


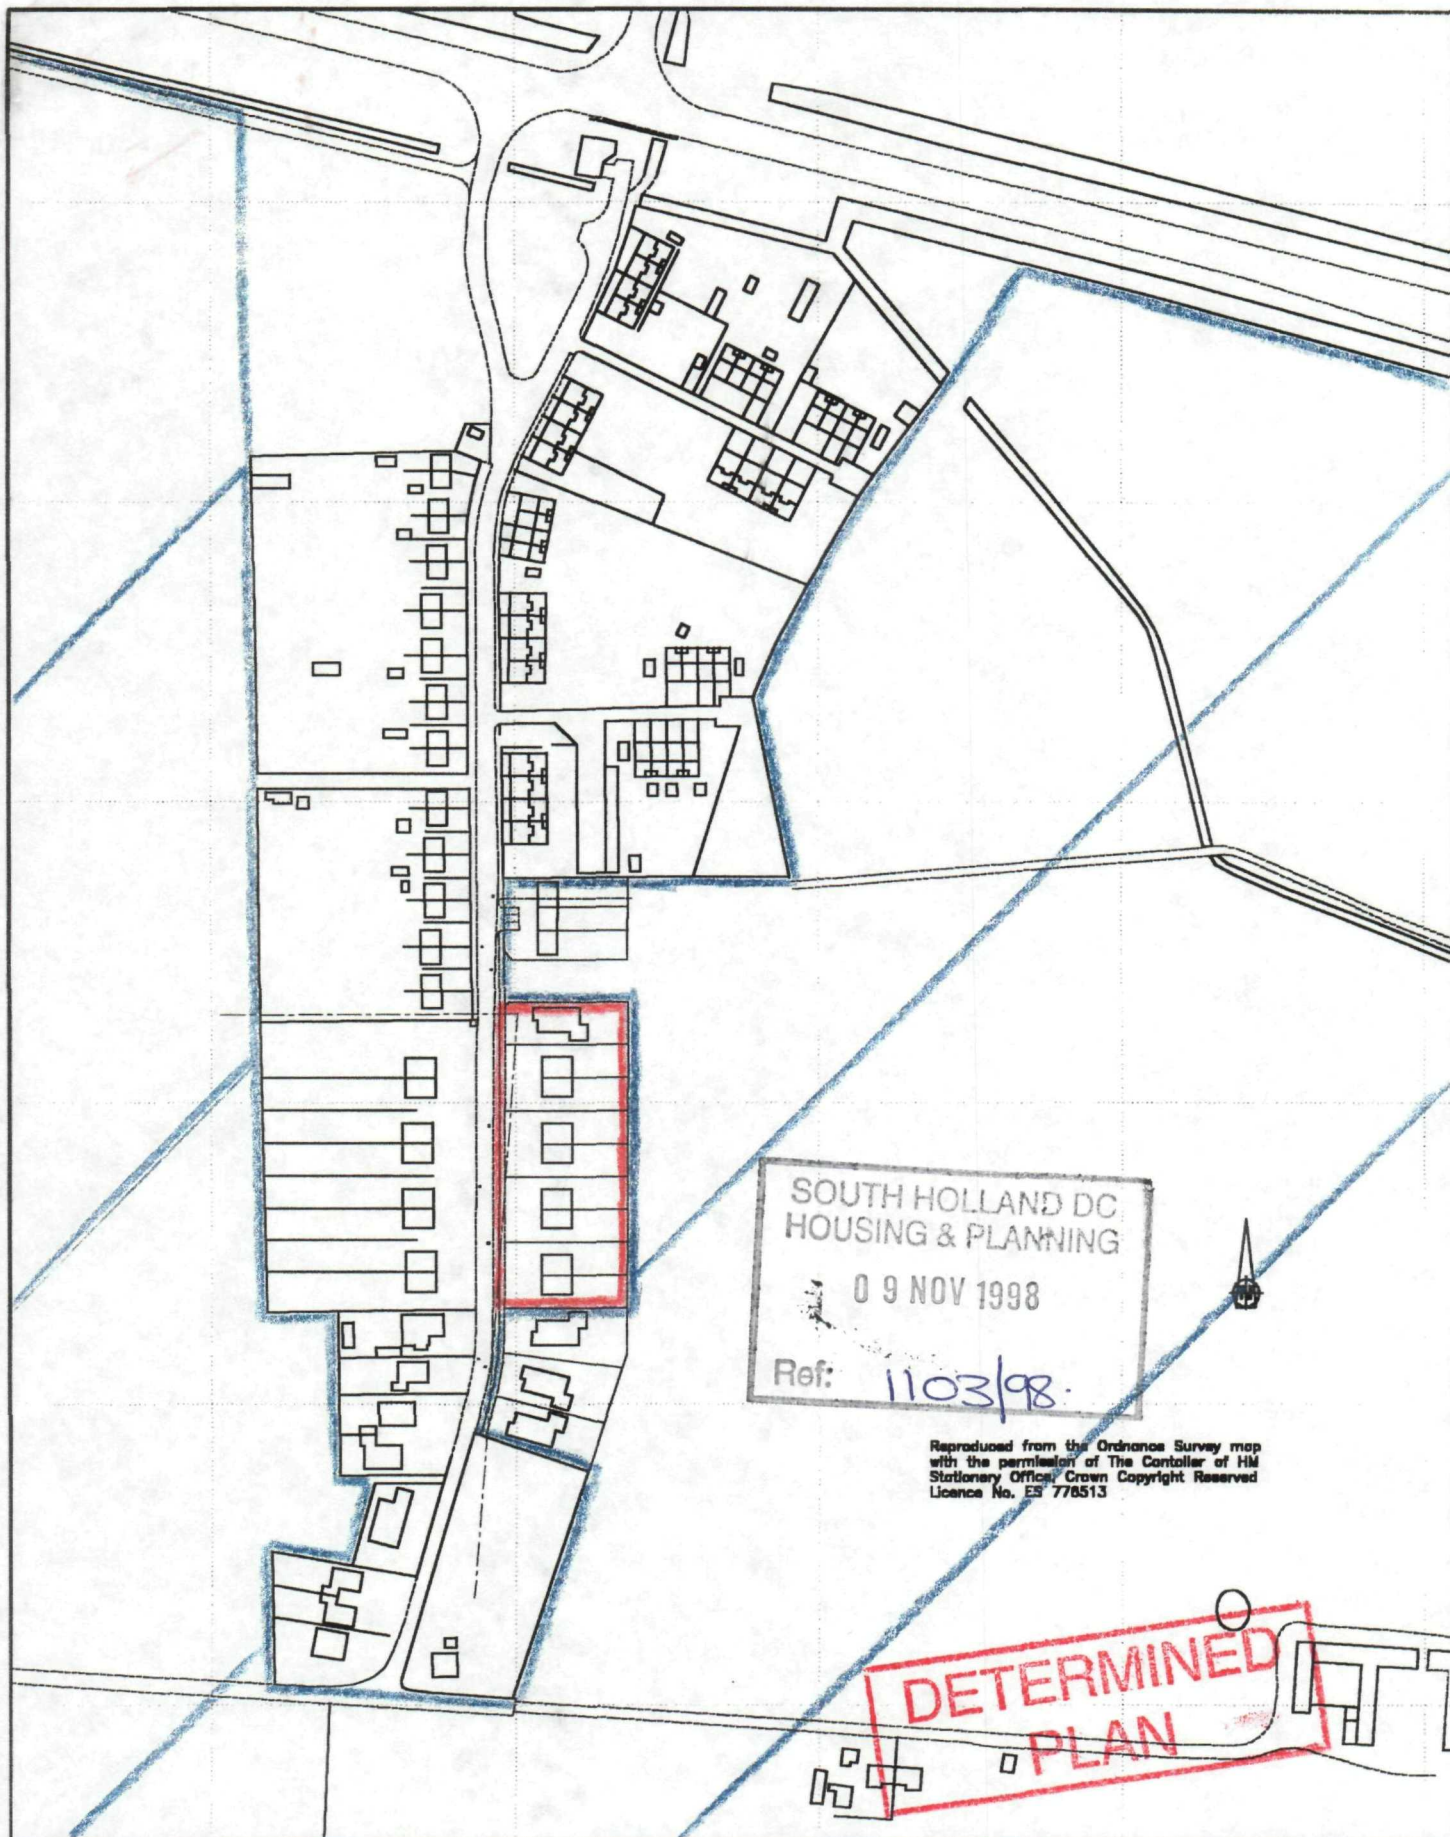

Drawing No. 98/104/001

SITE PLAN

Drawn S.A.K.

Scale 1 : 2500

Date 10-09-98

TITLE

PROPOSED RAILWAY LANE DEVELOPMENT

RH & RW CLUTTON

The Estate Office
Sutton Bridge, Spalding, PE12 9QS
Telephone: 01406 351284 Mobile: 0836 675966
Email: skenny3051@aol.com