



- General Notes
1. The drawing shall not be scaled, figured dimensions only to be used.
 2. All dimensions are shown in 'mm' unless otherwise stated.
 3. The contractor, sub-contractors and suppliers must verify all dimensions on site prior to the commencement of any work.
 4. The contractor, sub-contractors and suppliers must verify all dimensions on site prior to the commencement of any work.
 5. Any discrepancies are to be brought to the designers attention.

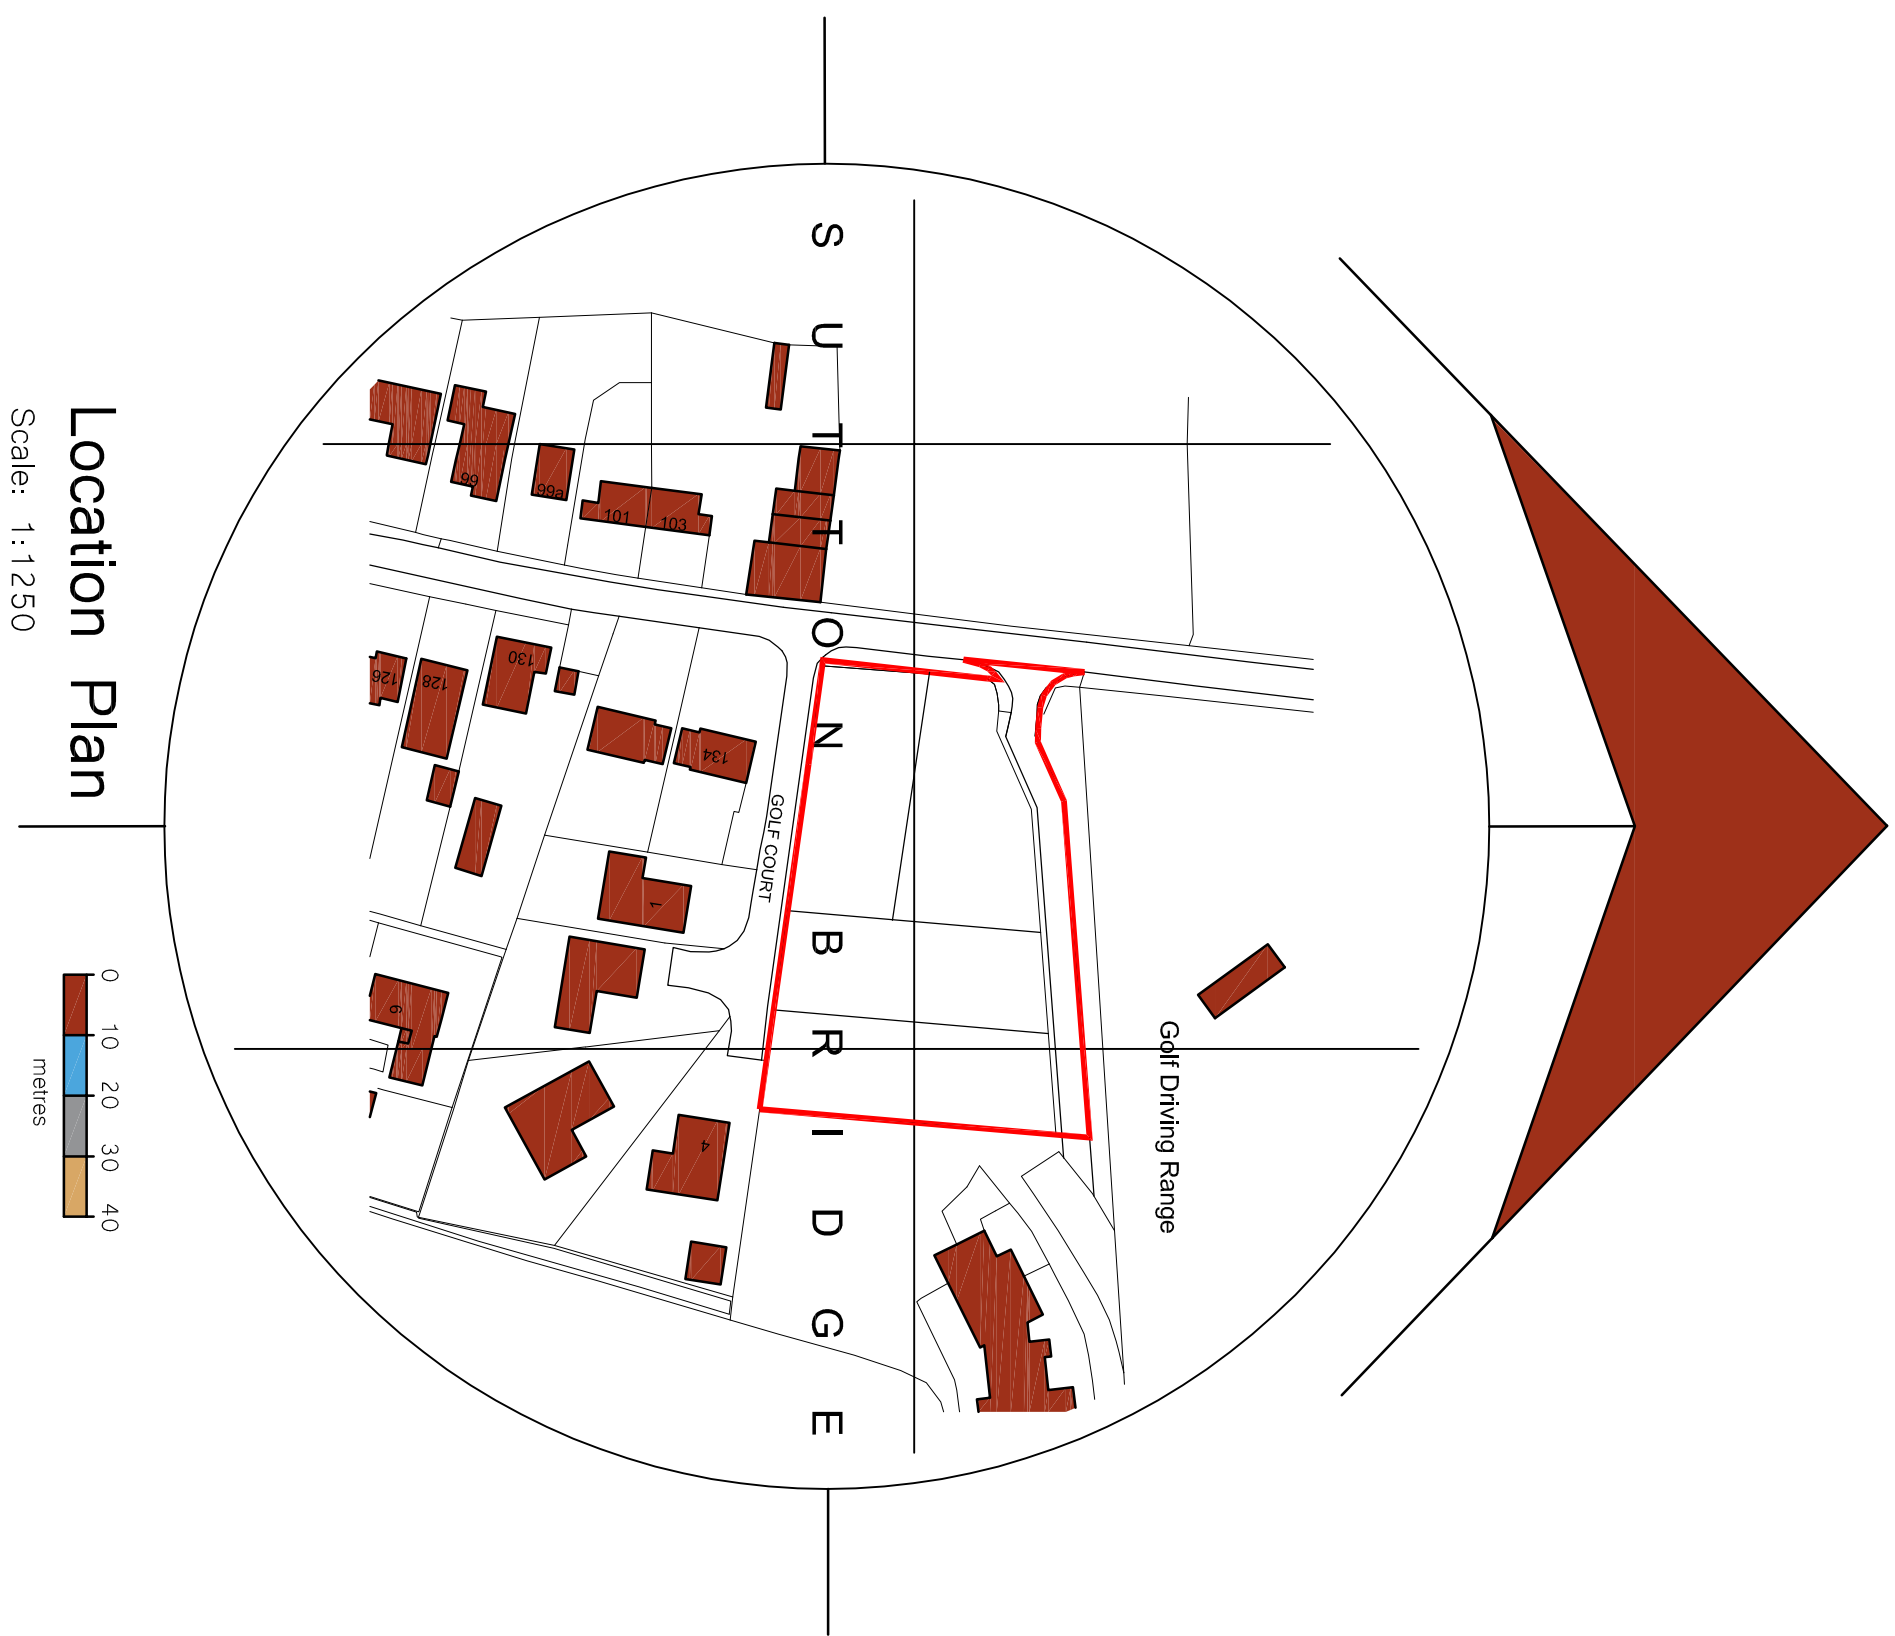

Location Plan

Scale: 1:1250

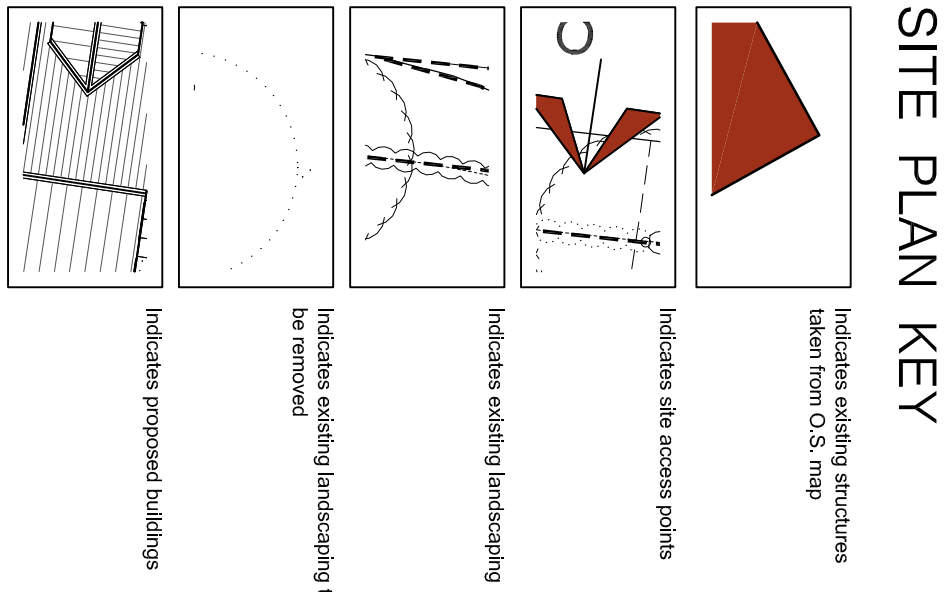

SITE PLAN KEY



Site Plan

Scale: 1:200

SWANN EDWARDS
ARCHITECTURE

Swann Edwards Architecture Limited, Enderby House, Gull Road,
Quaylin, Walsby, Cambs, PE13 4EN
T 01945 450814 • info@swannedwards.co.uk • www.swannedwards.co.uk

Proposed Residential Development
Sutton Bridge Golf Club
New Road, Sutton Bridge
for: McCurry Developments Ltd

Job Title	Date	Scale
Outline Planning Drawing Site and Location Plan	October 2016	Various Sheet Size
Drawn by	SE-687	A1
Revision	01	GJE