




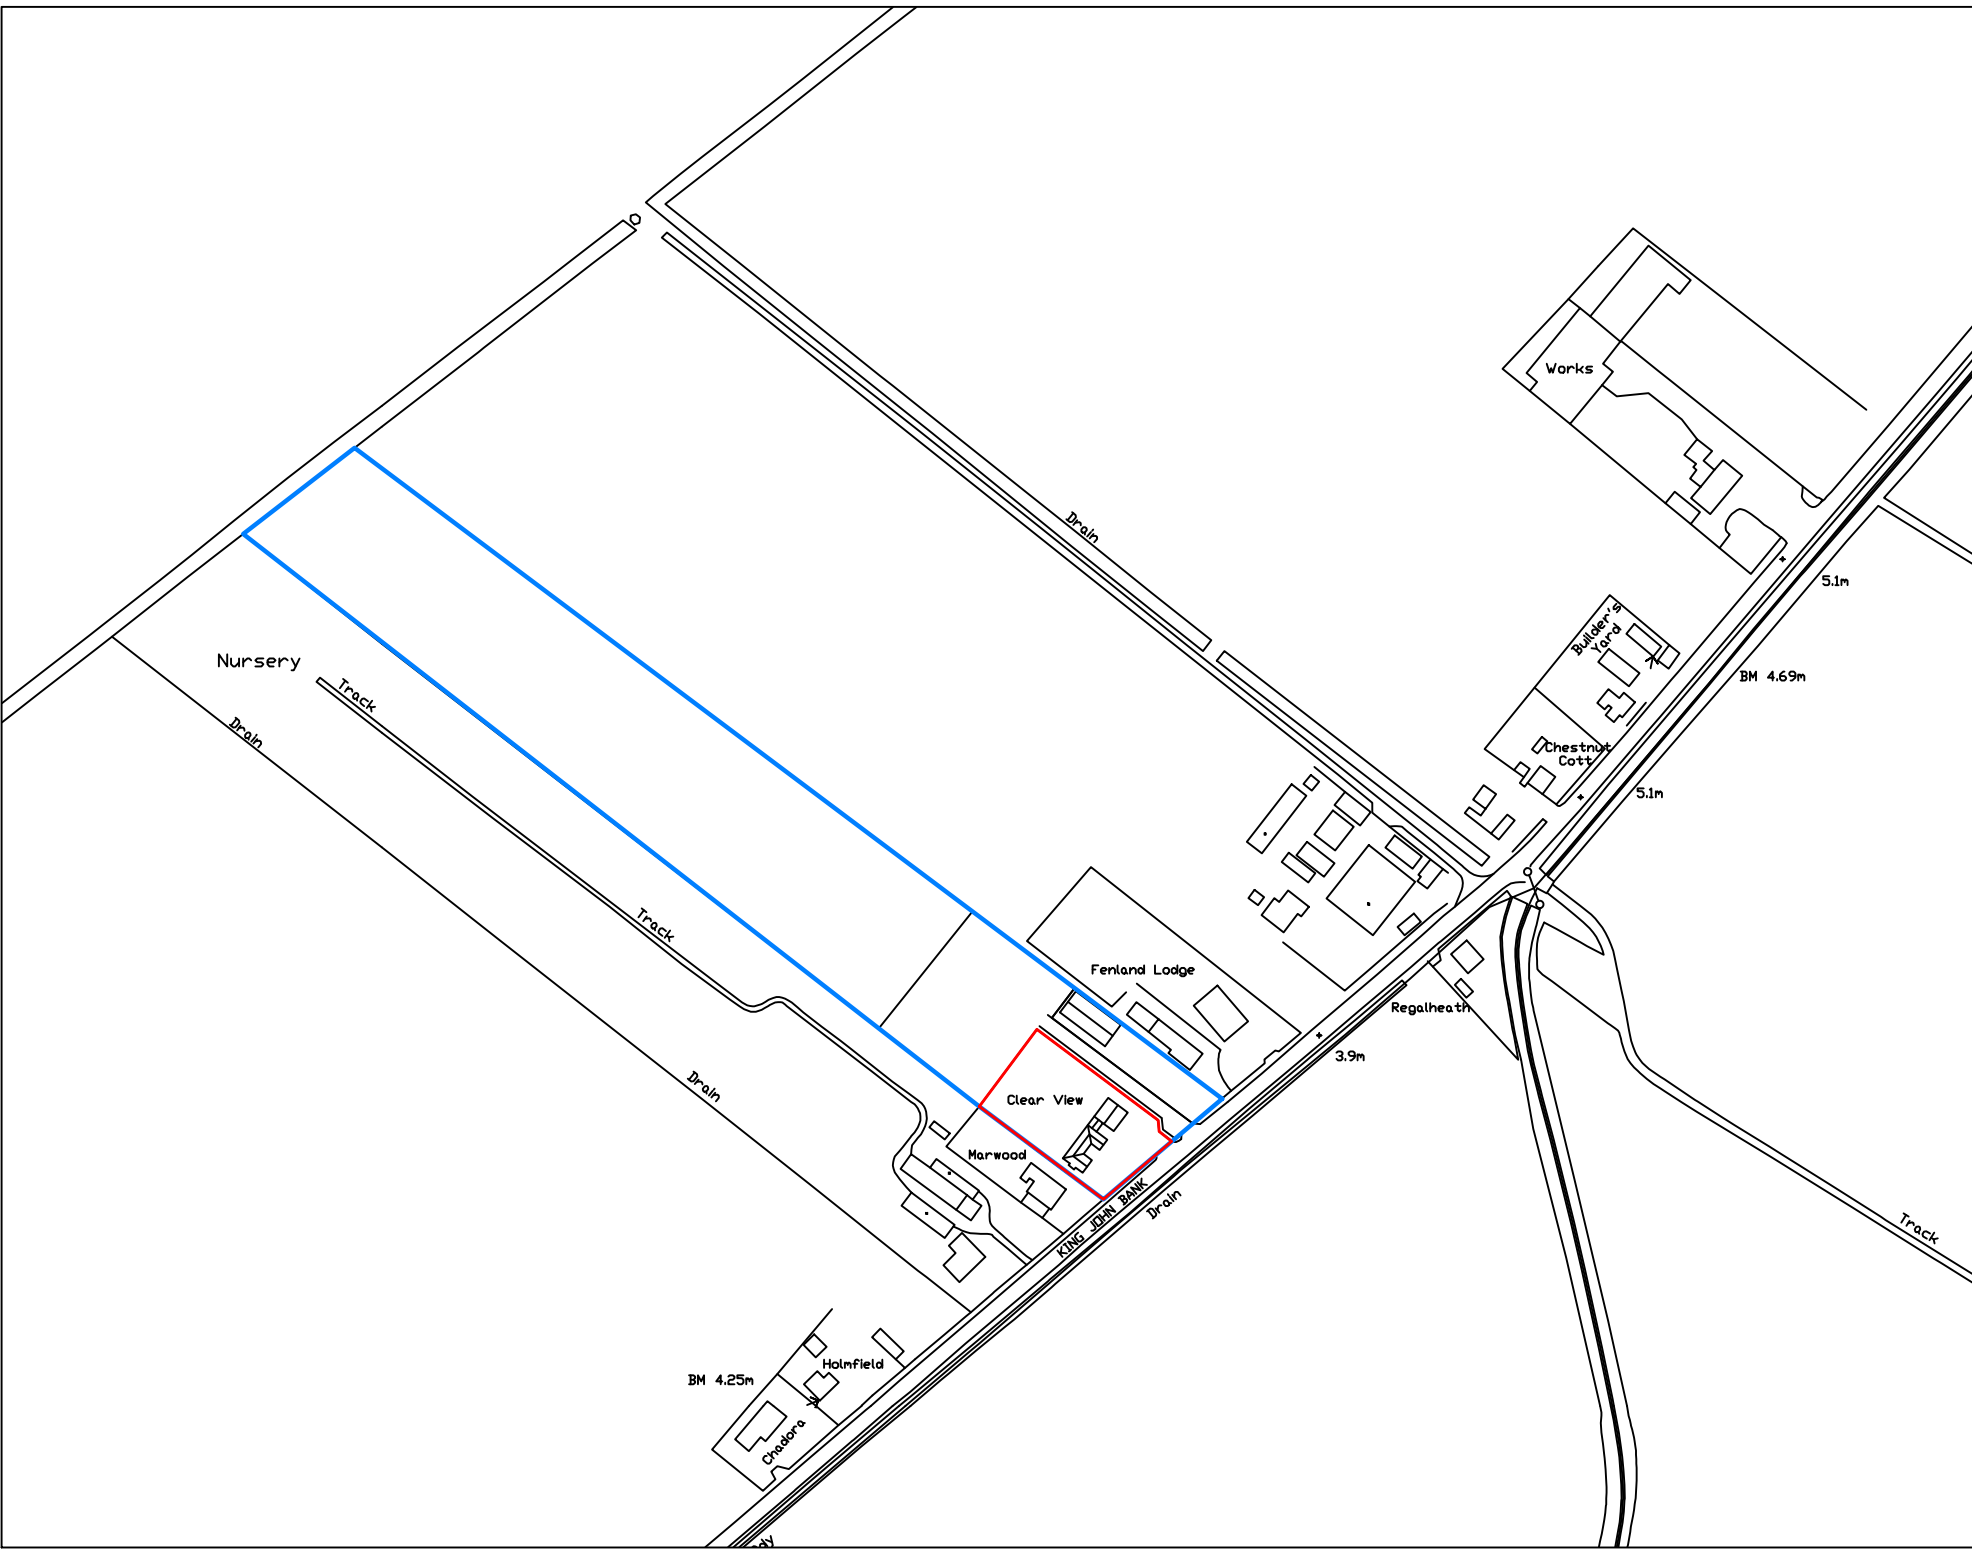


LOCATION PLAN - 1:2500

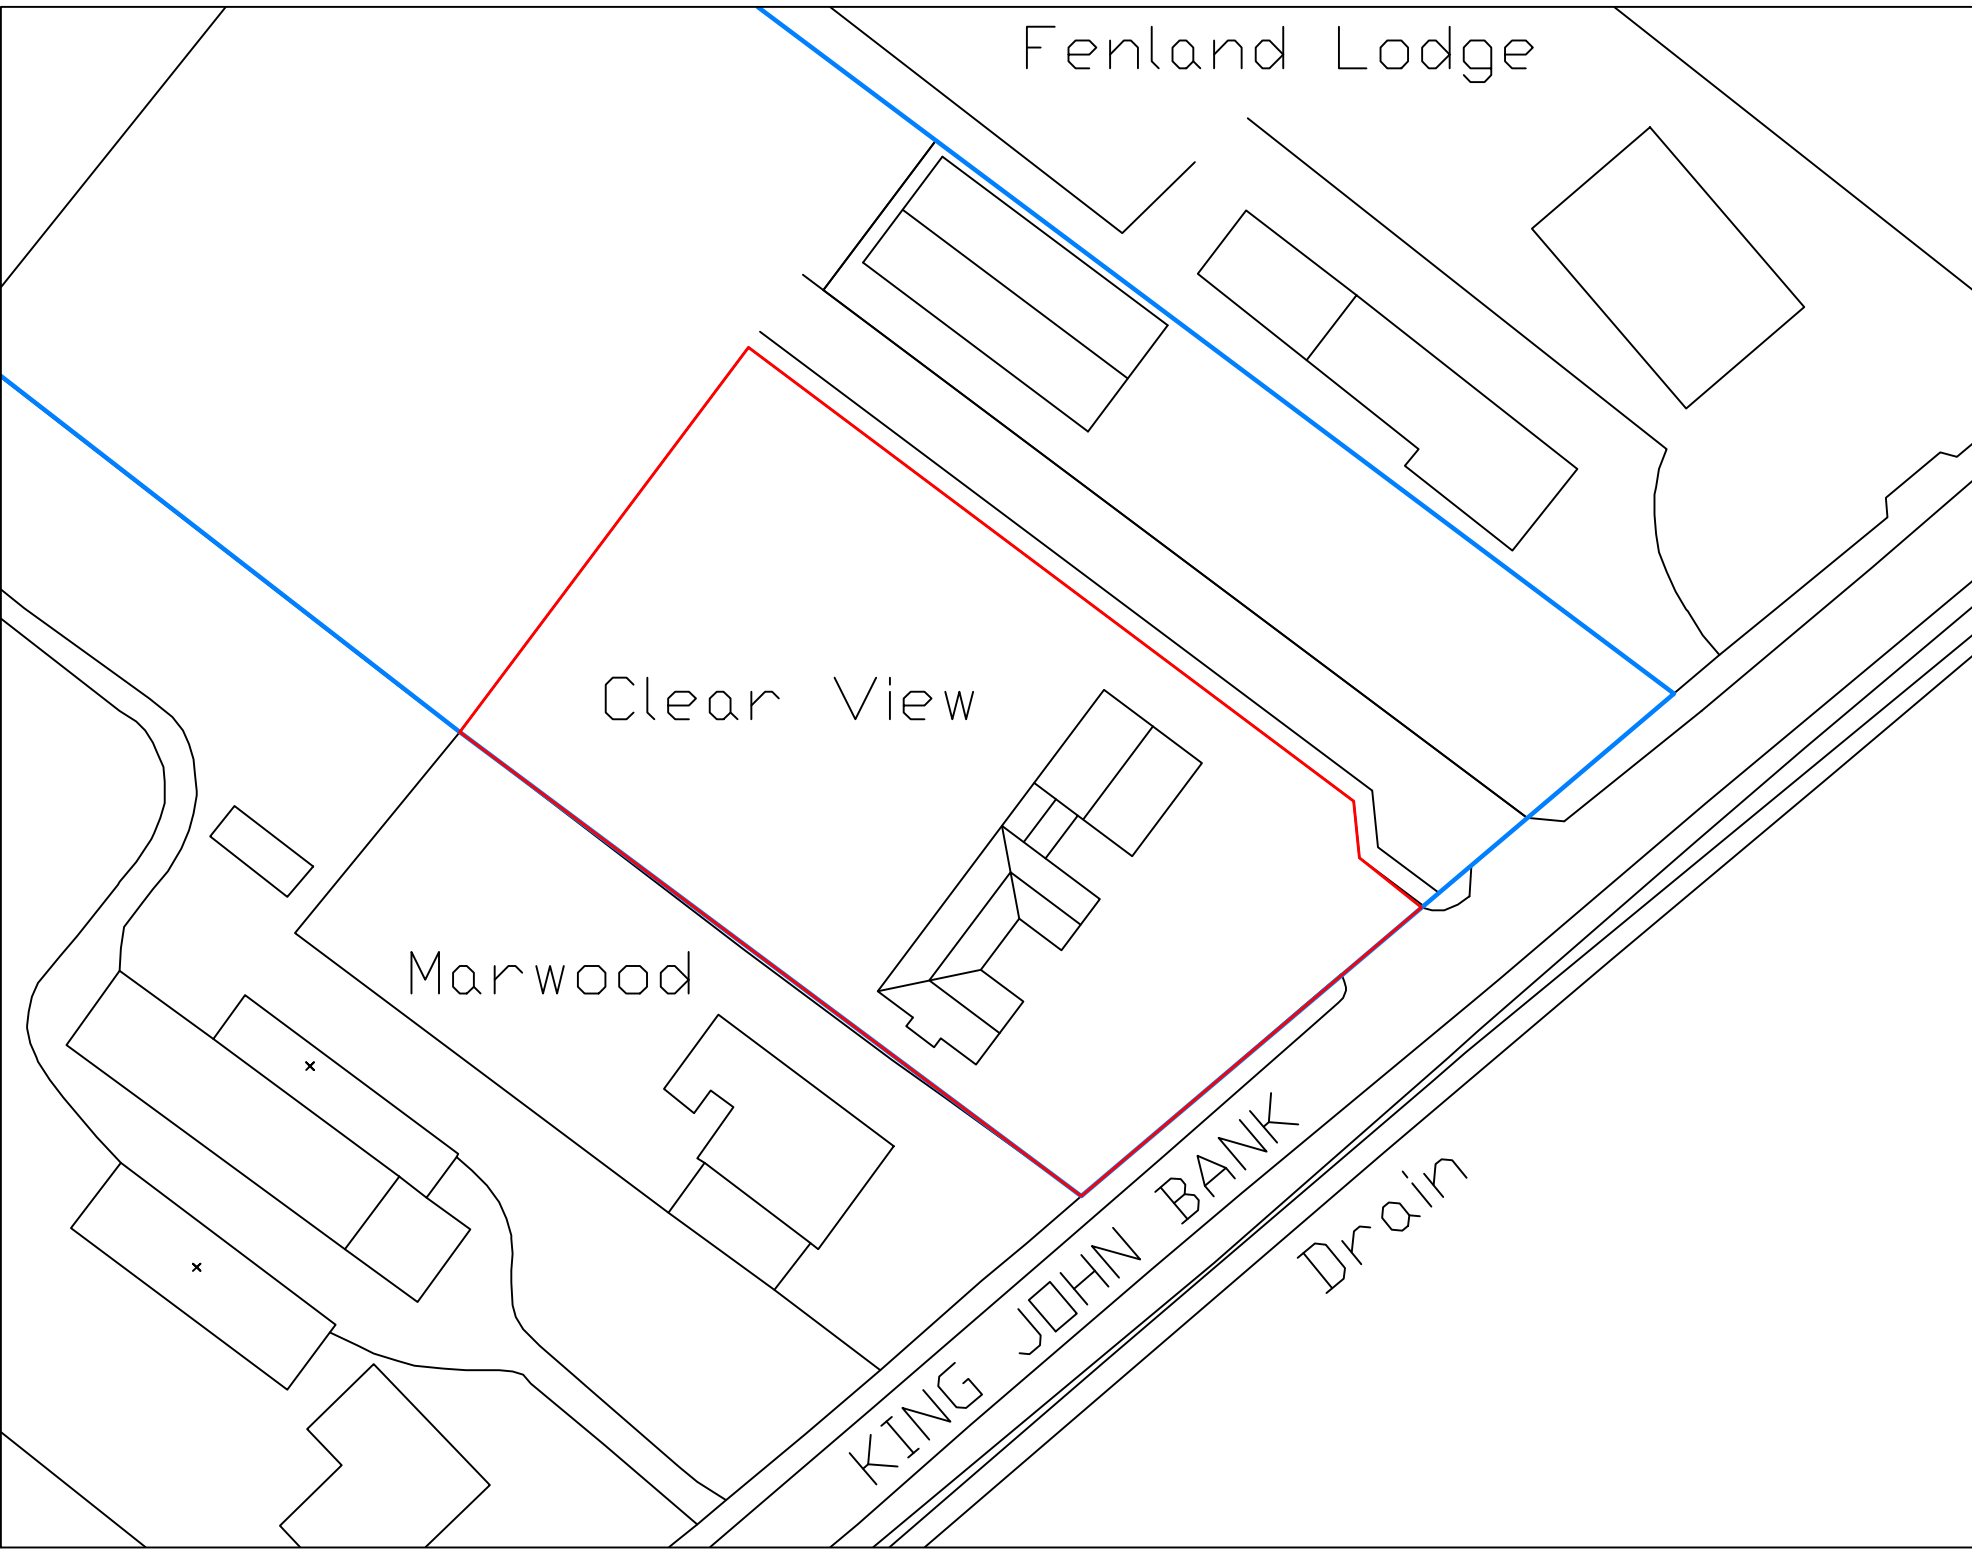


BLOCK PLAN - 1:500

 

EXISTING FIRST FLOOR PLAN - 1:50

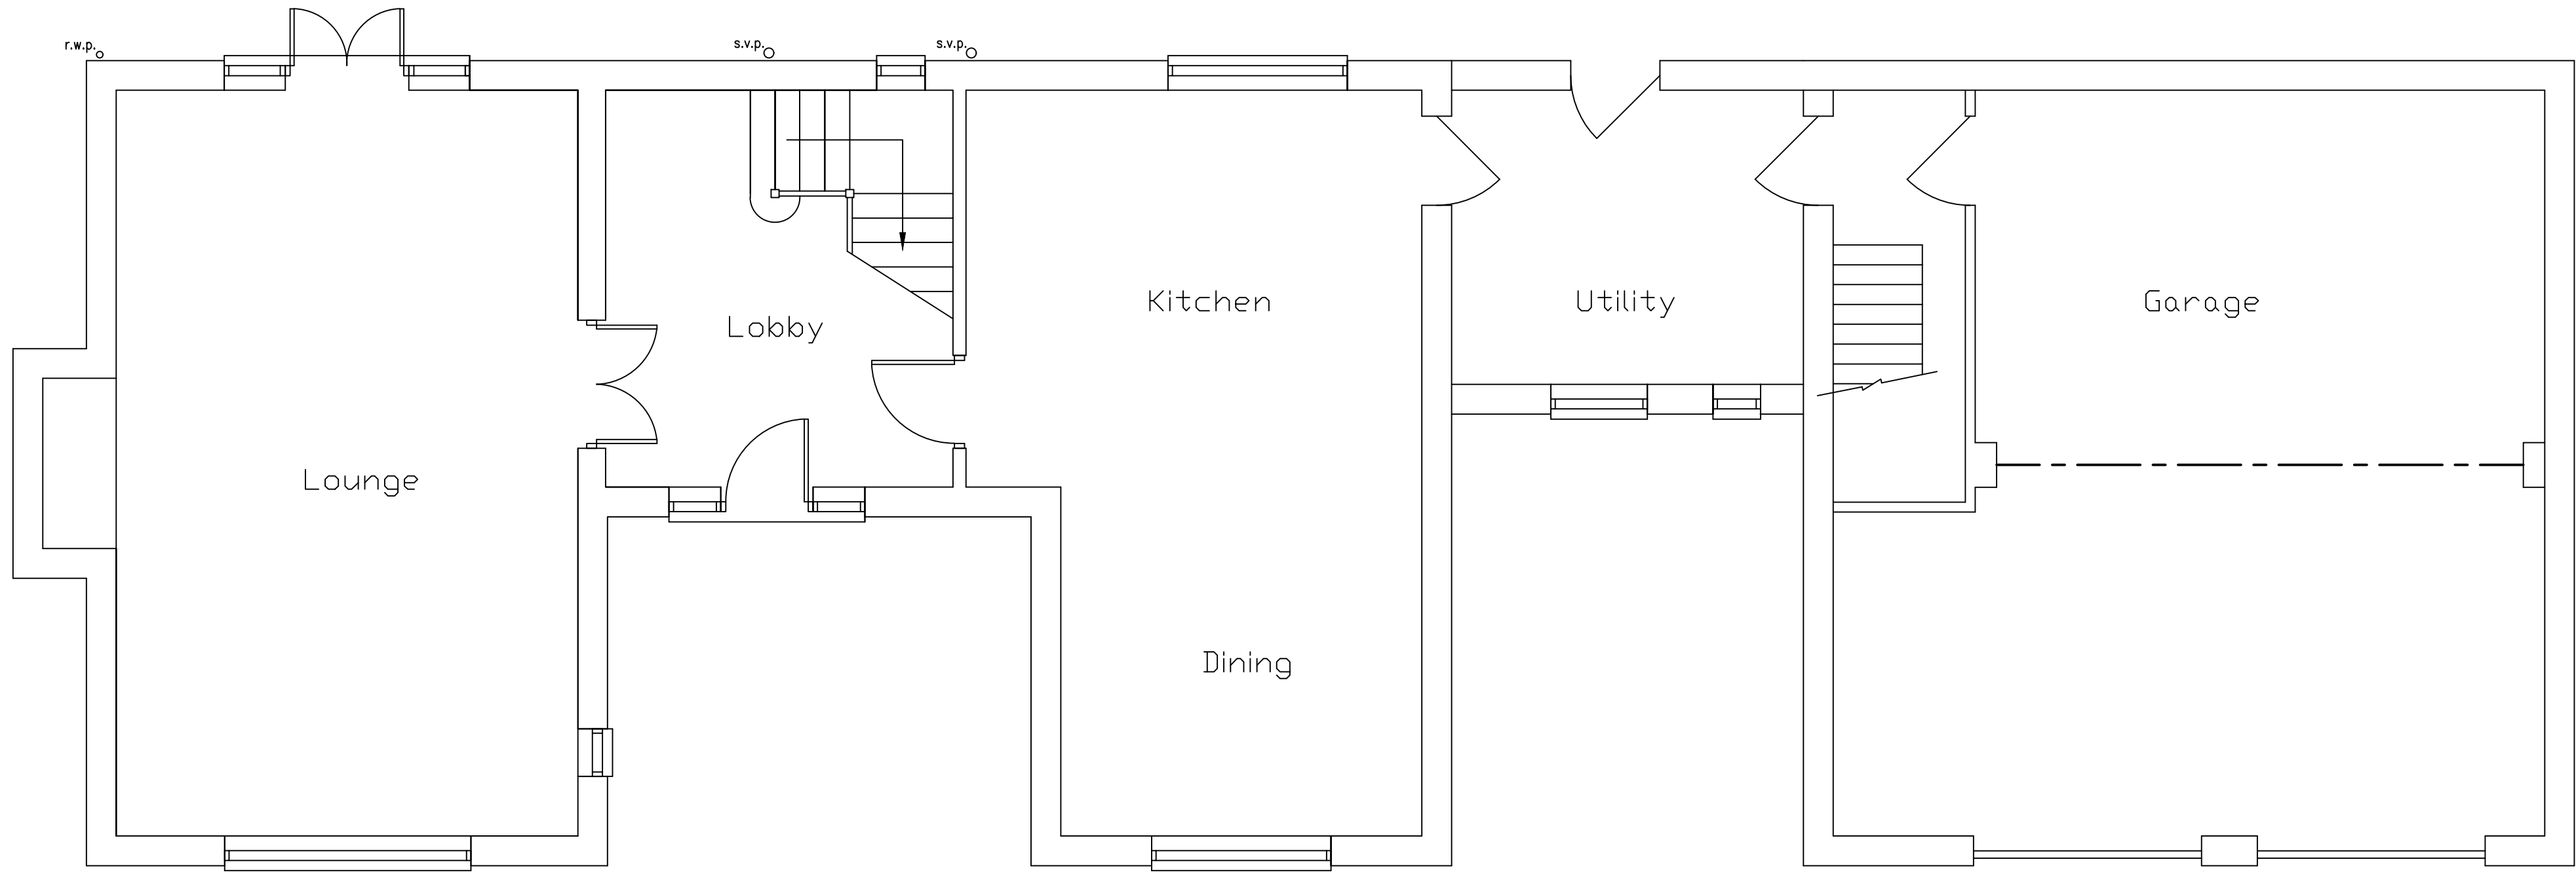


EXISTING GROUND FLOOR PLAN - 1:50

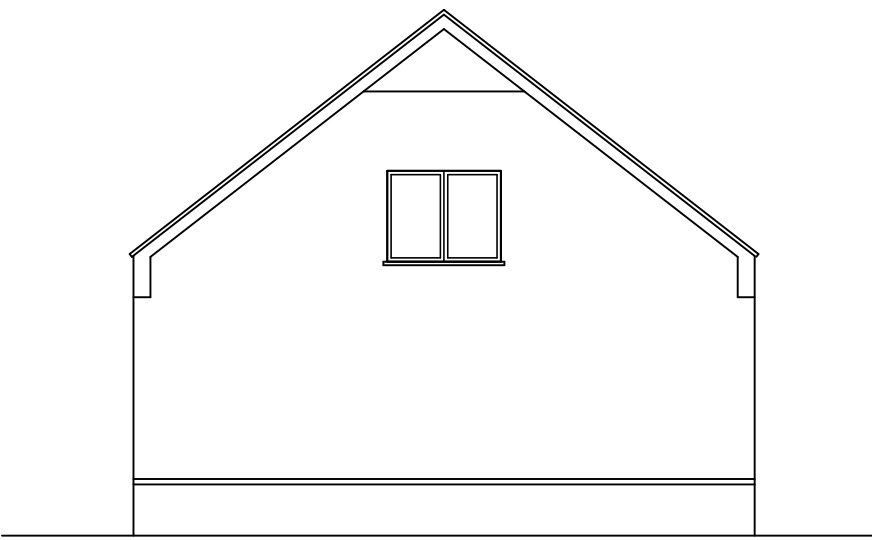

EXISTING SIDE ELEVATION
- 1:100



EXISTING FRONT ELEVATION - 1:100

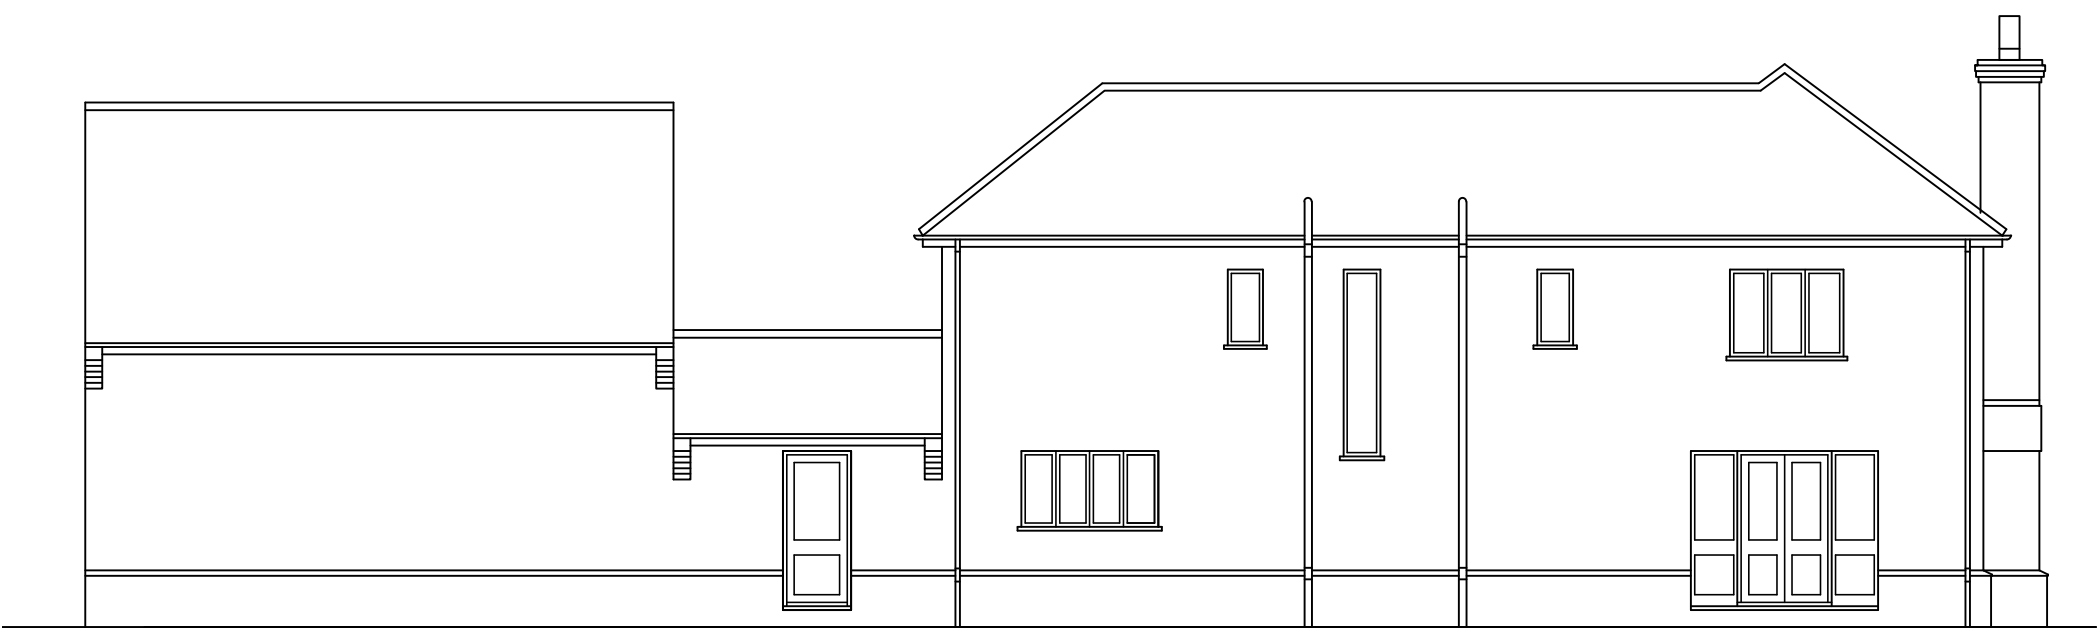

EXISTING REAR ELEVATION - 1:100

No.	Revision/Issue	Date

CLIENT
MR & MRS DADE

PROJECT
SUNROOM AND LOFT ROOM
CLEARVIEW
KING JOHN BANK
WALPOLE ST ANDREW

DRAWING TITLE
EXISTING PLAN AND
ELEVATIONS PLUS
LOCATION PLAN AND
BLOCK PLAN

R Baker
DESIGN

JOB NUMBER 1873	Sheet
Date 30/10/2018	01
Scale AS NOTED @ A1	