




PROPOSED FRONT ELEVATION - 1:100




PROPOSED SUNROOM SIDE ELEVATIONS - 1:100

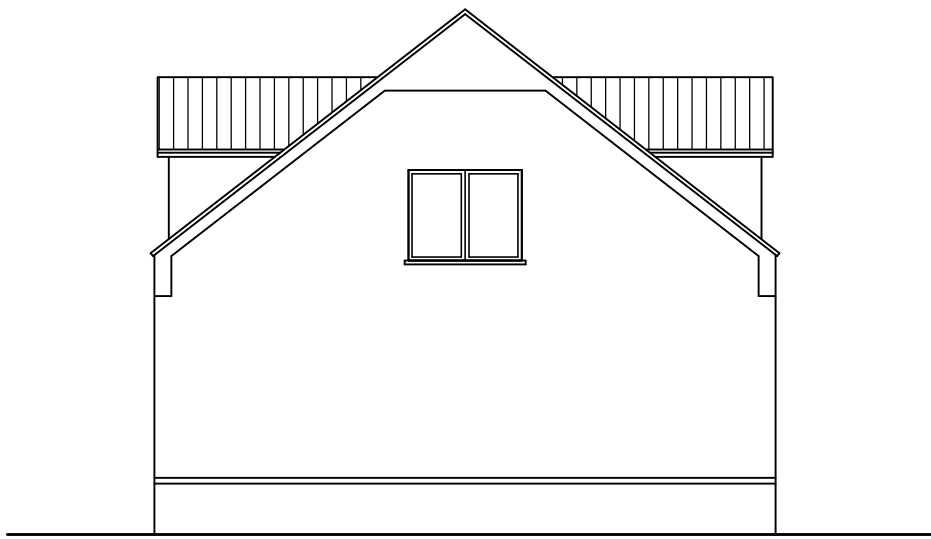


PROPOSED GARAGE SIDE ELEVATION - 1:100




PROPOSED REAR ELEVATION - 1:100

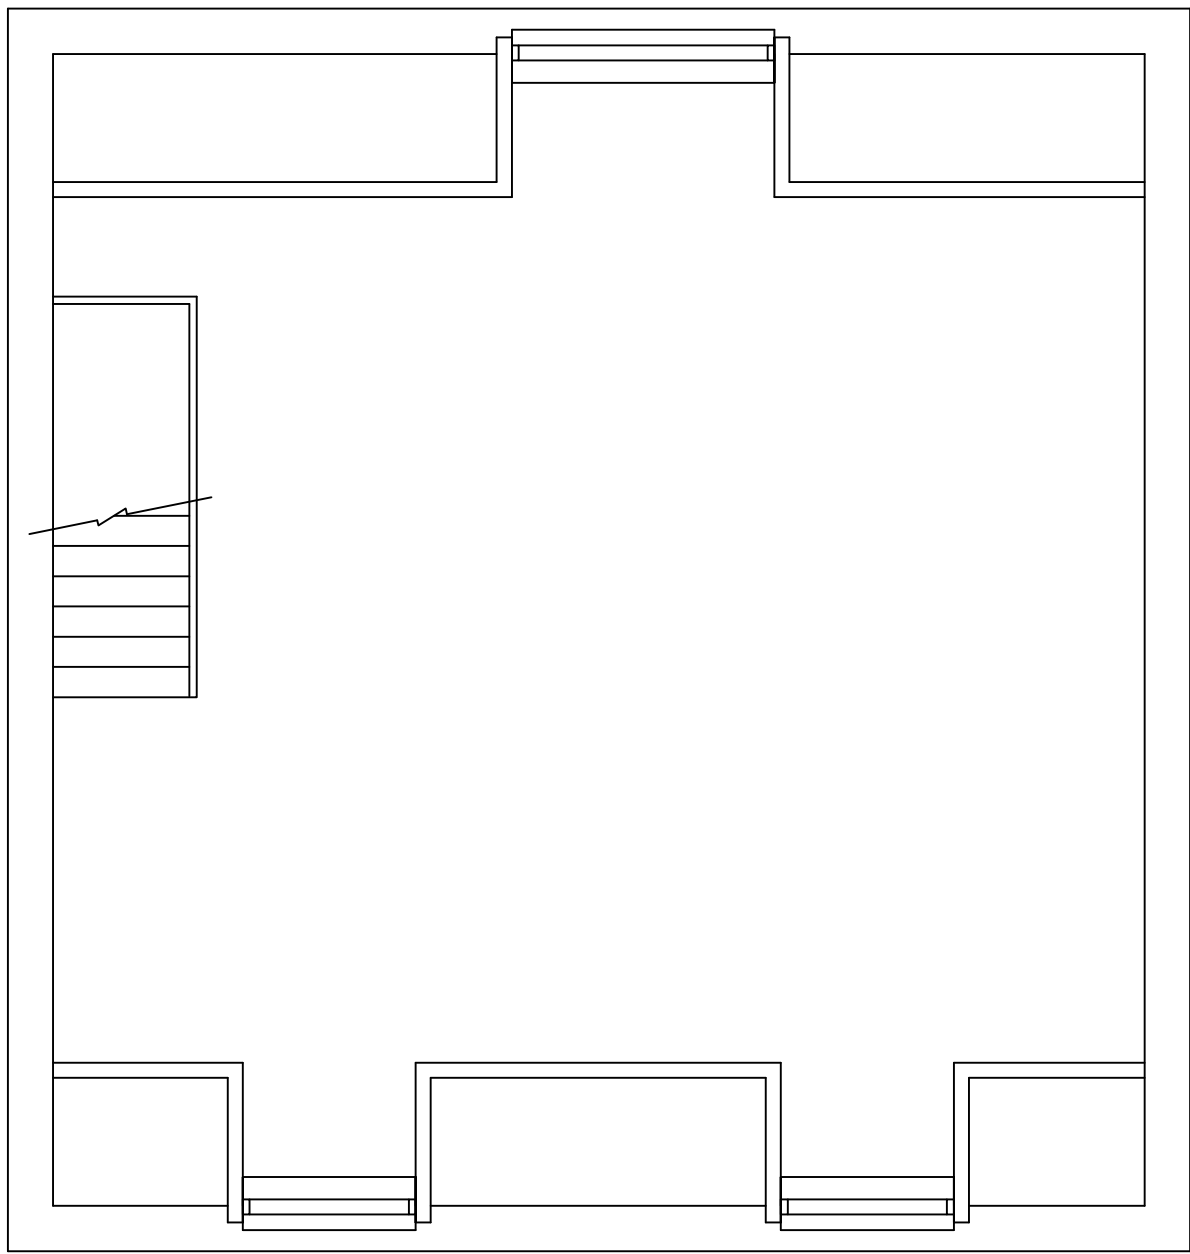


PROPOSED FIRST FLOOR PLAN - 1:50

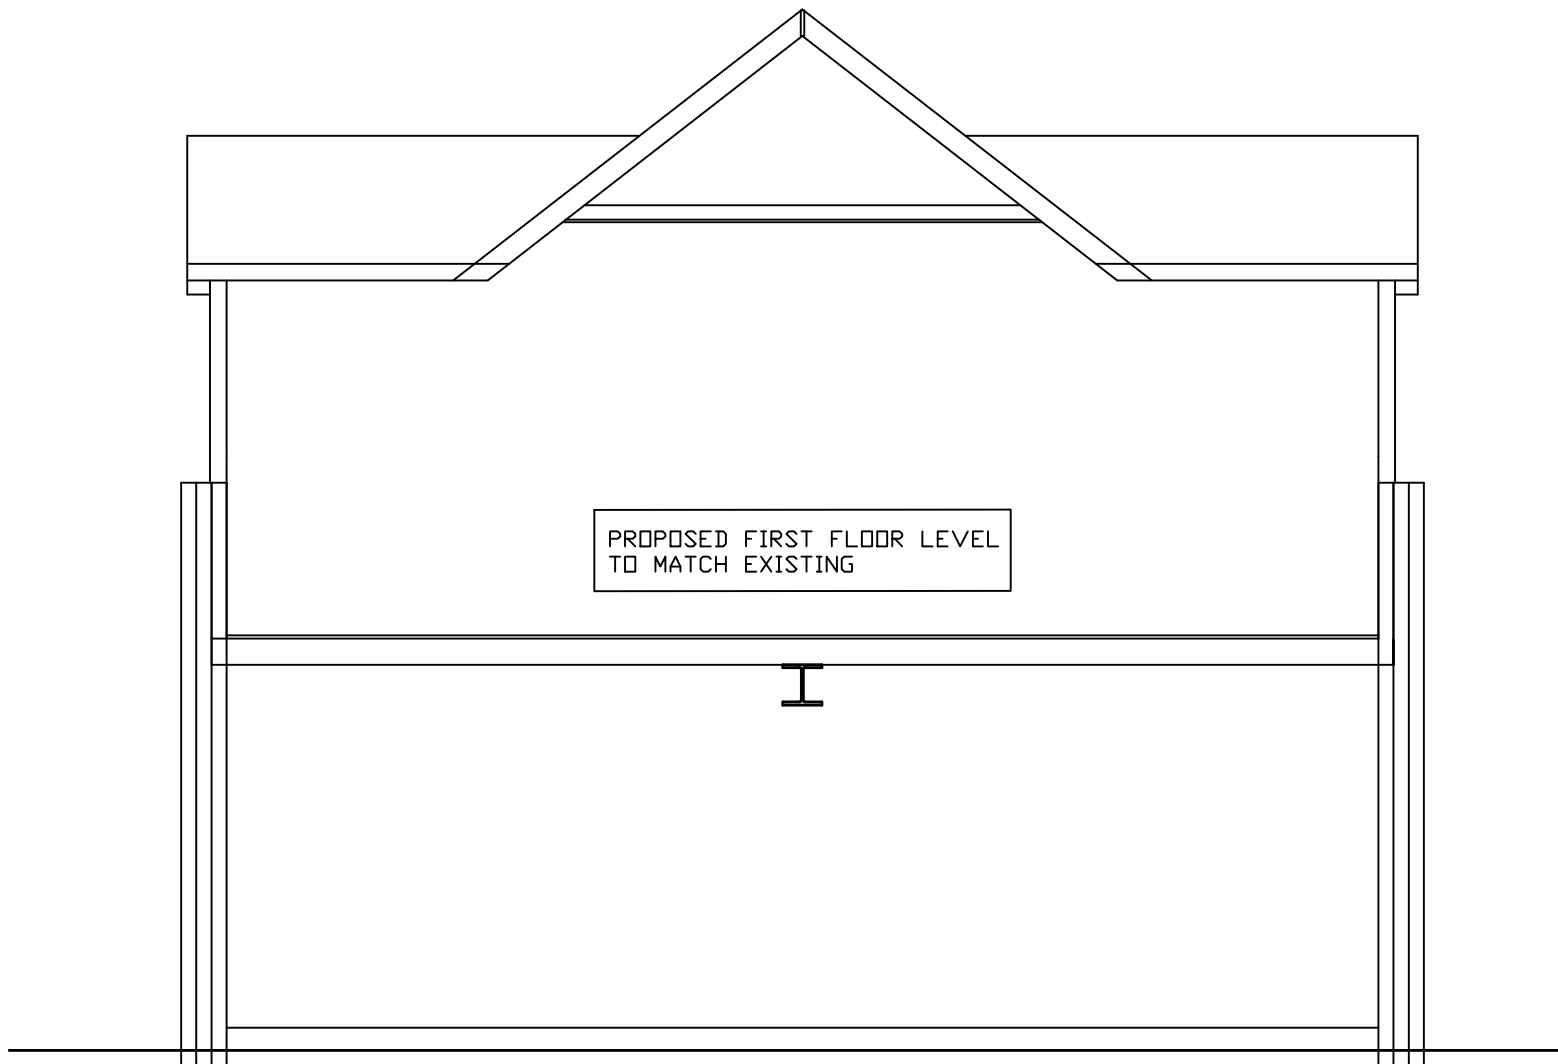

PROPOSED GARAGE SECTION - 1:100

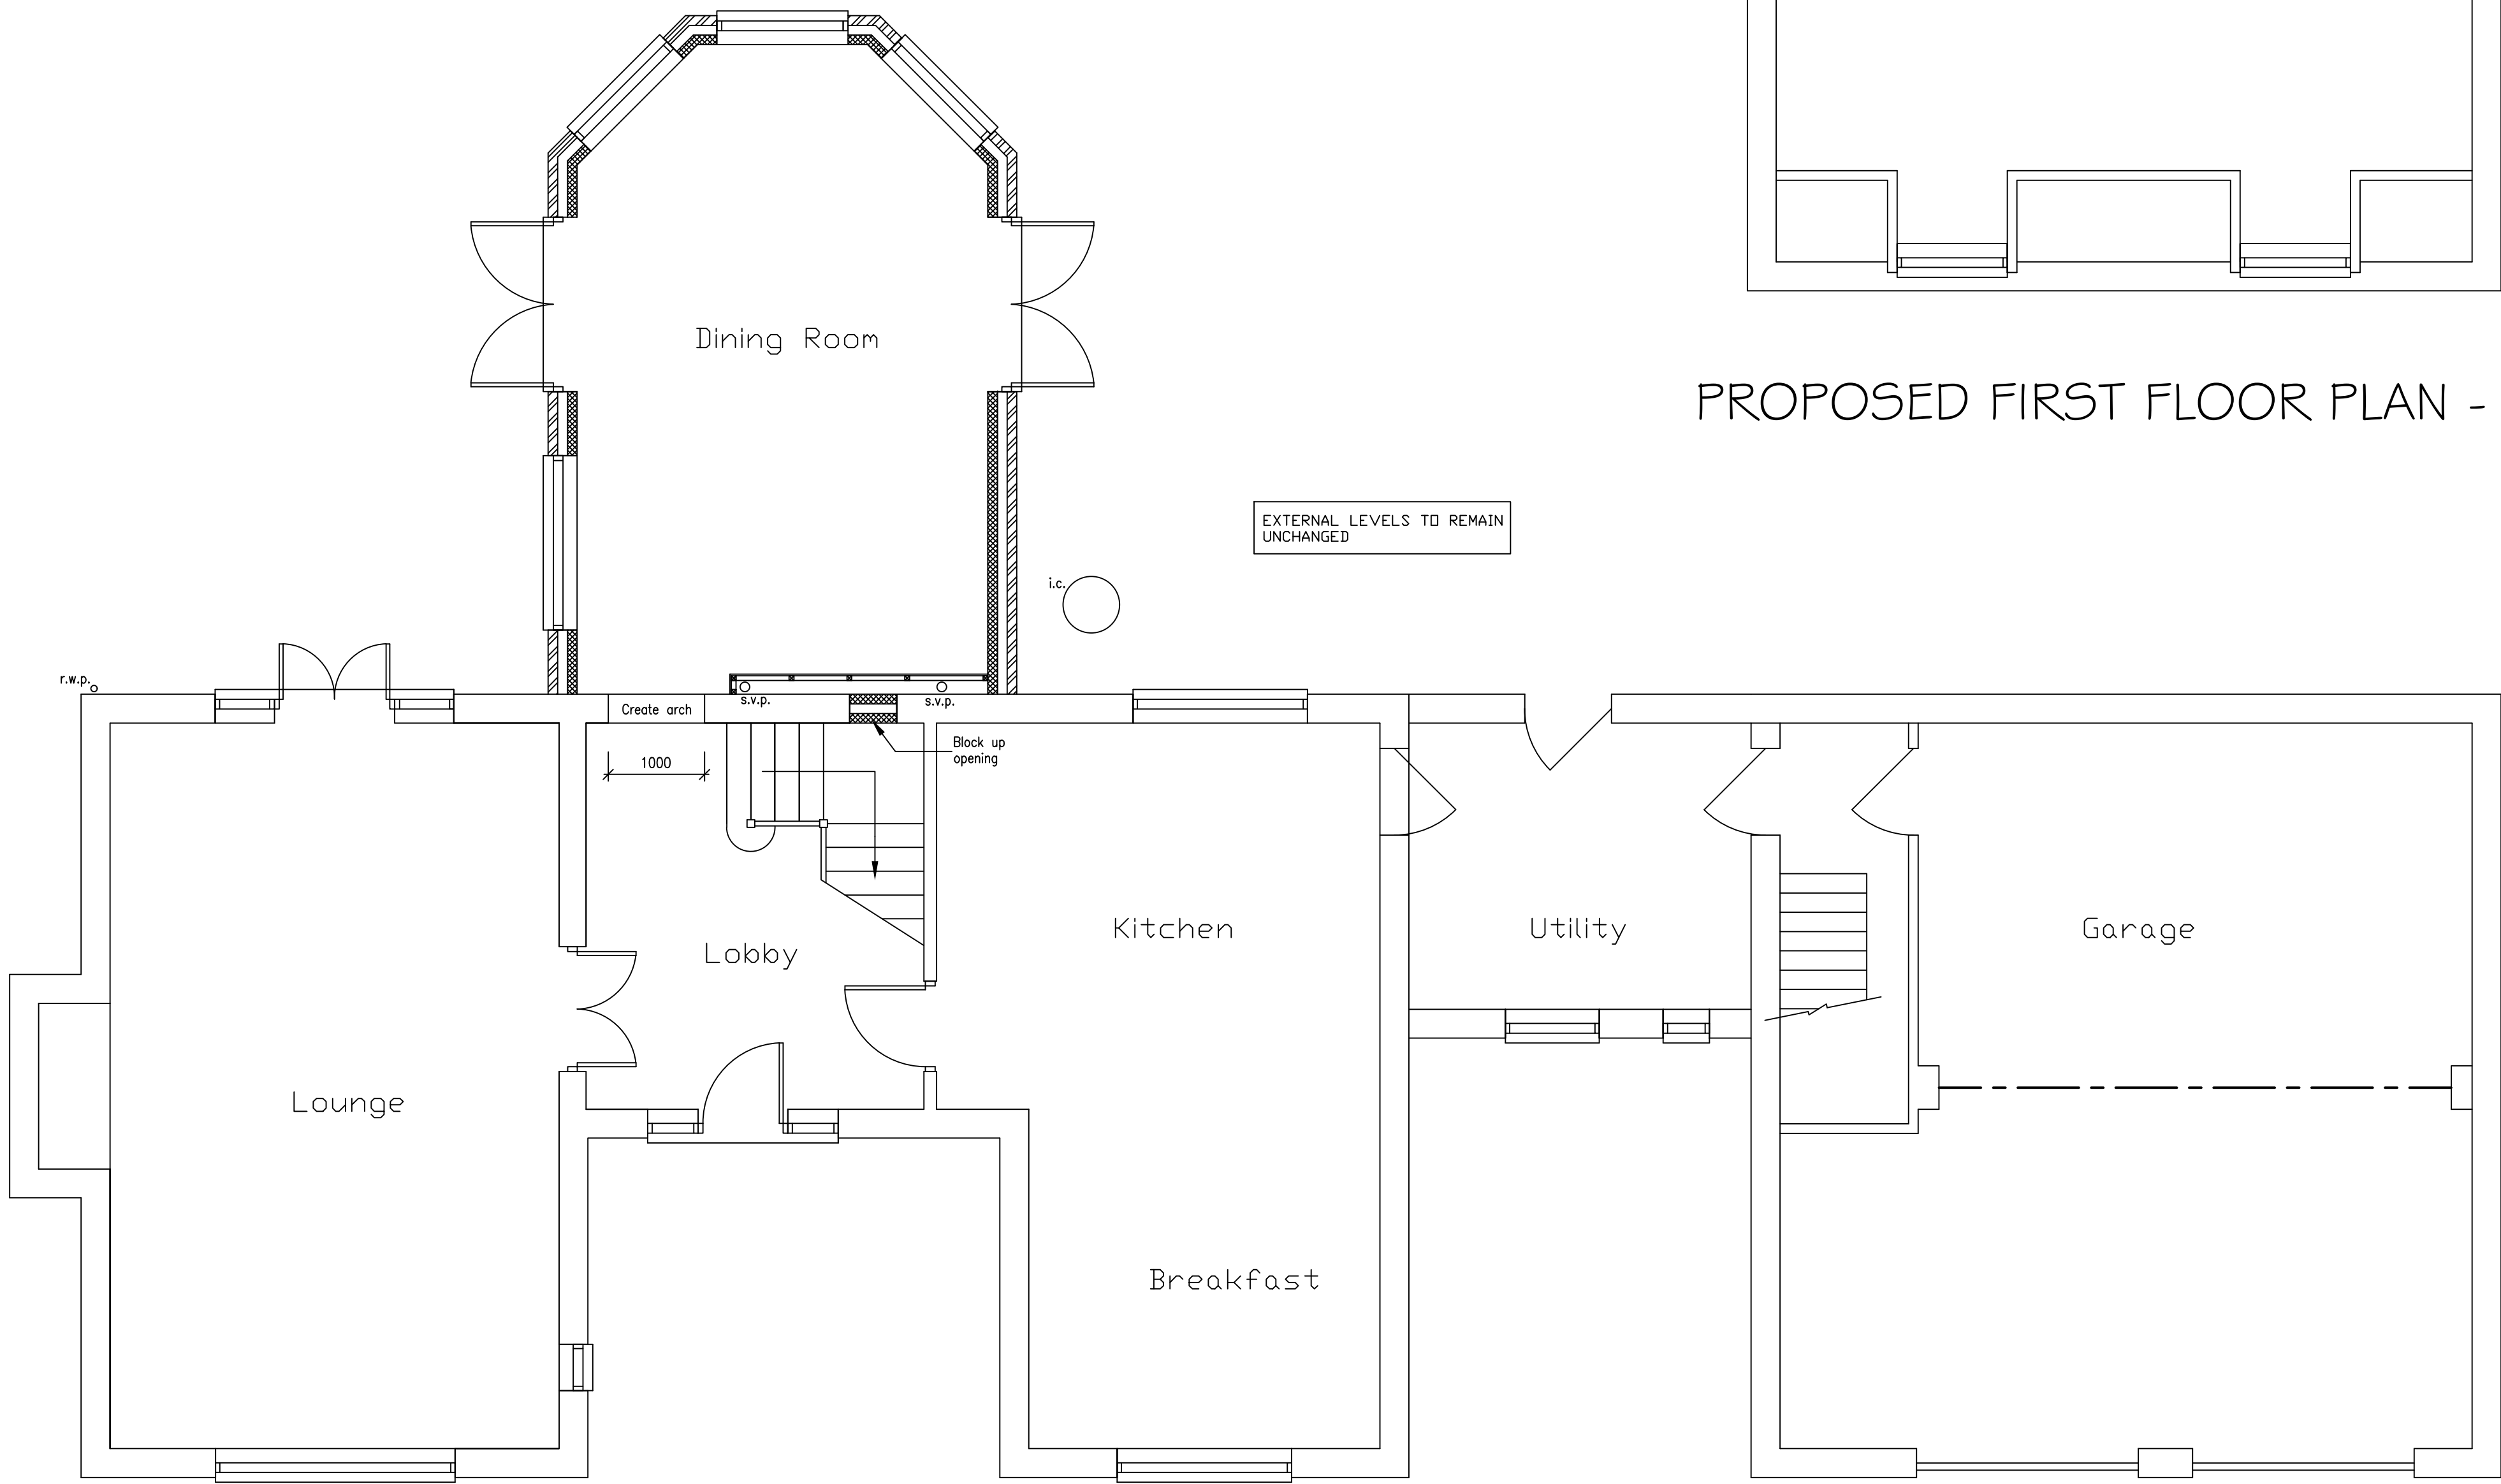

PROPOSED GROUND FLOOR PLAN - 1:50

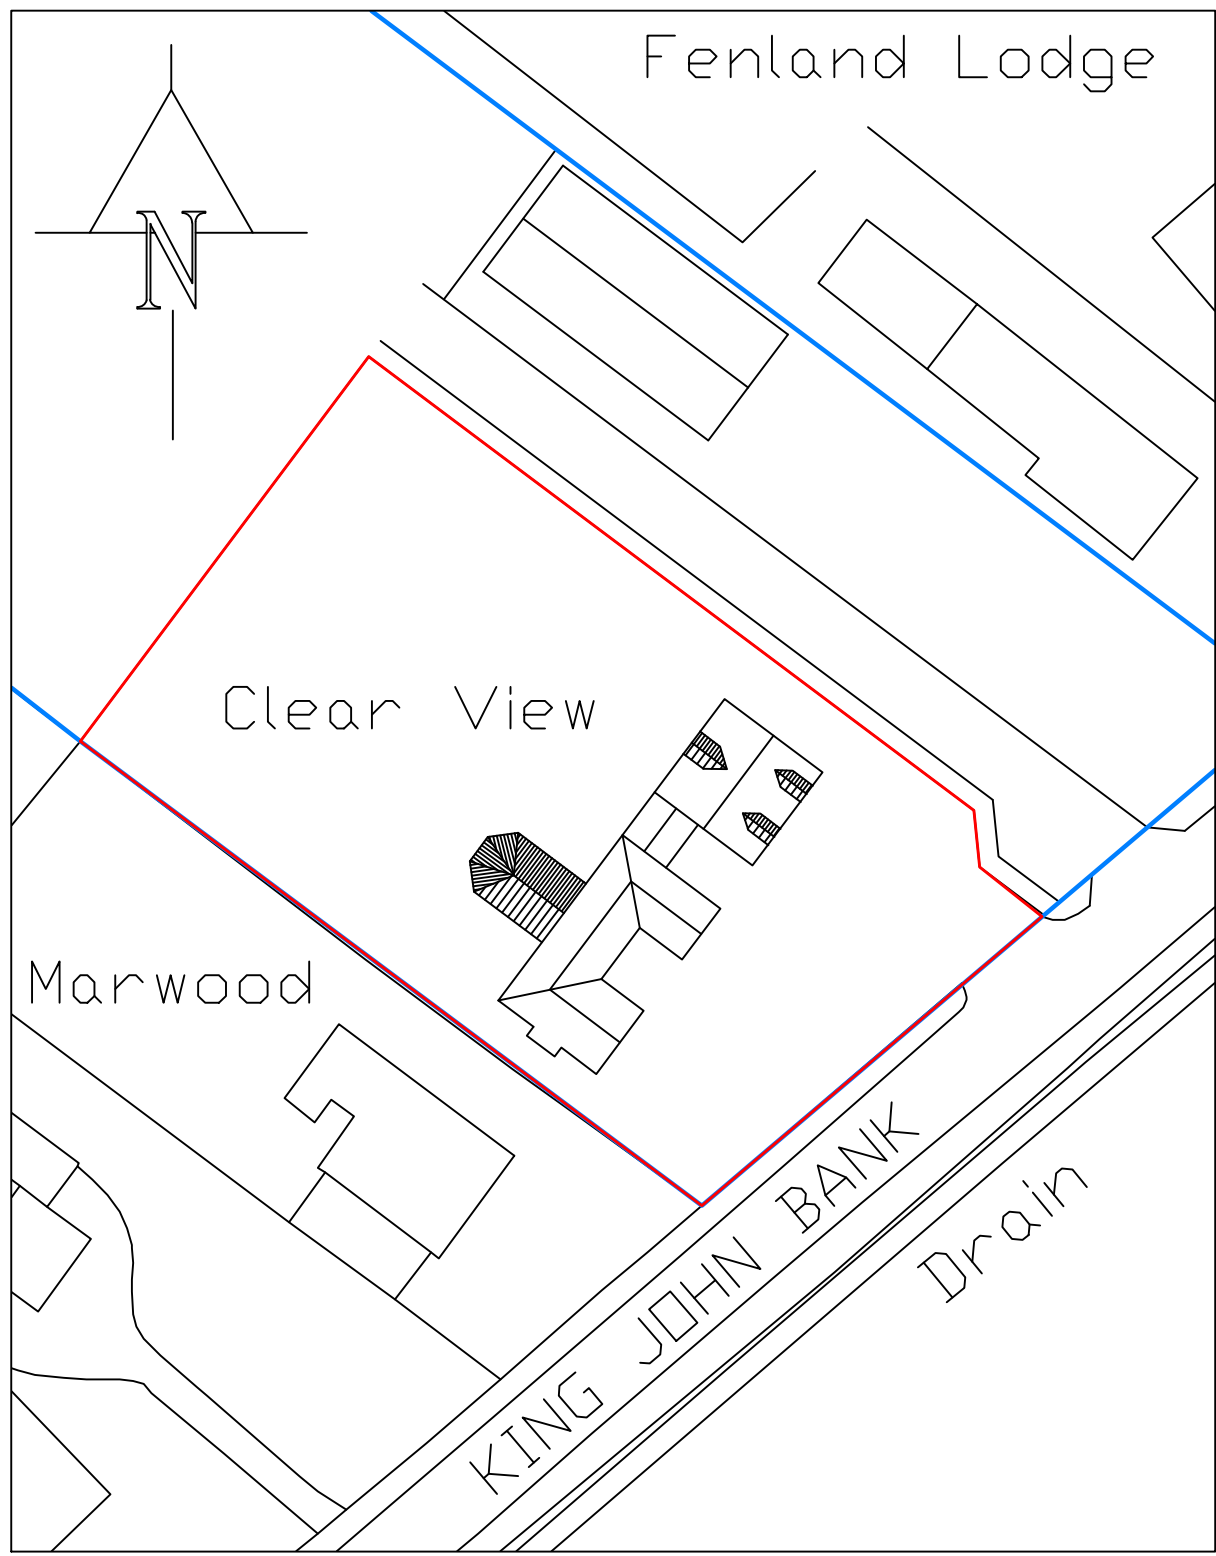

PROPOSED BLOCK PLAN - 1:500

No.	Revision/Issue	Date

CLIENT
MR & MRS DADE

PROJECT
SUNROOM AND LOFT ROOM
CLEARVIEW
KING JOHN BANK
WALPOLE ST ANDREW

DRAWING TITLE
PROPOSED PLANS AND
ELEVATIONS PLUS BLOCK
PLAN AND SECTION

**R Baker
DESIGN**

JOB NUMBER 1873	Sheet 02
Date 30/10/2018	
Scale AS NOTED @ A1	