

NOTES

Do not scale from this drawing


This drawing is copyright and may not be altered, traced, photographed or used for any purpose other than that for which it is issued without written permission from the John D Lynch Partnership.

The General Contractor is to check all dimensions on site and report discrepancies to the architect

All details shown on this drawing including foundations are based upon typical site conditions related to the area. No responsibility can be accepted for abnormal conditions which may be discovered during construction unless reported to the Architects so that design amendments may be considered. Site soil surveys are recommended in respect of foundations to establish specific site conditions before foundation work is undertaken.

revision

date

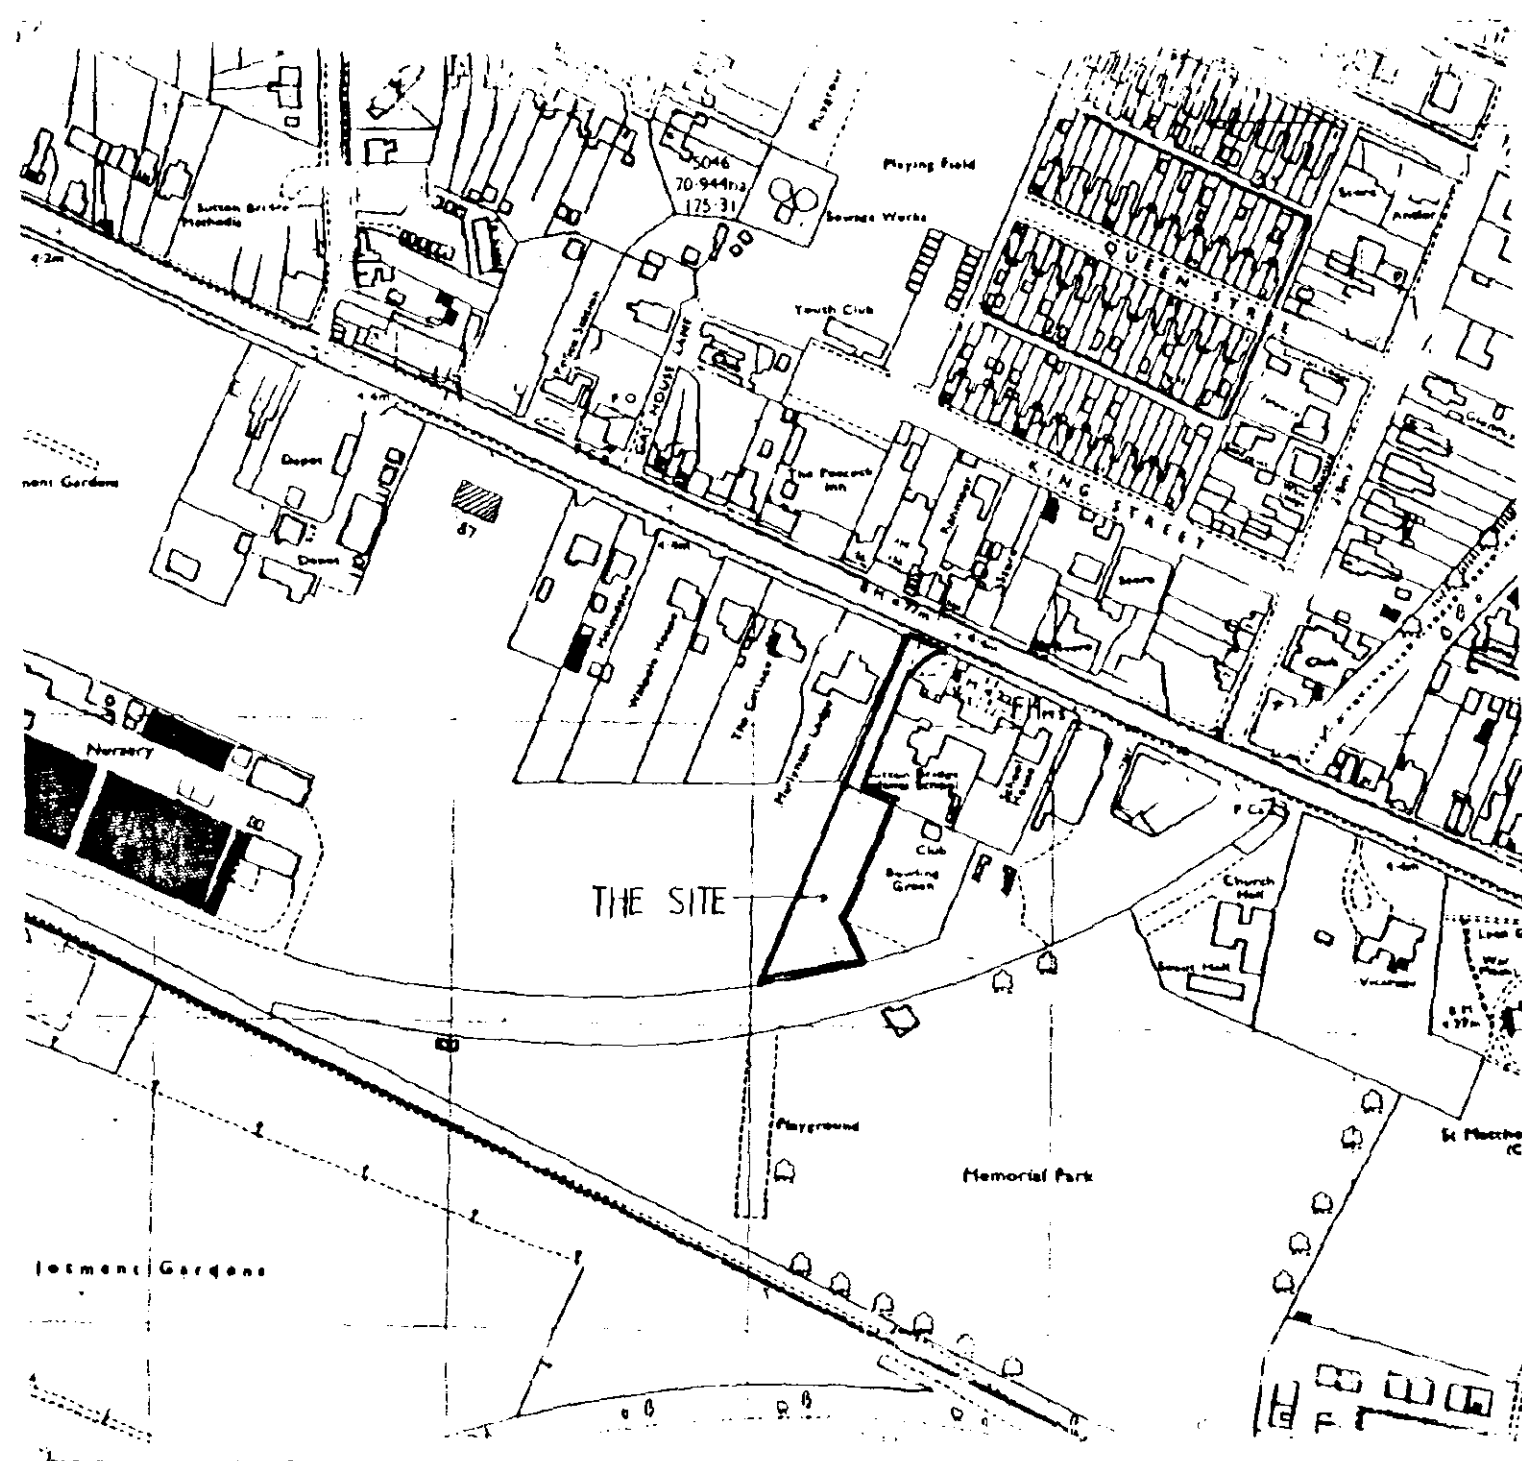

LOCATION PLAN 1:2500

SOUTH HOLLAND D.C.
PLAN DEPT.
22 NOV 1994
REF 1119/94

DETERMINED
PLAN


JOHN D LYNCH
partnership
CHARTERED
ARCHITECTS

project/drawing
PROPOSED TEMPORARY SITING OF
RESIDENTIAL CARAVAN AT BRIDGE &
SUTTON BRIDGE - MR K HARLOCK

scale date drawn
11/94

project no. drawing no.
1301 AL/1

revisions

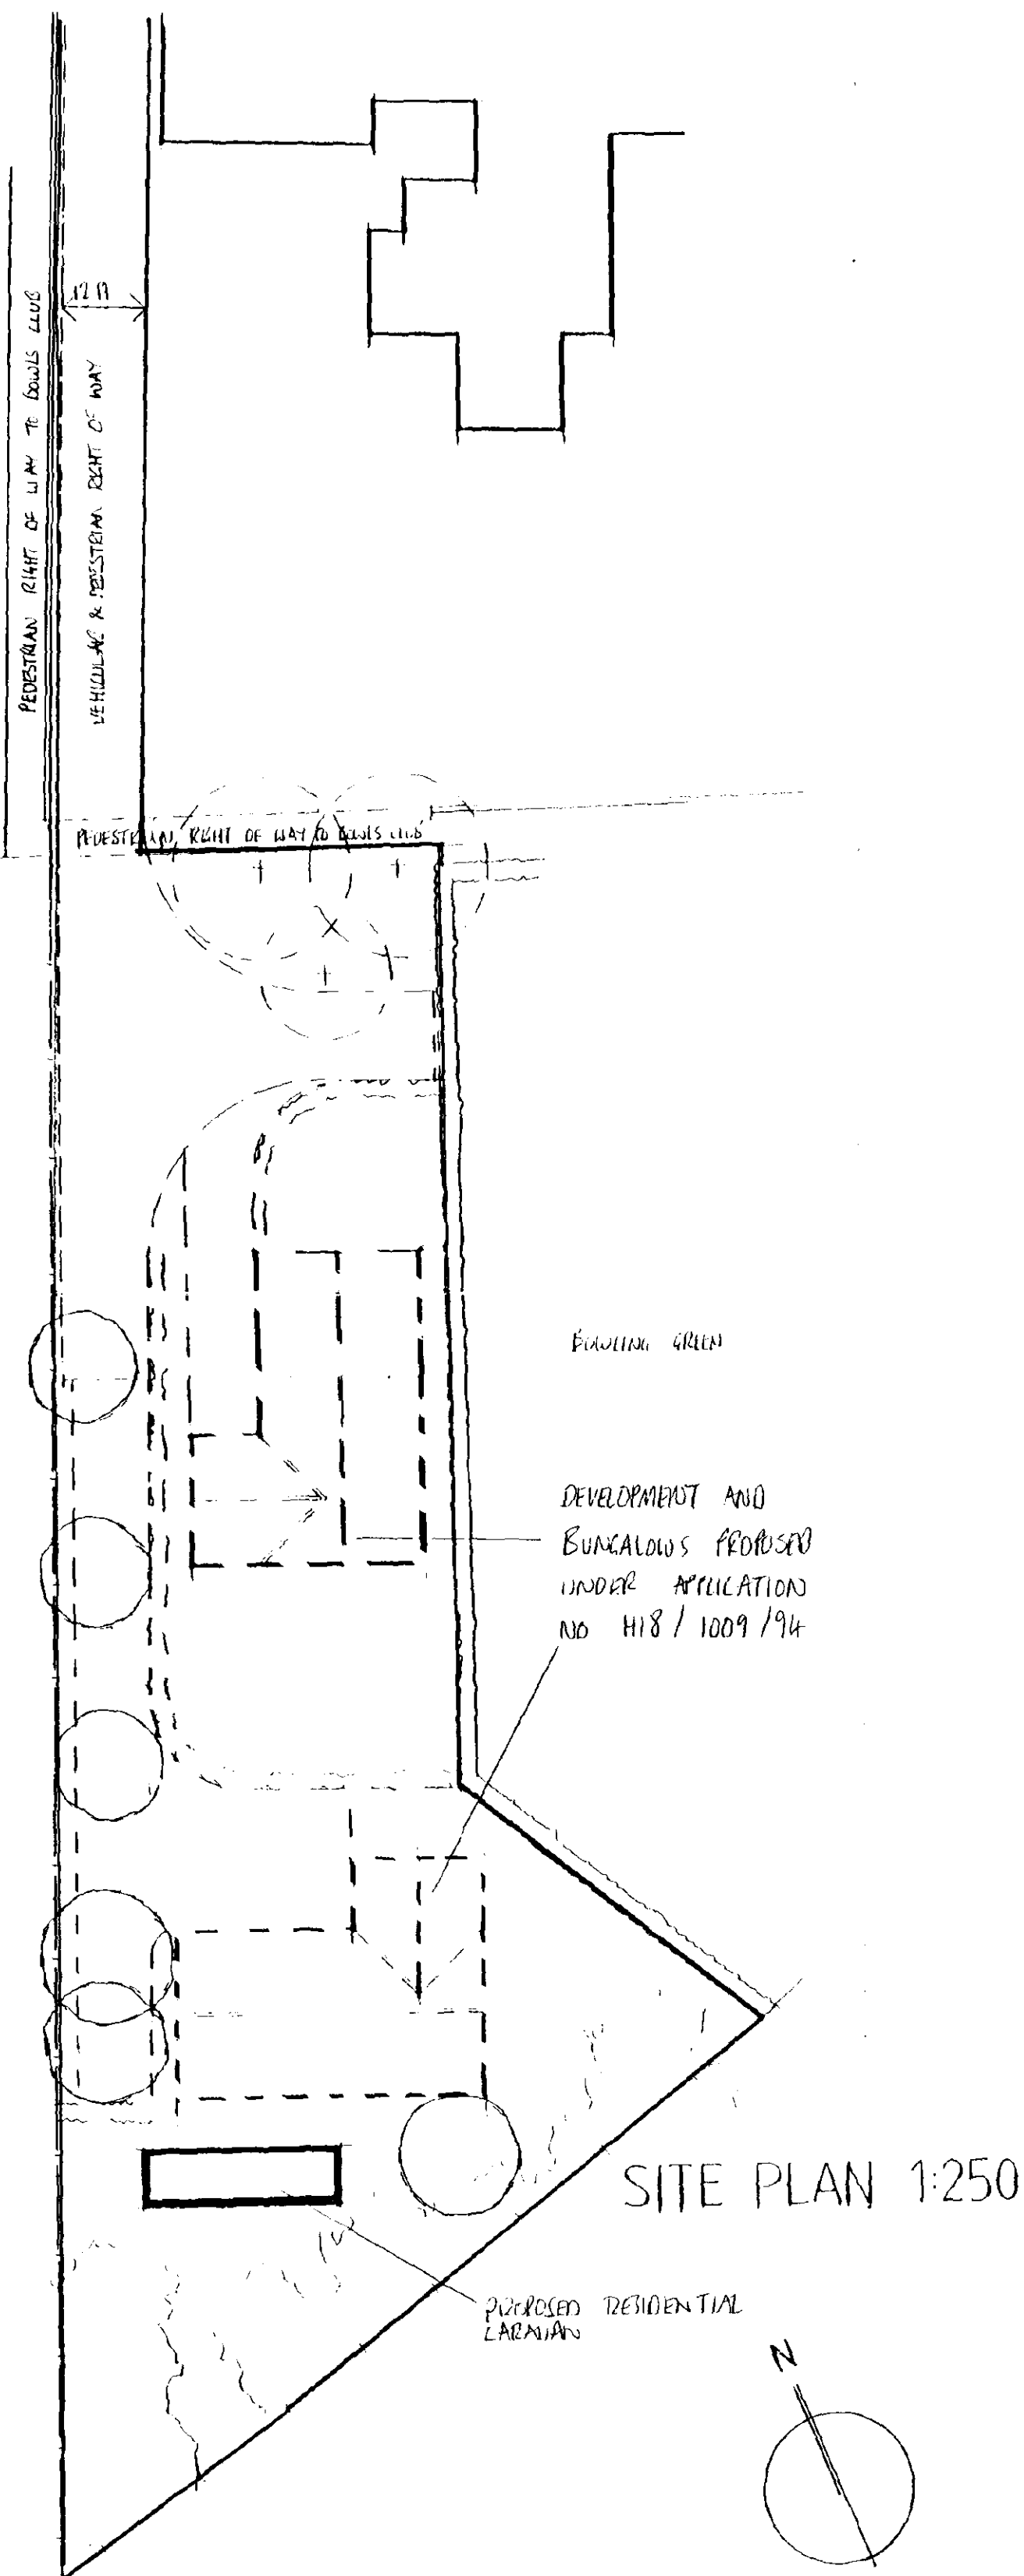

SITE PLAN 1:250

DEVELOPMENT AND
BUNGALOWS PROPOSED
UNDER APPLICATION
NO H18/1009/94

PROPOSED RESIDENTIAL
CARAVAN

BUILDING GREEN

PEDESTRIAN RIGHT OF WAY TO BEIS CLUB

VEHICULAR & PEDESTRIAN RIGHT OF WAY

3077 STOPS BOUND

NOTES


Do not scale from this drawing.

This drawing is copyright and may not be altered, traced, photographed or used for any purpose other than that for which it is issued without written permission from the John D Lynch Partnership.

The General Contractor is to check all dimensions on site and report discrepancies to the architect.

All details shown on this drawing including foundations are based upon typical site conditions related to the area. No responsibility can be accepted for abnormal conditions which may be discovered during construction unless reported to the Architects so that design amendments may be considered. Site soil surveys are recommended in respect of foundations to establish specific site conditions before foundation work is undertaken.

revision 1 Caravan position Amended date 16/1/95

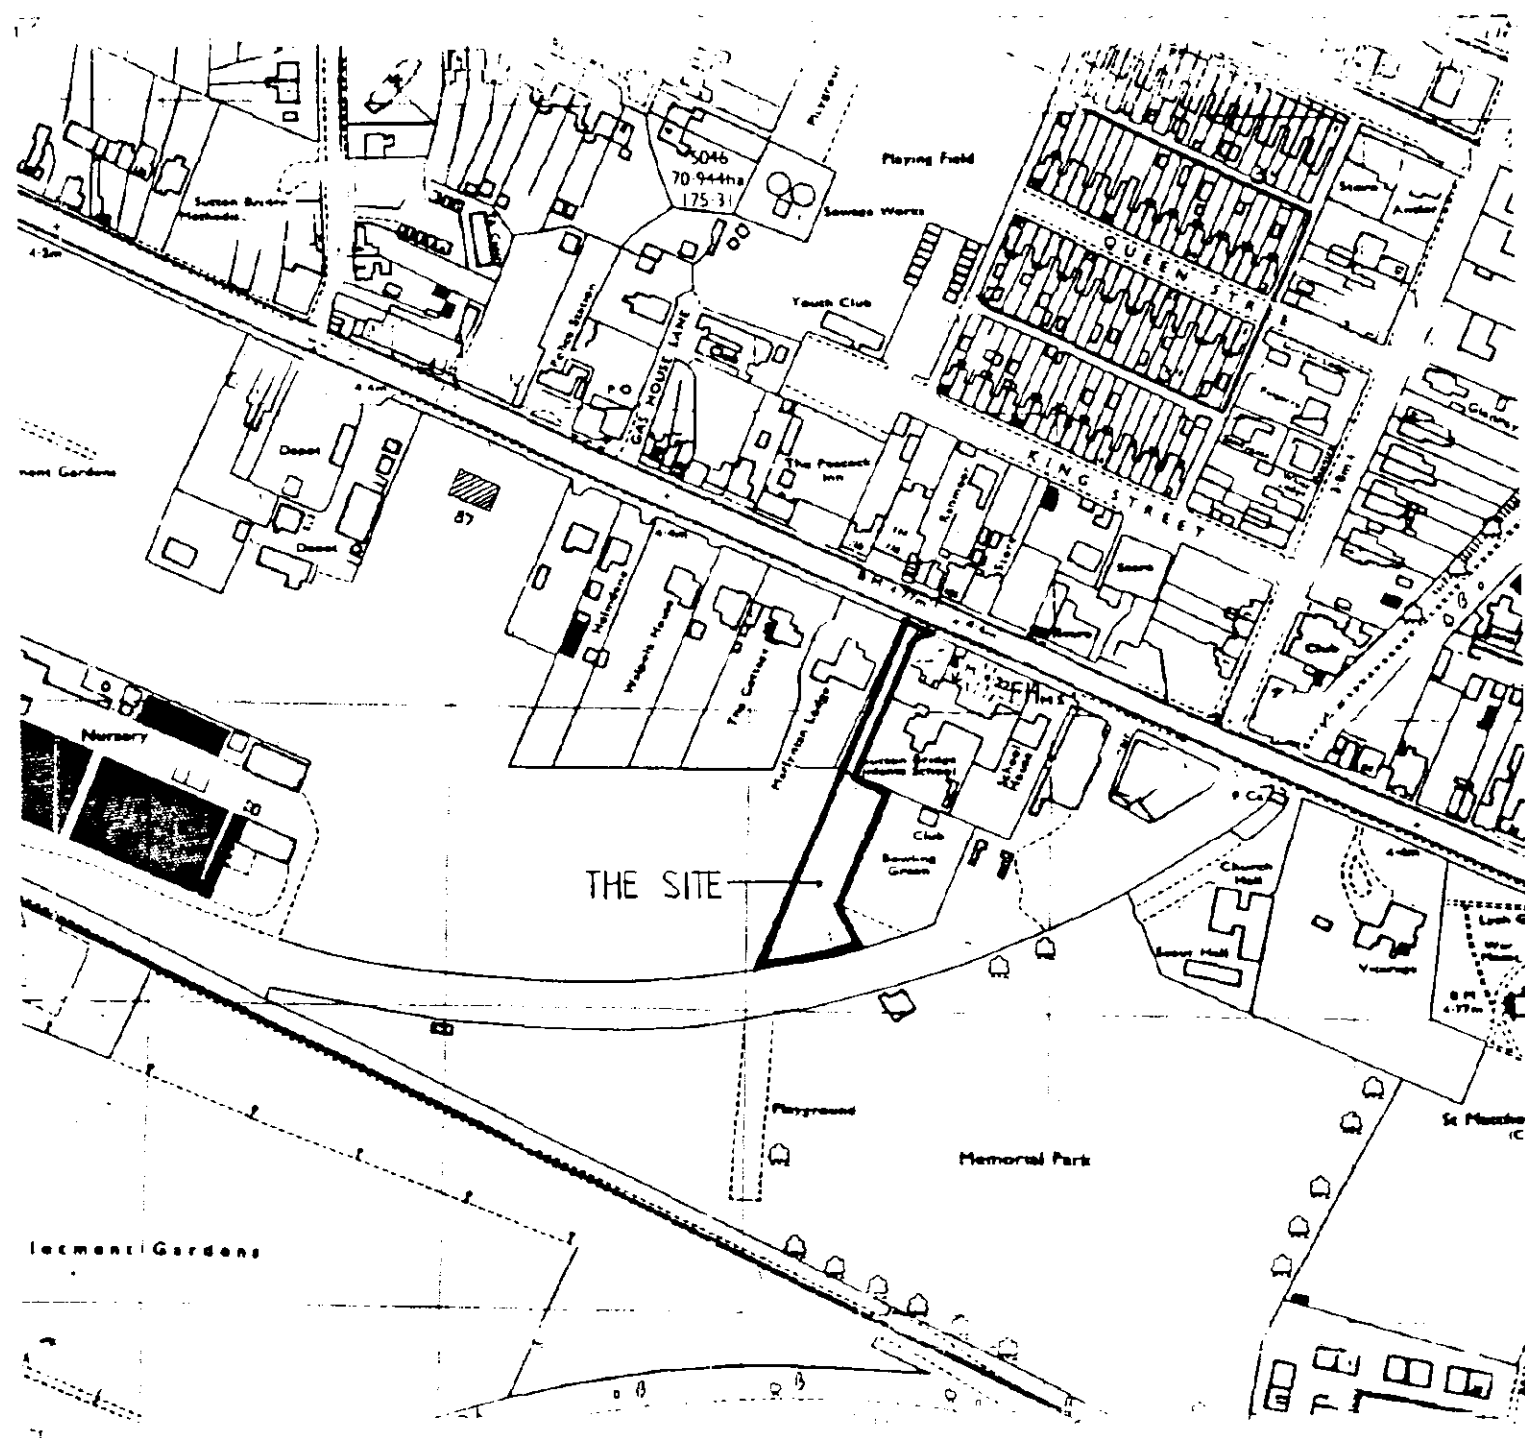

LOCATION PLAN 1:2500

AMENDED PLAN
AL 1/1

SOUTH HOLLAND D.C.
PLAN C
17 JAN 1995
11.19.94


JOHN D LYNCH
partnership
CHARTERED
ARCHITECTS

project/drawing
PROPOSED TEMPORARY SITING OF
RESIDENTIAL CARAVAN AT BRIDGE RD.
SUTTON BRIDGE - MR K HARLOCK


scale date drawn
11/94

project no. drawing no.
1301 AL/1

revisions
1

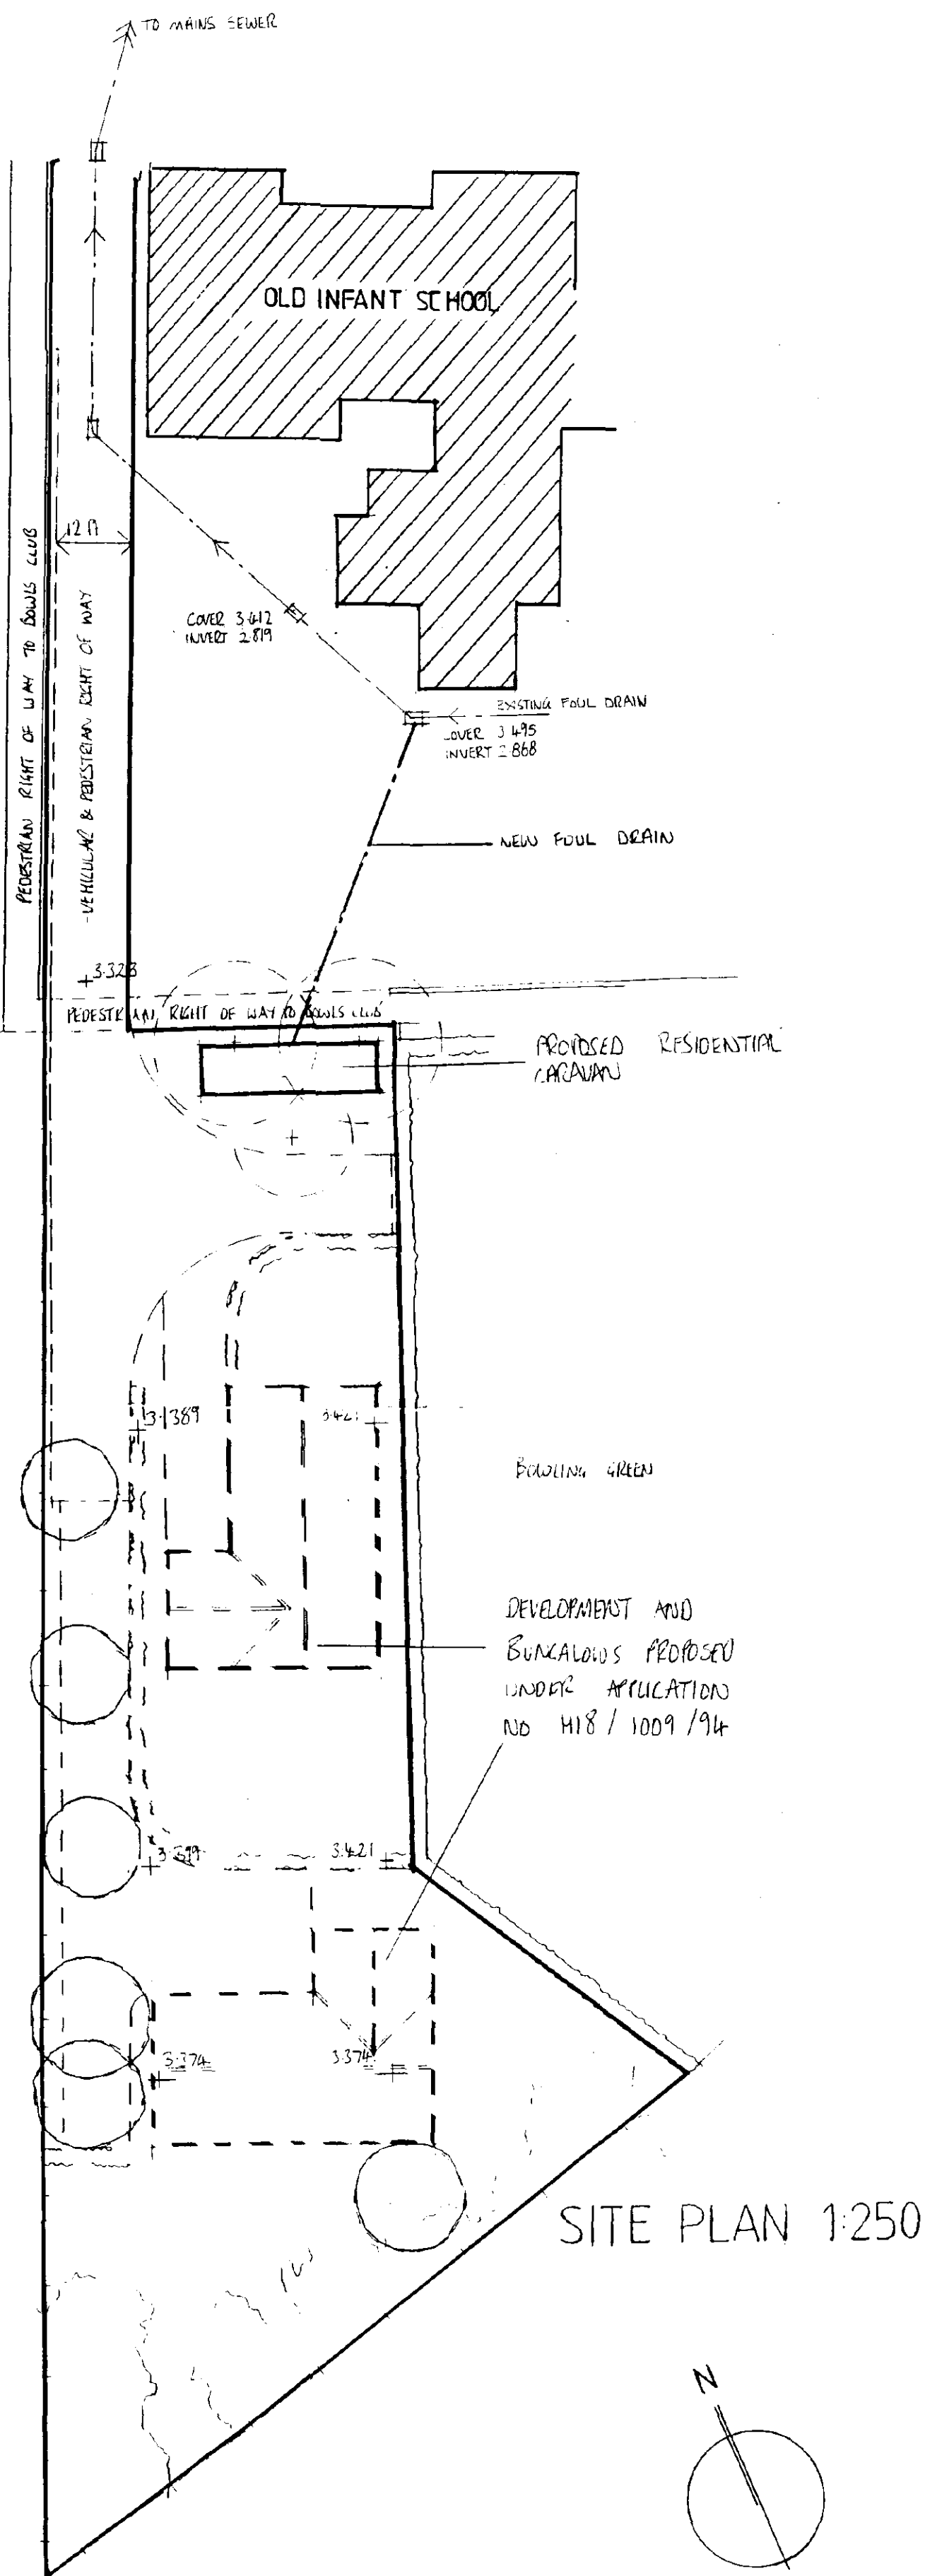

SITE PLAN 1:250

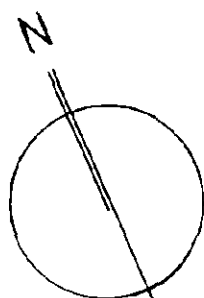

NOTES


Do not scale from this drawing.

This drawing is copyright and may not be altered, traced, photographed or used for any purpose other than that for which it is issued without written permission from the John D Lynch Partnership.

The General Contractor is to check all dimensions on site and report discrepancies to the architect.

All details shown on this drawing including foundations are based upon typical site conditions related to the area. No responsibility can be accepted for abnormal conditions which may be discovered during construction unless reported to the Architects so that design amendments may be considered. Site soil surveys are recommended in respect of foundations to establish specific site conditions before foundation work is undertaken.

revision 1 Caravan position Amended date 16/1/95

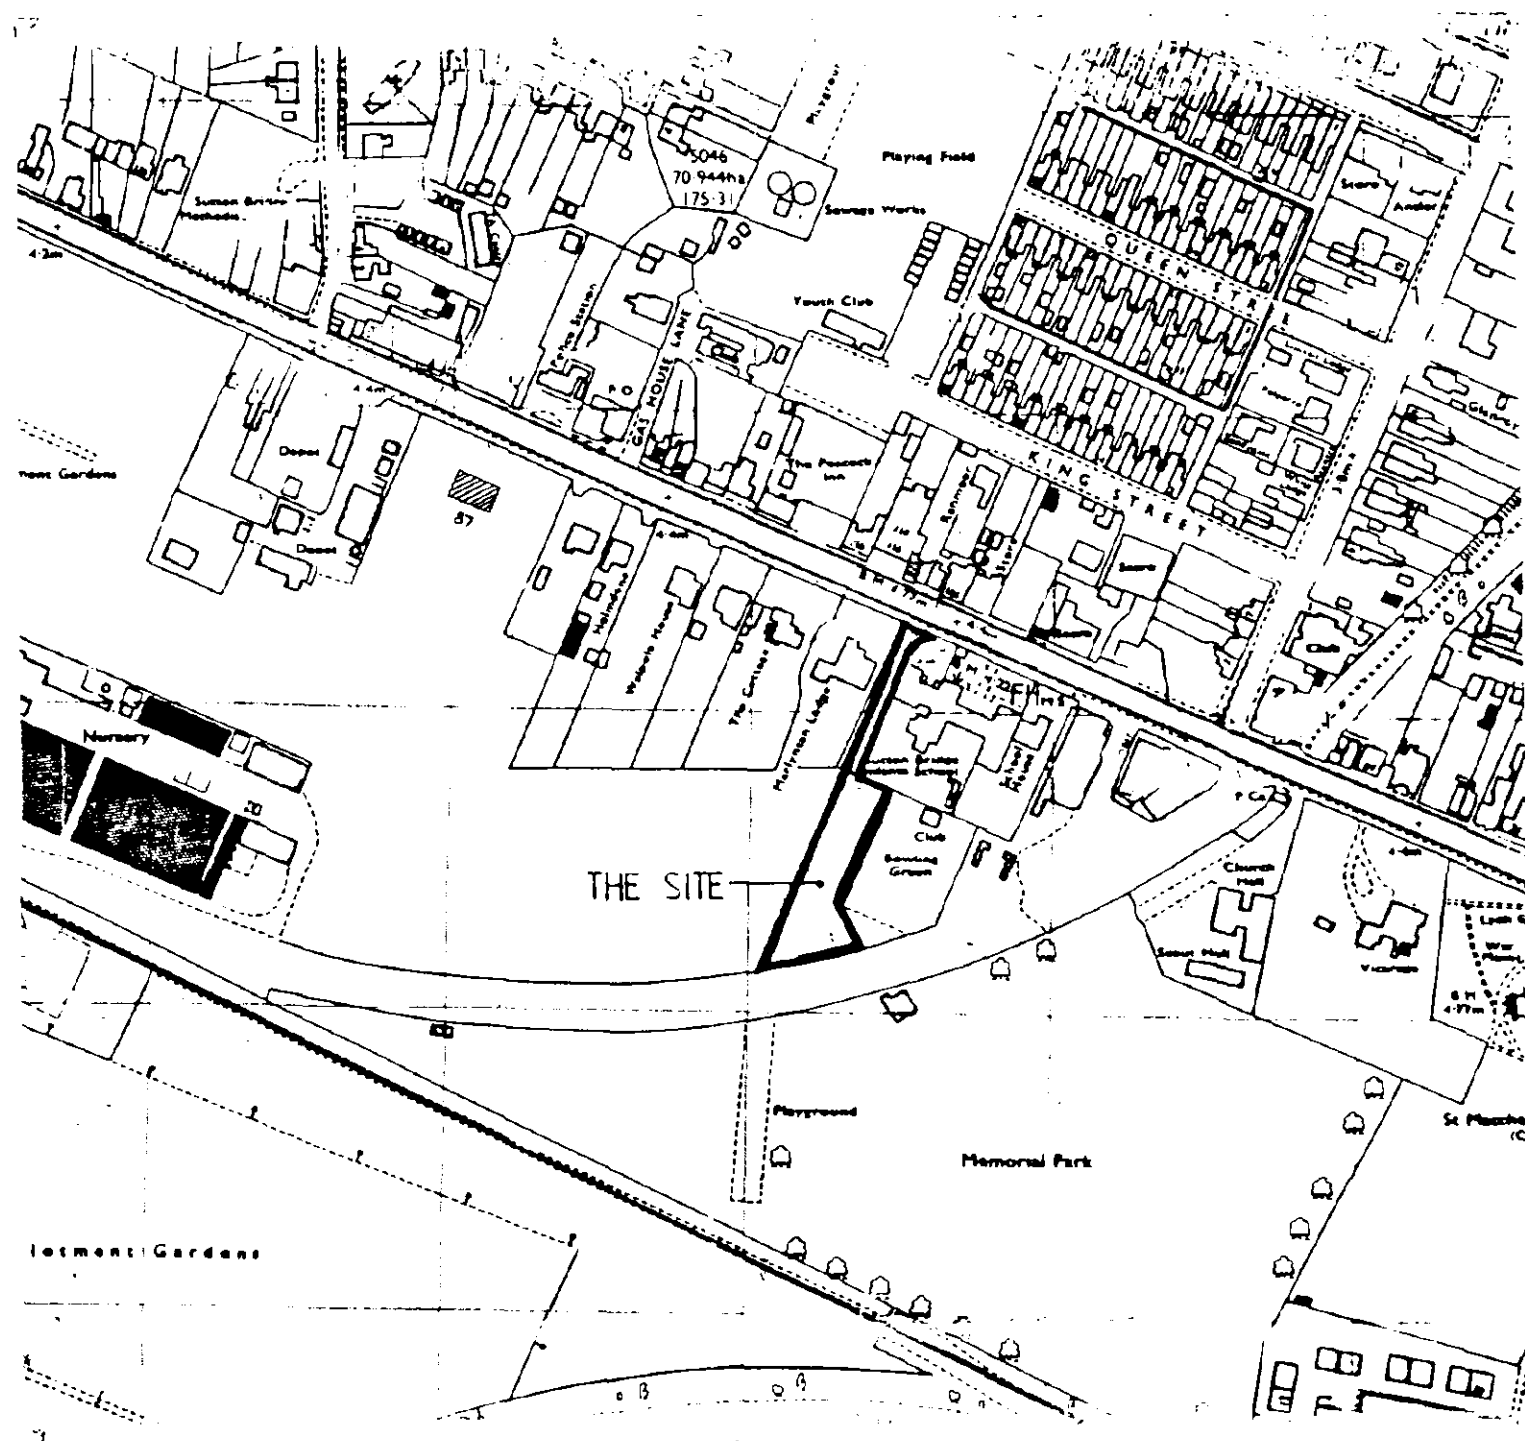

LOCATION PLAN 1:2500

AMENDED PLAN
EOL ALI

SOUTH
PLAN
17 JAN 1995
REF 1119/94

JOHN D LYNCH
partnership
CHARTERED
ARCHITECTS

project/drawing
PROPOSED TEMPORARY SITING OF
RESIDENTIAL CARAVAN AT BRIDGE RD.
SUTTON BRIDGE - MR K HARLOCK

scale date drawn
11/94

project no. drawing no.
1301 AL/1

revisions

1

