


APPLICATION SITE

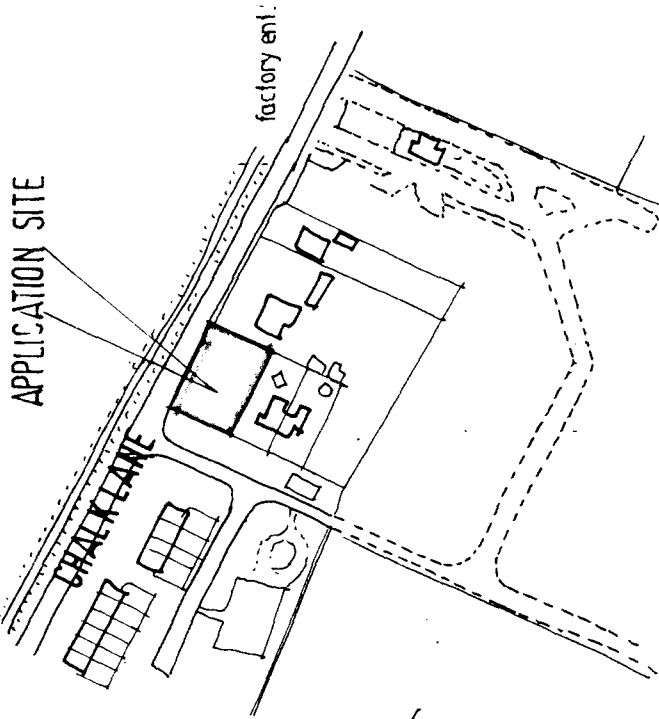

location plan
1:2500

Mark Dennis
architectural services

32 Primrose Crescent - Pinchbeck - Spalding - Lincs - PE11 3RT
Phone/Fax: 01775 660183 Mobile: 07788 834568

Proposed Semi-detached dwellings off
Chalk Lane, Sutton Bridge,
Spalding, Lincolnshire.

For: **Mr S E KING** - Building Contractor

BLOCK & LOCATION PLAN

October 2002 / MD / 02.027/02

SHDC
Planning & Development

11 OCT 2002

Ref **1123/02**

CHALK LANE

DRAIN

EXTG. 2.0m HEDGE

existing access
to be modified

ex'g. hedge

WIDEN EXISTING
PRIVATE DRIVE TO 4.5m

* ex'g. septic tank
and covers.

KEY
CB - 1.8m-HIGH CLOSE BOARD FENCE.
R - 450mm HIGH POST & RAIL FENCE.
FRONT GARDENS TO BE TURFED/SEEDED
PRIVATE DRIVE TO BE GRAVEL.

EXTG. TREES

plot 1

gravel

gravel

chalk cottage

No 2


No 1

EXTG. HOUSES

block plan
1:500

*PRIOR TO COMMENCEMENT OF WORKS AN AGREEMENT OR
ALTERNATIVE METHOD IS REQUIRED FOR THE DISCHARGE OF FOUL WATER.
THE EXISTING SEPTIC TANK WILL EITHER BE REPOSITIONED OR
UPGRADED TO COLLECT ALL FW FROM EXISTING AND PROPOSED DWELLINGS.

This drawing is copyright and may not be altered, traced, copied, photographed or used for any other purpose other than that for which it is issued without consent of Mark Dennis - Architectural Services. The General Contractor is to check all dimensions on site and report any discrepancies to the Architect.

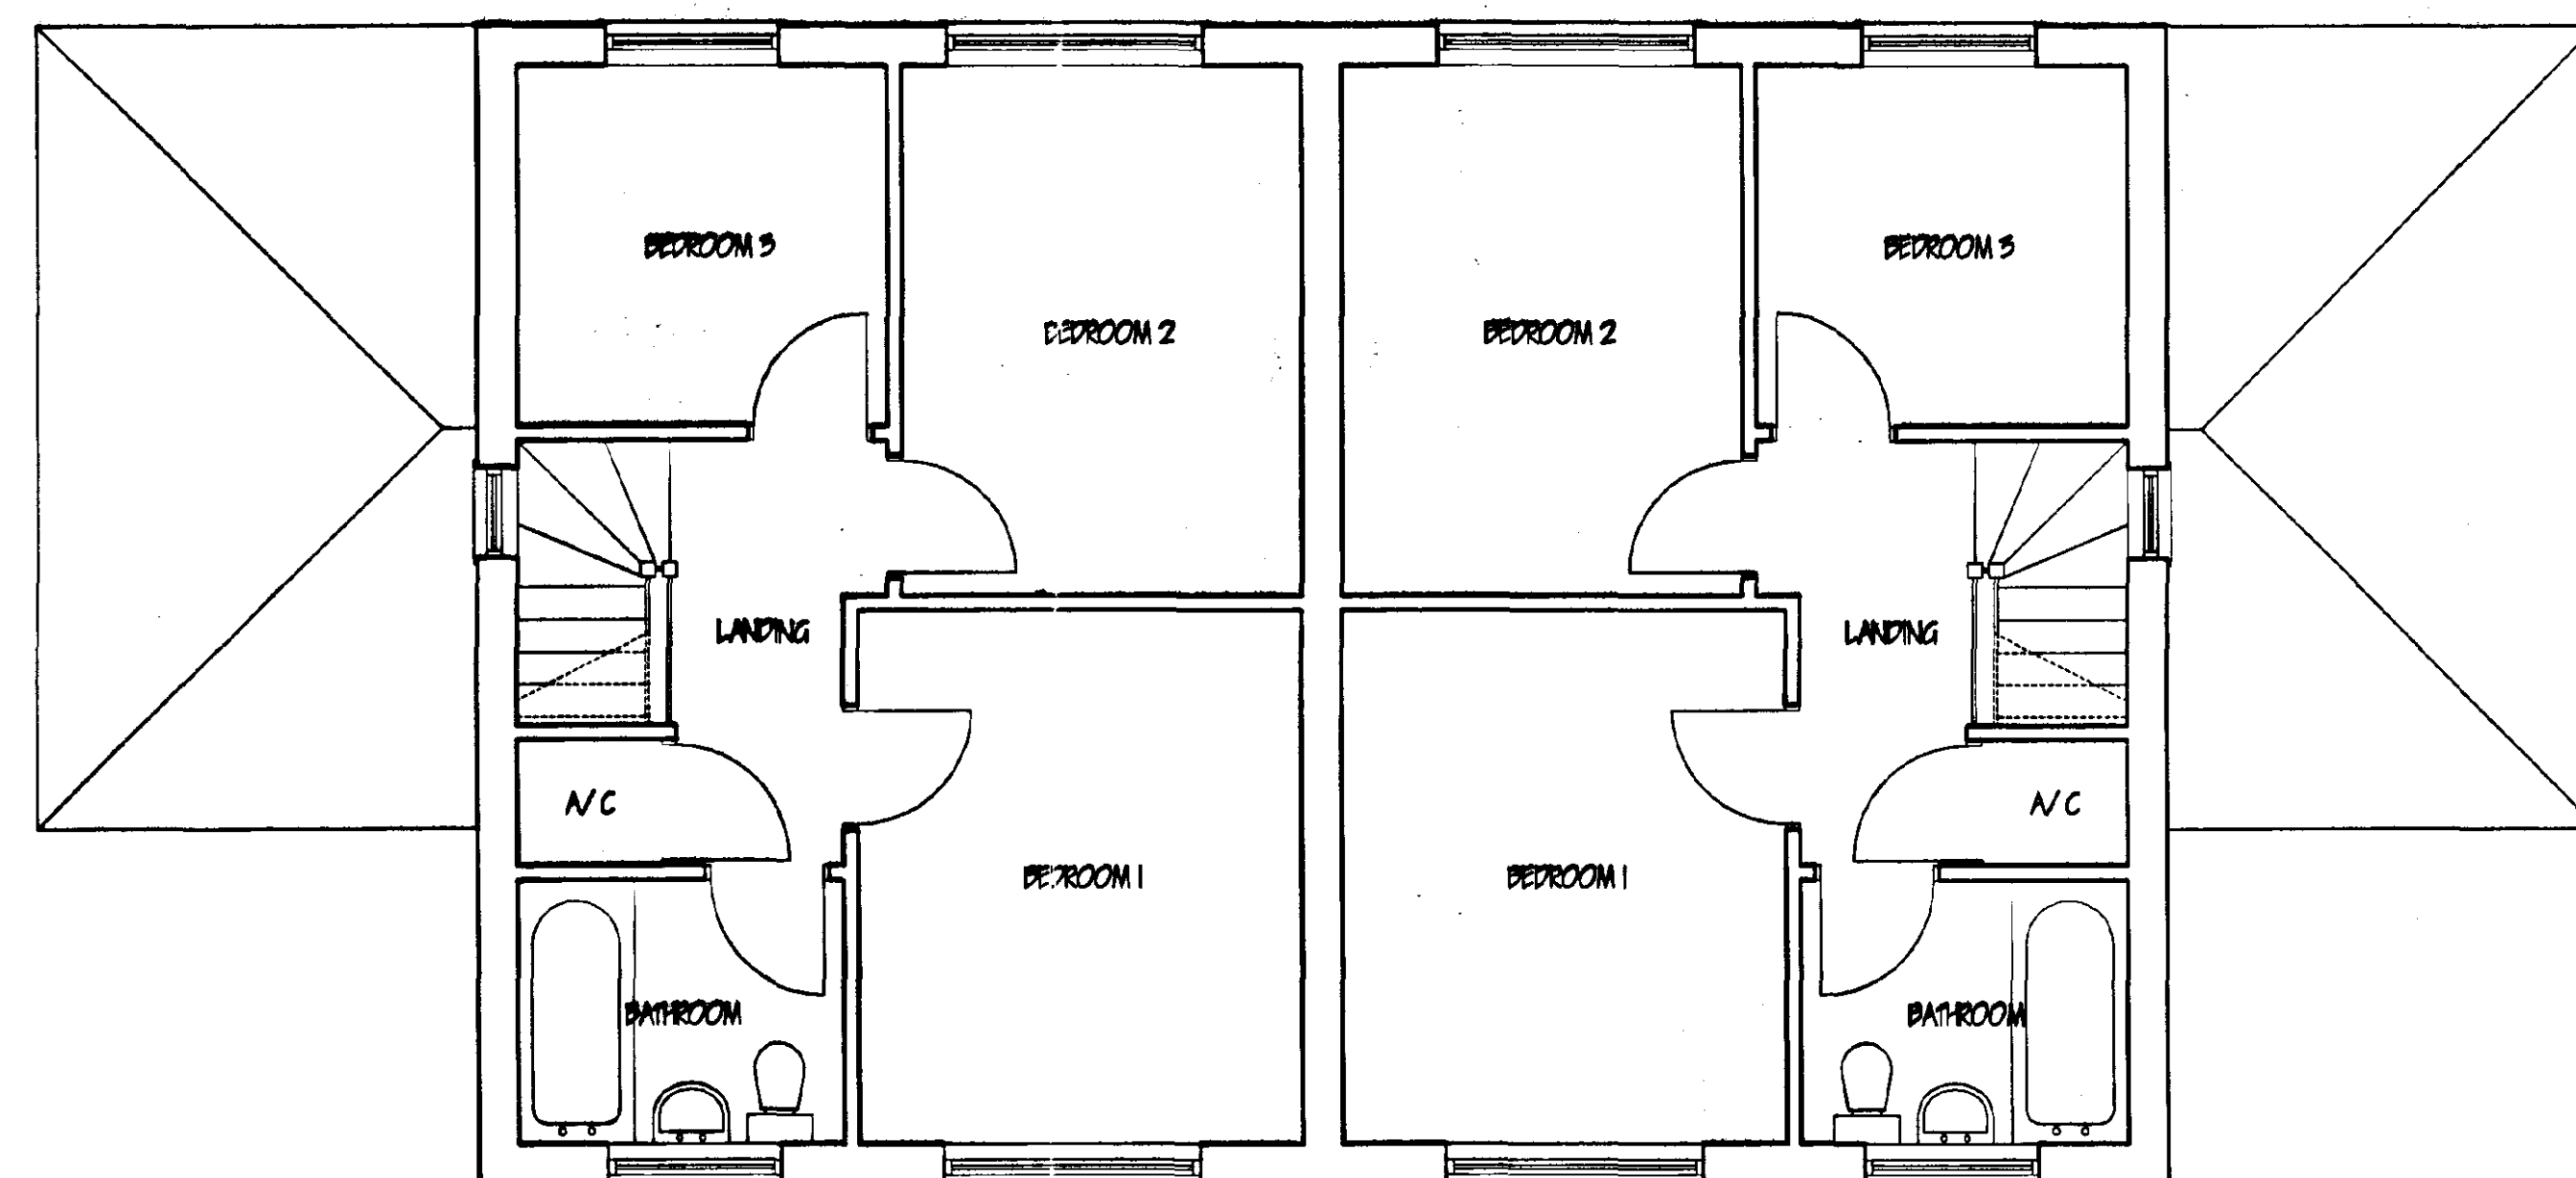

FIRST FLOOR LAYOUT




FRONT ELEVATION - from Private Drive.
East

SIDE ELEVATION - from Chalk Lane.
Abv 14




REAR ELEVATION
west

SIDE ELEVATION
South

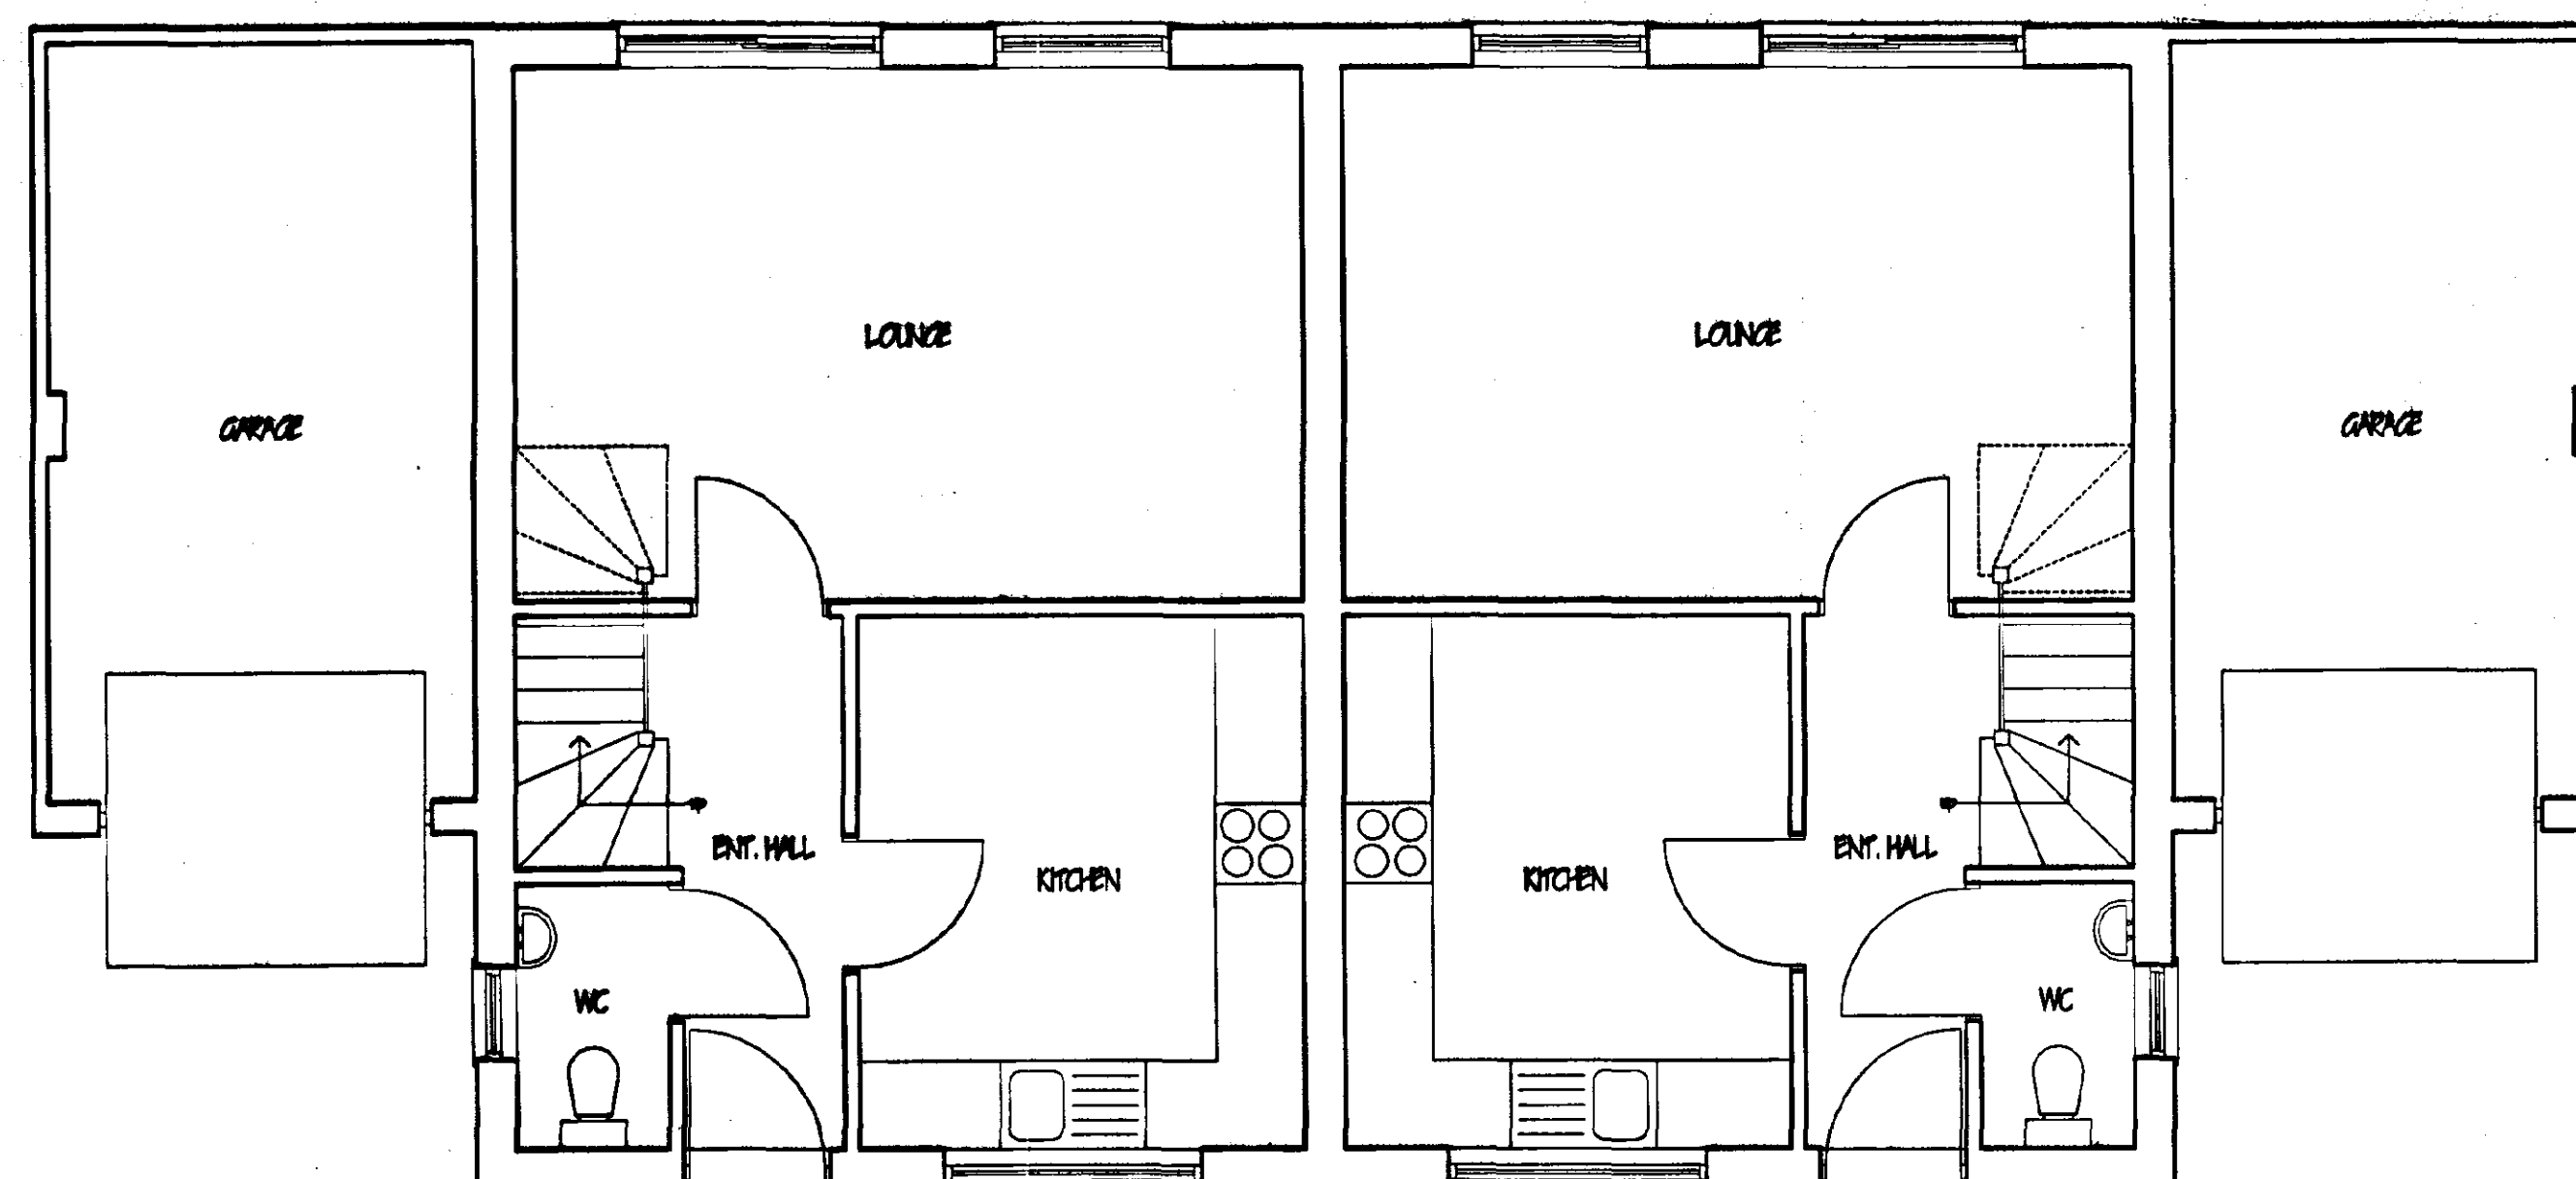

GROUND FLOOR LAYOUT

SHDC
Planning & Development
11 OCT 2002
Ref 1123/02

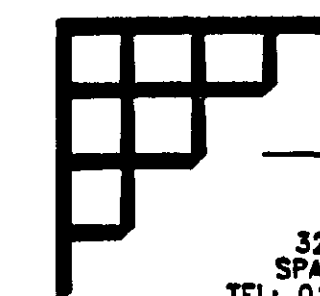

MARK DENNIS
architectural services

32 PRIMROSE CRESCENT - PINCHBECK
SPALDING - LINCOLNSHIRE - PE11 3RT
TEL: 01775 680183 FAX: 01775 680183

PROJECT TITLE

PROPOSED SEMI-DETACHED DWELLINGS OFF
CHALK LANE, SUTTON BRIDGE,
SPALDING, LINCOLNSHIRE.

FOR: MR S.E.KING - Building Contractor.

FLOOR PLANS & ELEVATIONS.

[illegible]

SCALE
1:100, 1:50

DATE	10/1/78
DRAWN	MD

DATE OCT 02

DRAWING No. 02.021/a