




DO NOT SCALE. IF IN DOUBT PLEASE ASK.

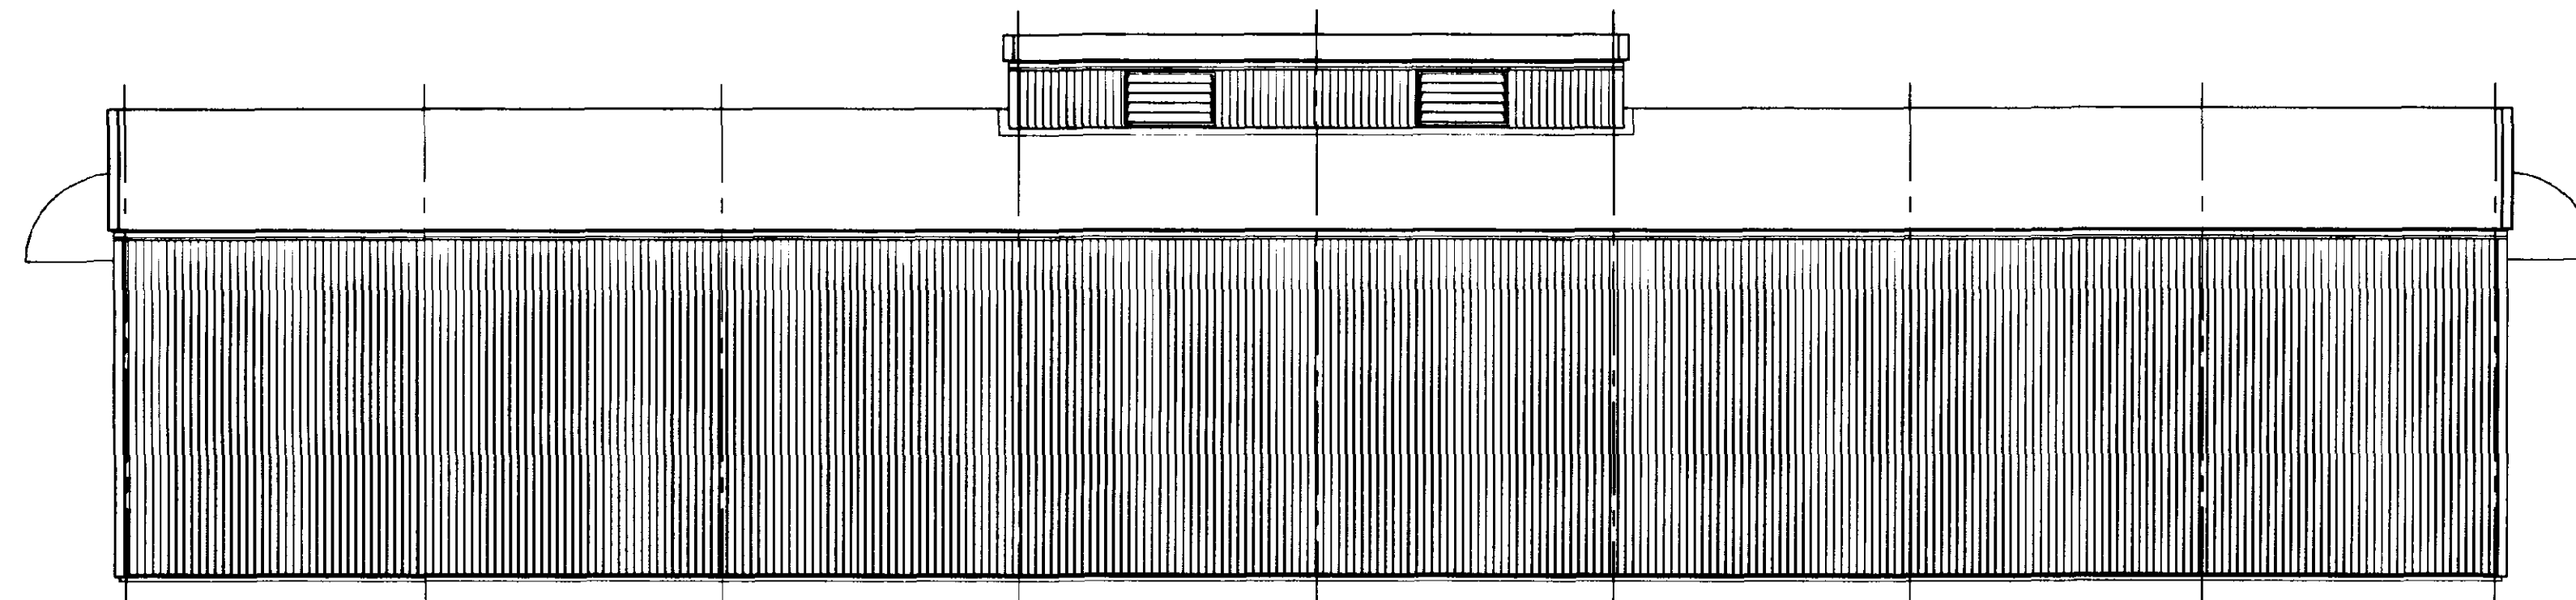


Side Elevation

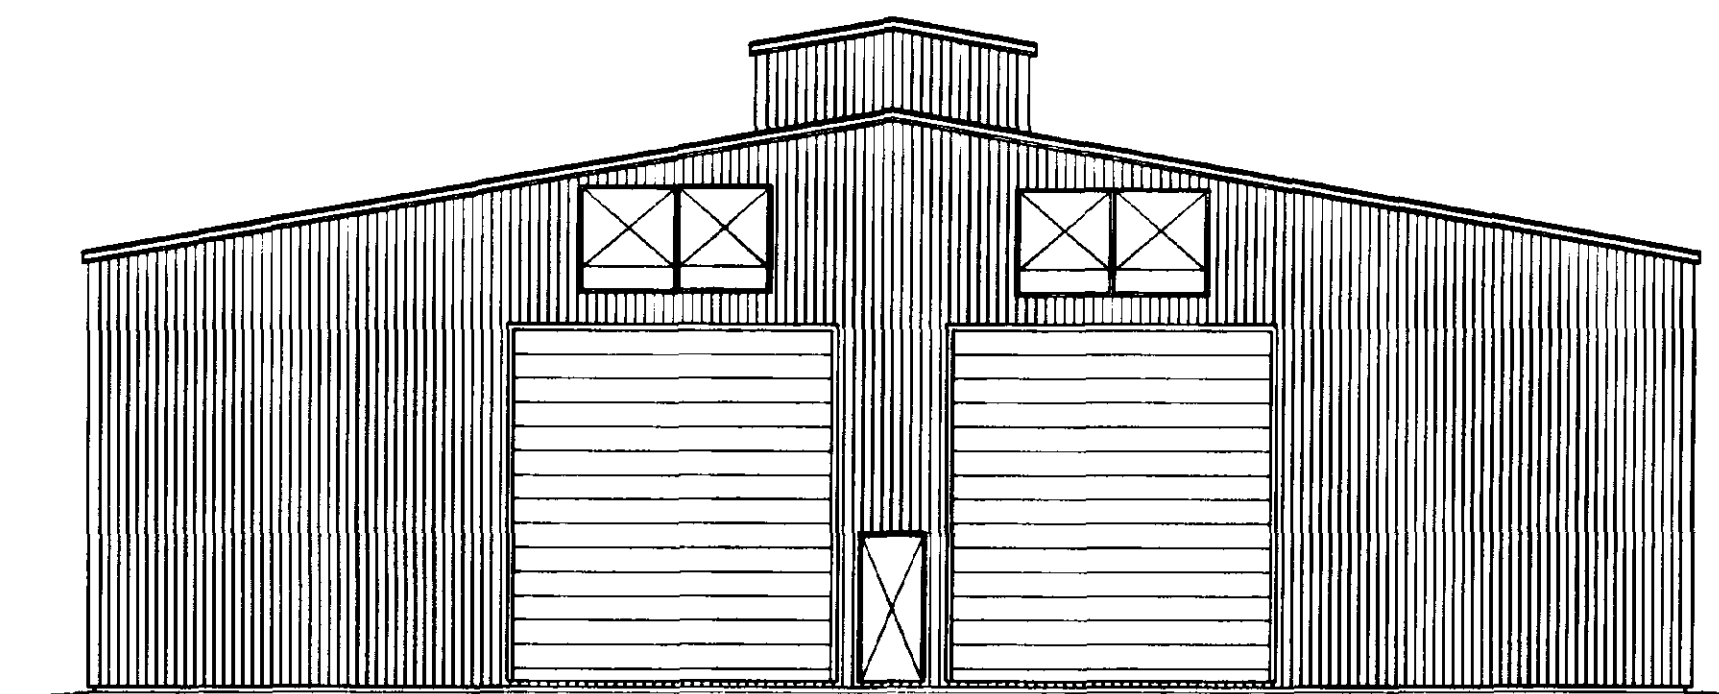

Front & Rear Elevations

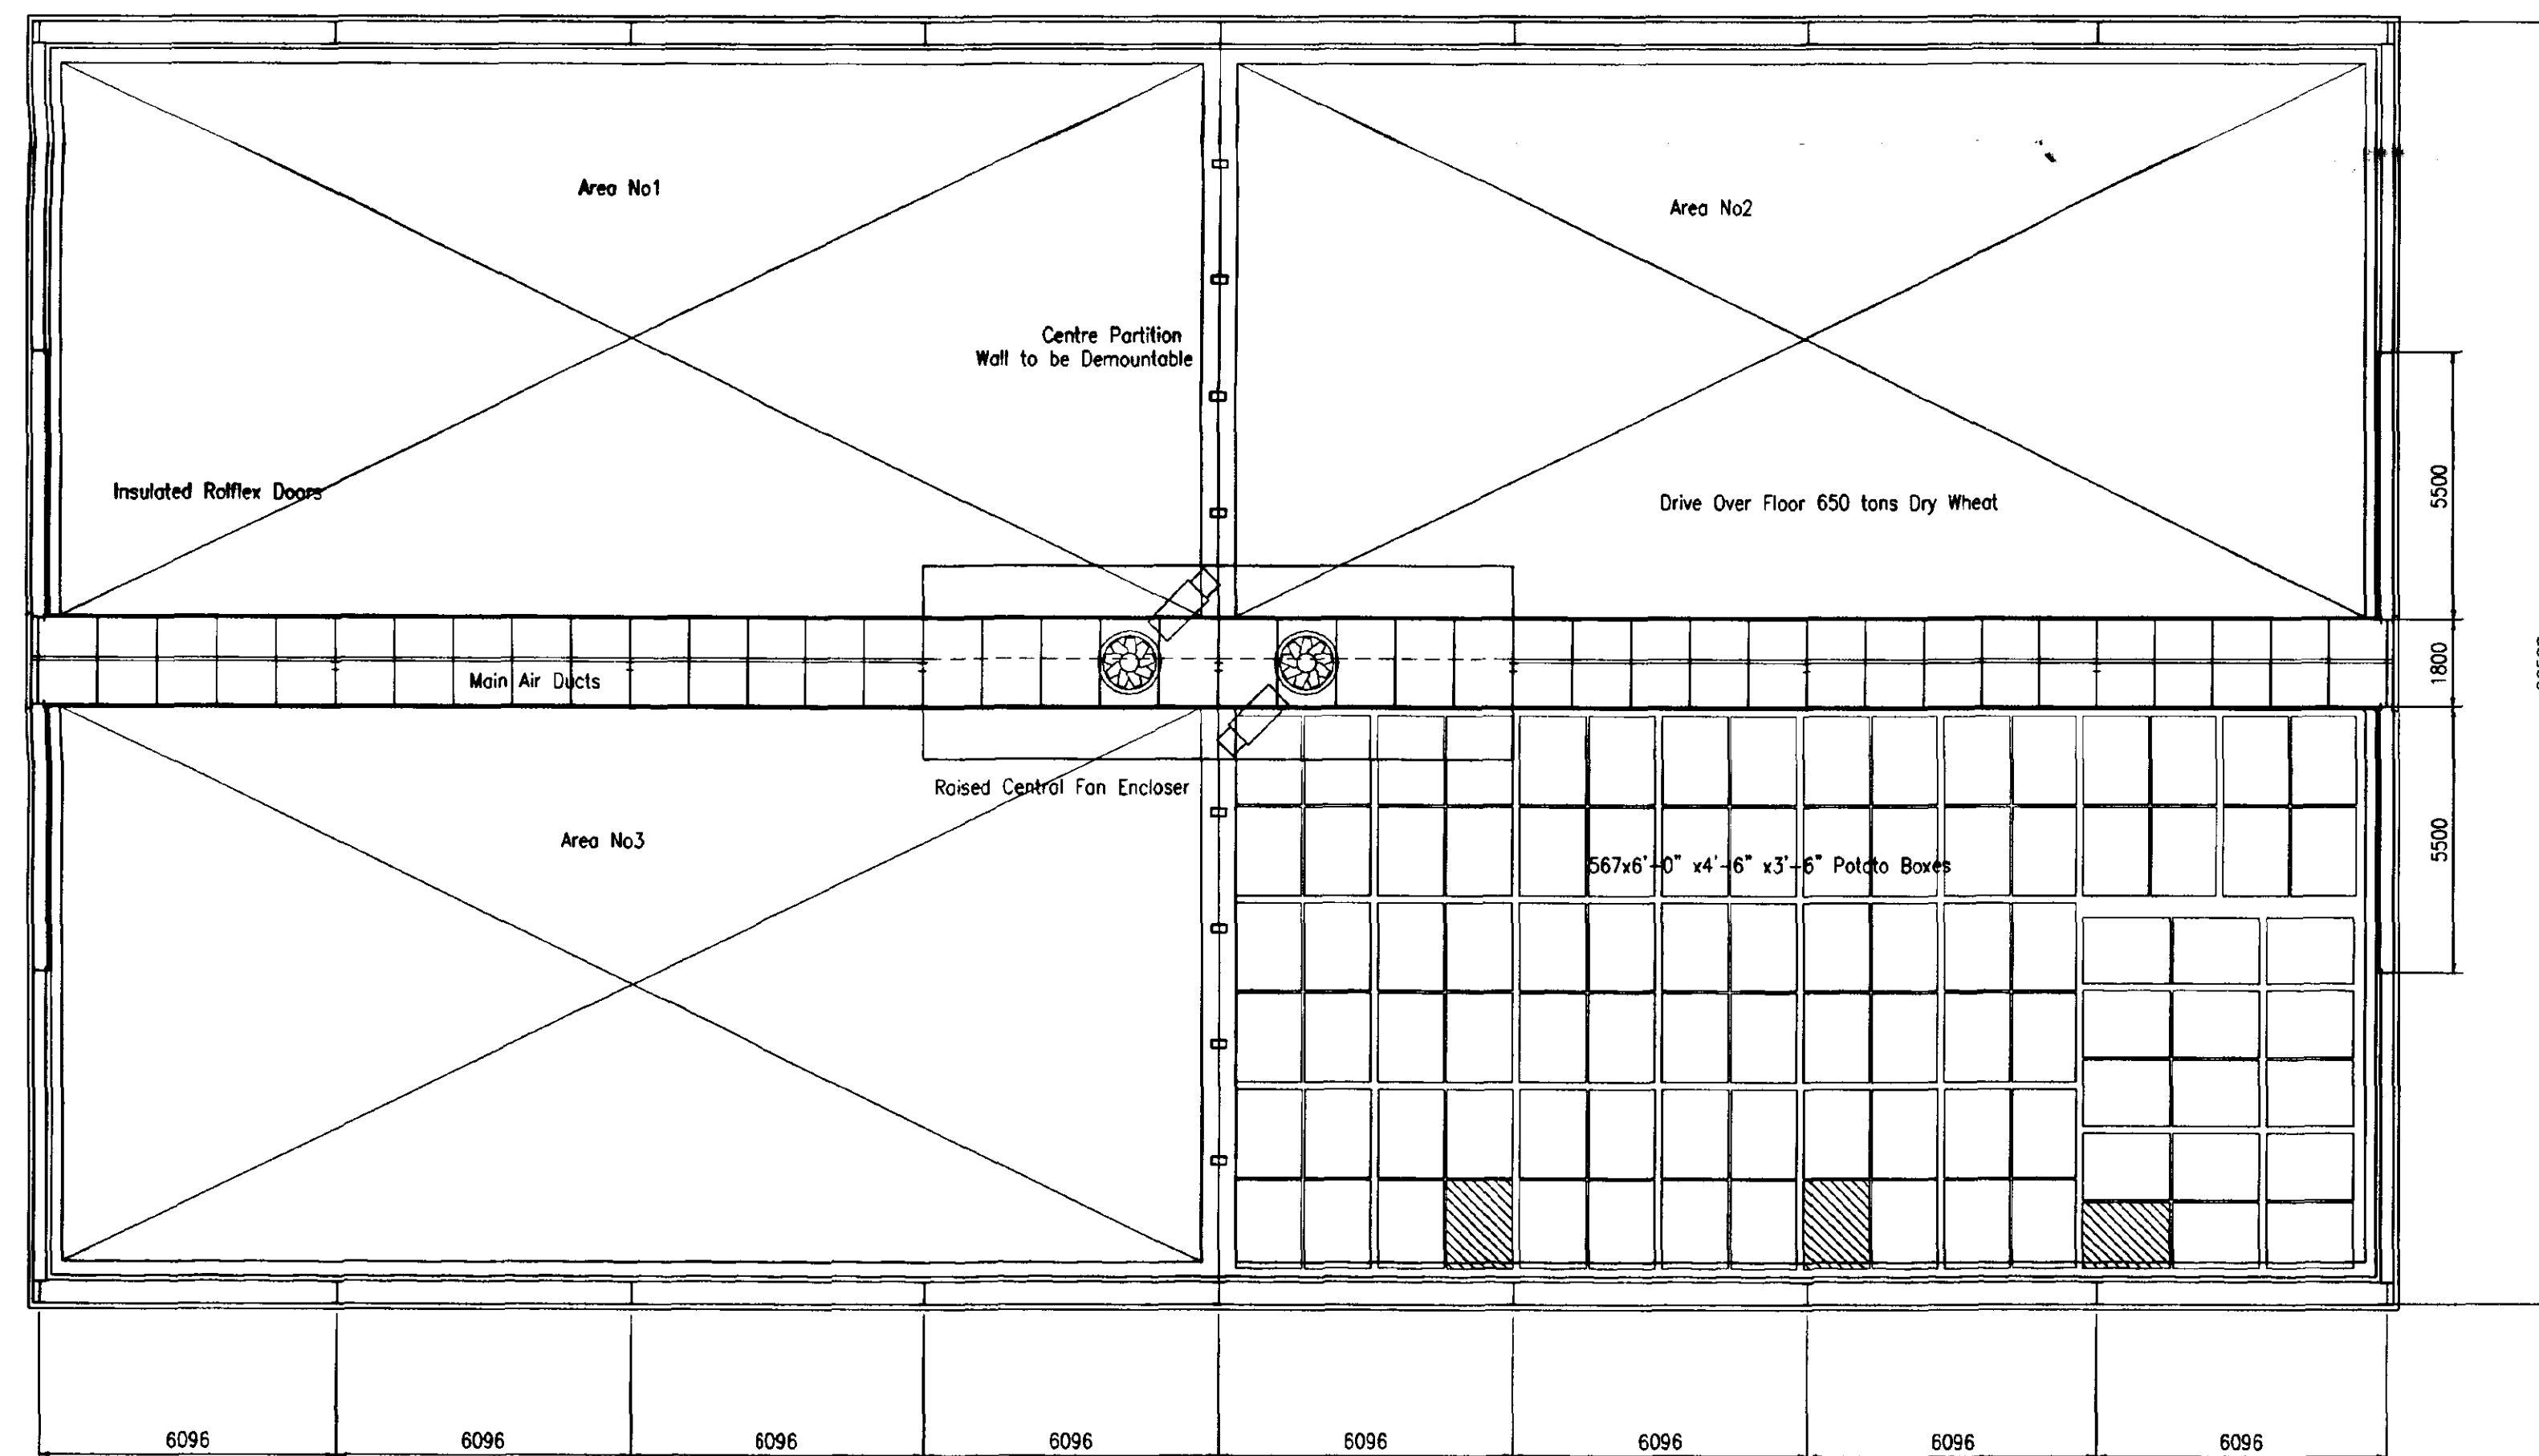


Plan

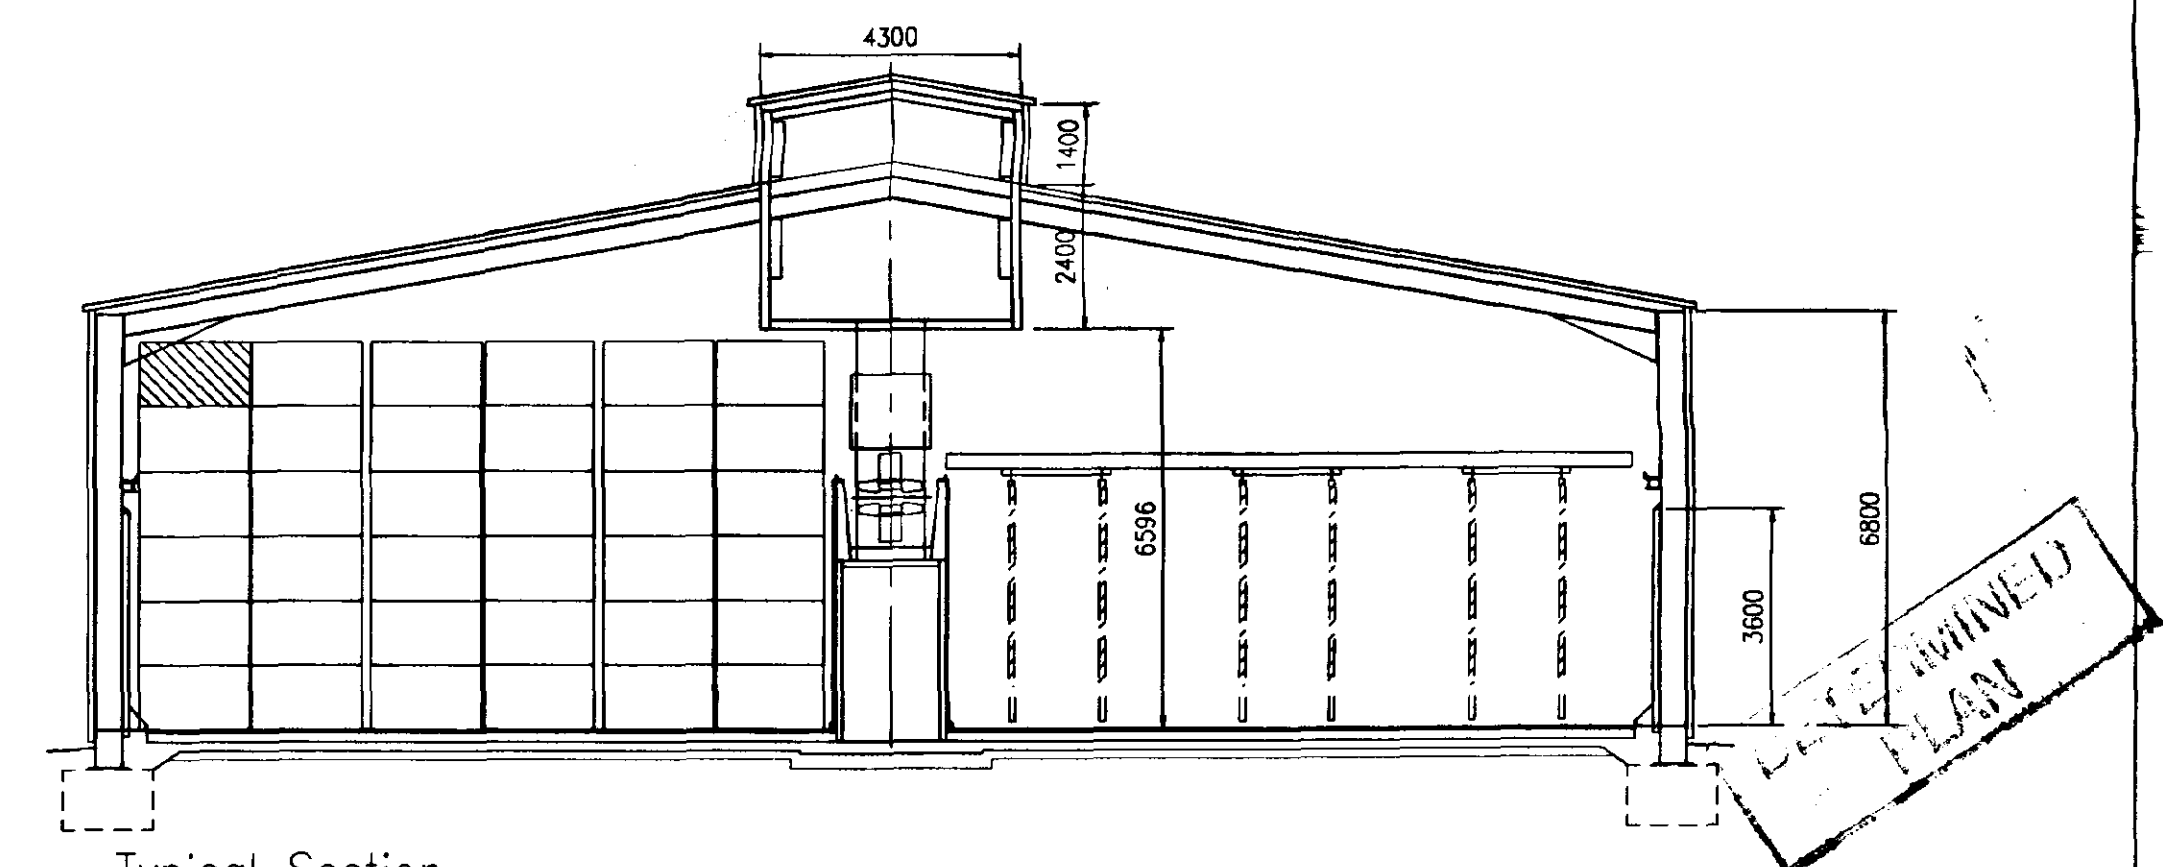

Typical Section

SOUTH HOLLAND DC
HOUSING & PLANNING
20 OCT 1997
Ref: 1126/19

Title	HARVEST INSTALLATIONS Hawks & Beetles Luddenham Faversham Kent Tel 01795 533903 Fax 01795 538524	
Client	Scale 1:125	Date Sept 97
	Drawn By MWW	Drawn No H1006a Rev 2
Revisions Box Layout Bay Centers		

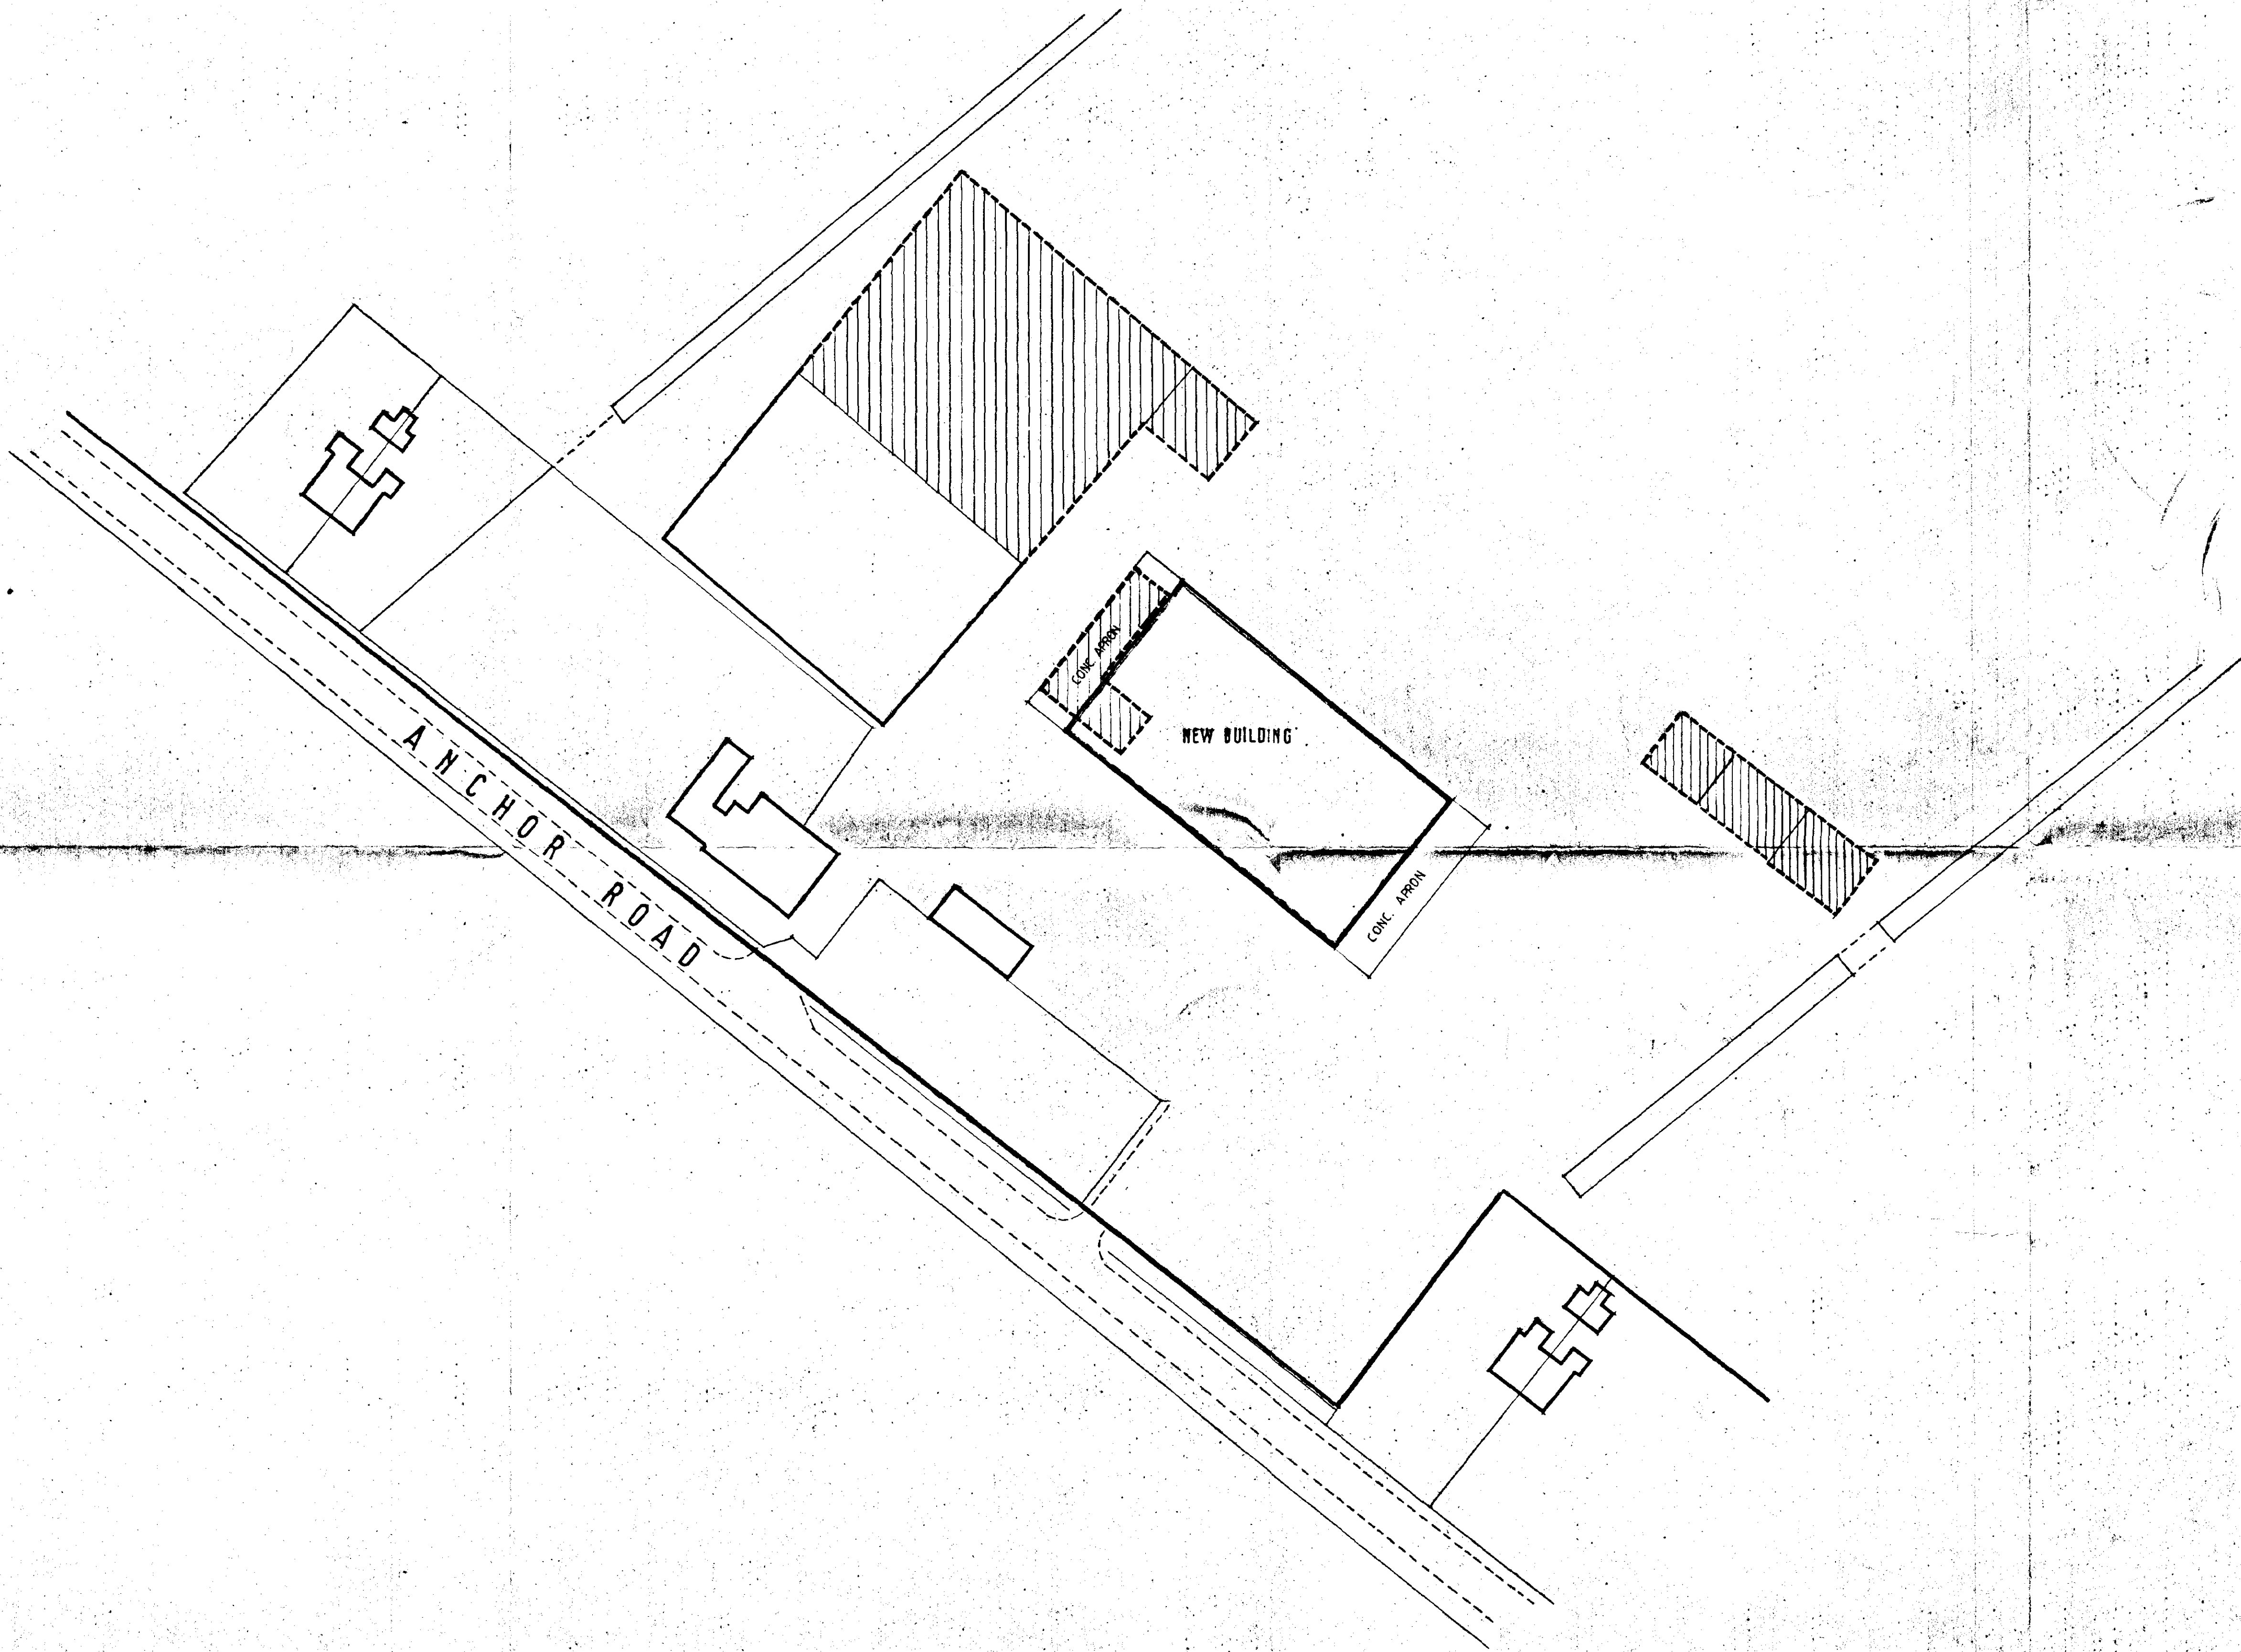


SOUTH HOLLAND DC
HOUSING & PLANNING
20 OCT 1997
Ref: 1126/97

DETERMINED
PLAN

AREAS TO BE DEMOLISHED
SIZE OF BUILDING AREAS


CARTER JONAS	
6-8 HILLS ROAD CAMBRIDGE CB2 1NH	
TEL: 01223 368771	FAX: 01223 369950
Client Crown Estate WINGLAND	
Project Title HOME FARM NEW BUILDING	
Drawing Title SITE PLAN PROPOSED	
Scale: 1:500	Drawn by: JMC
Date: MAY 97	Checked:
Dwg. No: CBN 6028/2	Rev: A

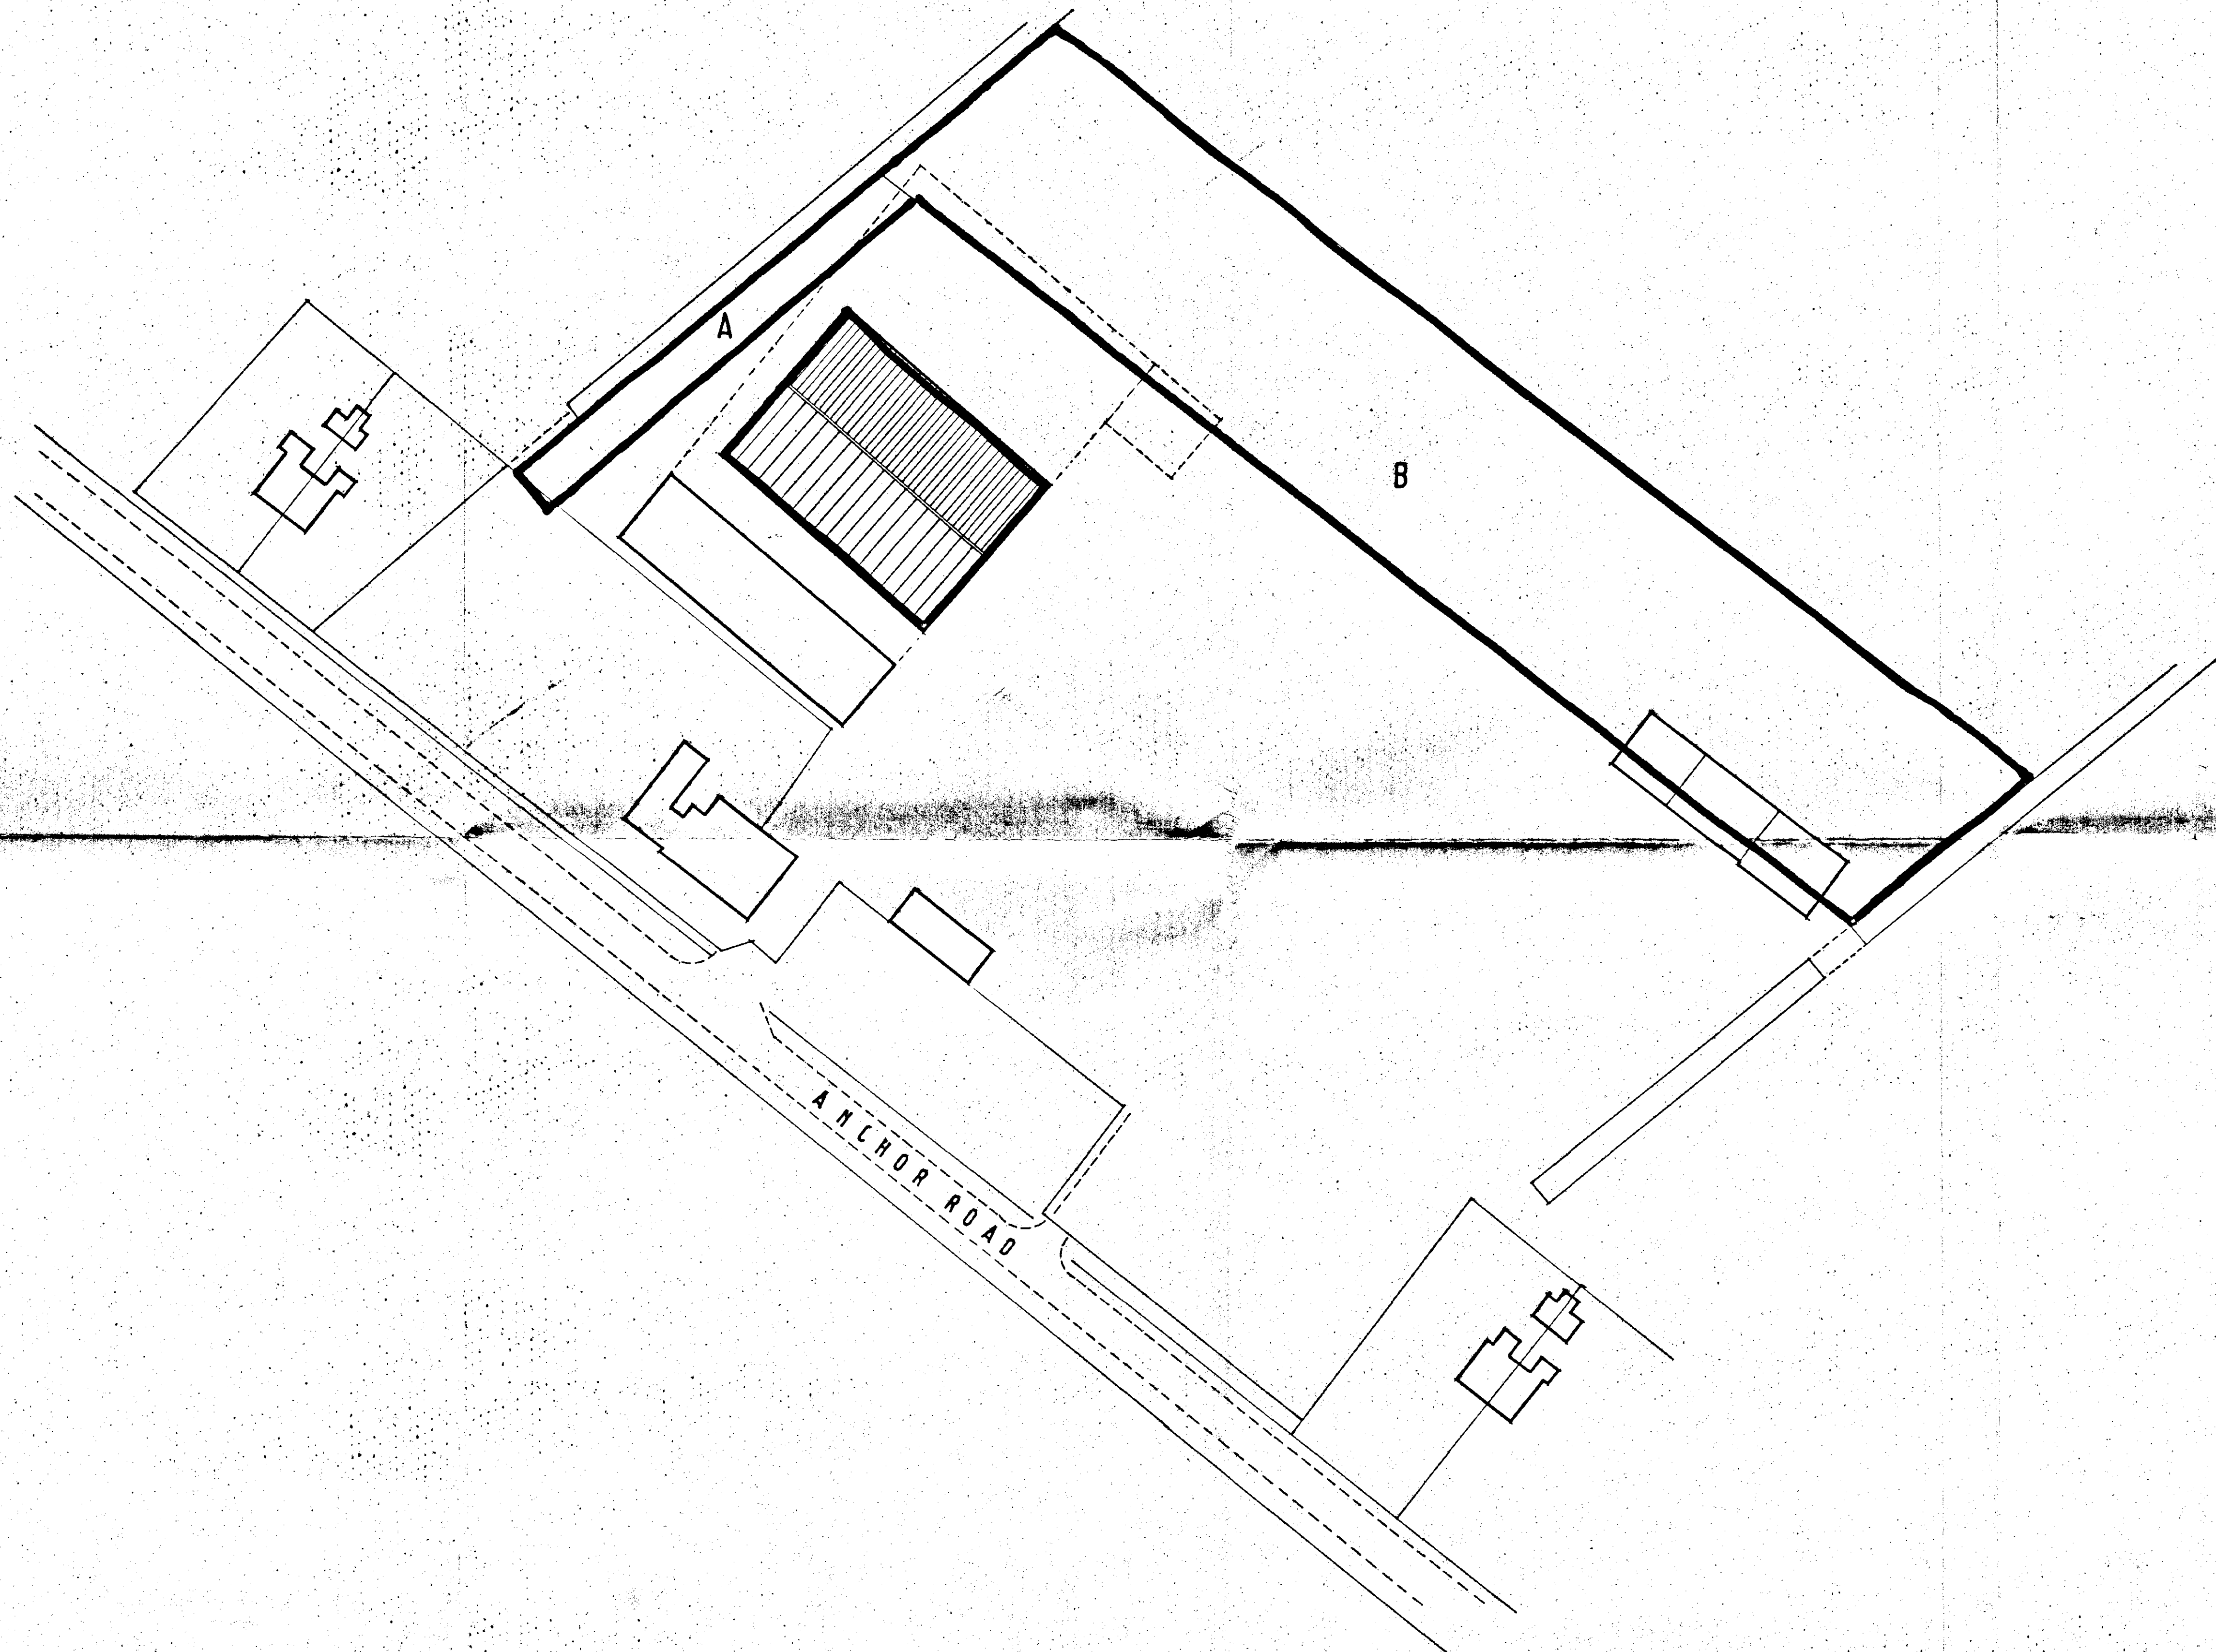


AMENDED PLAN
Ref. A1

SOUTH HOLLAND DC
HOUSING & PLANNING
26 MAR 1998
Ref: 1126/97

Rev.	Date	Description
CARTER JONAS		
6-8 HILLS ROAD CAMBRIDGE CB2 1NH		
TEL: 01223 368771		FAX: 01223 369950
Client CROWN ESTATE WINGLAND		
Project Title HOME FARM NEW BUILDING		
Drawing Title SITE PLAN PROPOSED		
Scale 1 : 500	Drawn by JMC	
Date FEB. 98	Checked	
Dwg. No. CBN 6028	Rev. A	

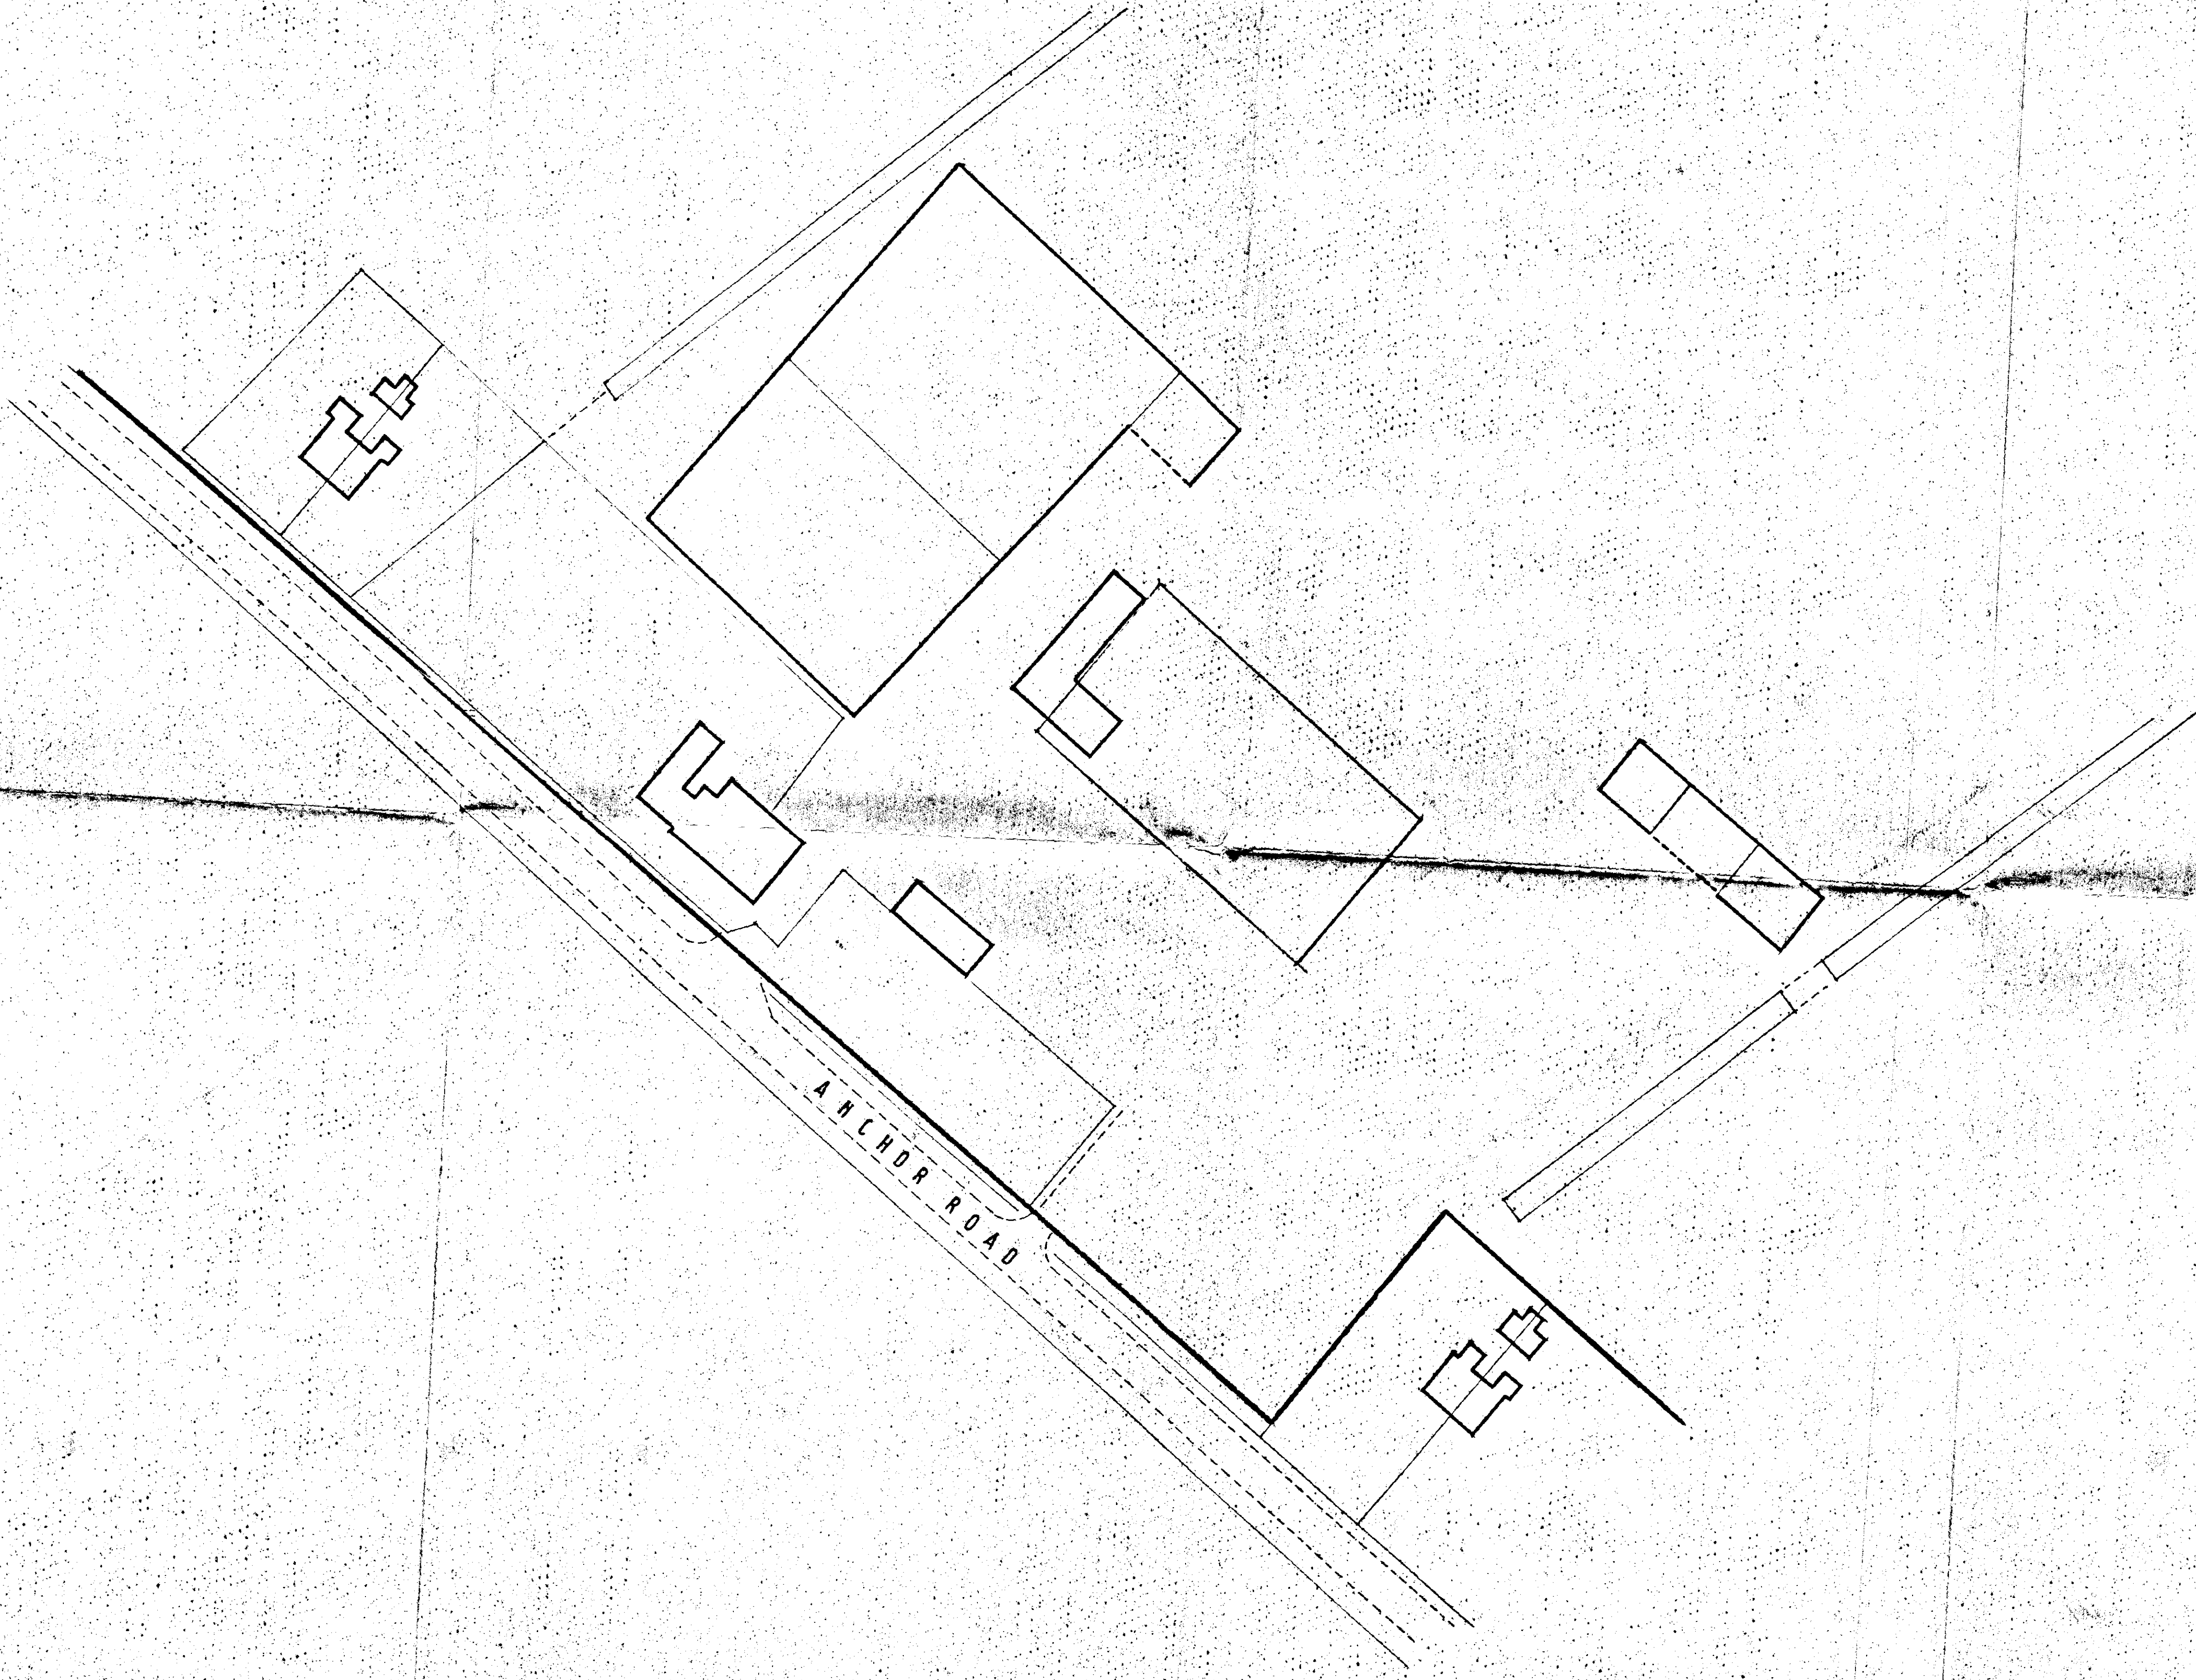

SOUTH HOLLAND DC
HOUSING & PLANNING
20 OCT 1997
Ref: 1126/97

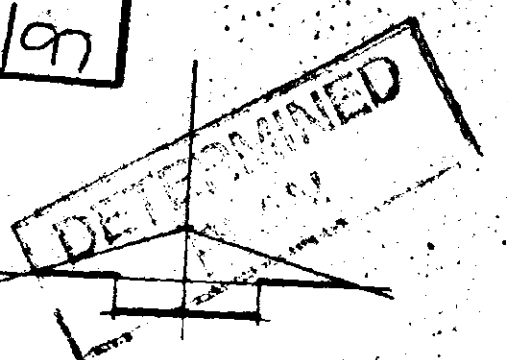

Rev	Date	Description
CARTER JONAS		
6-8 HILLS ROAD CAMBRIDGE CB2 1NH		
TEL: 01223 368771 FAX: 01223 369950		
Client Crown Estate WINGLAND		
Project Title HOME FARM NEW BUILDING		
Drawing Title SITE PLAN EXISTING		
Scale 1:500	Drawn By JMC	
Date MAY 97	Checked JMC	
Dwg No. CBN 6028/11	Rev	