




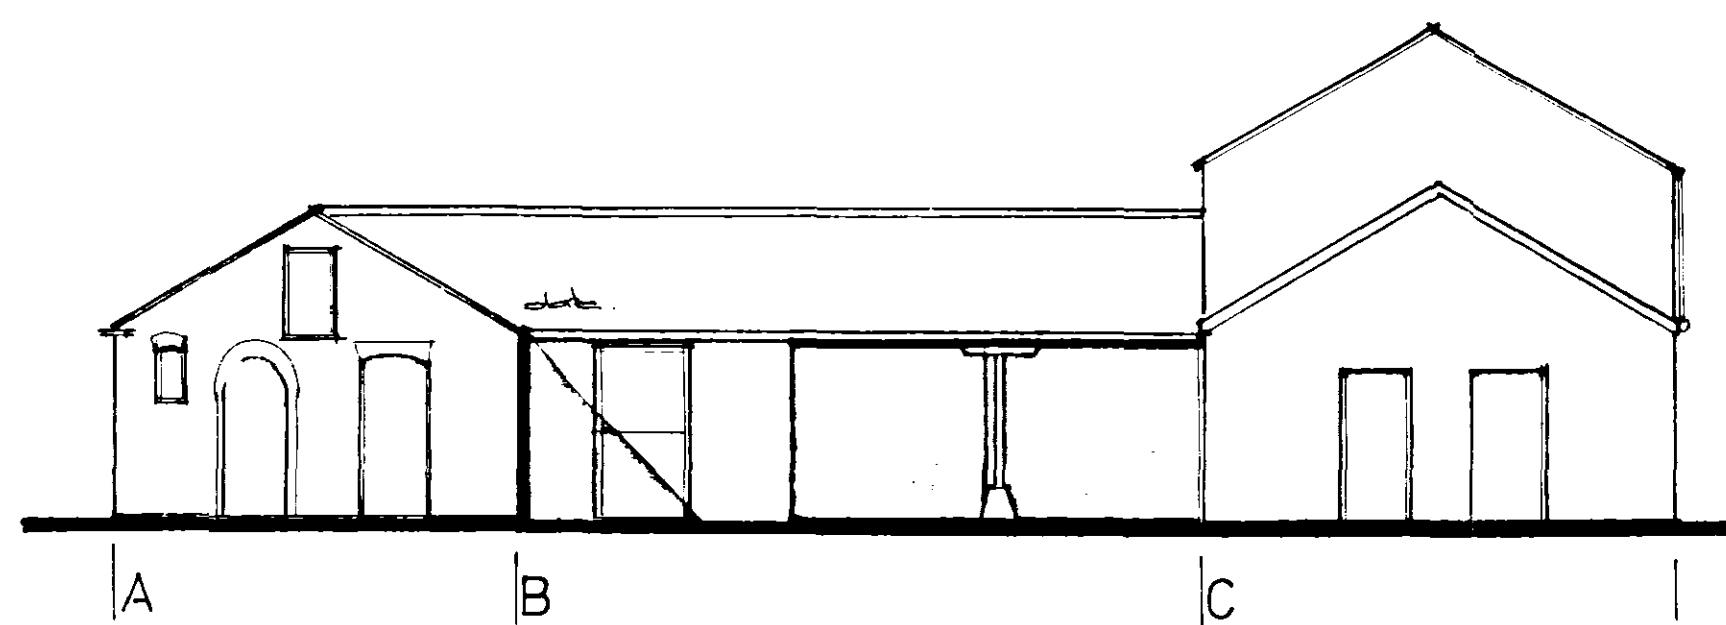


A
south west
elevations

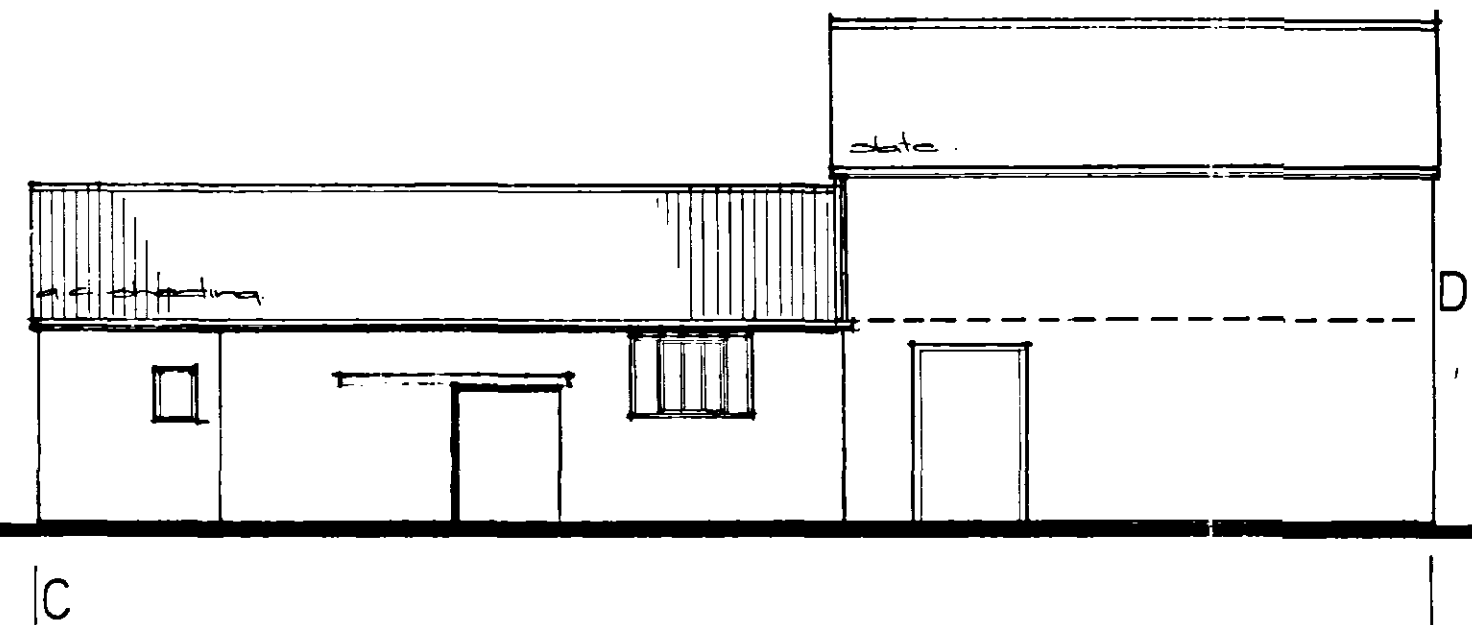


C
south east

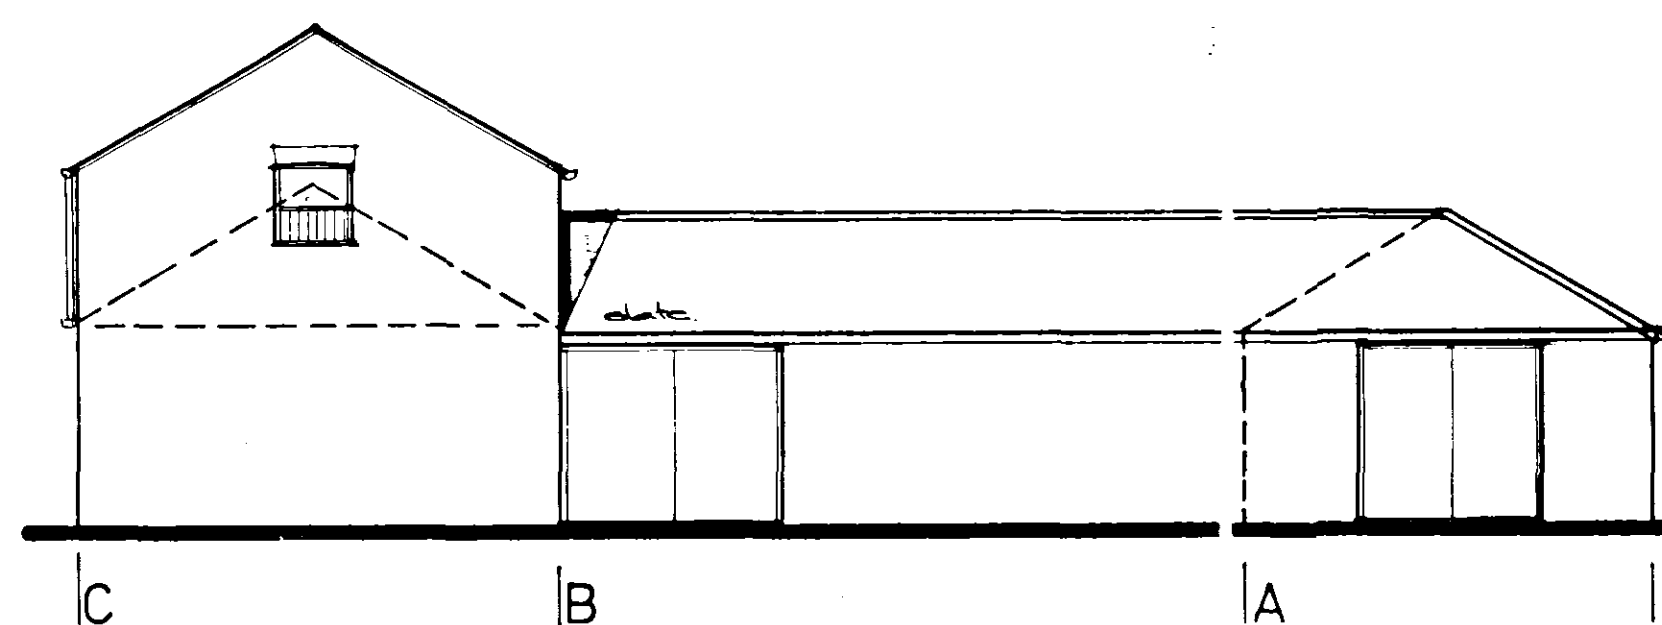


C
north east

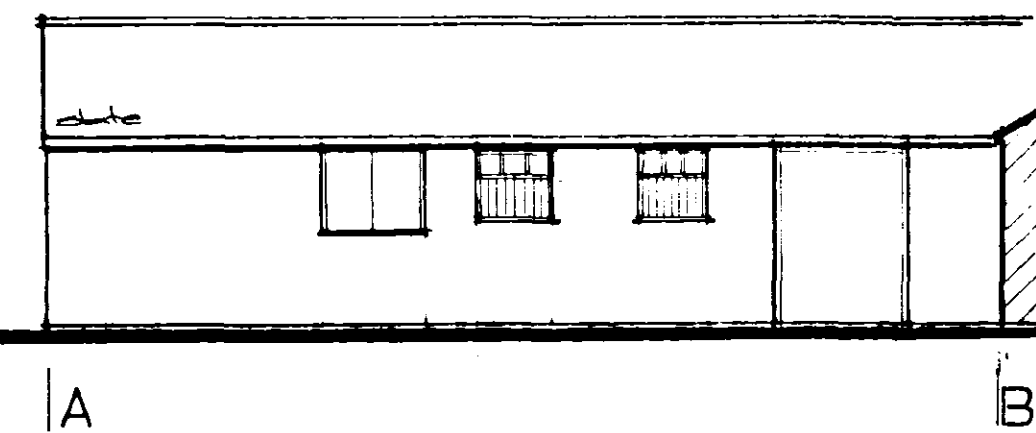


A
south east

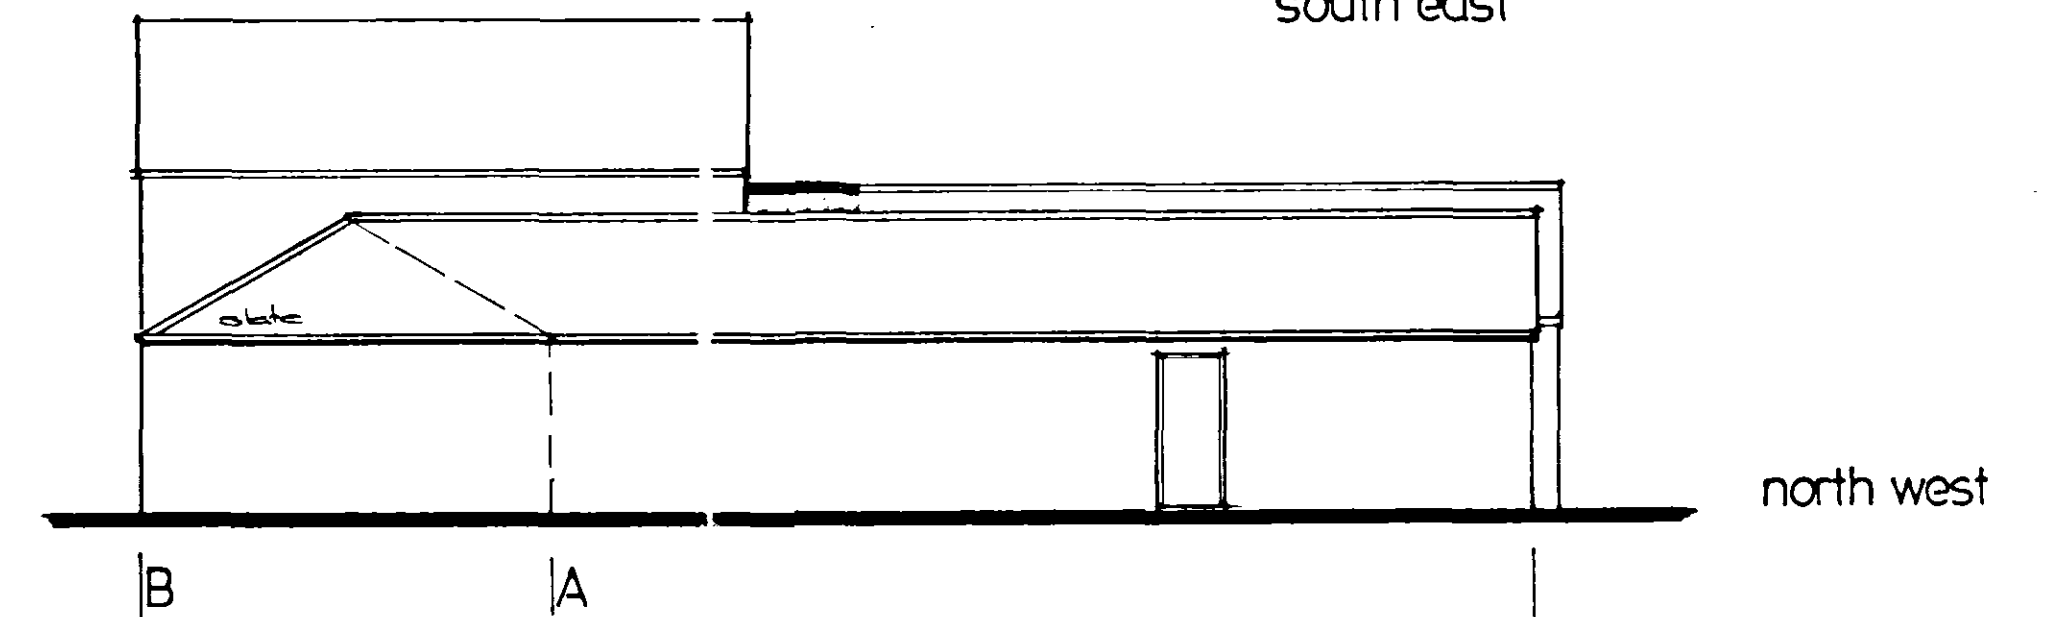


north west

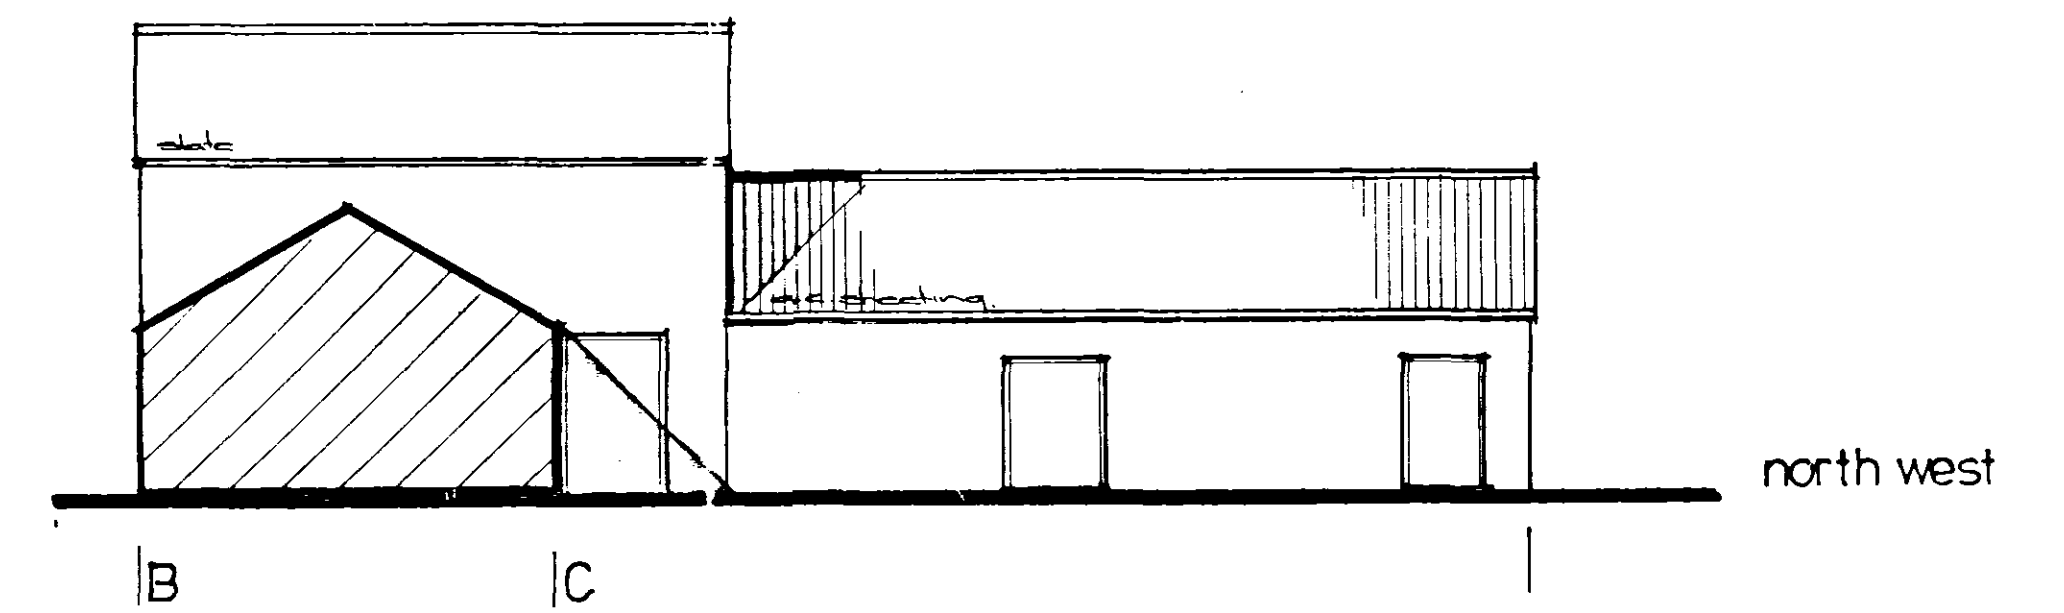

north west

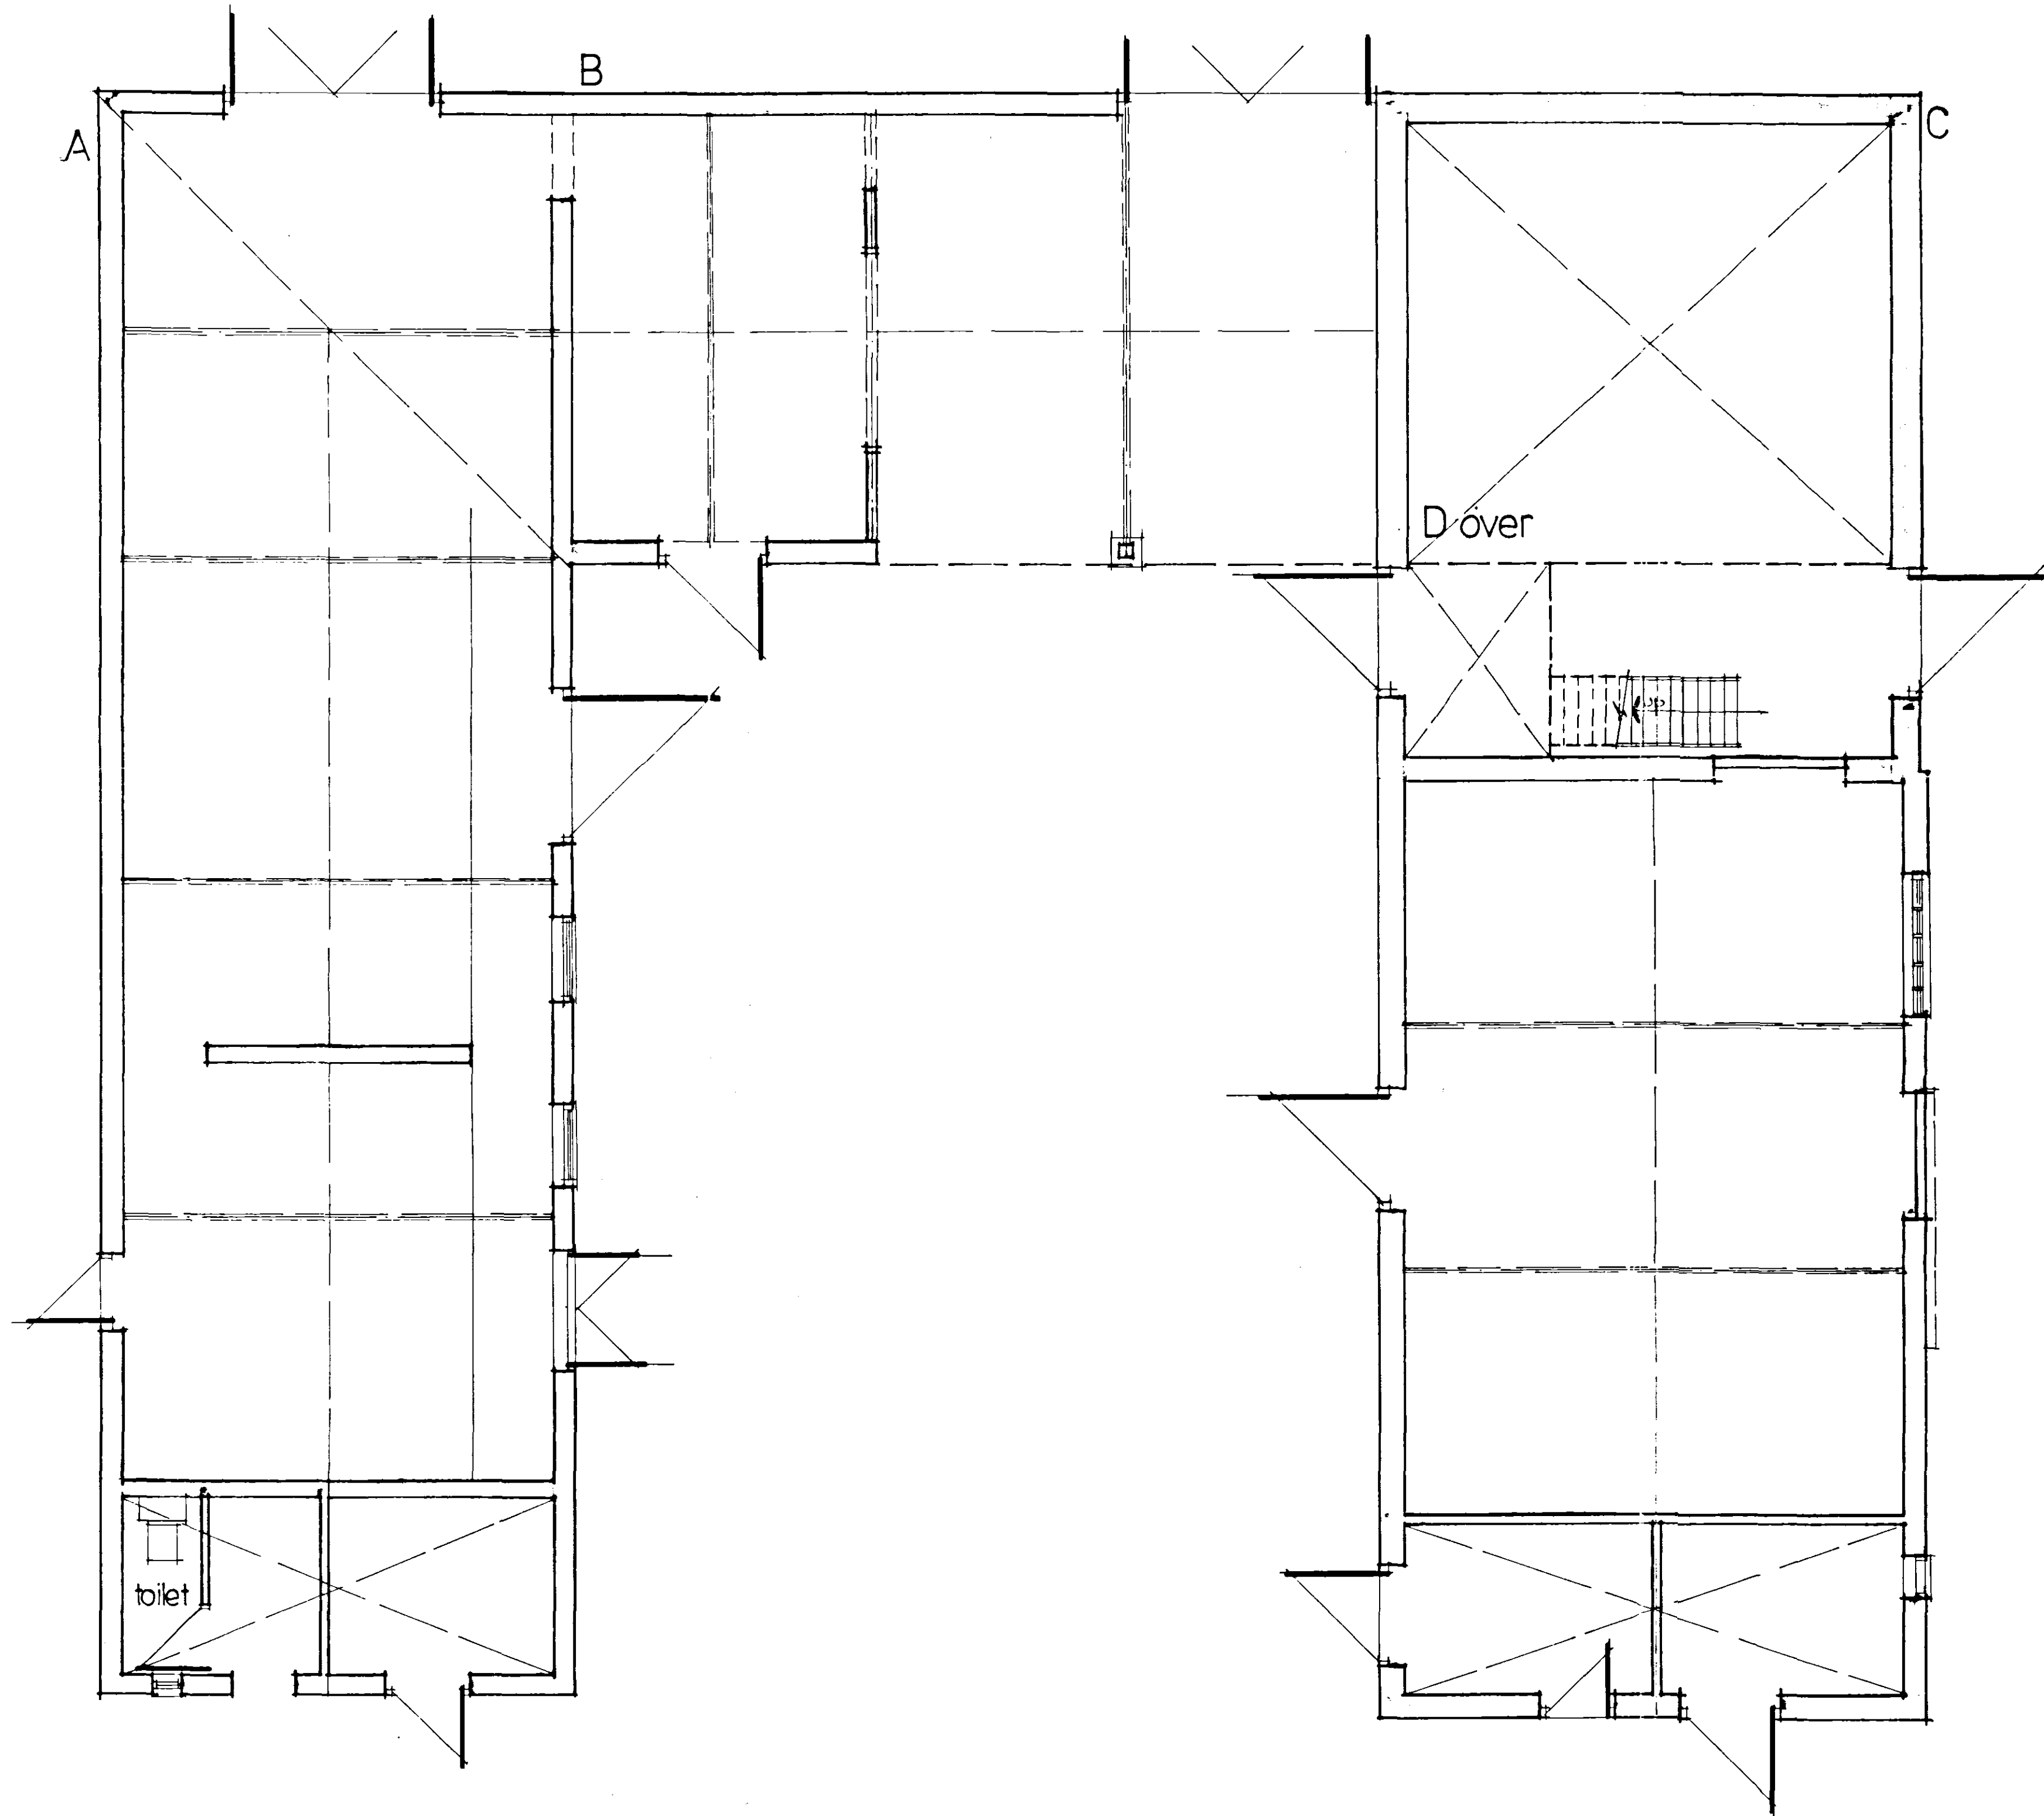

ground floor plan

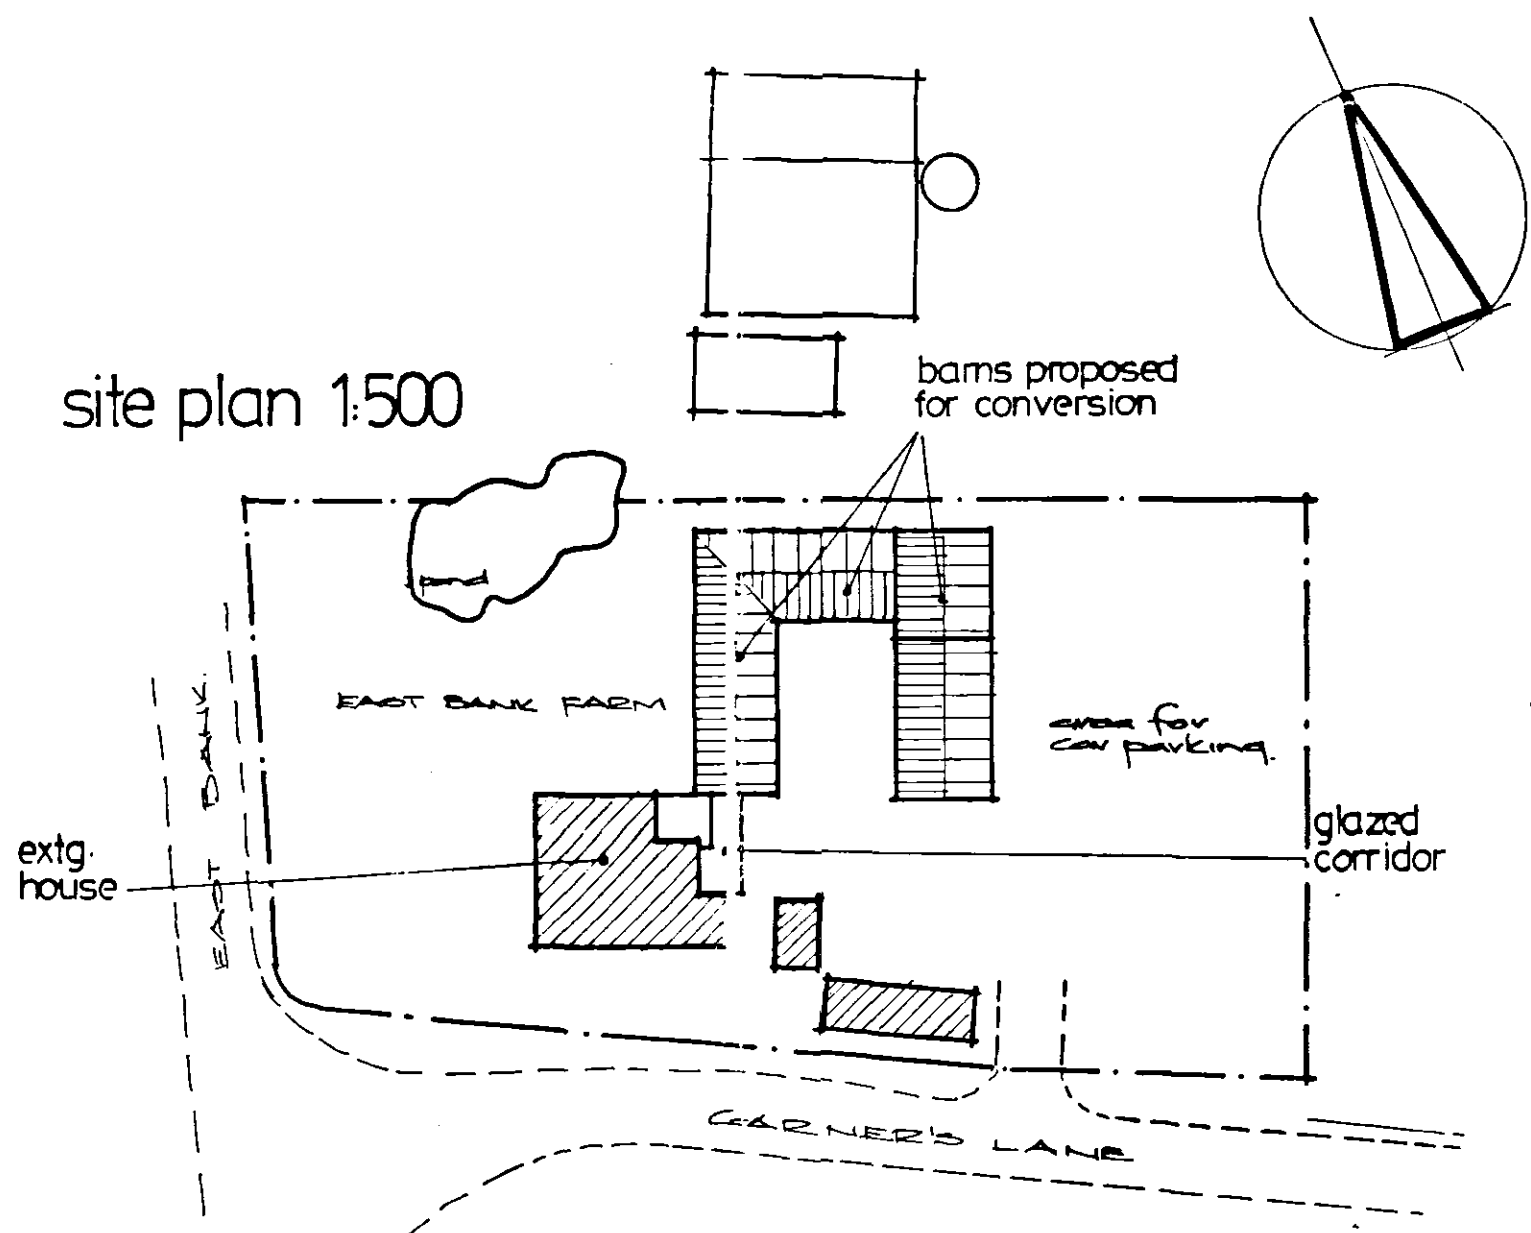

location plan
1:1250

A in accordance with updated and completed	
Revisions	
Preliminary	For Construction

David Trundley Design Services Limited

Tel: 01945 880696
Fax: 01945 881266
E-mail: dtrundleydesign@aol.com

White House Farm
Tilney All Saints
King's Lynn
Norfolk PE34 4RU

Project Title		
Garner's Lane Sutton Bridge Spalding Lincs		
Conversion of Redundant Barn into Bed & Breakfast Facility		
Drawing Title		
Existing plans, sections & elevations		
Scale	Date	Drawn
1:100, 1:50	July 2005	DGT
Drawing Number		
05-108-01A		

Copyright:
This drawing must not be re-issued, loaned or copied without the
consent of David Trundley Design Services Ltd.
Do not scale this drawing, use only figured or grid dimensions
All dimensions to be checked on site prior to commencement of works