

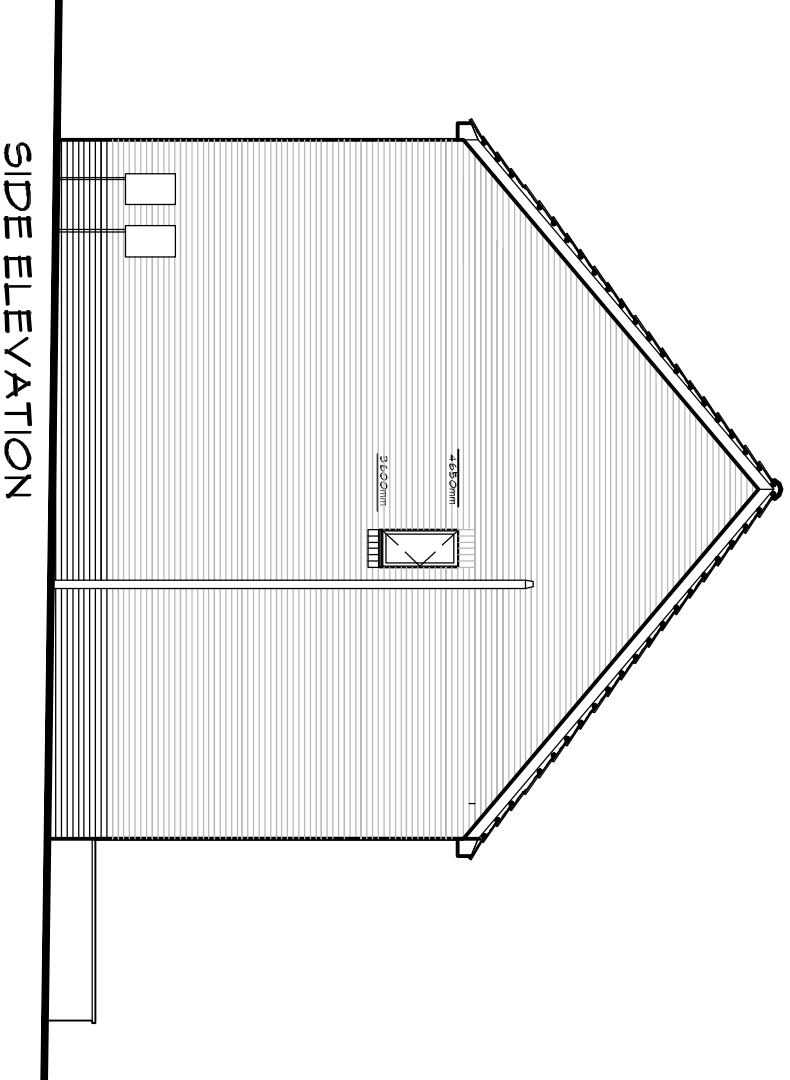



ELEVATION SCALE 1:50

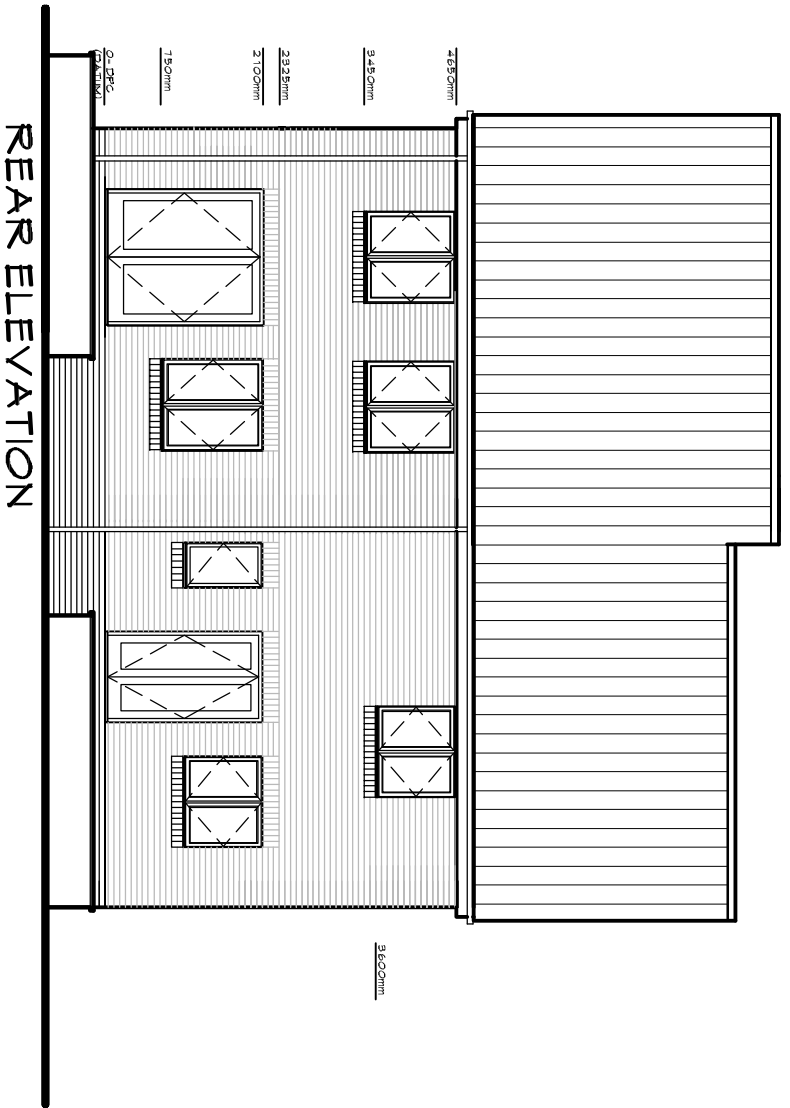

ELEVATIONS SCALE 1:100

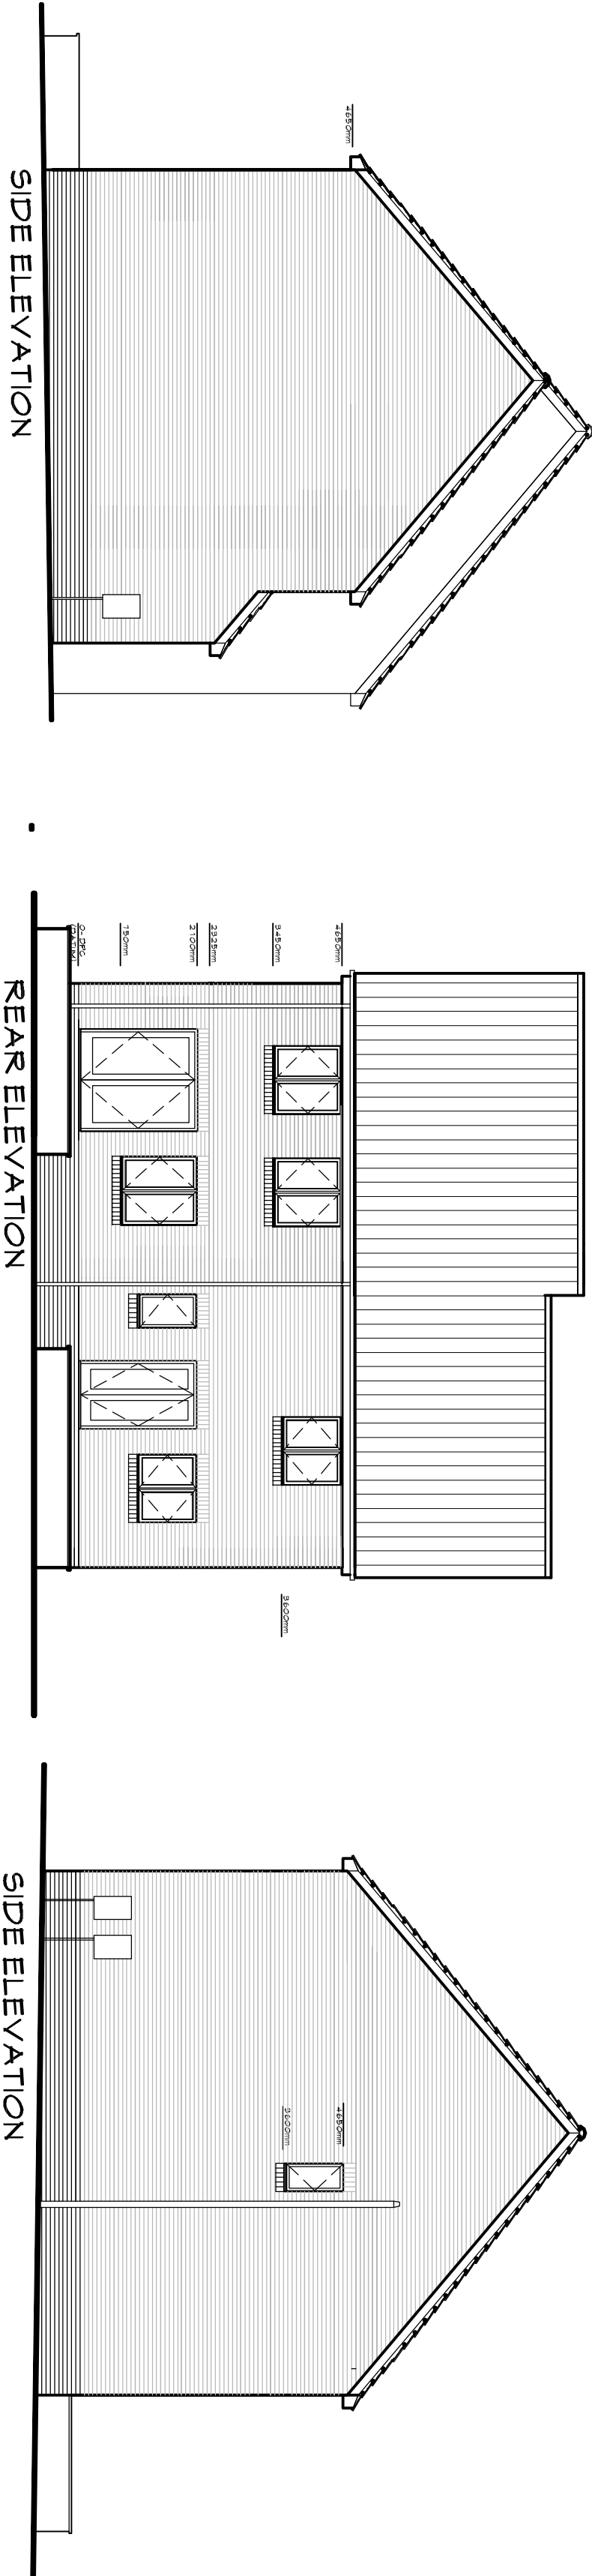


FRONT ELEVATION

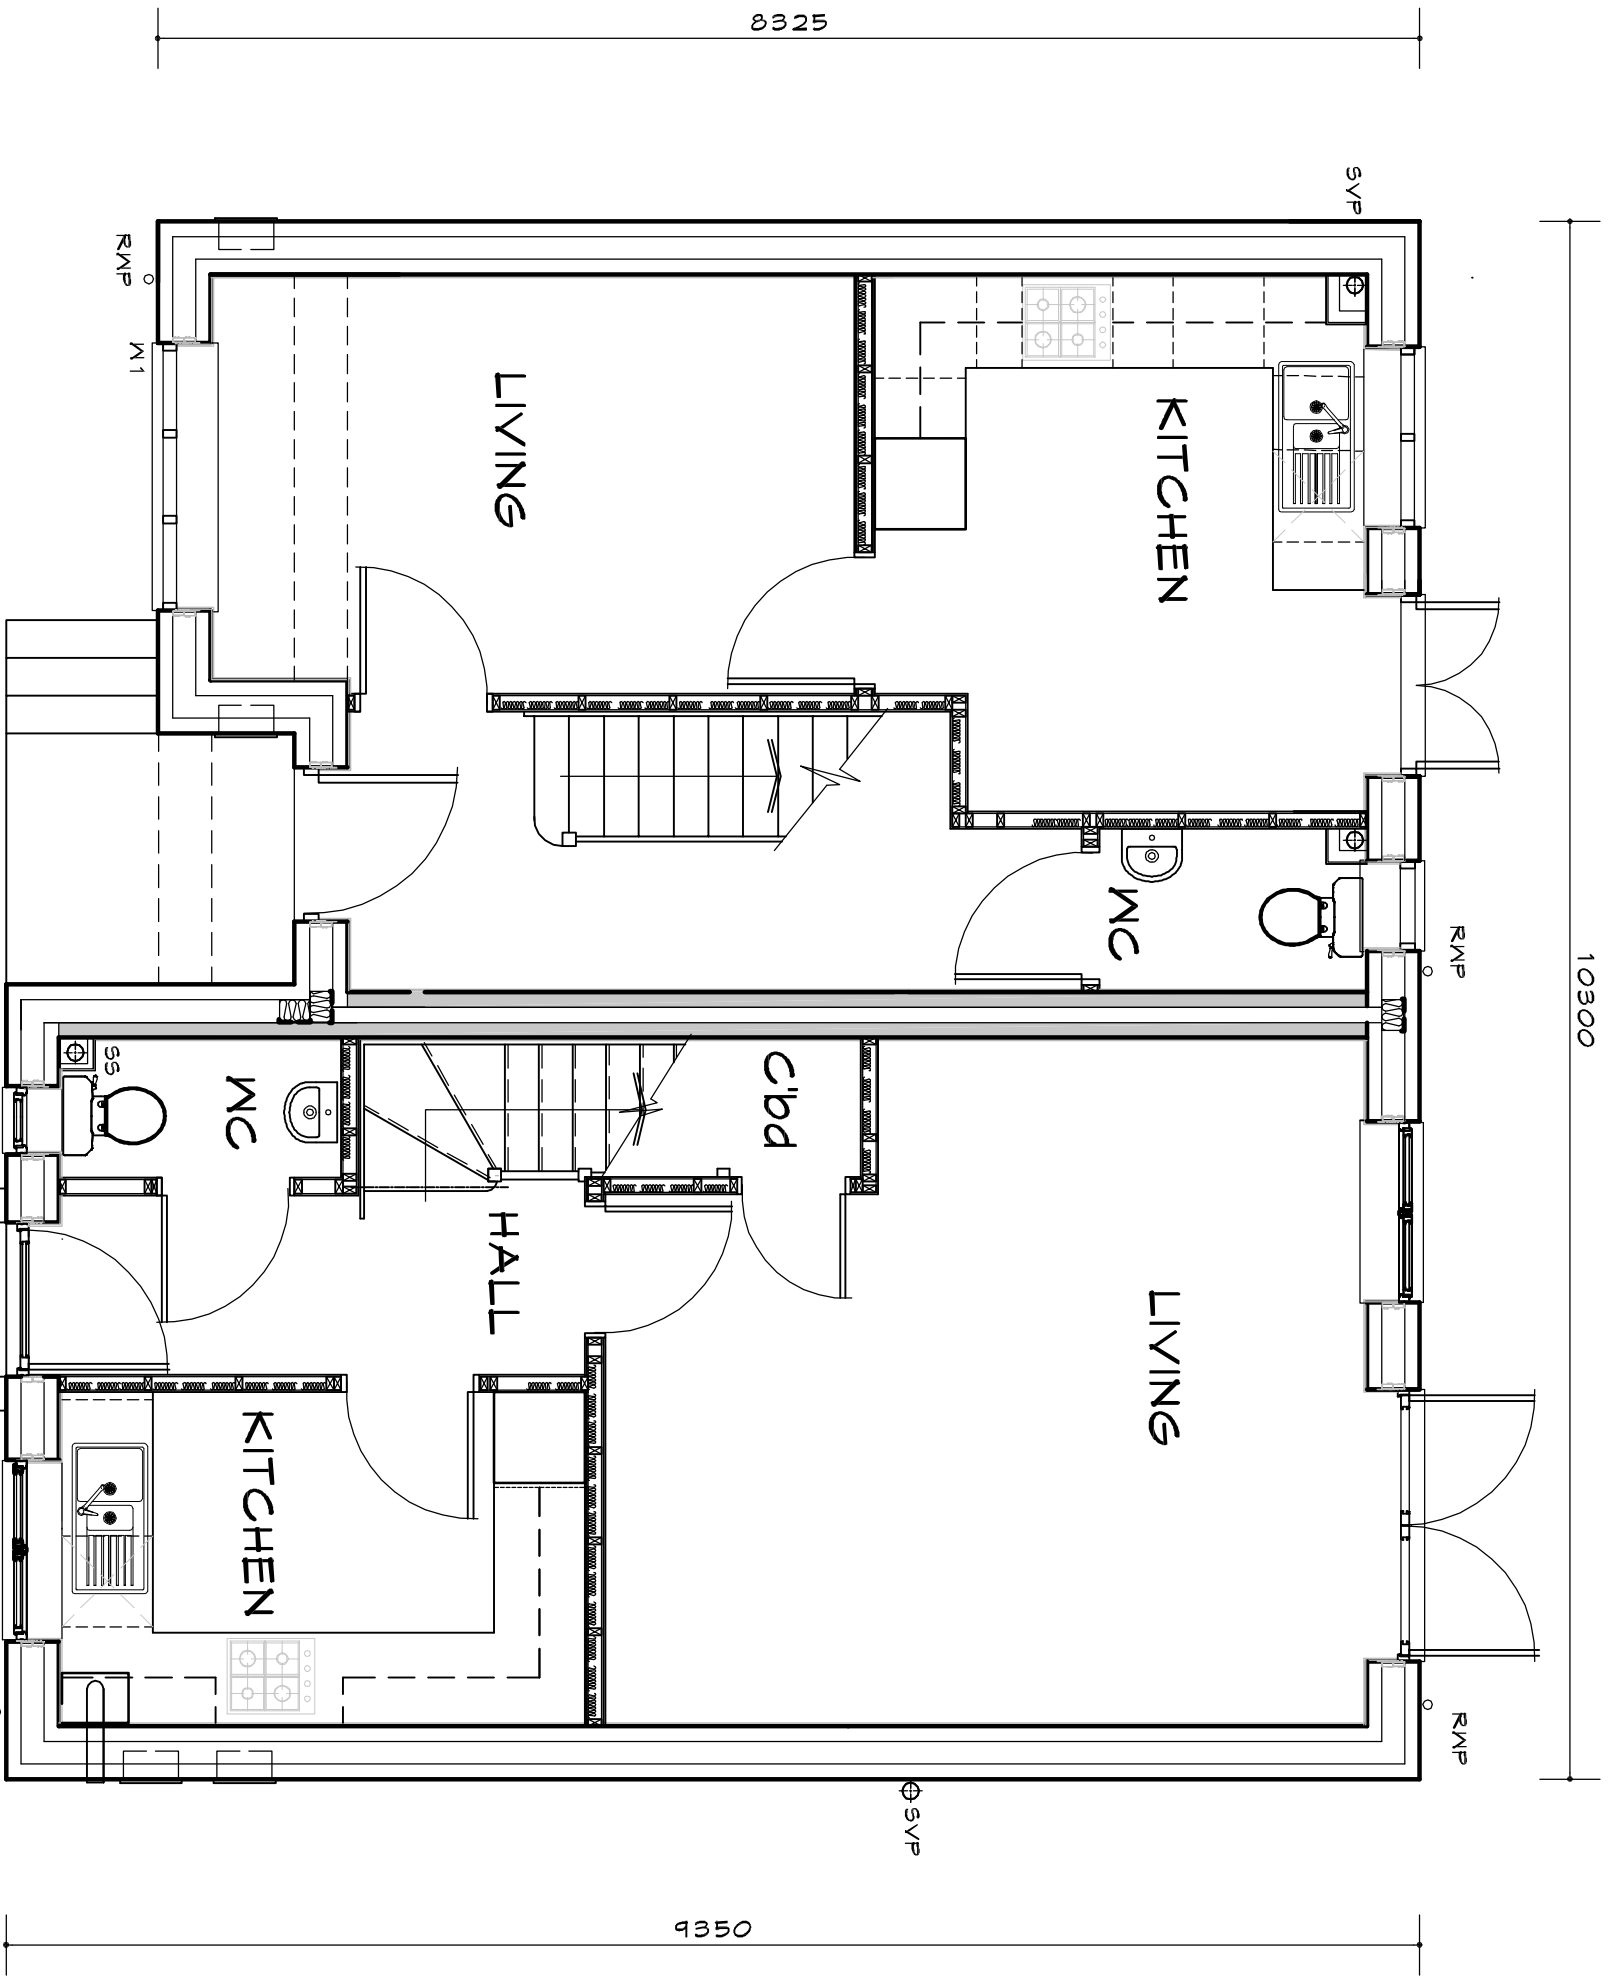


HOUSE TYPE: 1b2s\_A  
AFFORDABLE: 1b2s\_AA

HOUSE TYPE: 2b2s\_B  
AFFORDABLE: 2b2s\_BA

GROUND FLOOR PLAN

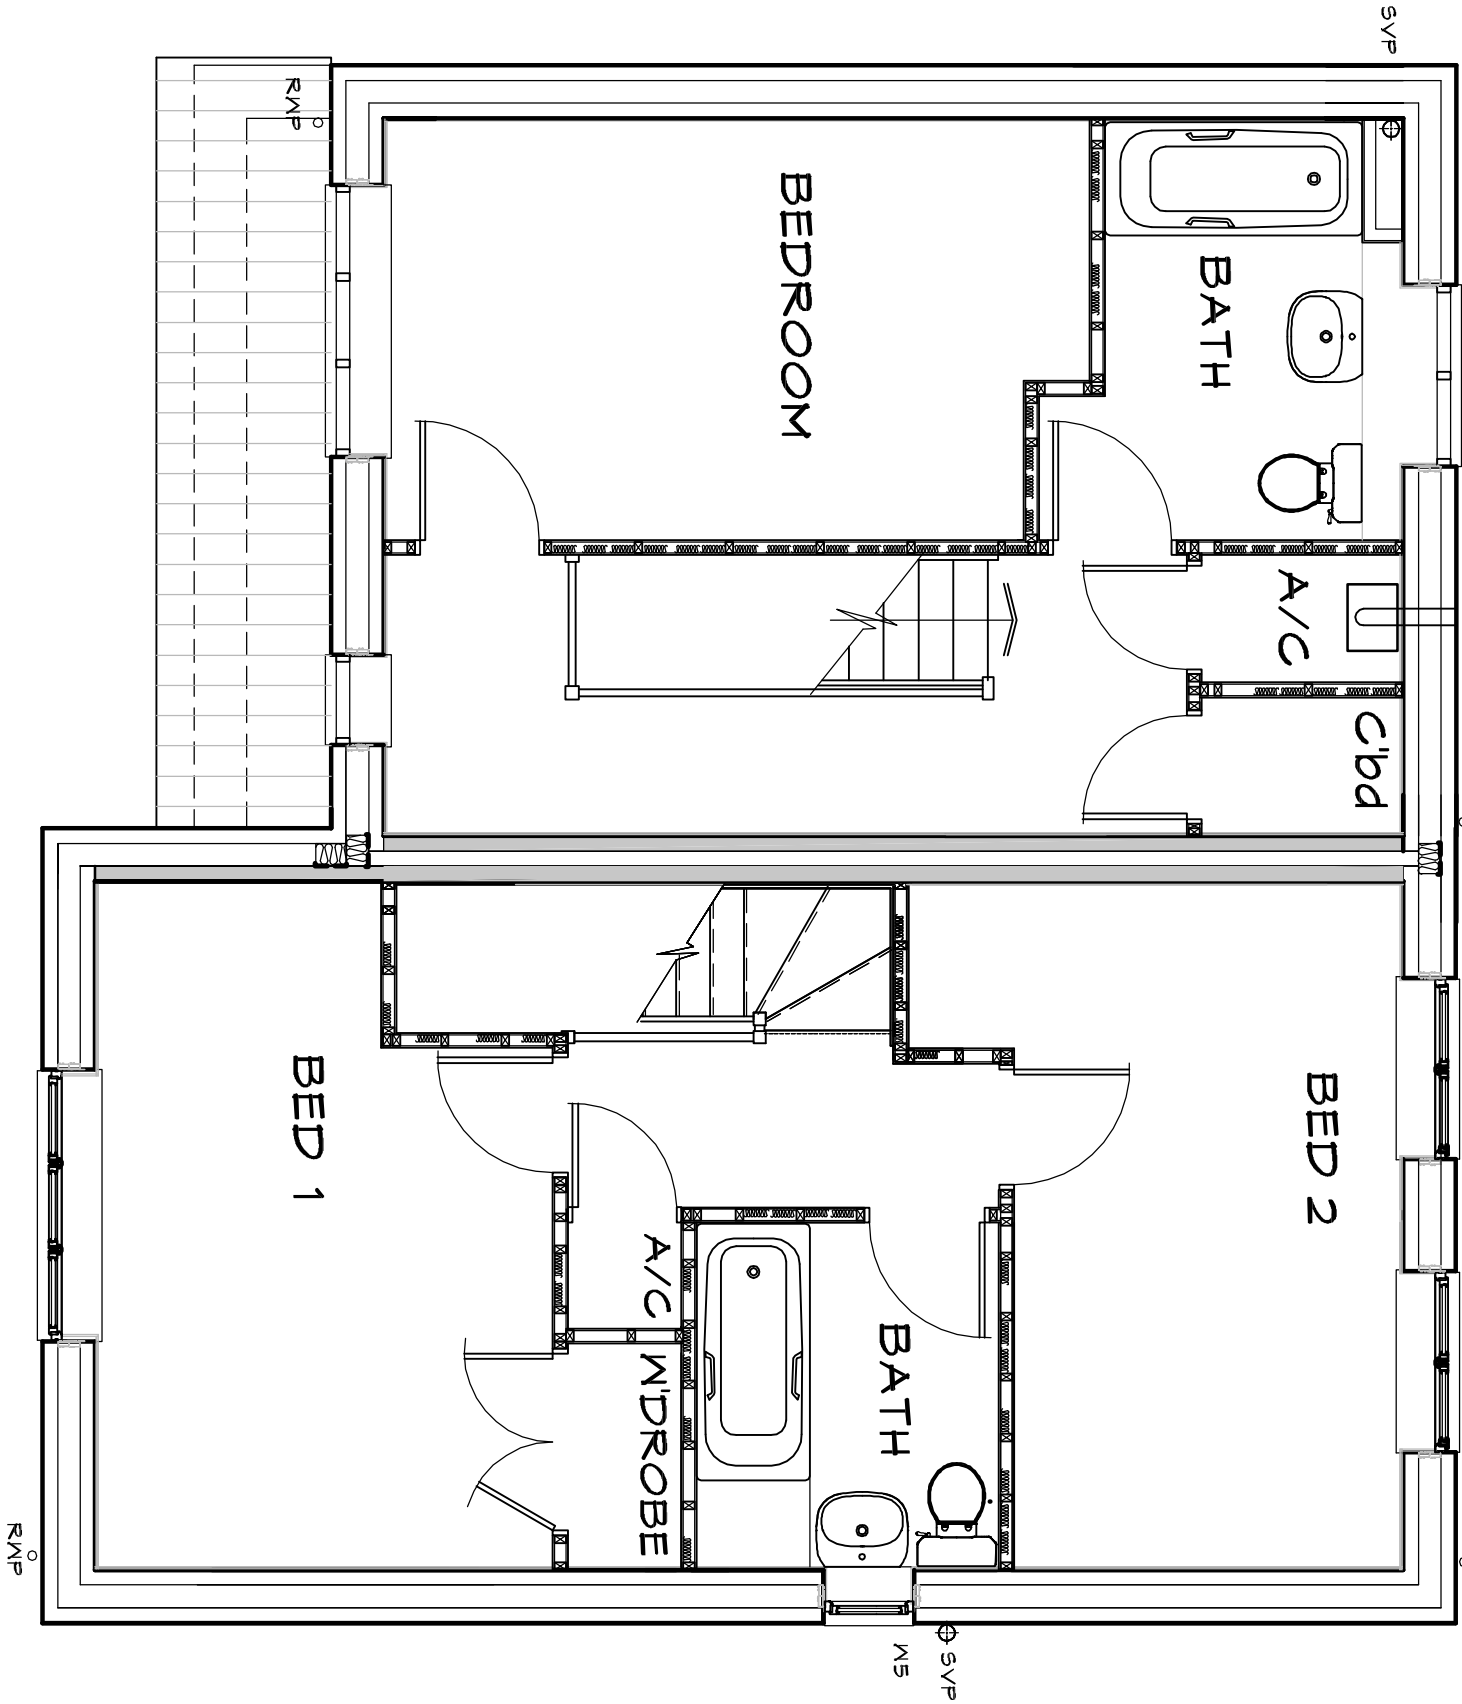

FIRST FLOOR PLAN

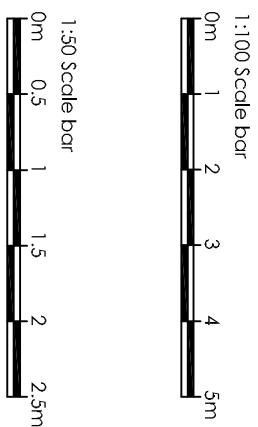

| Rev | Date     | By  | Description           |
|-----|----------|-----|-----------------------|
| A   | 11/12/20 | ABD | SCHEMATIC DEVELOPMENT |

**ABDS** **Ltd**

architectural consultants

**Southern**

Development Farmhouse

15 St Catherine's St.

Bedford

MK43 9JB

UK

0455 220287

info@southerndevelopment.co.uk

COUNCIL

**RESERVED MATTERS**

**RESIDENTIAL DEVELOPMENT**

**NORTH OF NIGHTINGALE WAY**

**SUTTON BRIDGE**

**FLOOR PLANS & ELEVATIONS**

**HOUSE CODES: 1b2s\_A / 2b2s\_B**

**SCALE: 1:50 (1:100 @ A1)**

**DATE: 201119**

**DRAWN BY: ABD**

**CAD FILE: 0000000000**