


ELEVATION SCALE 1:50



FRONT ELEVATION


ELEVATIONS SCALE 1:100

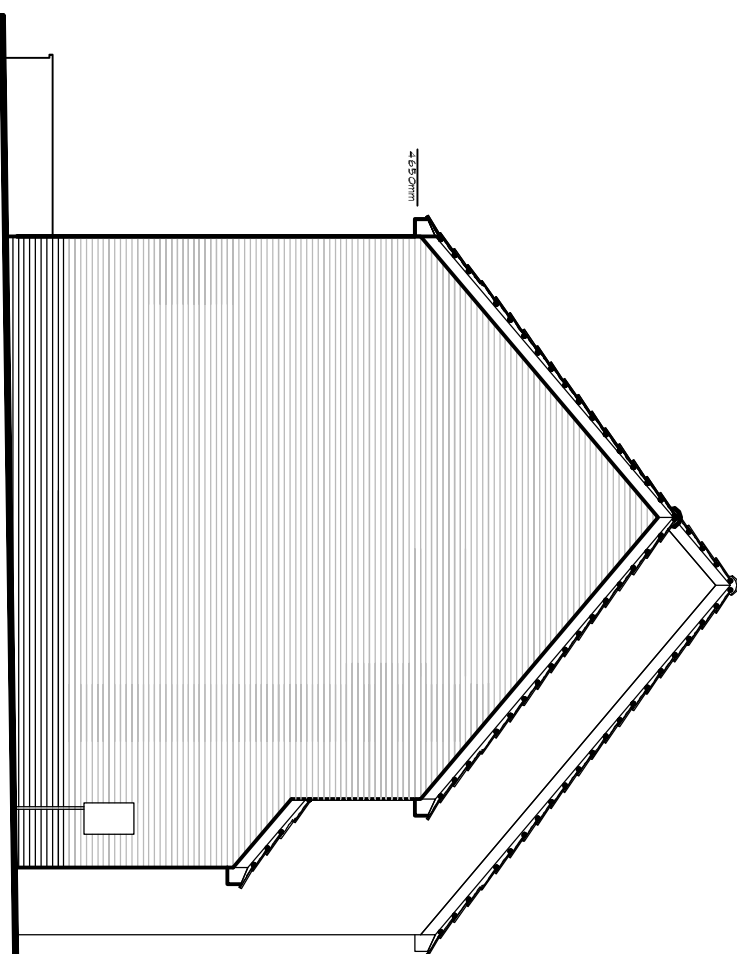


SIDE ELEVATION




FRONT ELEVATION

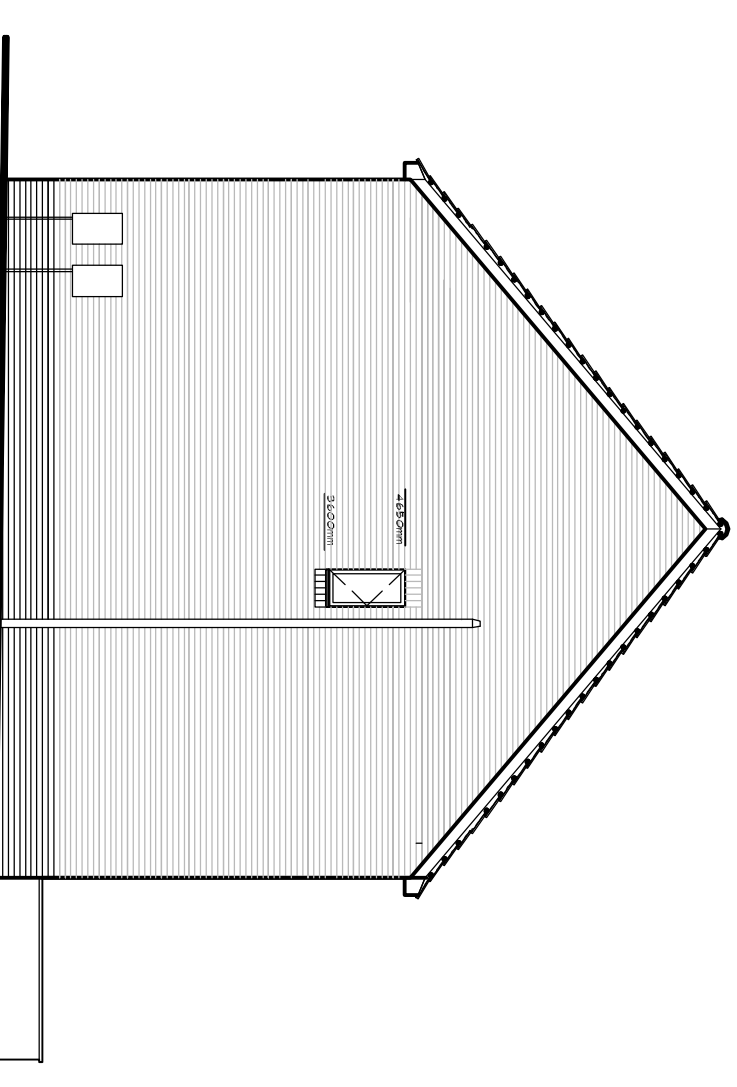


SIDE ELEVATION

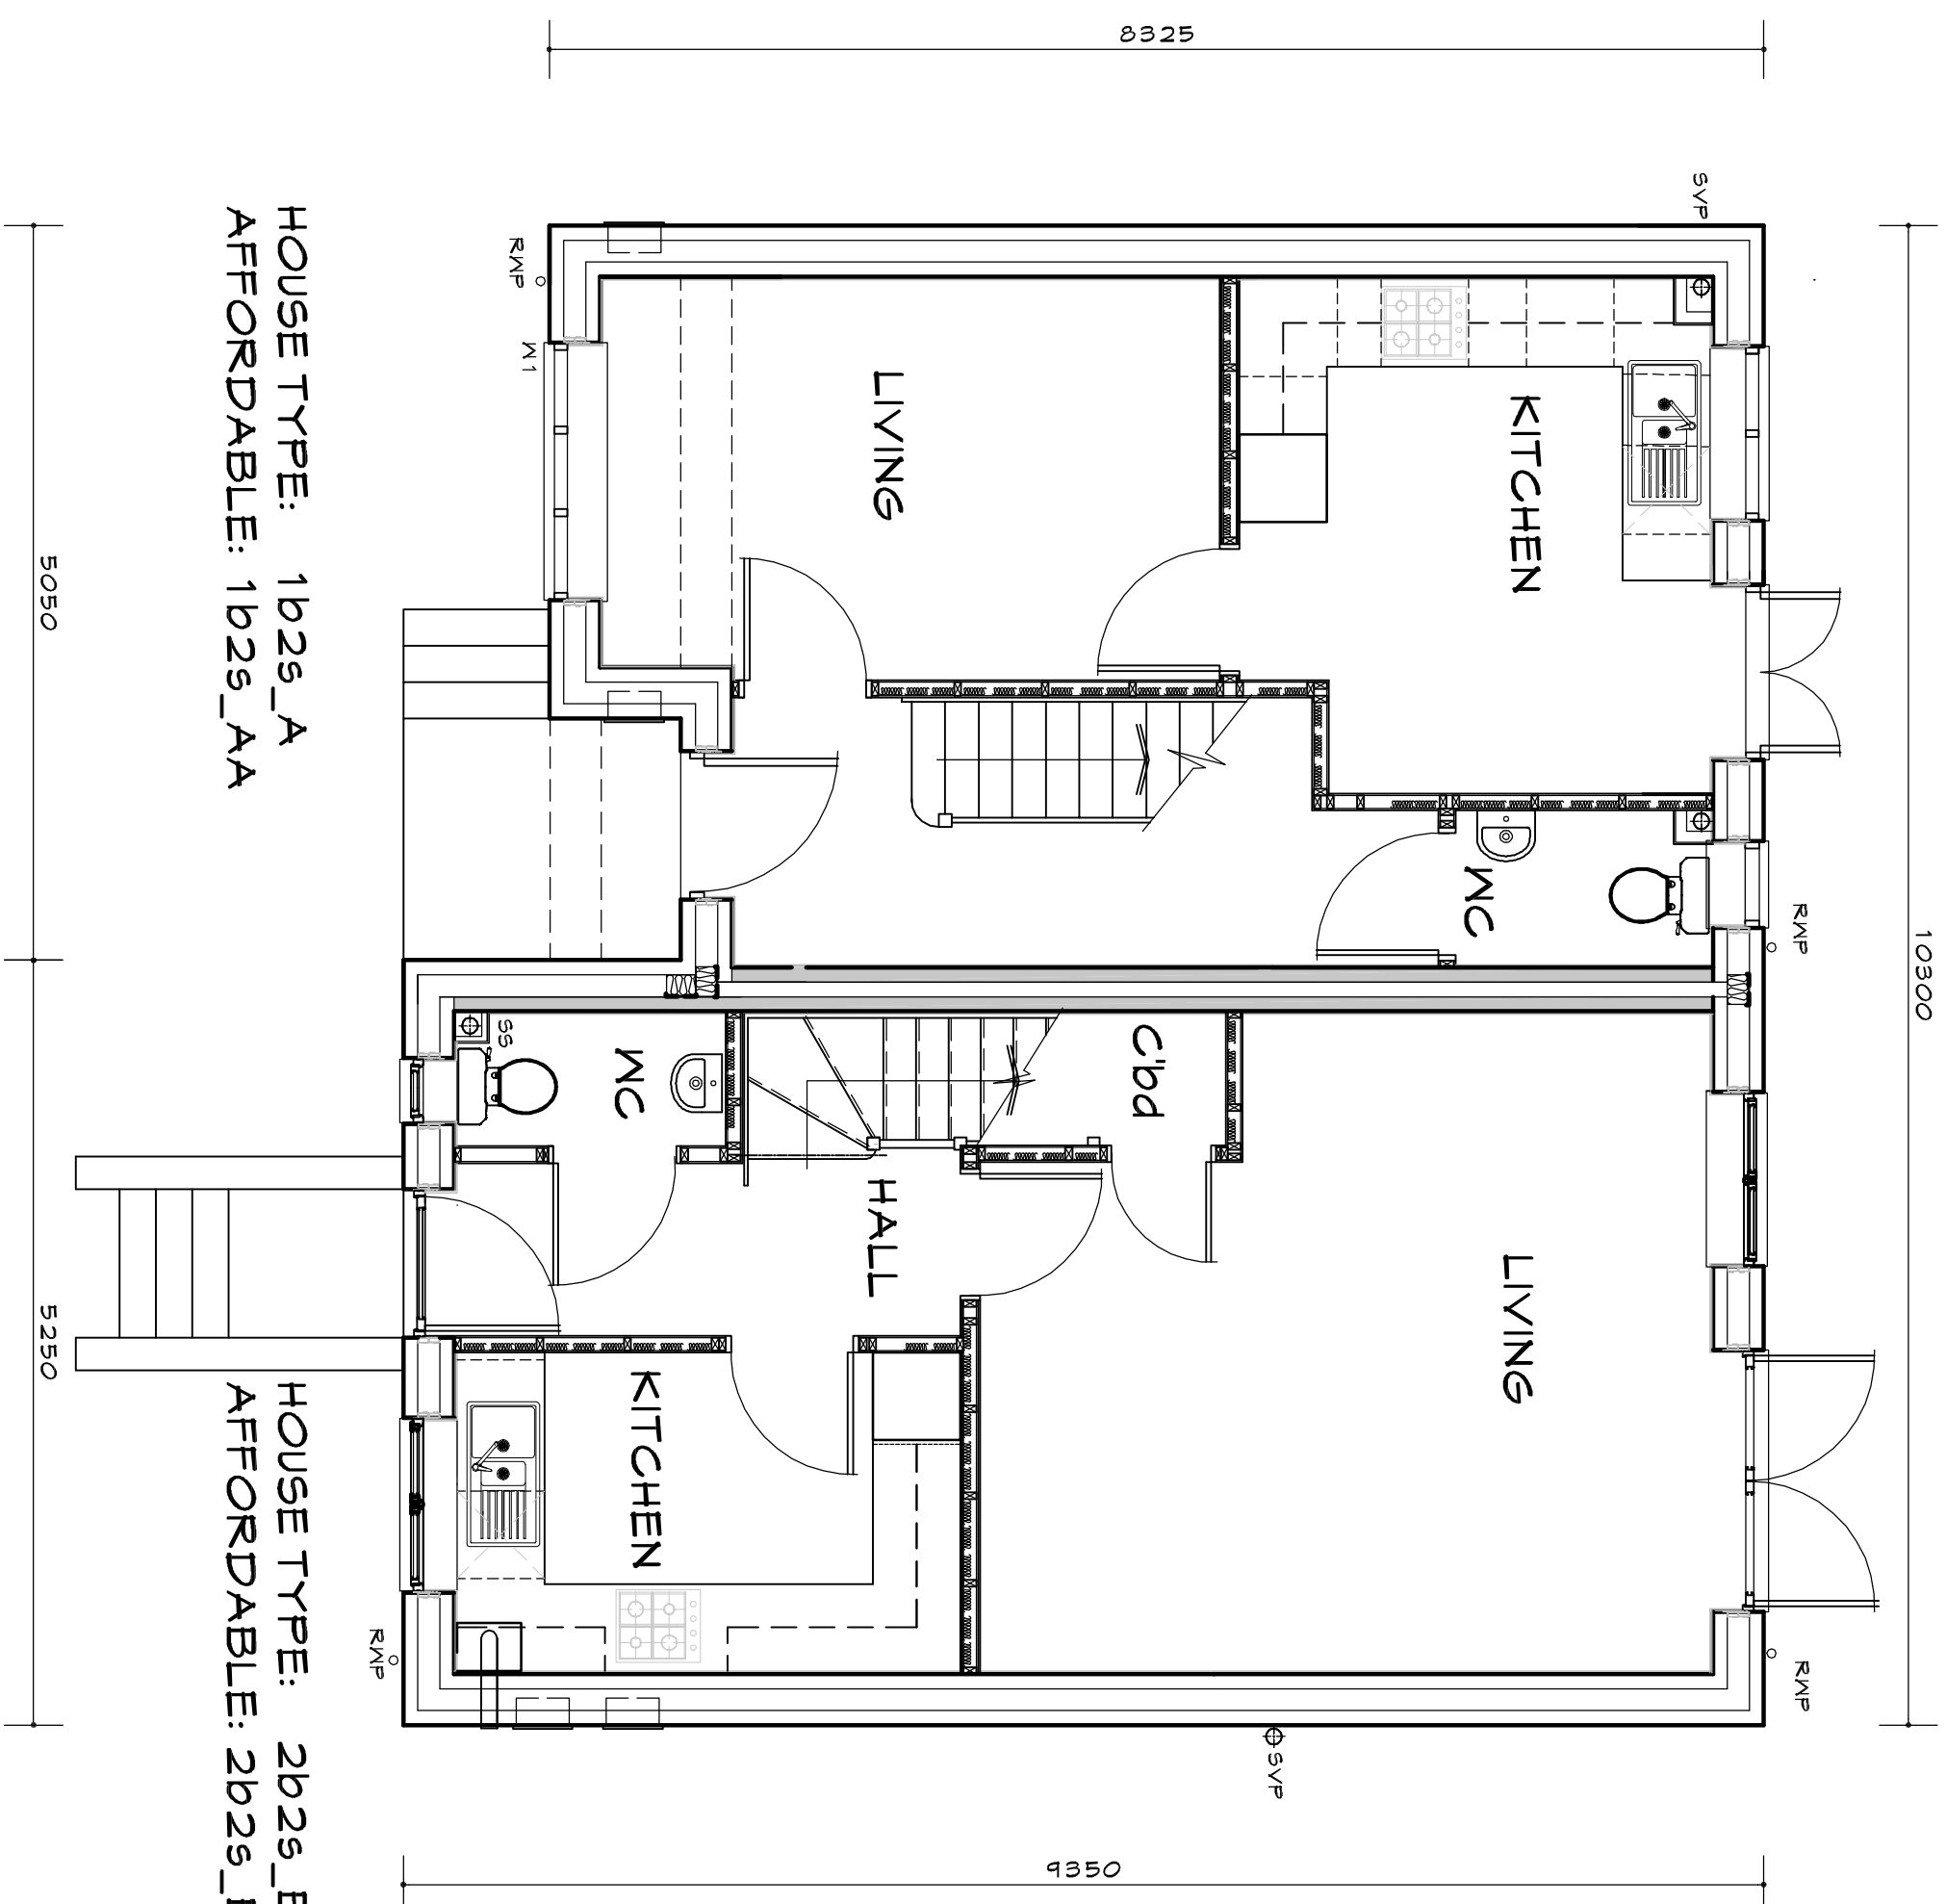

GROUND FLOOR PLAN

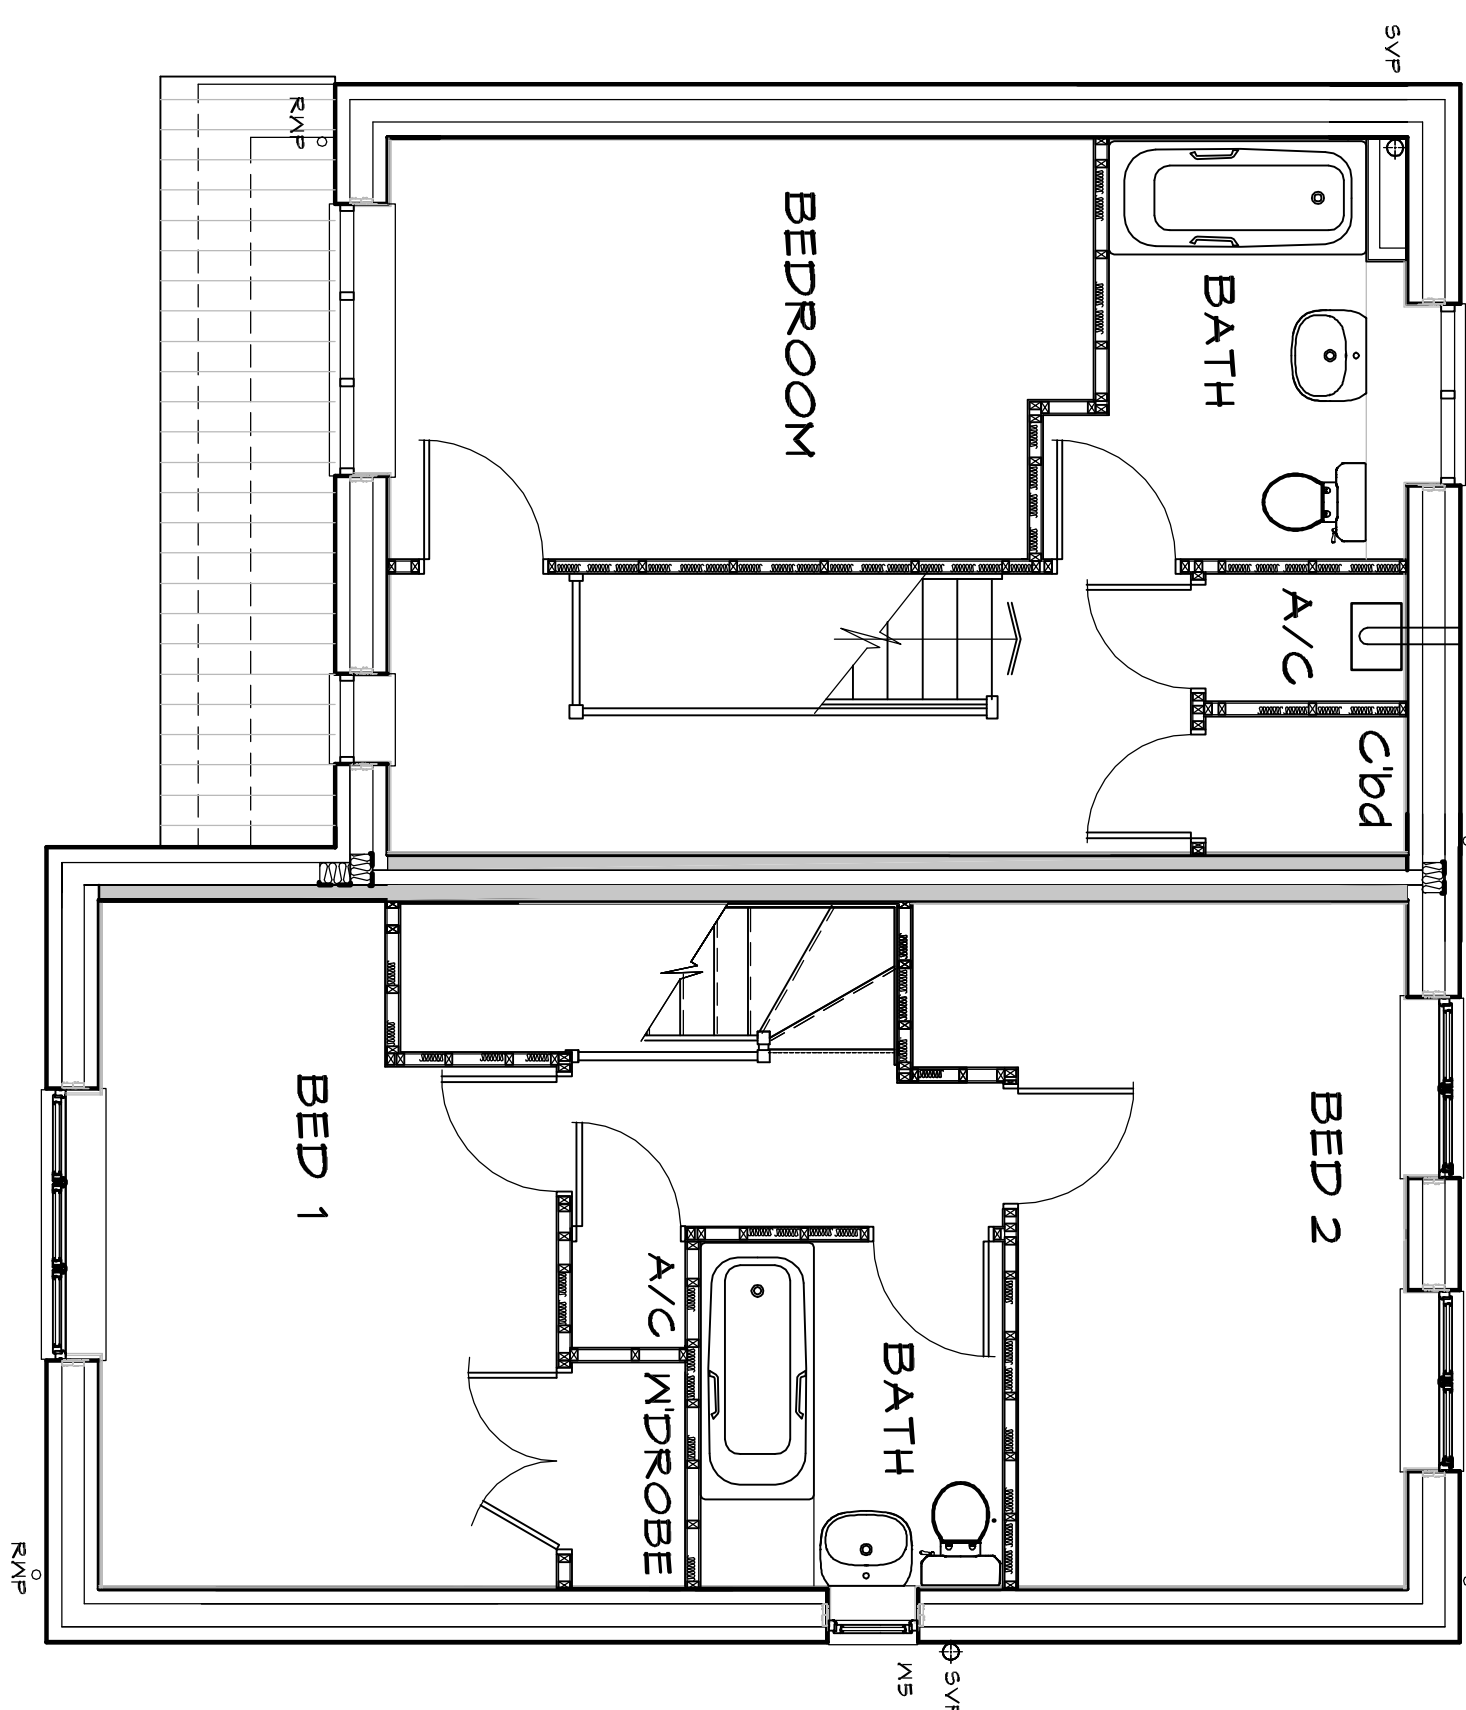

FIRST FLOOR PLAN

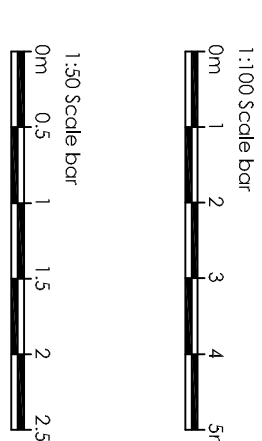

Rev.	Date	By	Descrip
------	------	----	---------

[illegible]

**RESERVED MATTERS
RESIDENTIAL DEVELOPMENT
NORTH OF NIGHTINGALE WAY
SUTTON BRIDGE**

FLOOR PLANS & ELEVATIONS
HOUSE CODES: 1b2s_A / 2b2s_B