



ELEVATION SCALE 1:50

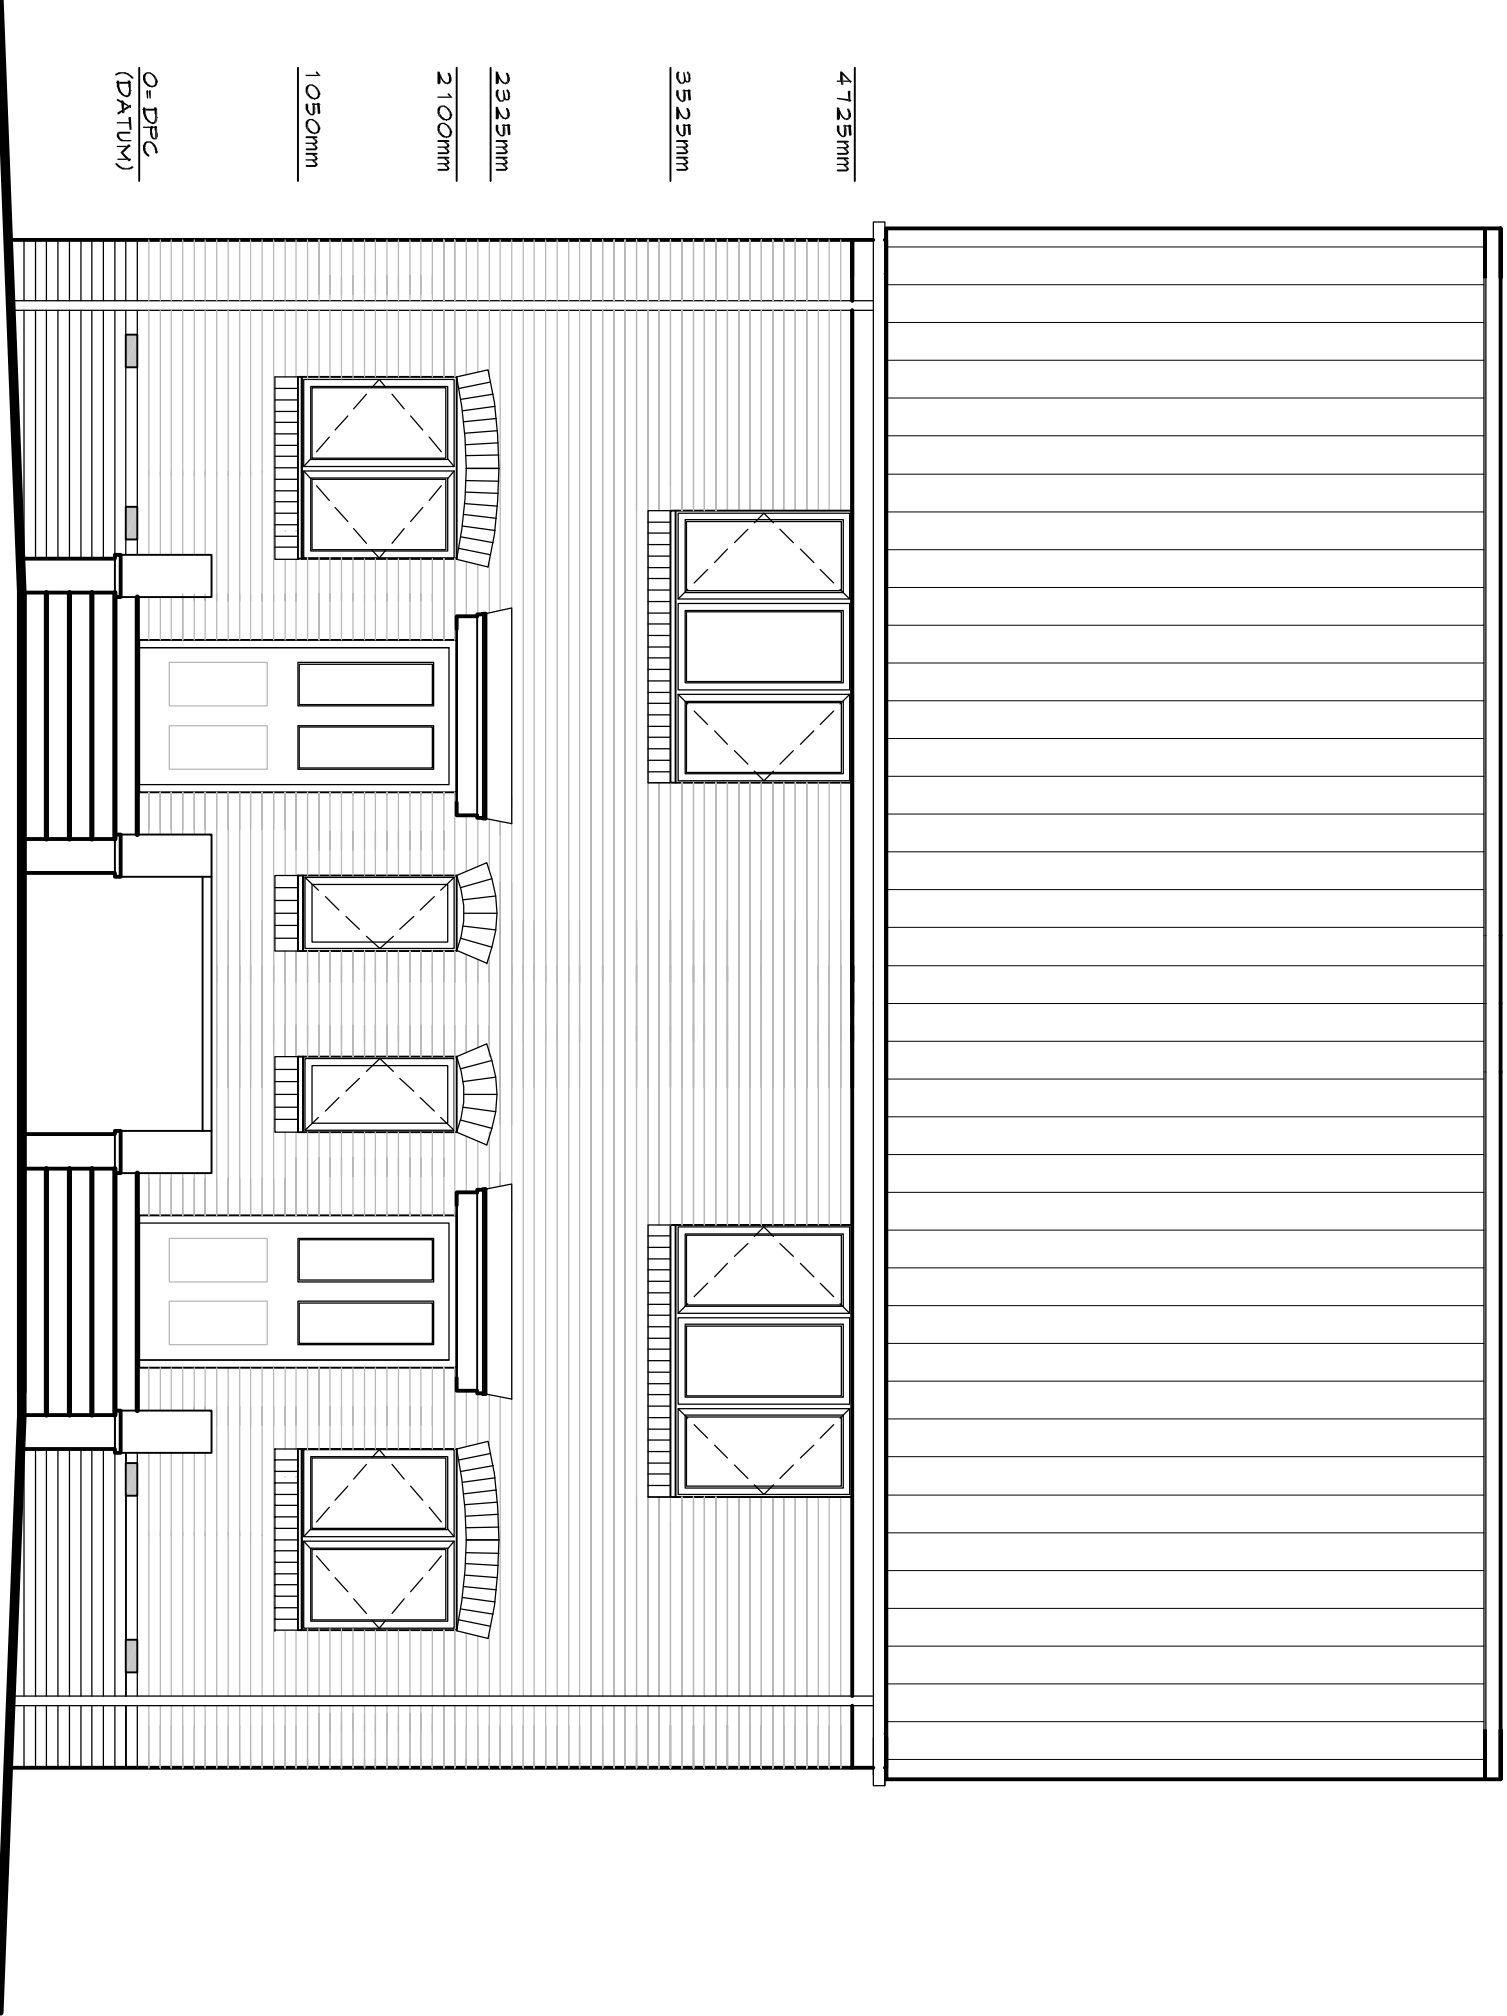


FRONT ELEVATION

ELEVATIONS SCALE 1:100

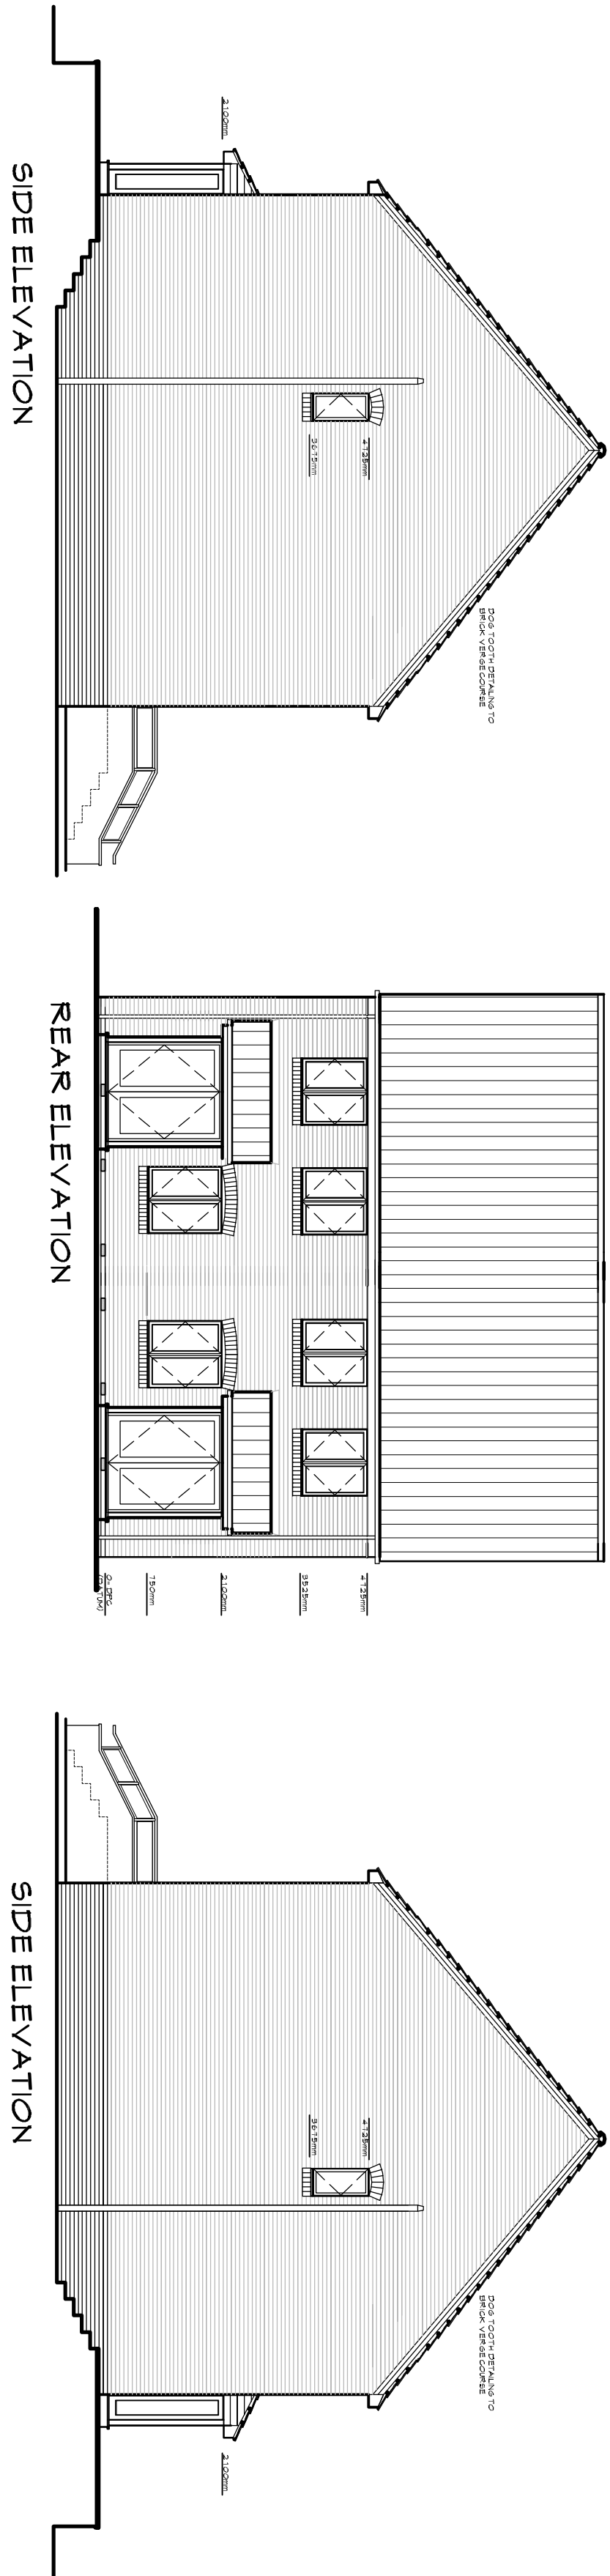



REAR ELEVATION

SIDE ELEVATION

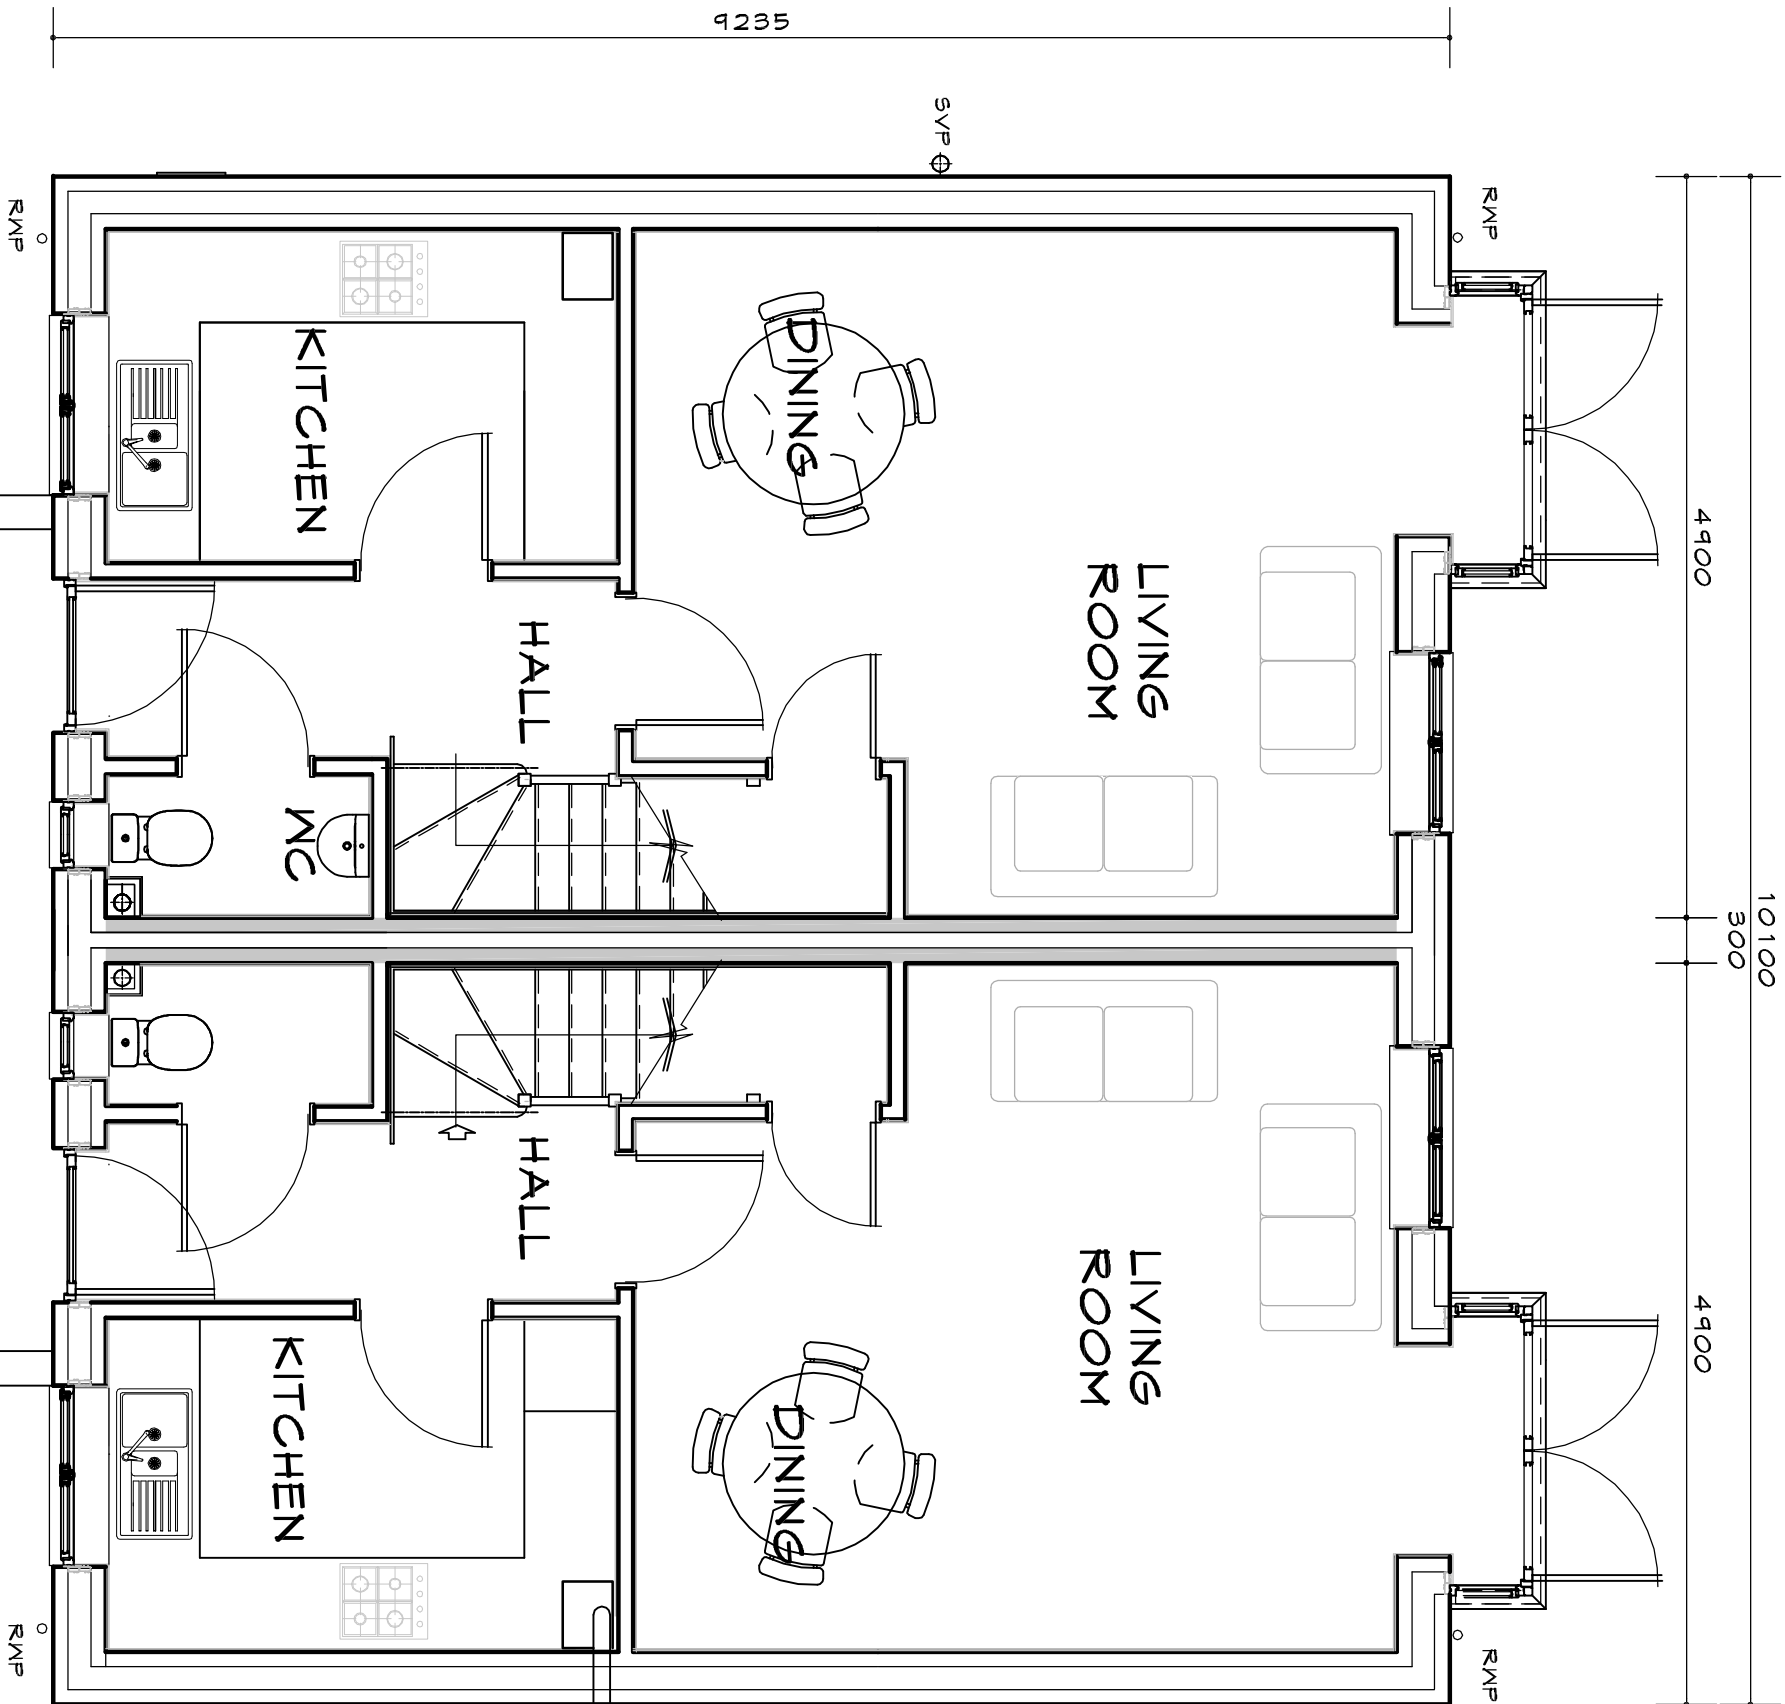

GROUND FLOOR

HOUSE TYPE: 2b2s_A

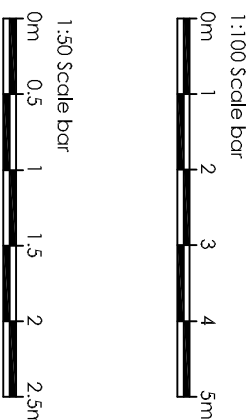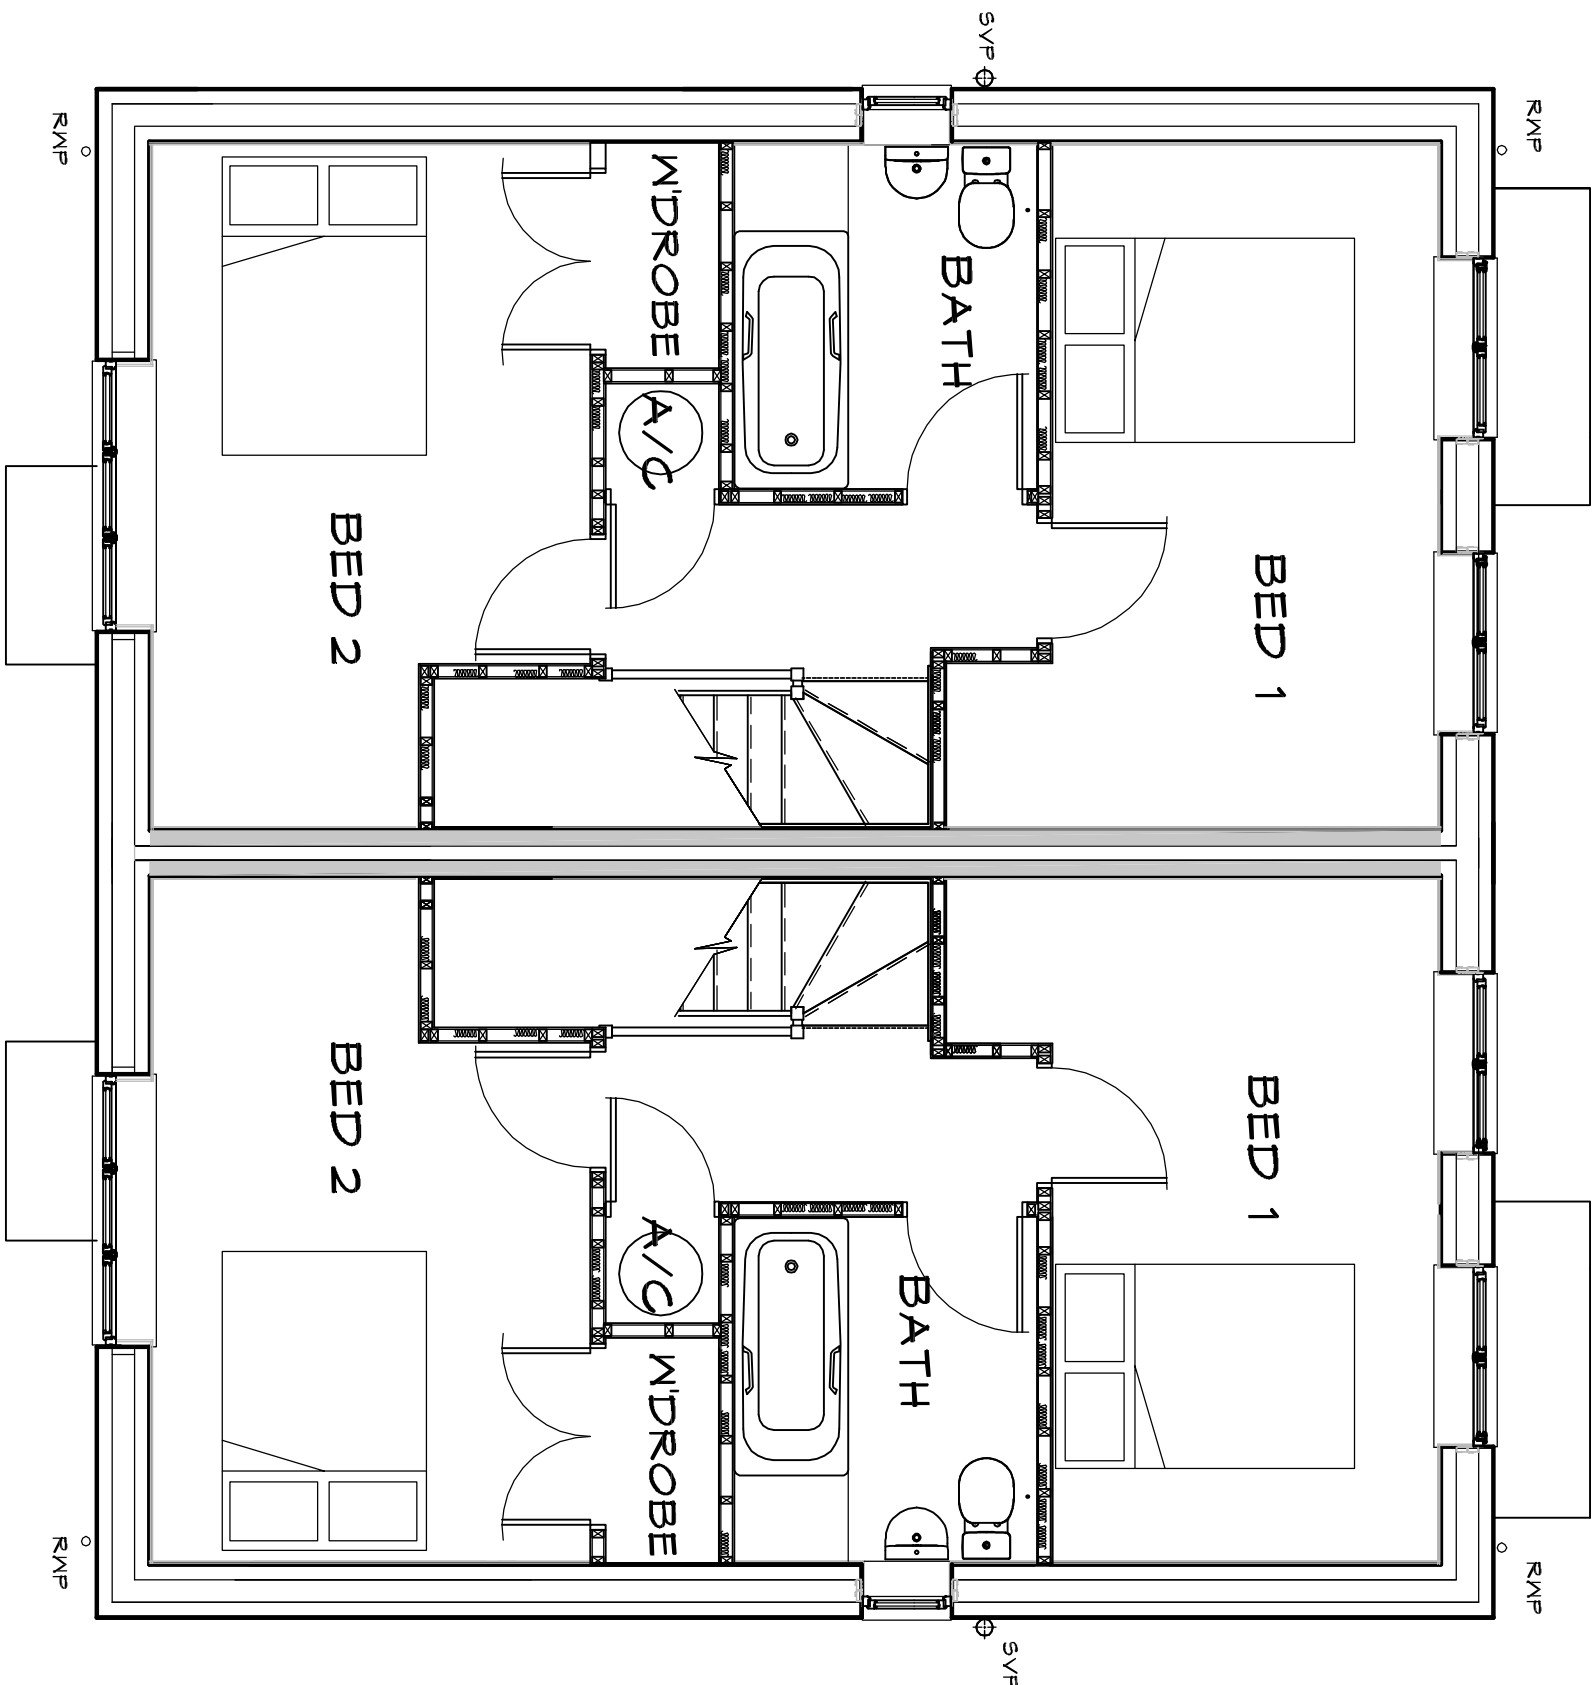

LOYDHOMES

Rev. Date. Rev. Description

ABDS Ltd
architectural consultants
Southern
15 St Catherine St
Bedford
MK43 9JB
Tel: 0455 224267
Email: info@abds.co.uk
www.abds.co.uk



RESERVED MATTERS
RESIDENTIAL DEVELOPMENT
NORTH OF NIGHTINGALE WAY
SUTTON BRIDGE

FLOOR PLANS & ELEVATIONS
HOUSE CODE: 2b2s_A

SCALE: 1:50 (1:100 @ A1) DATE: 201119
DRAWN BY: ADB CAD FILE: xxxxxxxxxx.dwg

DWG No: LHSBN/19/011 -