



ELEVATION SCALE 1:50

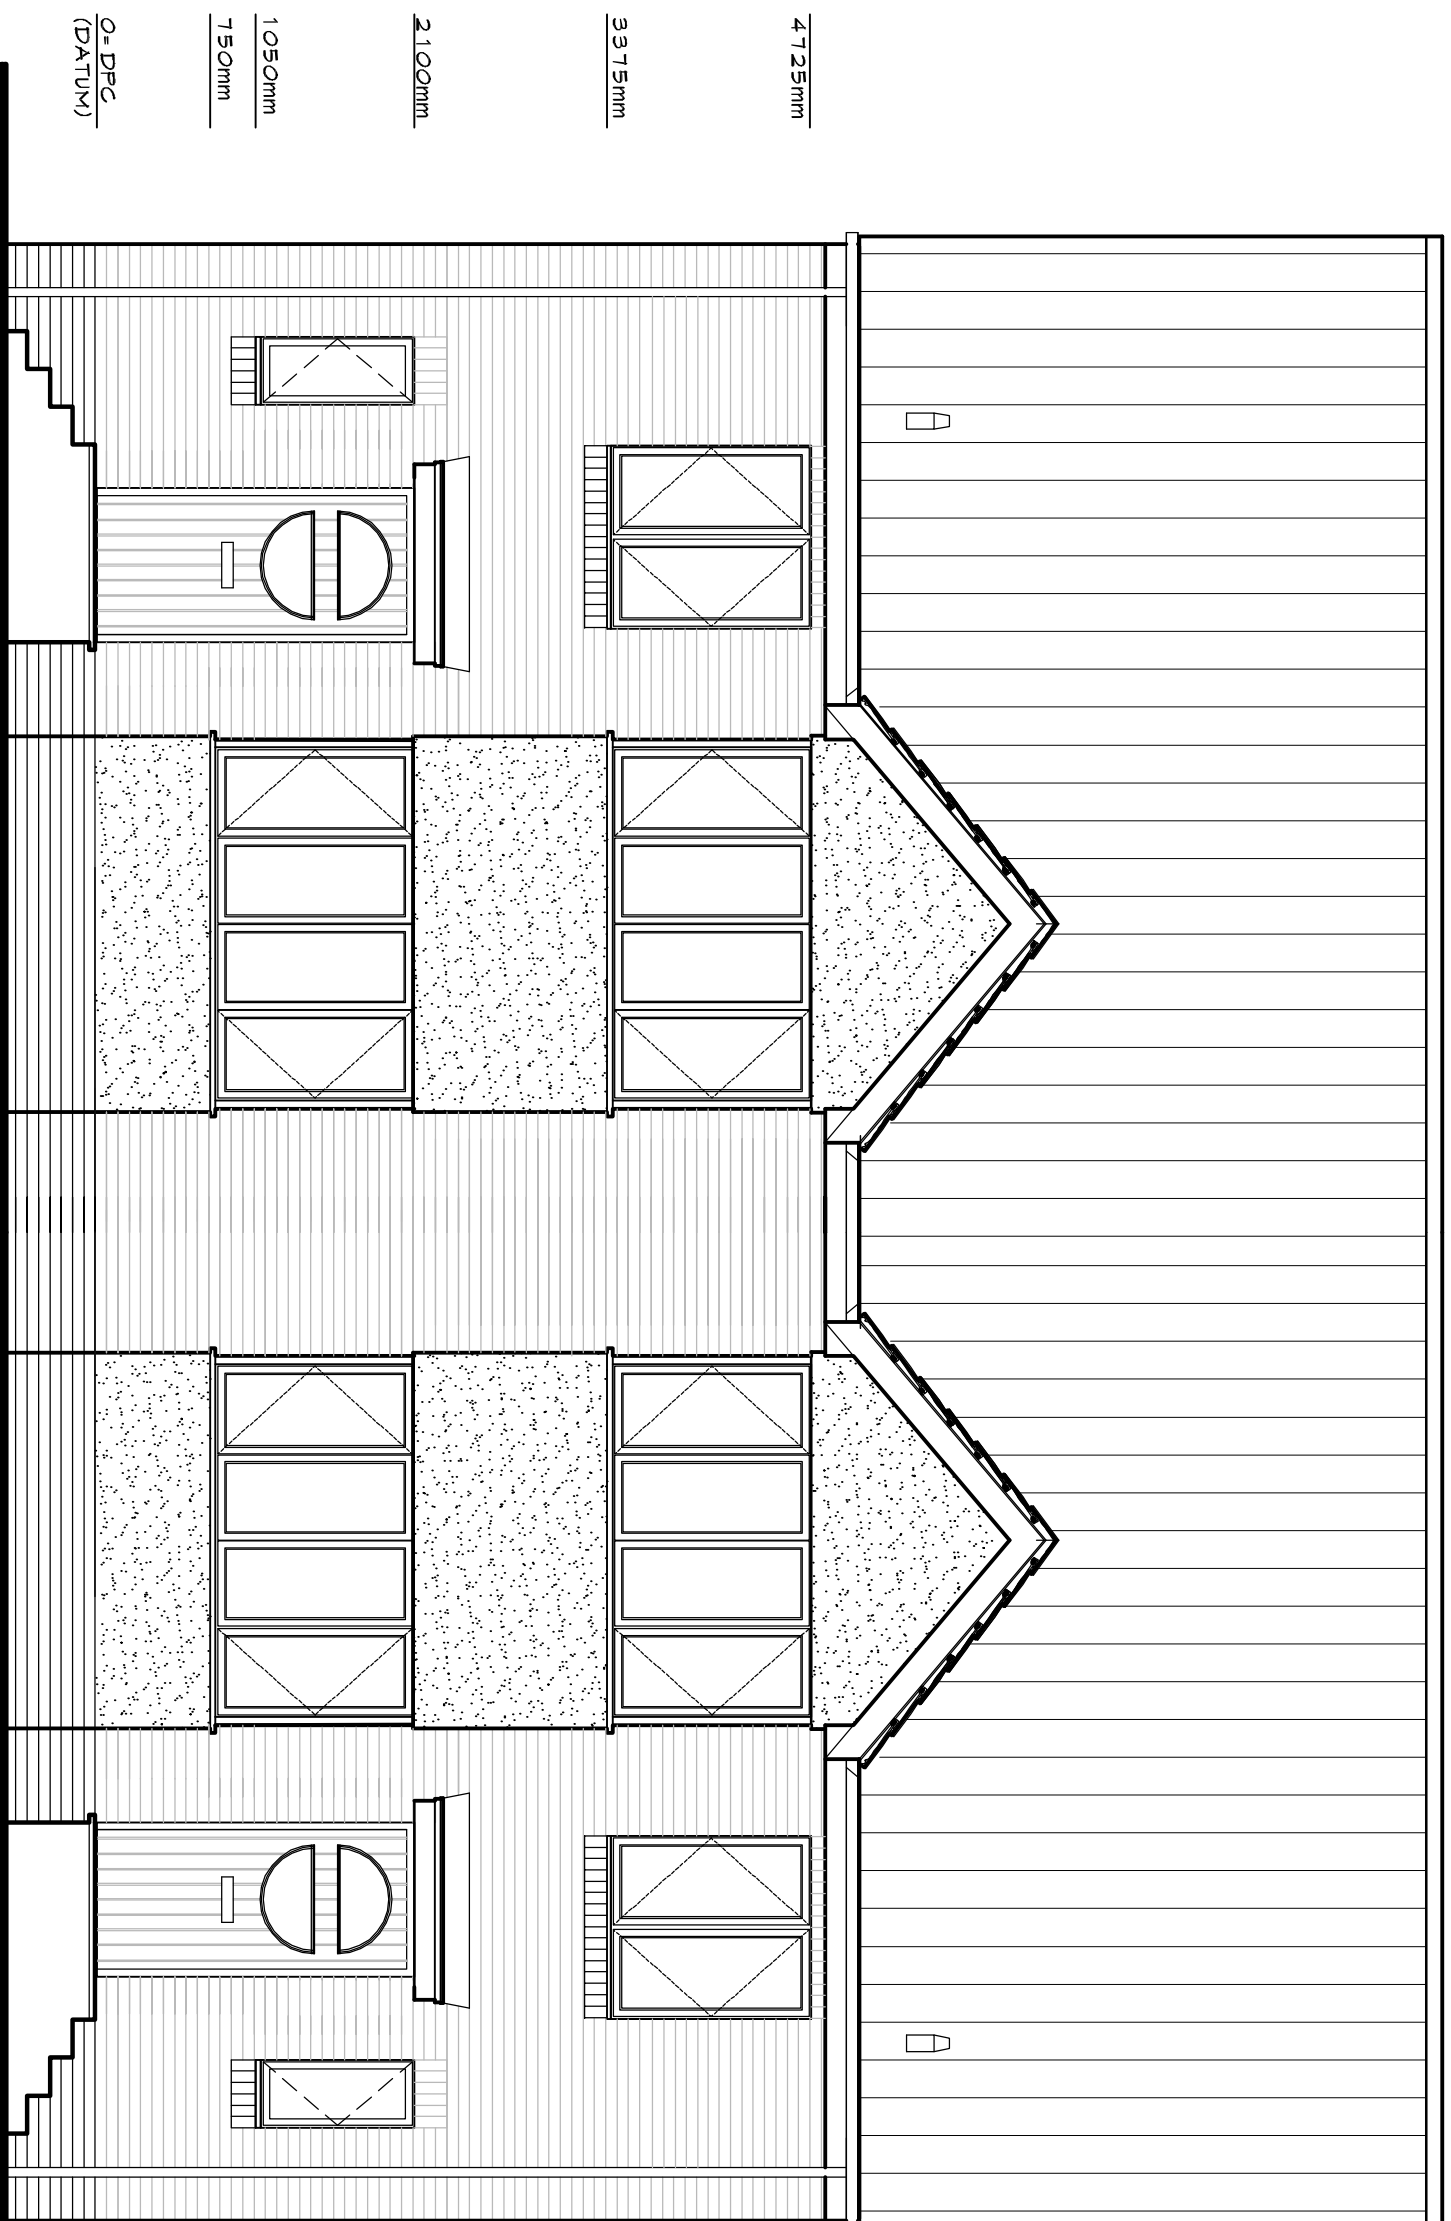


EDUCATION


ELEVATIONS SCALE 1:100

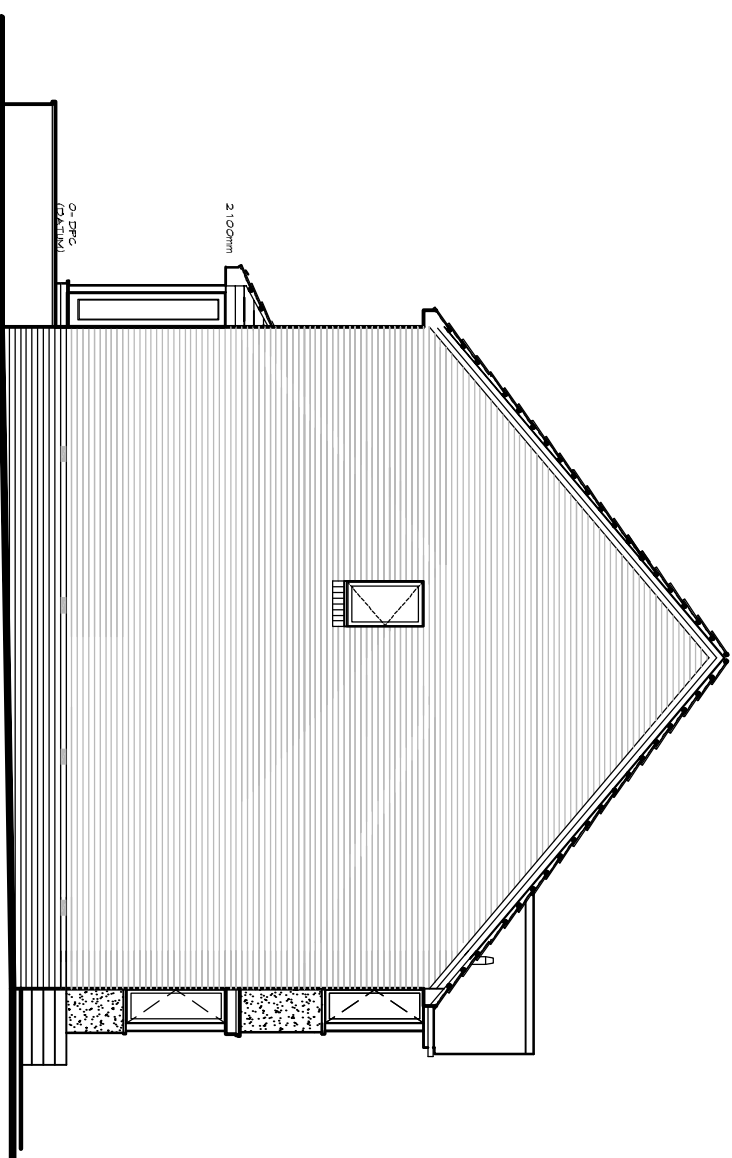

SIDE ELEVATION

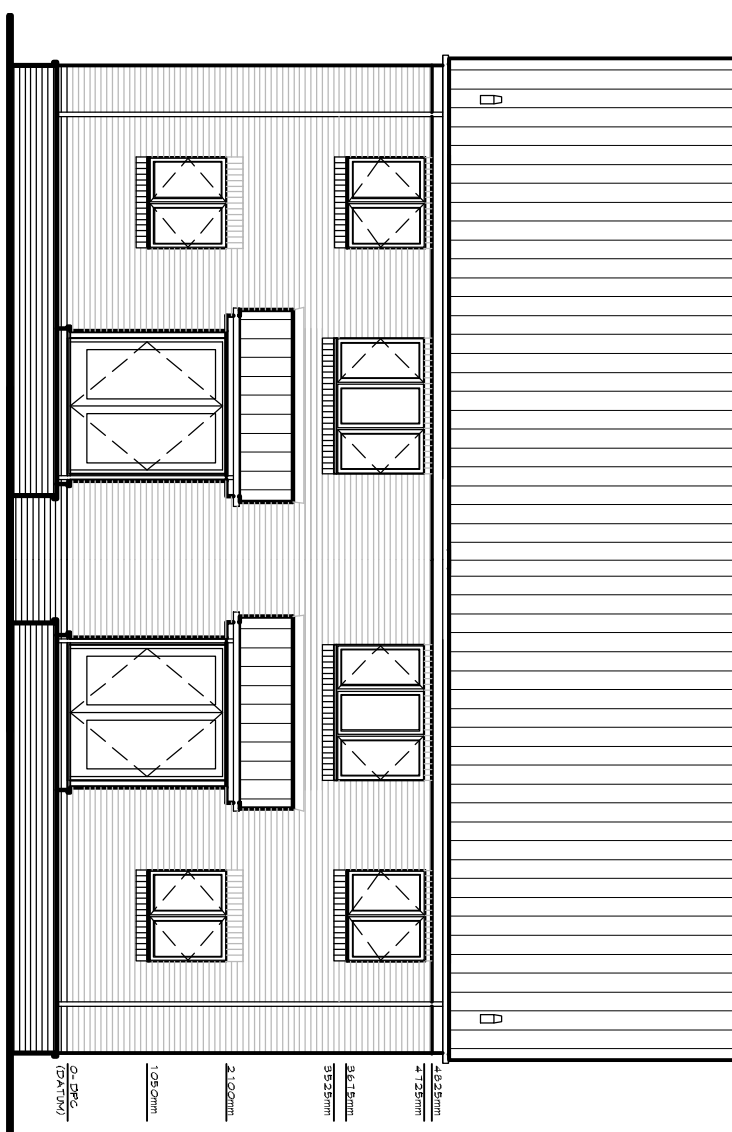


REAR ELEVATION

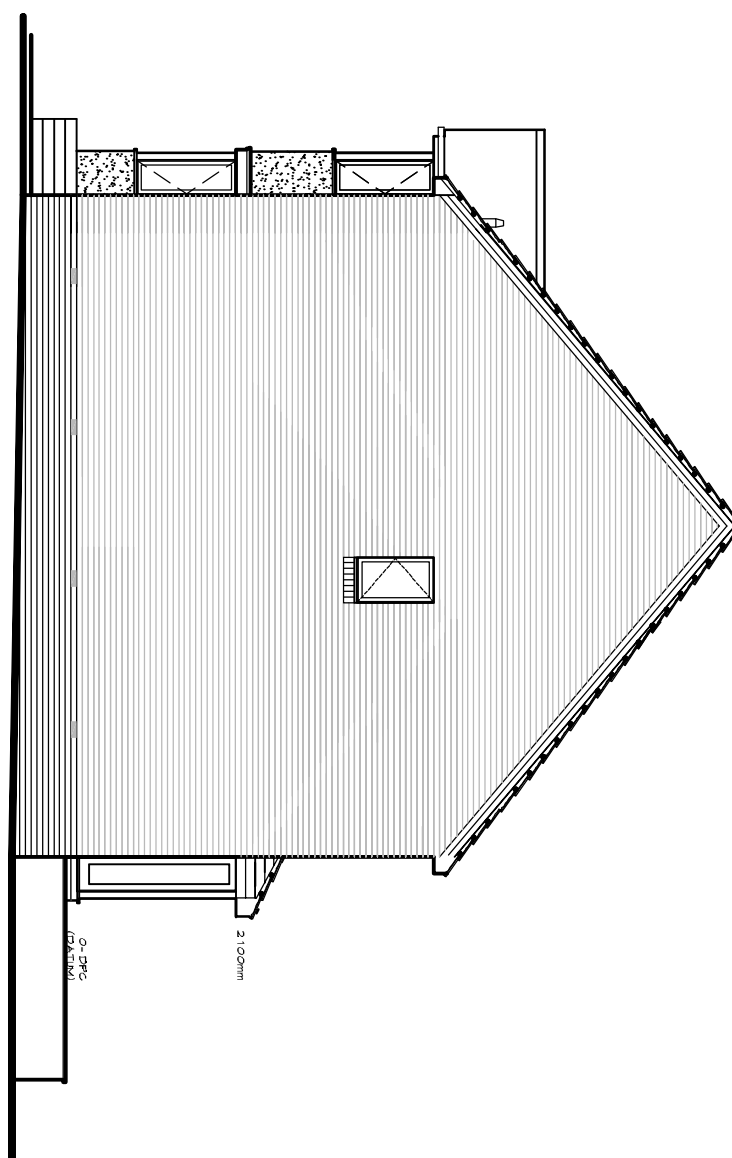


SIDE ELEVATION

GROUND FLOOR PLAN

HOUSE TYPE: 3b2s_MA

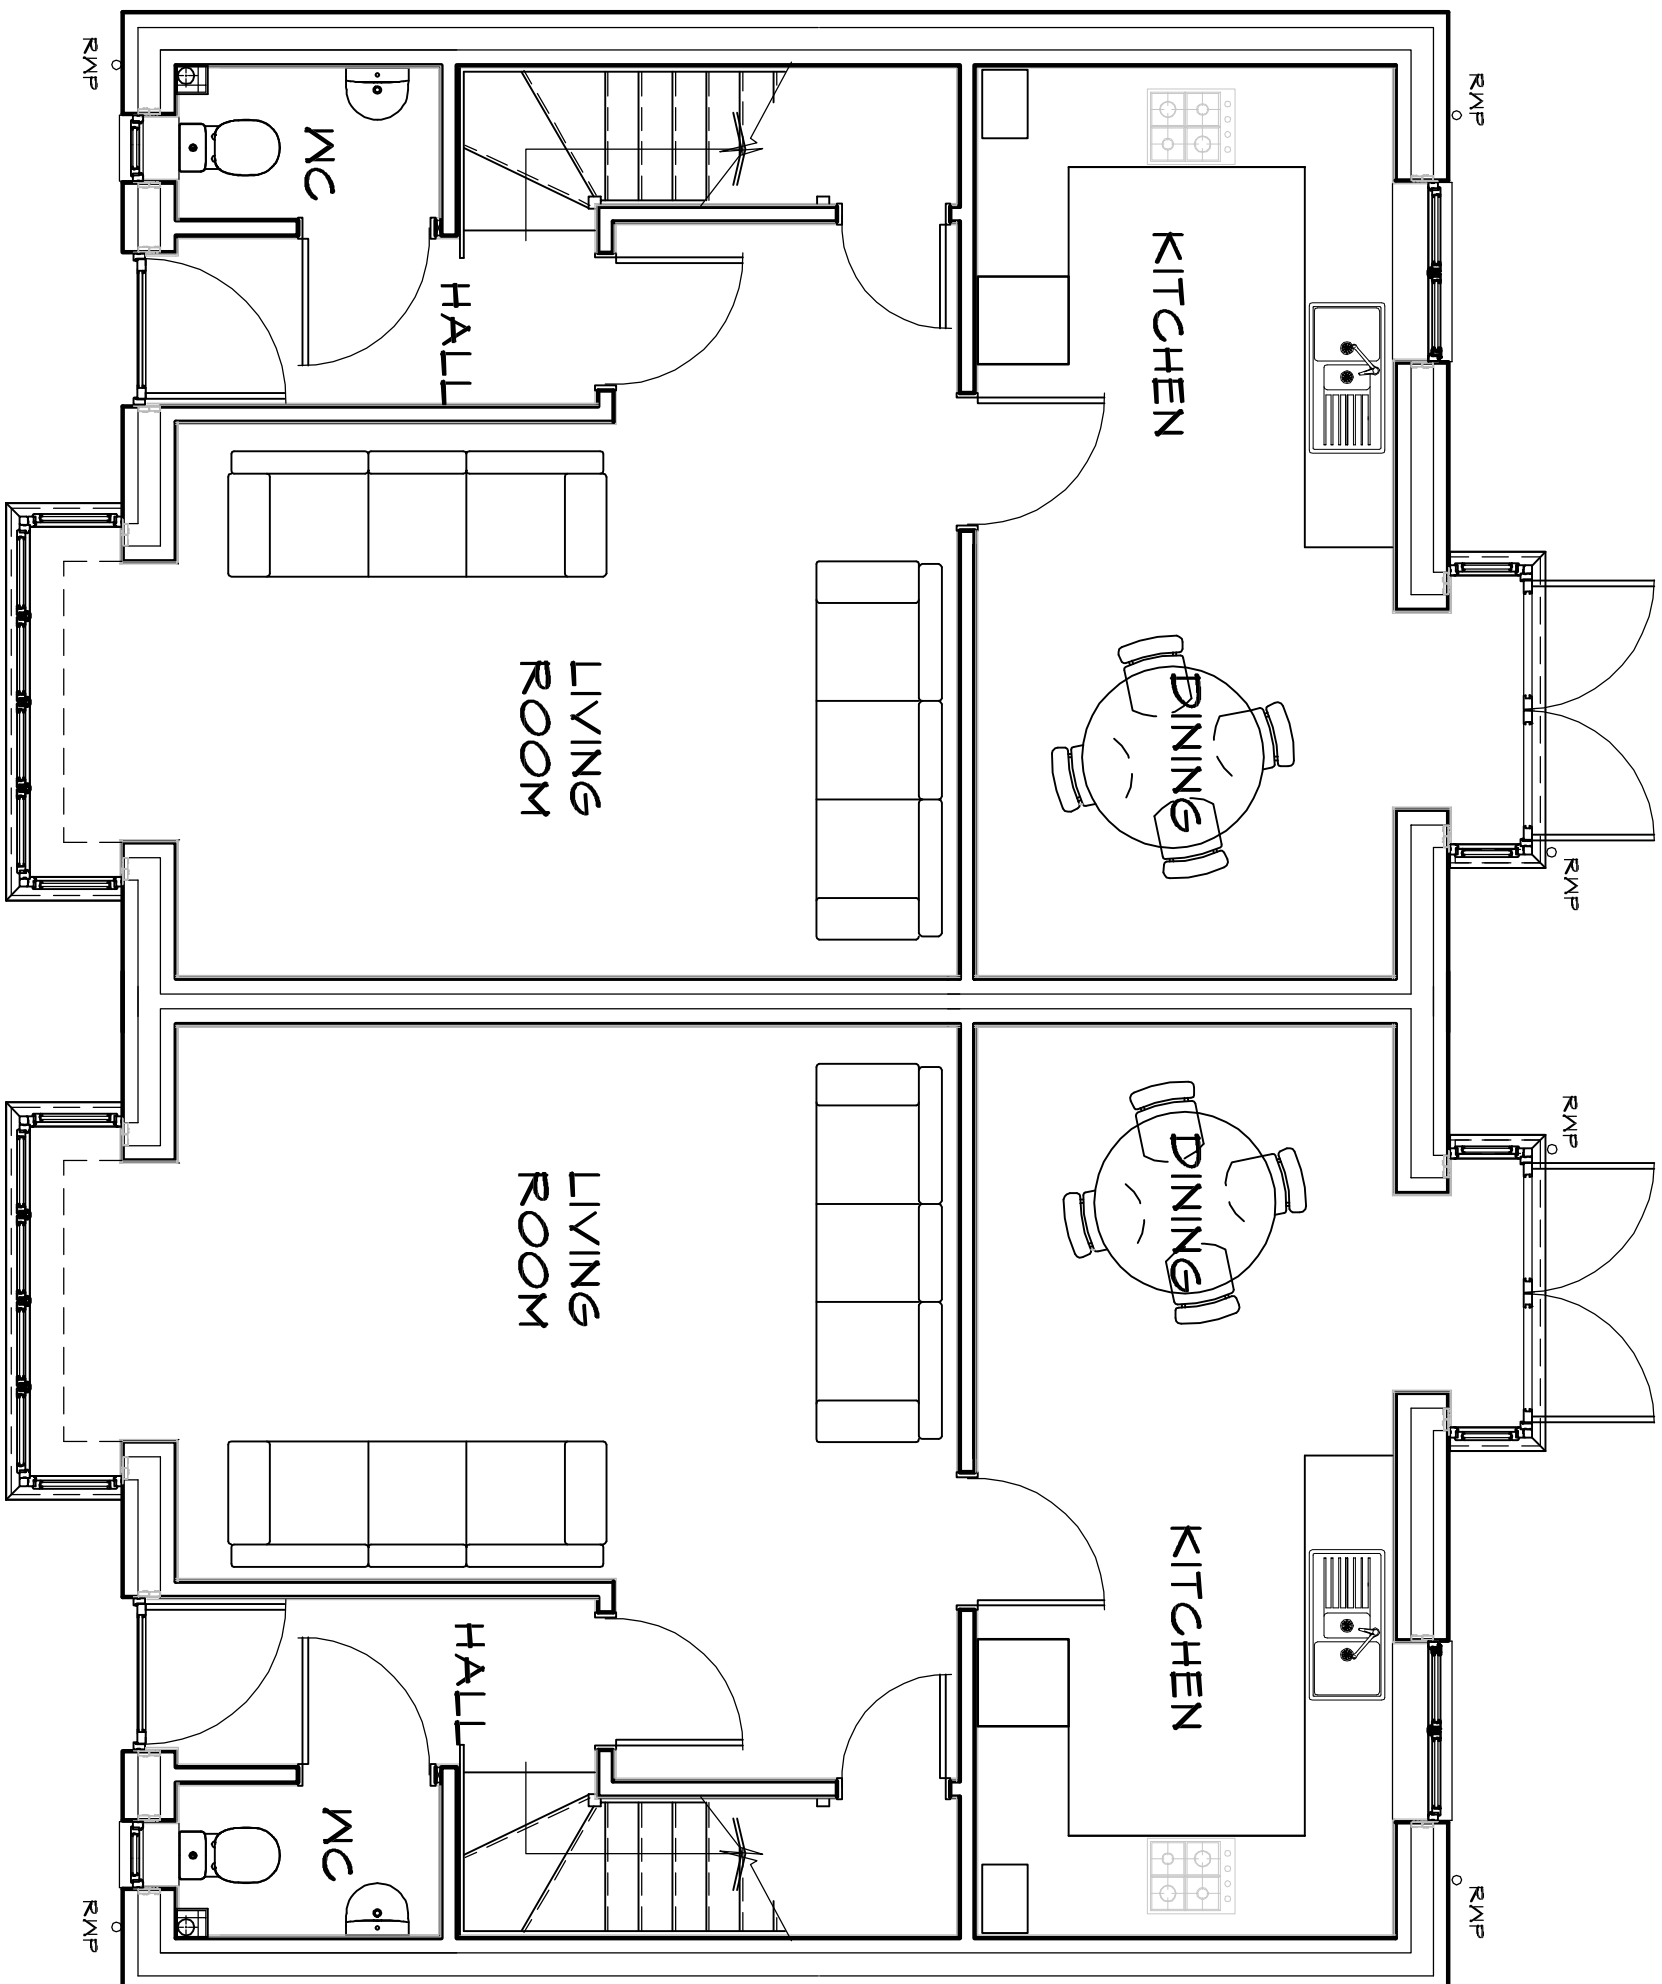

FIRST FLOOR PLAN

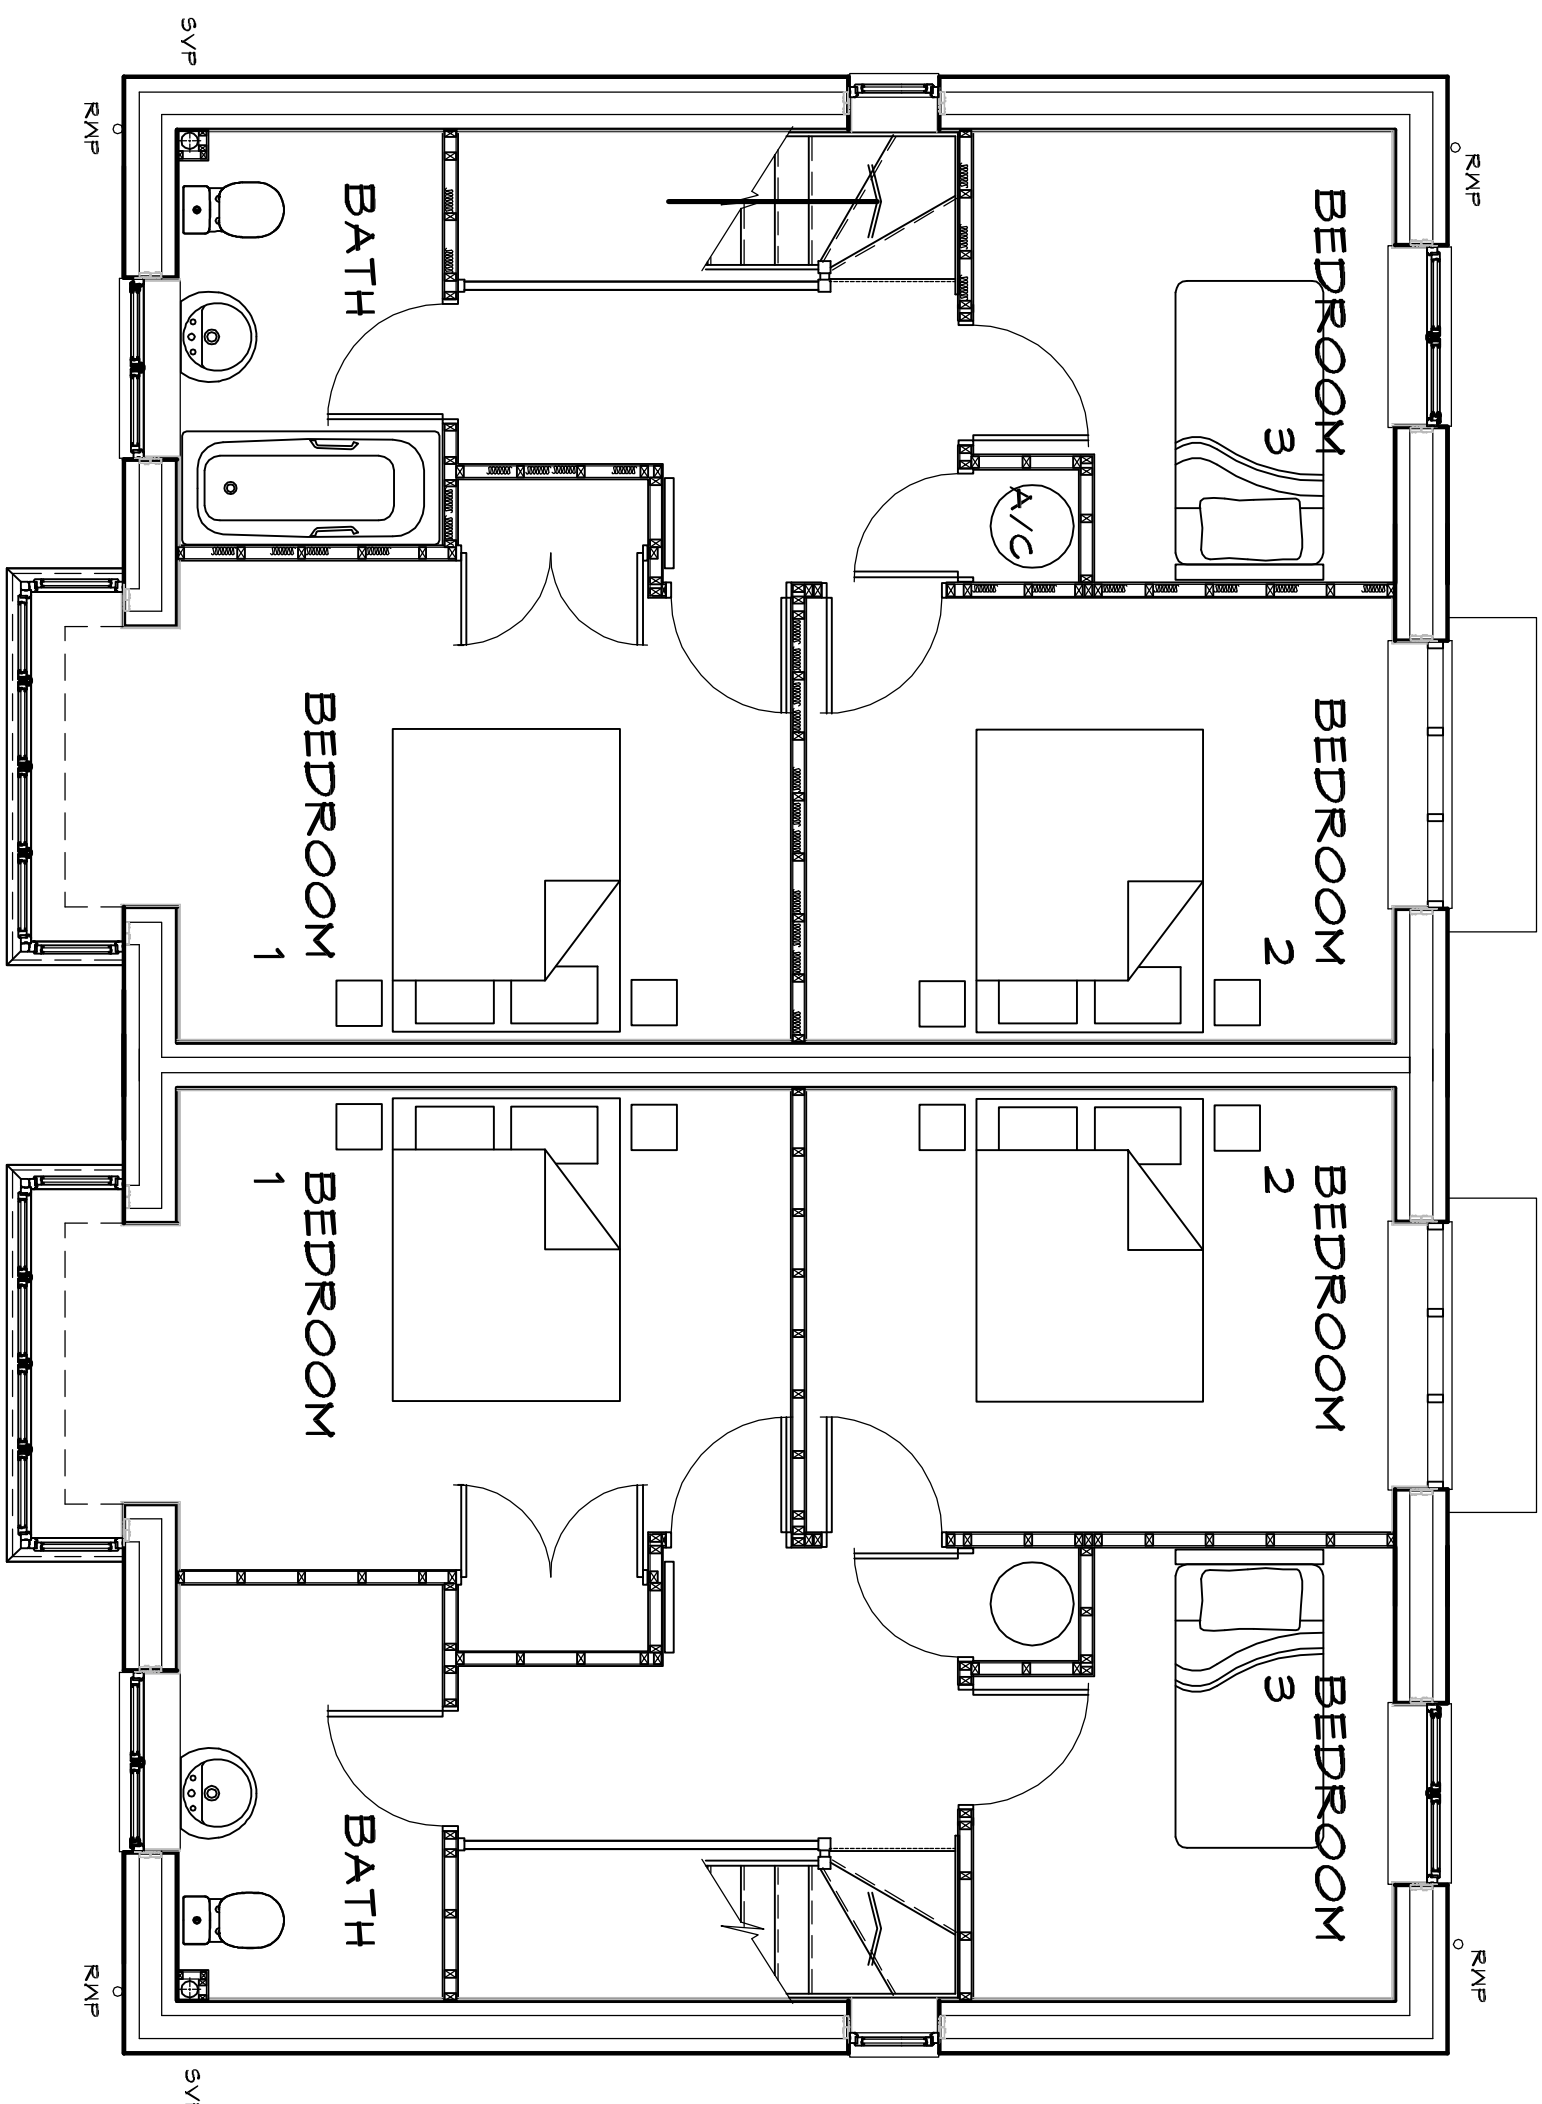[illegible]