



ELEVATION SCALE 1:50

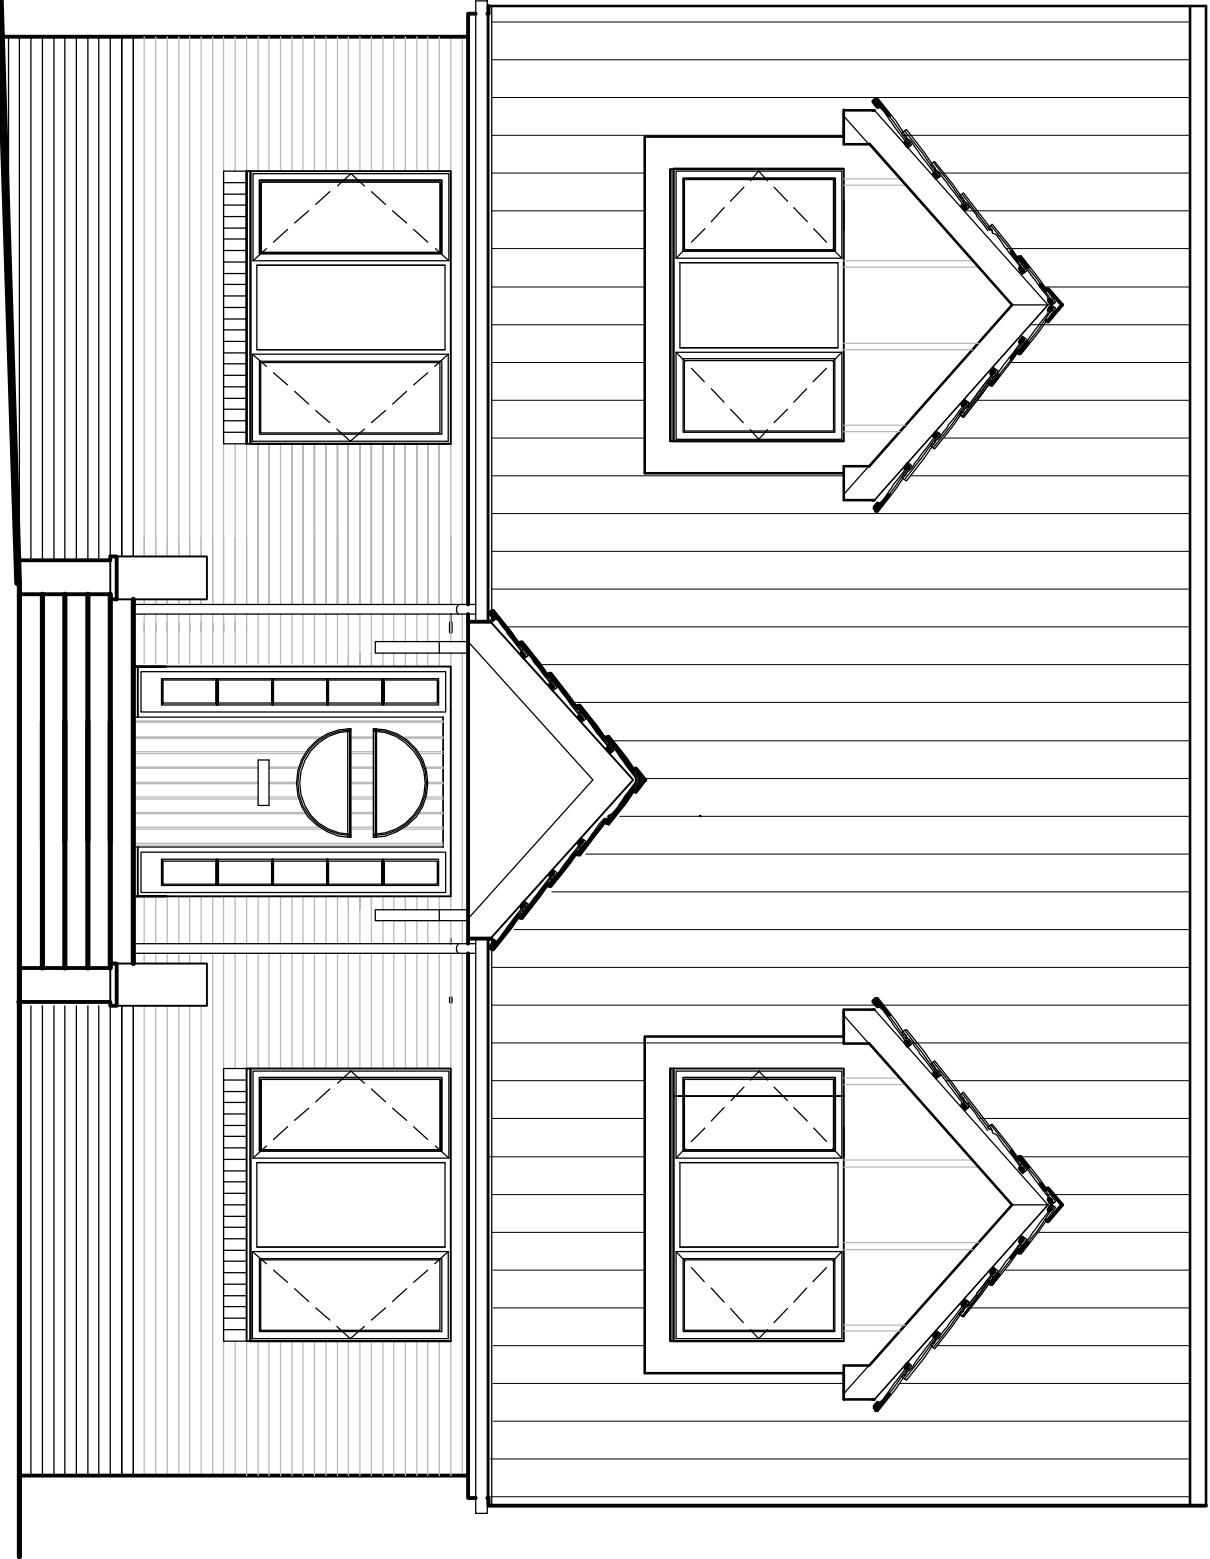


FRONT ELEVATION


ELEVATIONS SCALE 1:100

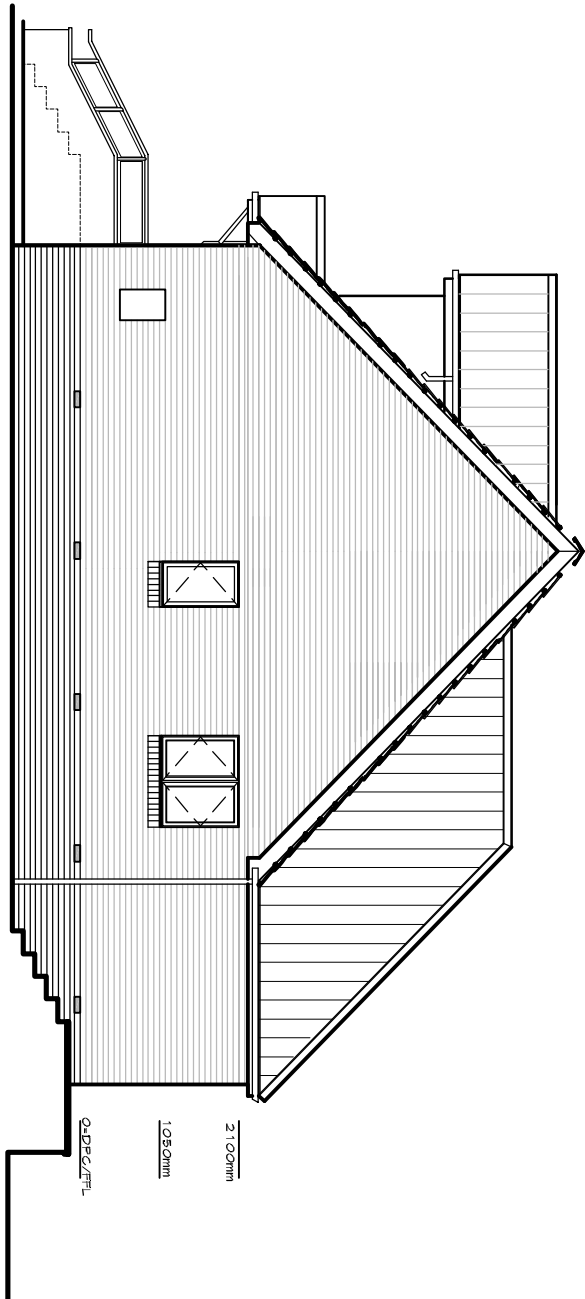


SIDE ELEVATION

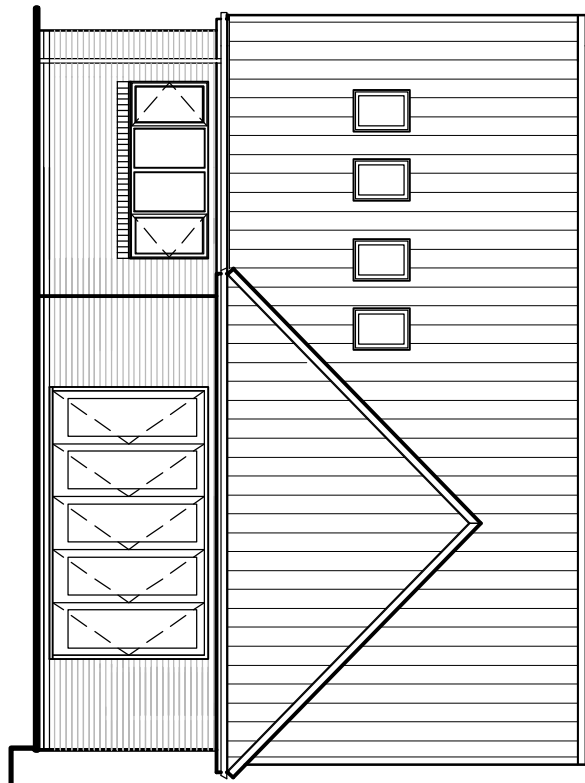

REAR ELEVATION

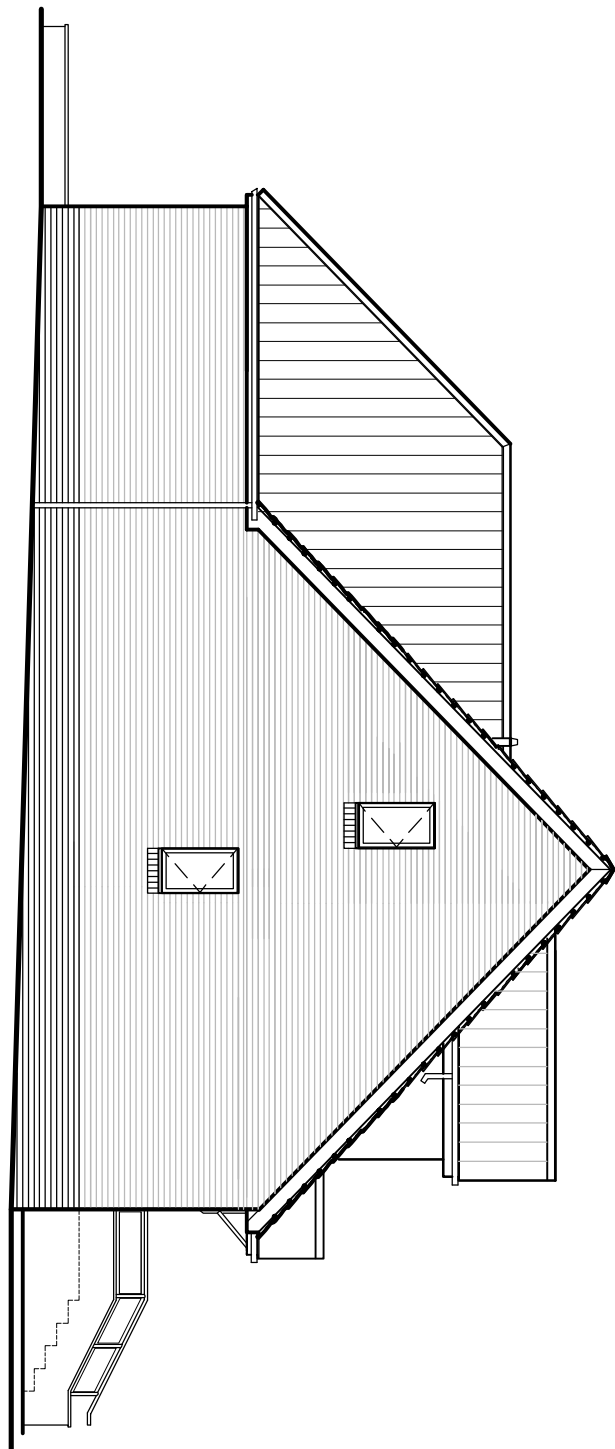


SIDE ELEVATION


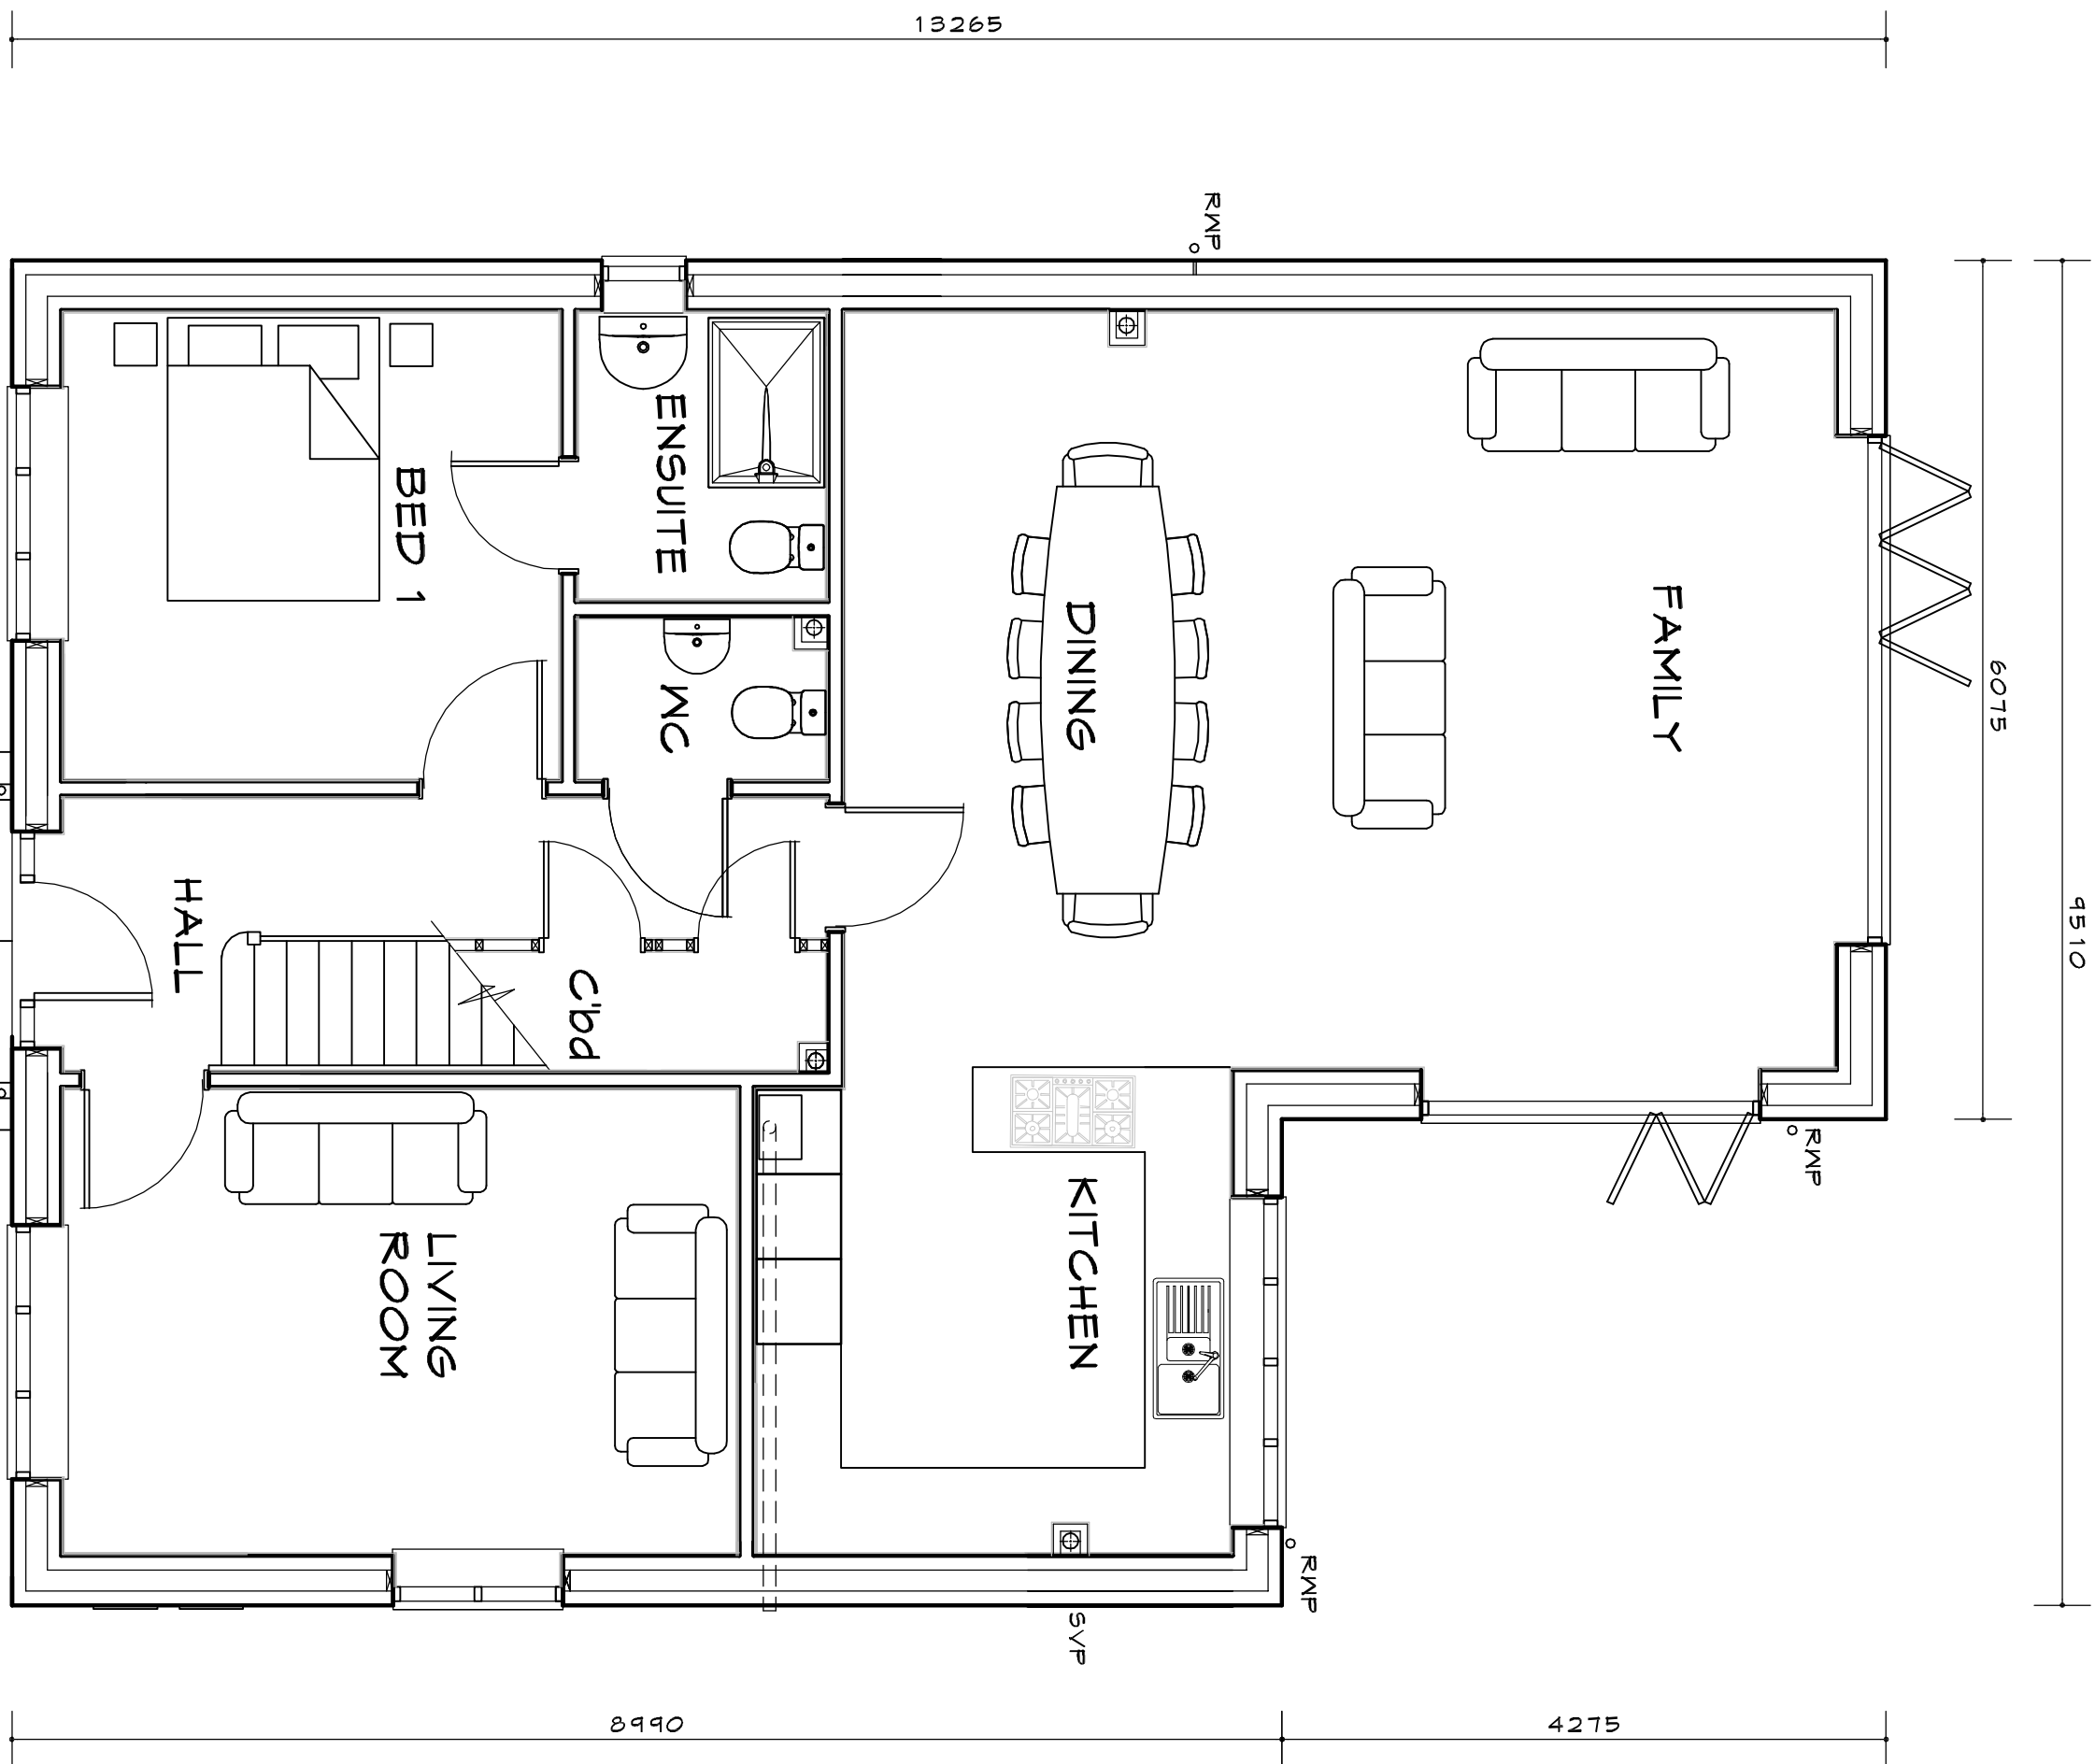


GROUND FLOOR

HOUSE TYPE: 3bdd_A

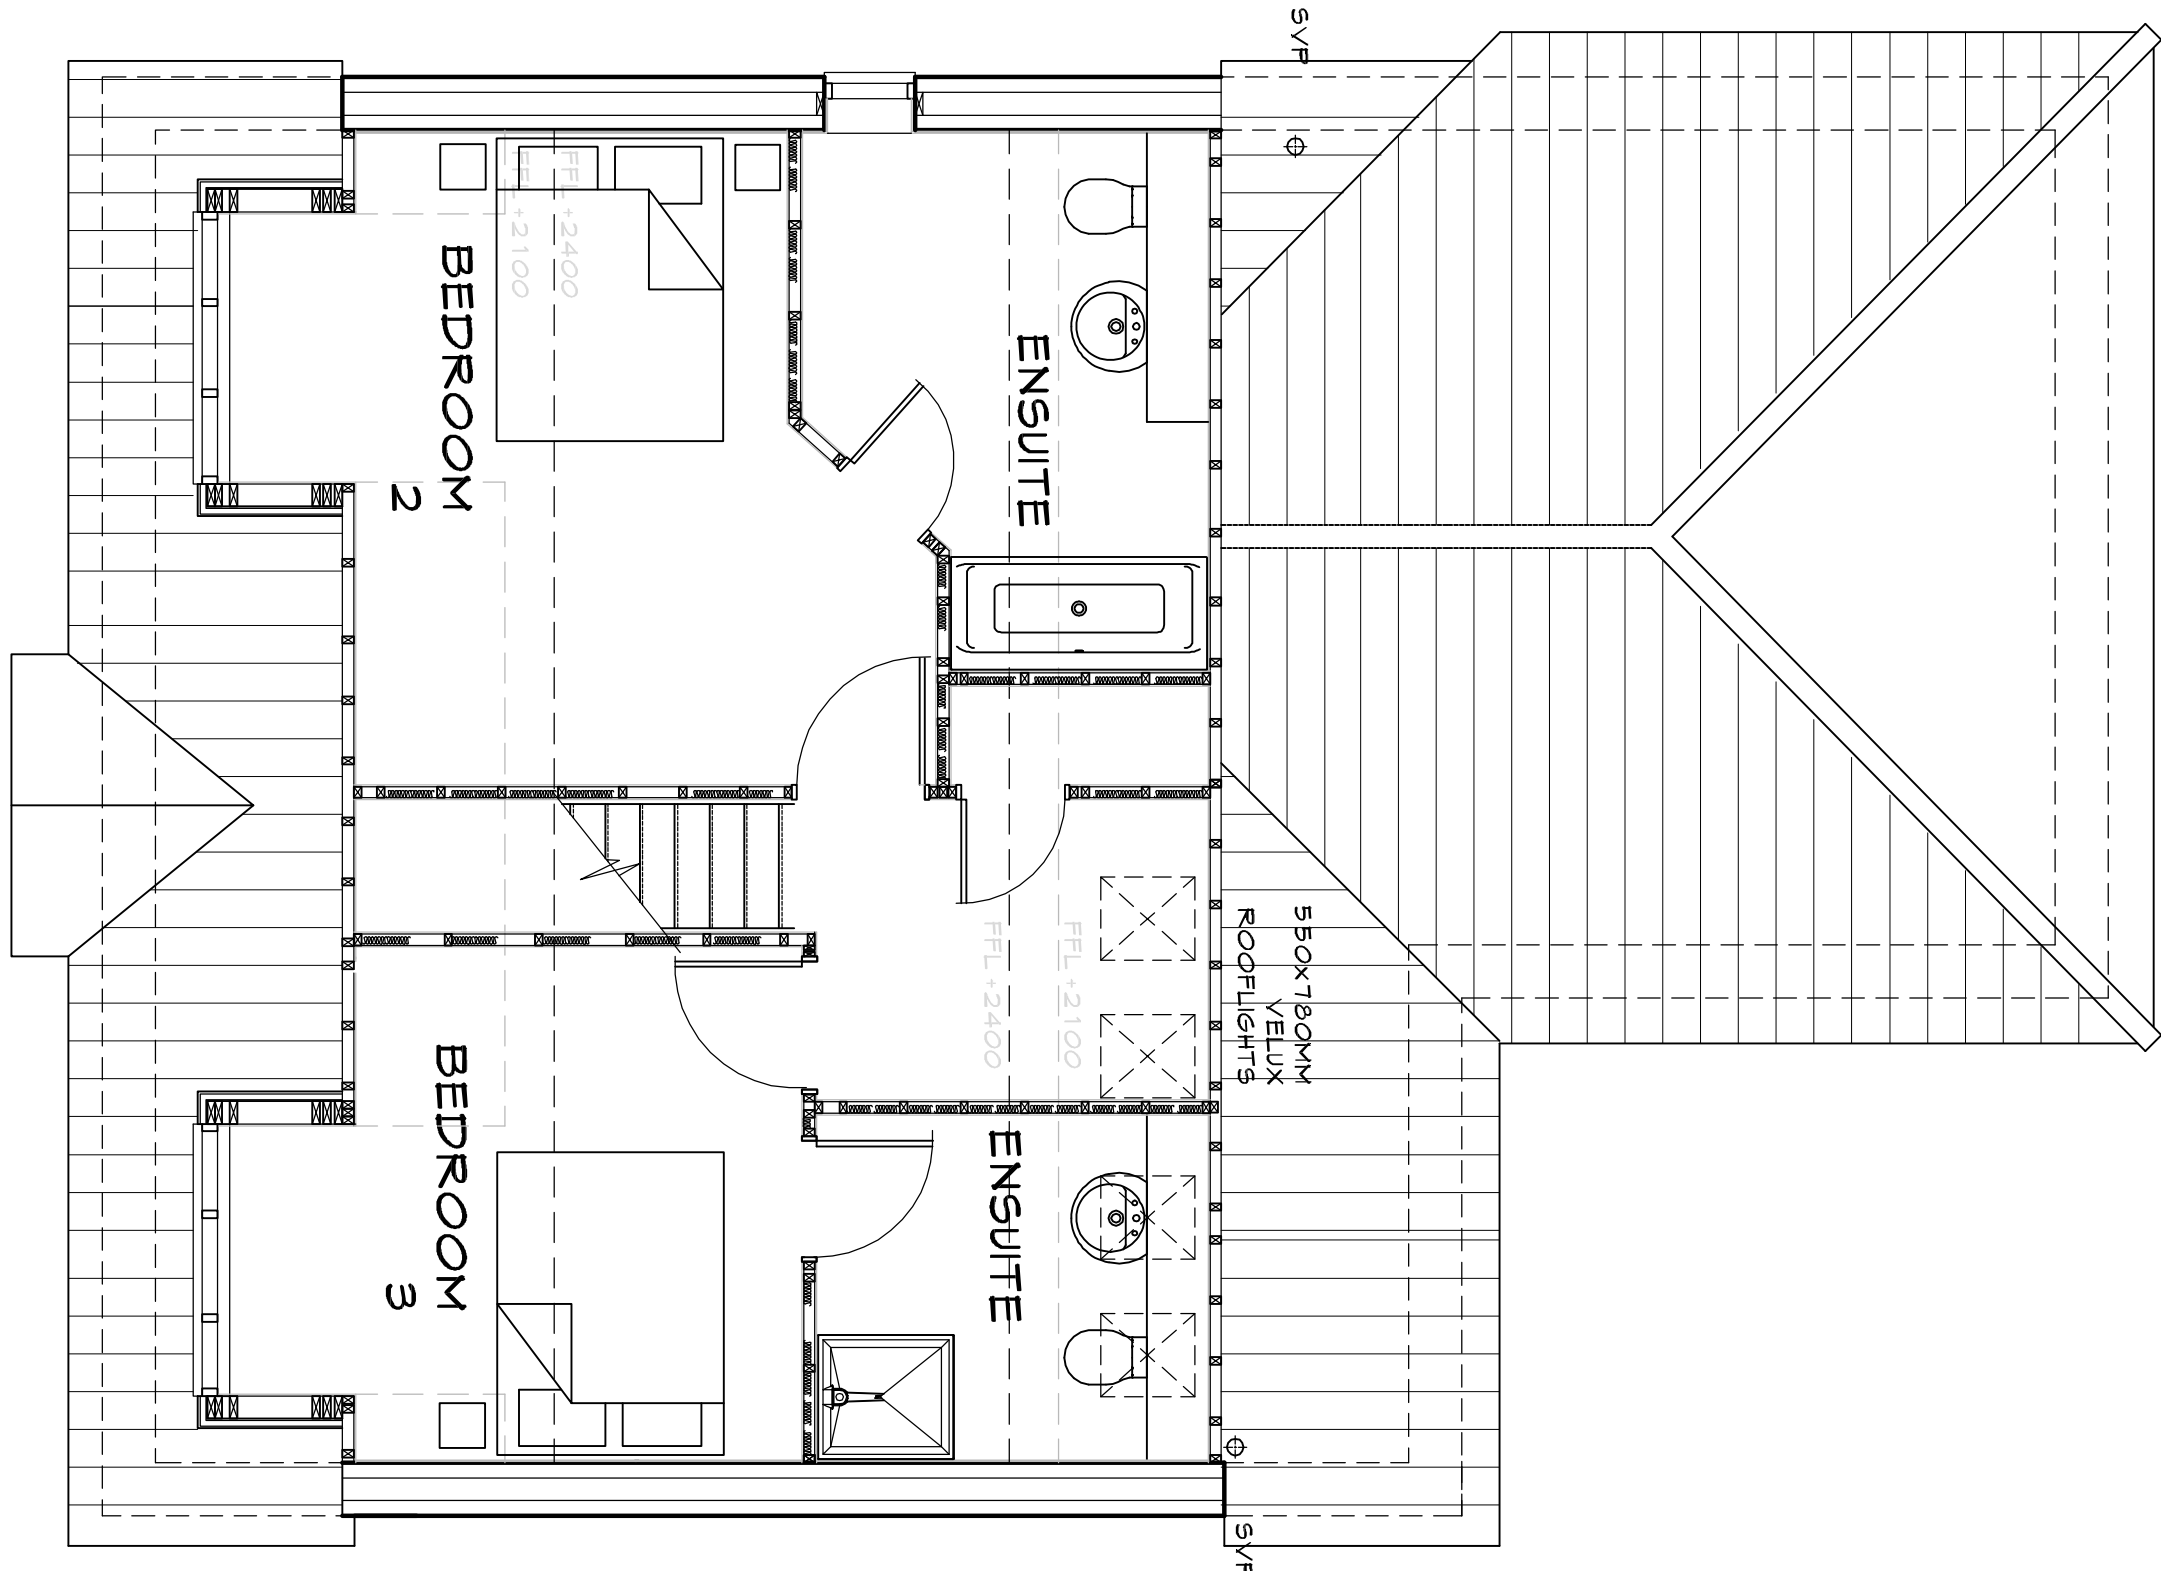

FIRST FLOOR

  

LOYDHOMES

ABDS Ltd
architectural consultants
Southern Farmhouse
15 St Catherine's St
Bedford
MK40 3JB
Tel: 0455 202867
Email: info@abds.co.uk
www.abds.co.uk



RESERVED MATTERS
RESIDENTIAL DEVELOPMENT
NORTH OF NIGHTINGALE WAY
SUTTON BRIDGE

FLOOR PLANS & ELEVATIONS
HOUSE CODE: 3bdd_A

SCALE: 150/170@A1 DATE: 201119
DRAWN BY: ADB CAD FILE: xxxxxxxxxx.dwg

DWG No: LHSBN/19/016 -