



ELEVATION SCALE 1:50

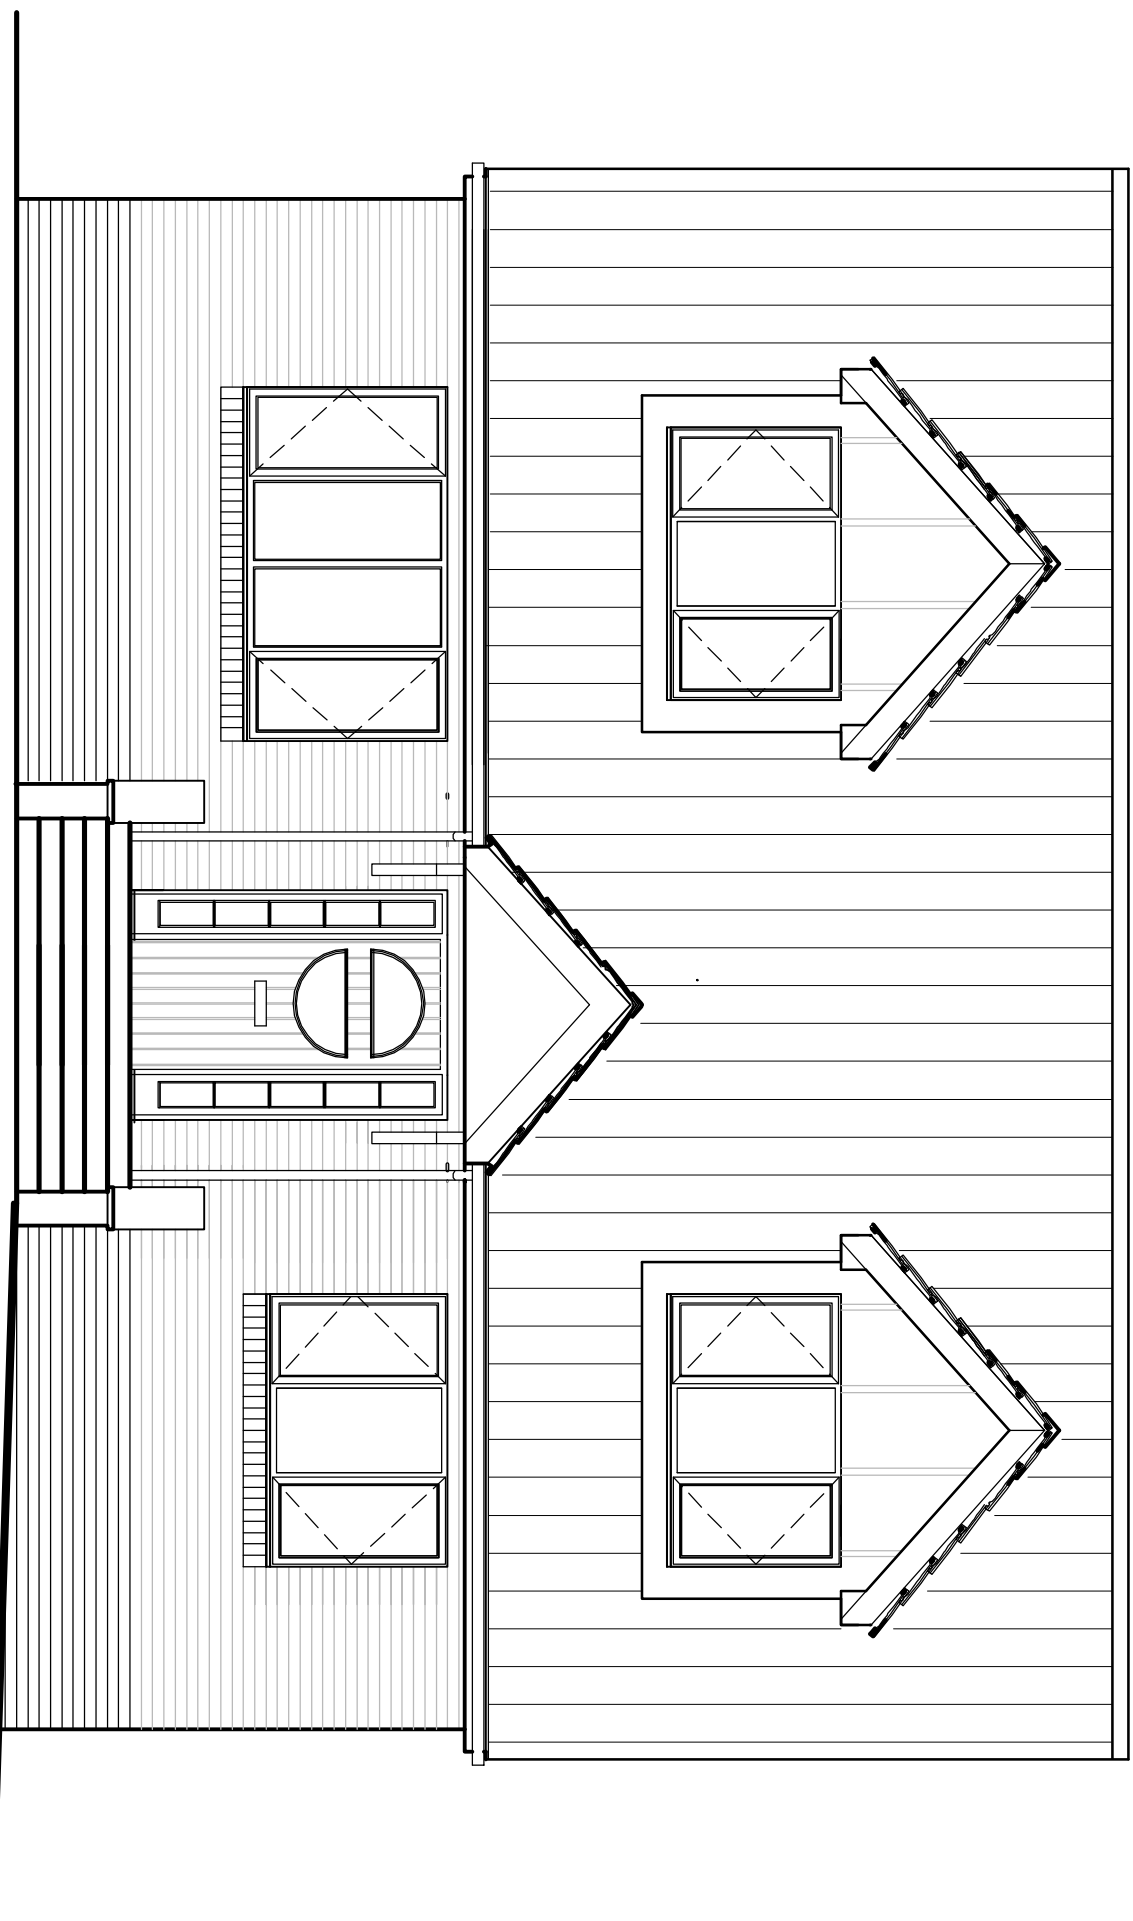


FRONT ELEVATION


ELEVATIONS SCALE 1:100

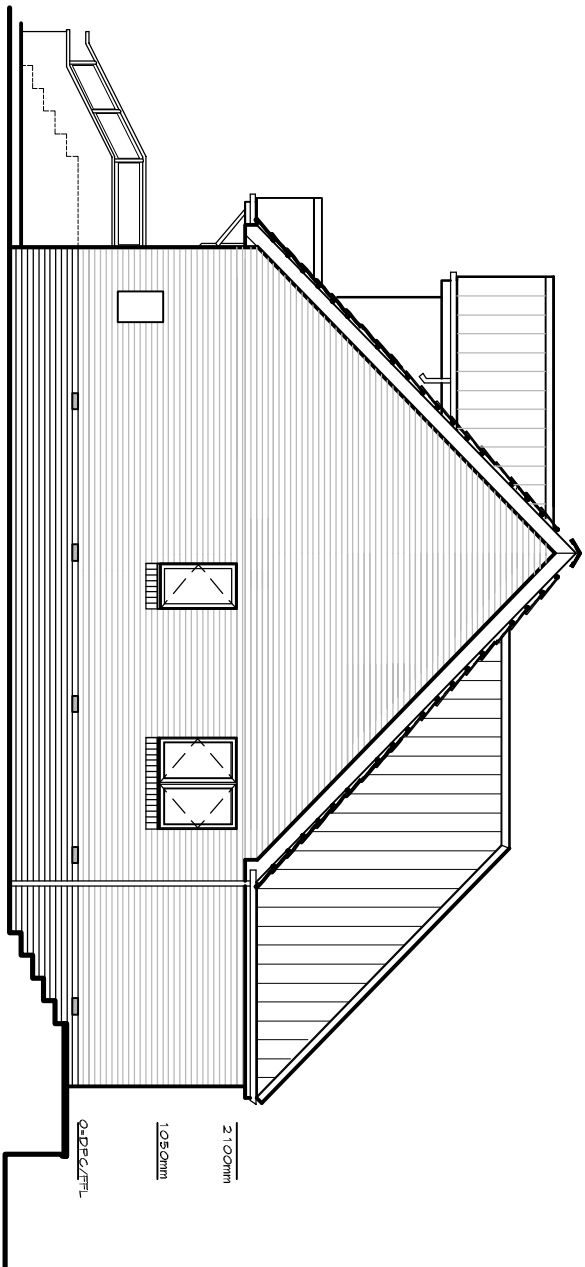

SIDE ELEVATION

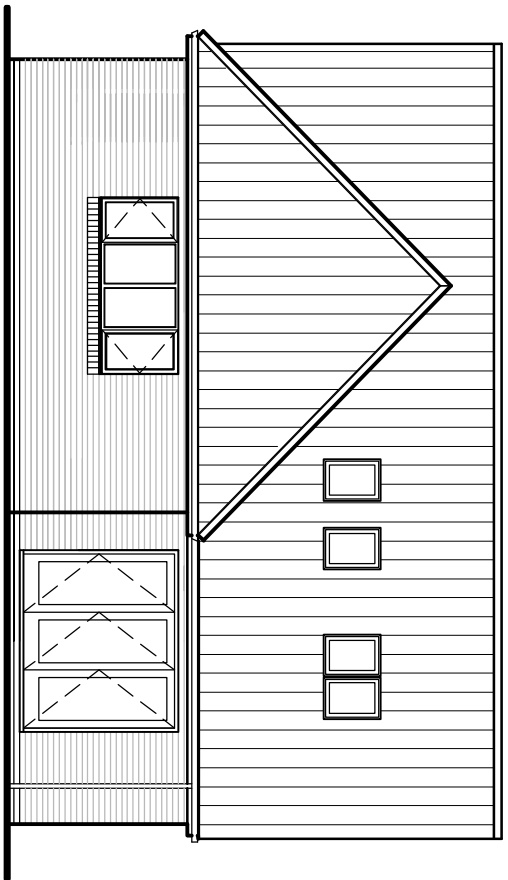


REAR ELEVATION

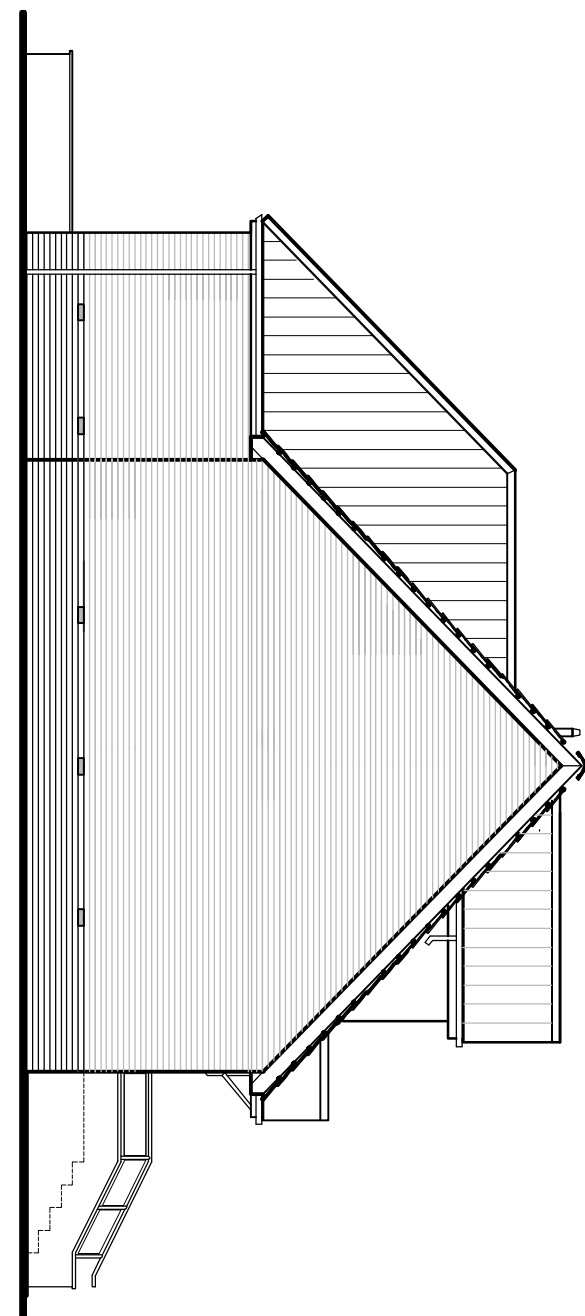


SIDE ELEVATION

4040 6075

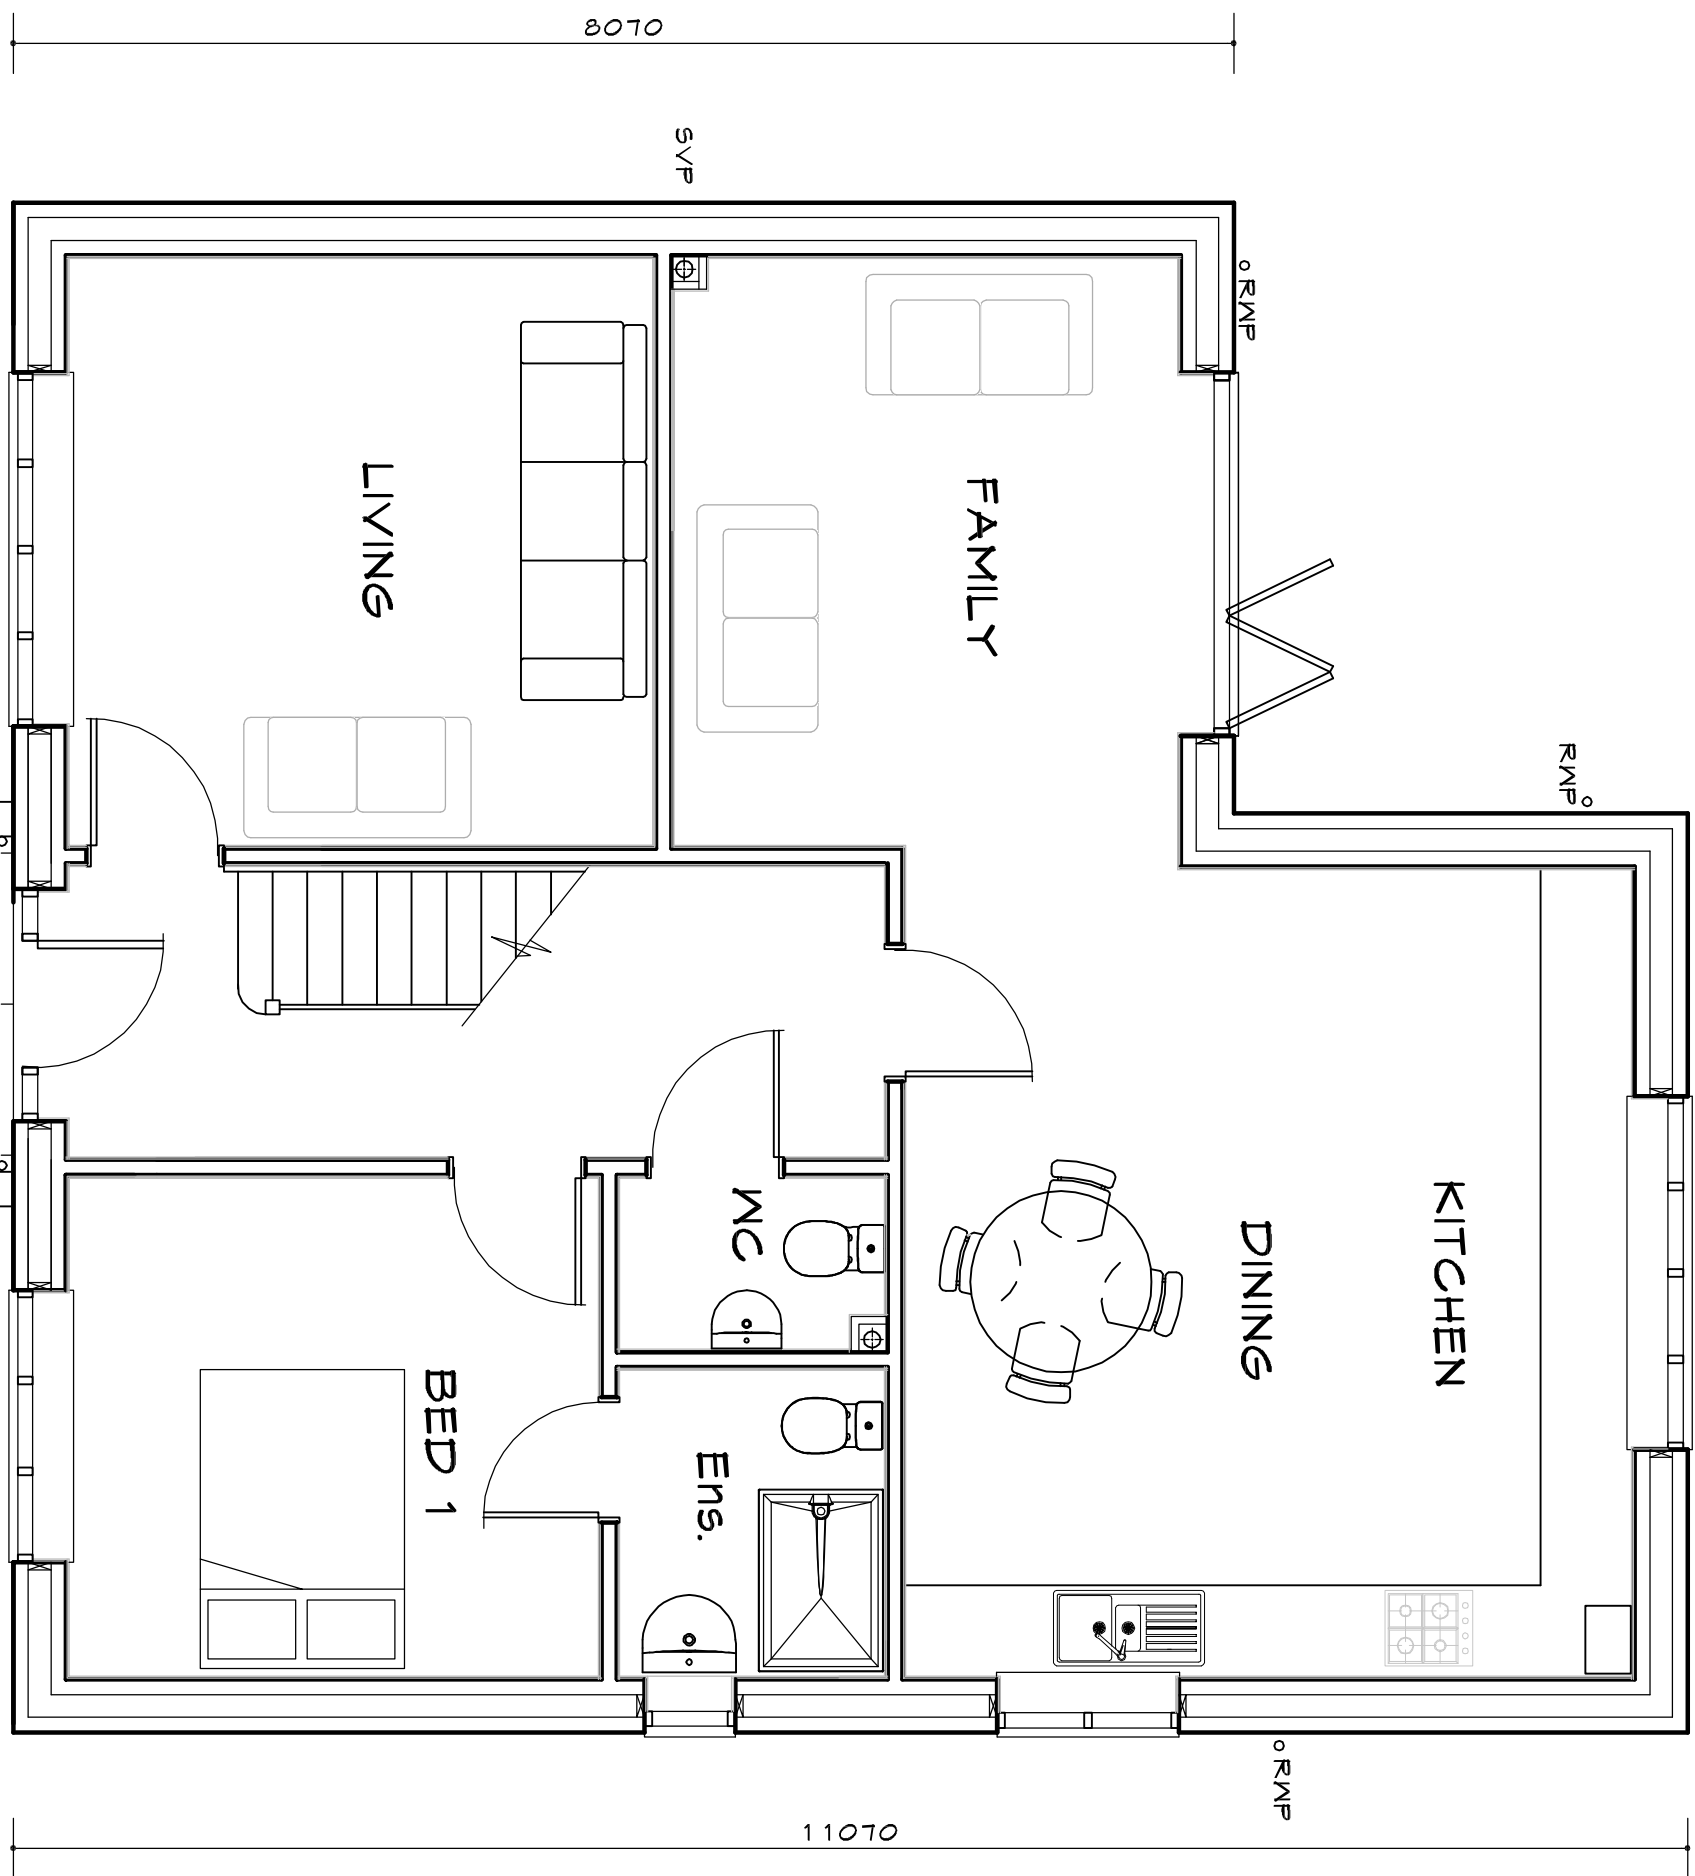

GROUND FLOOR
HOUSE TYPE: 3bdd_B

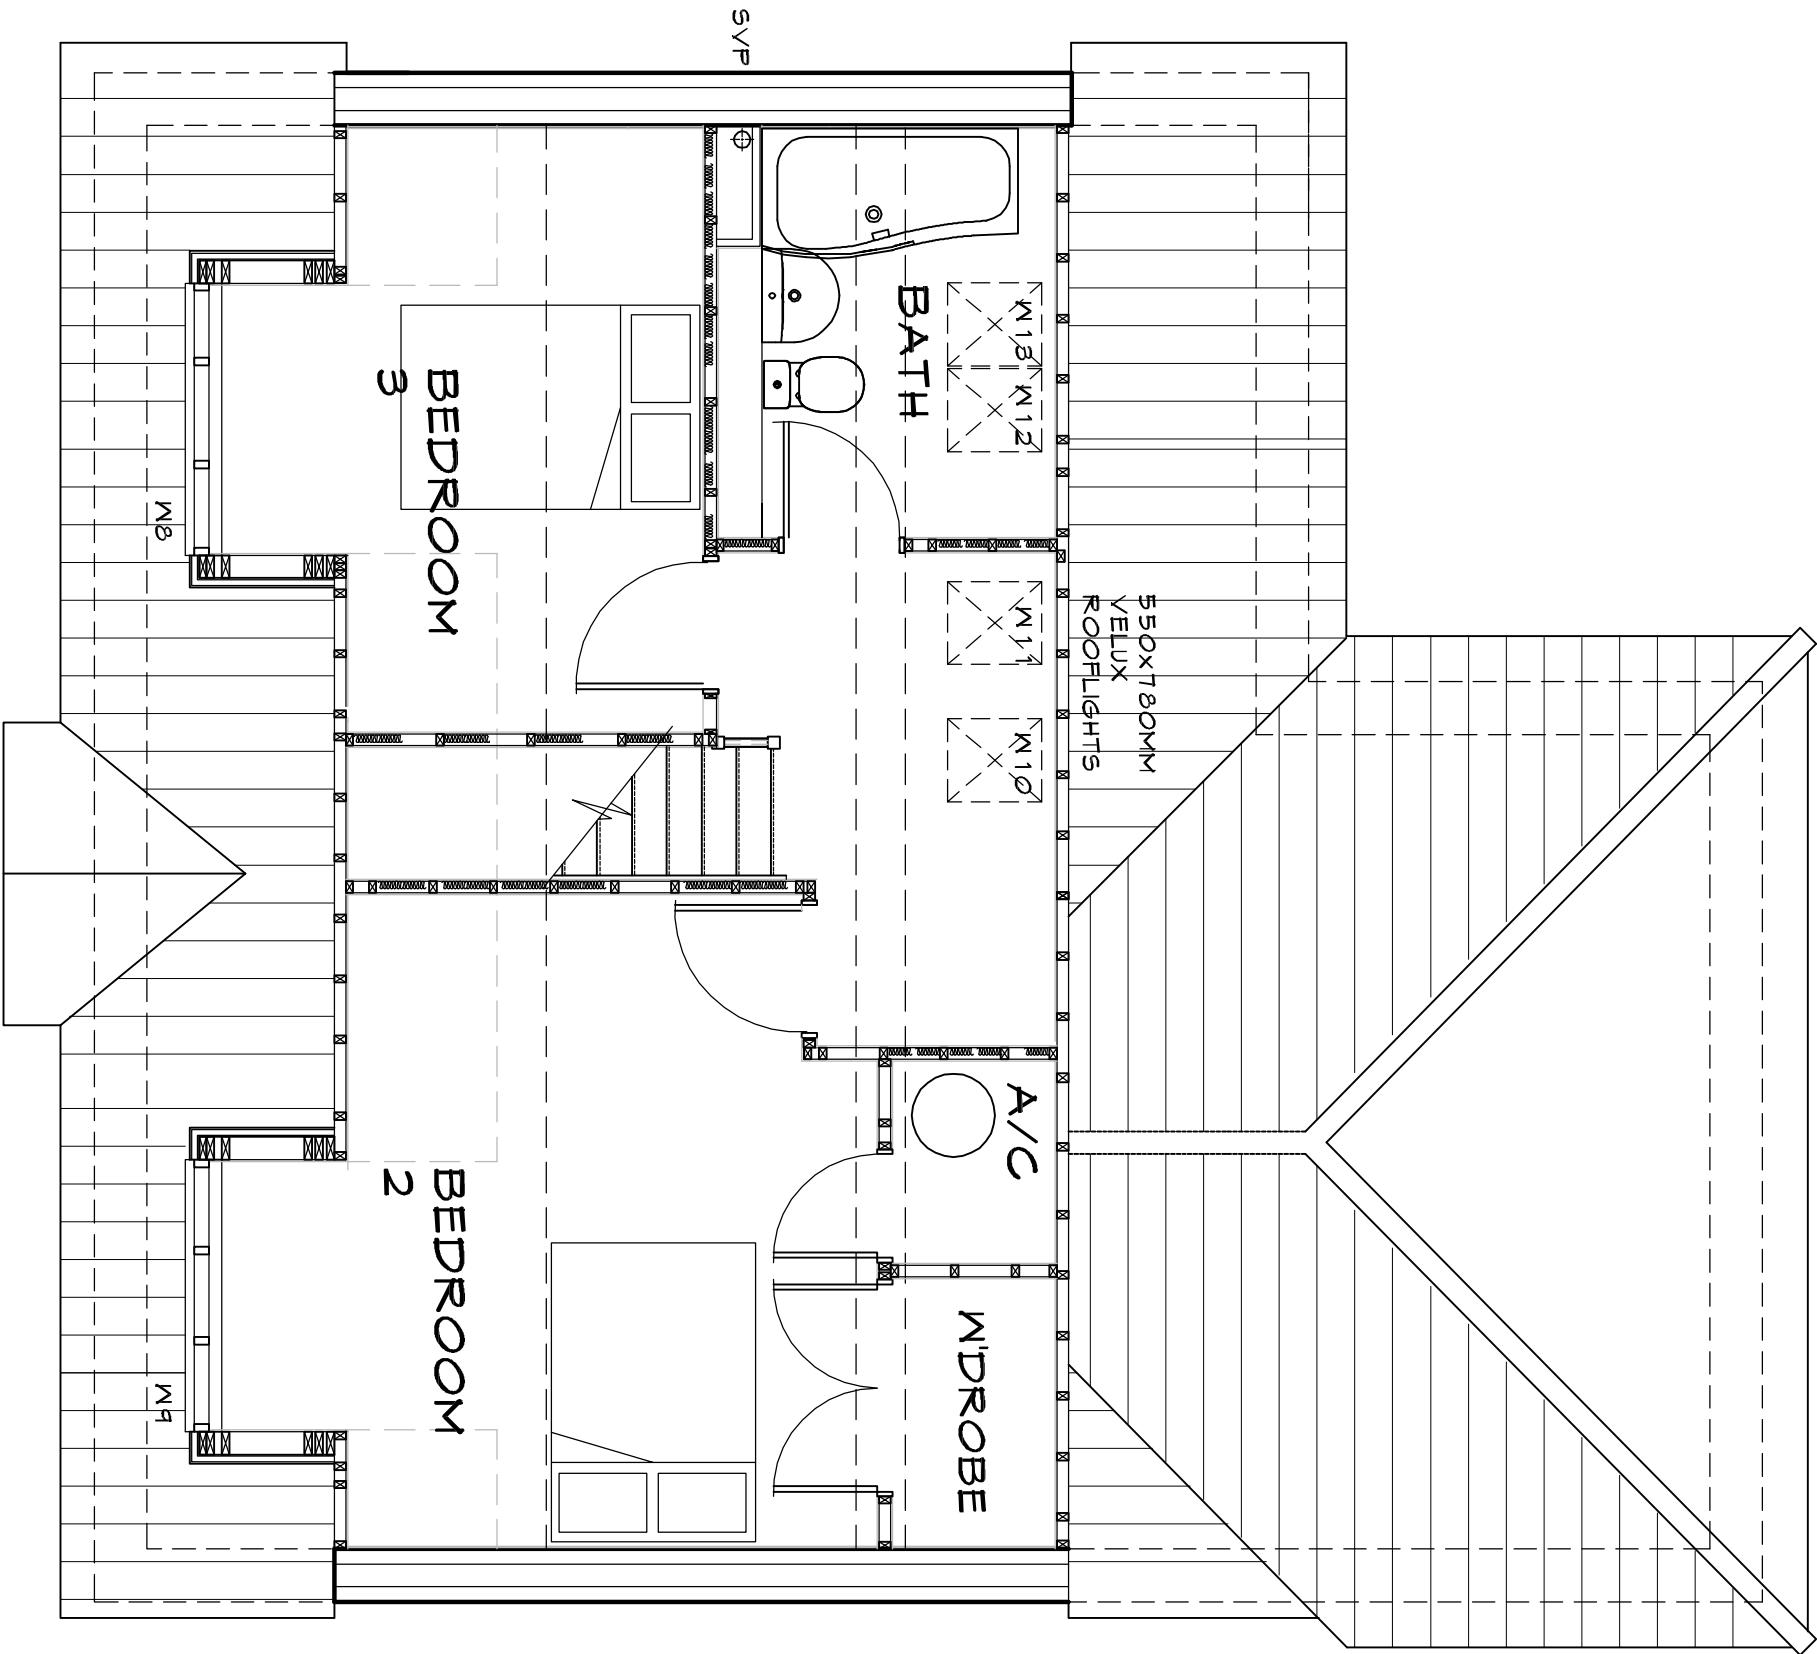

FIRST FLOOR

1:100 Scale bar
0m 1 2 3 4 5m

1:50 Scale bar
0m 0.5 1 1.5 2 2.5m

LOYDHOMES

ABDS architectural consultants
Southern
15 St Catherine St
Bedford
MK43 9JB
Tel: 0455 252867
Email: info@abds.co.uk
www.abds.co.uk



RESERVED MATTERS
RESIDENTIAL DEVELOPMENT
NORTH OF NIGHTINGALE WAY
SUTTON BRIDGE

FLOOR PLANS & ELEVATIONS
HOUSE CODE: 3bdd_B

SCALE: 1:50 (1:100 @ A1) DATE: 201119
DRAWN BY: ADB CAD FILE: xxxxxxxxxx.dwg

DWG No: LHSBN/19/017 -