







FRONT ELEVATION

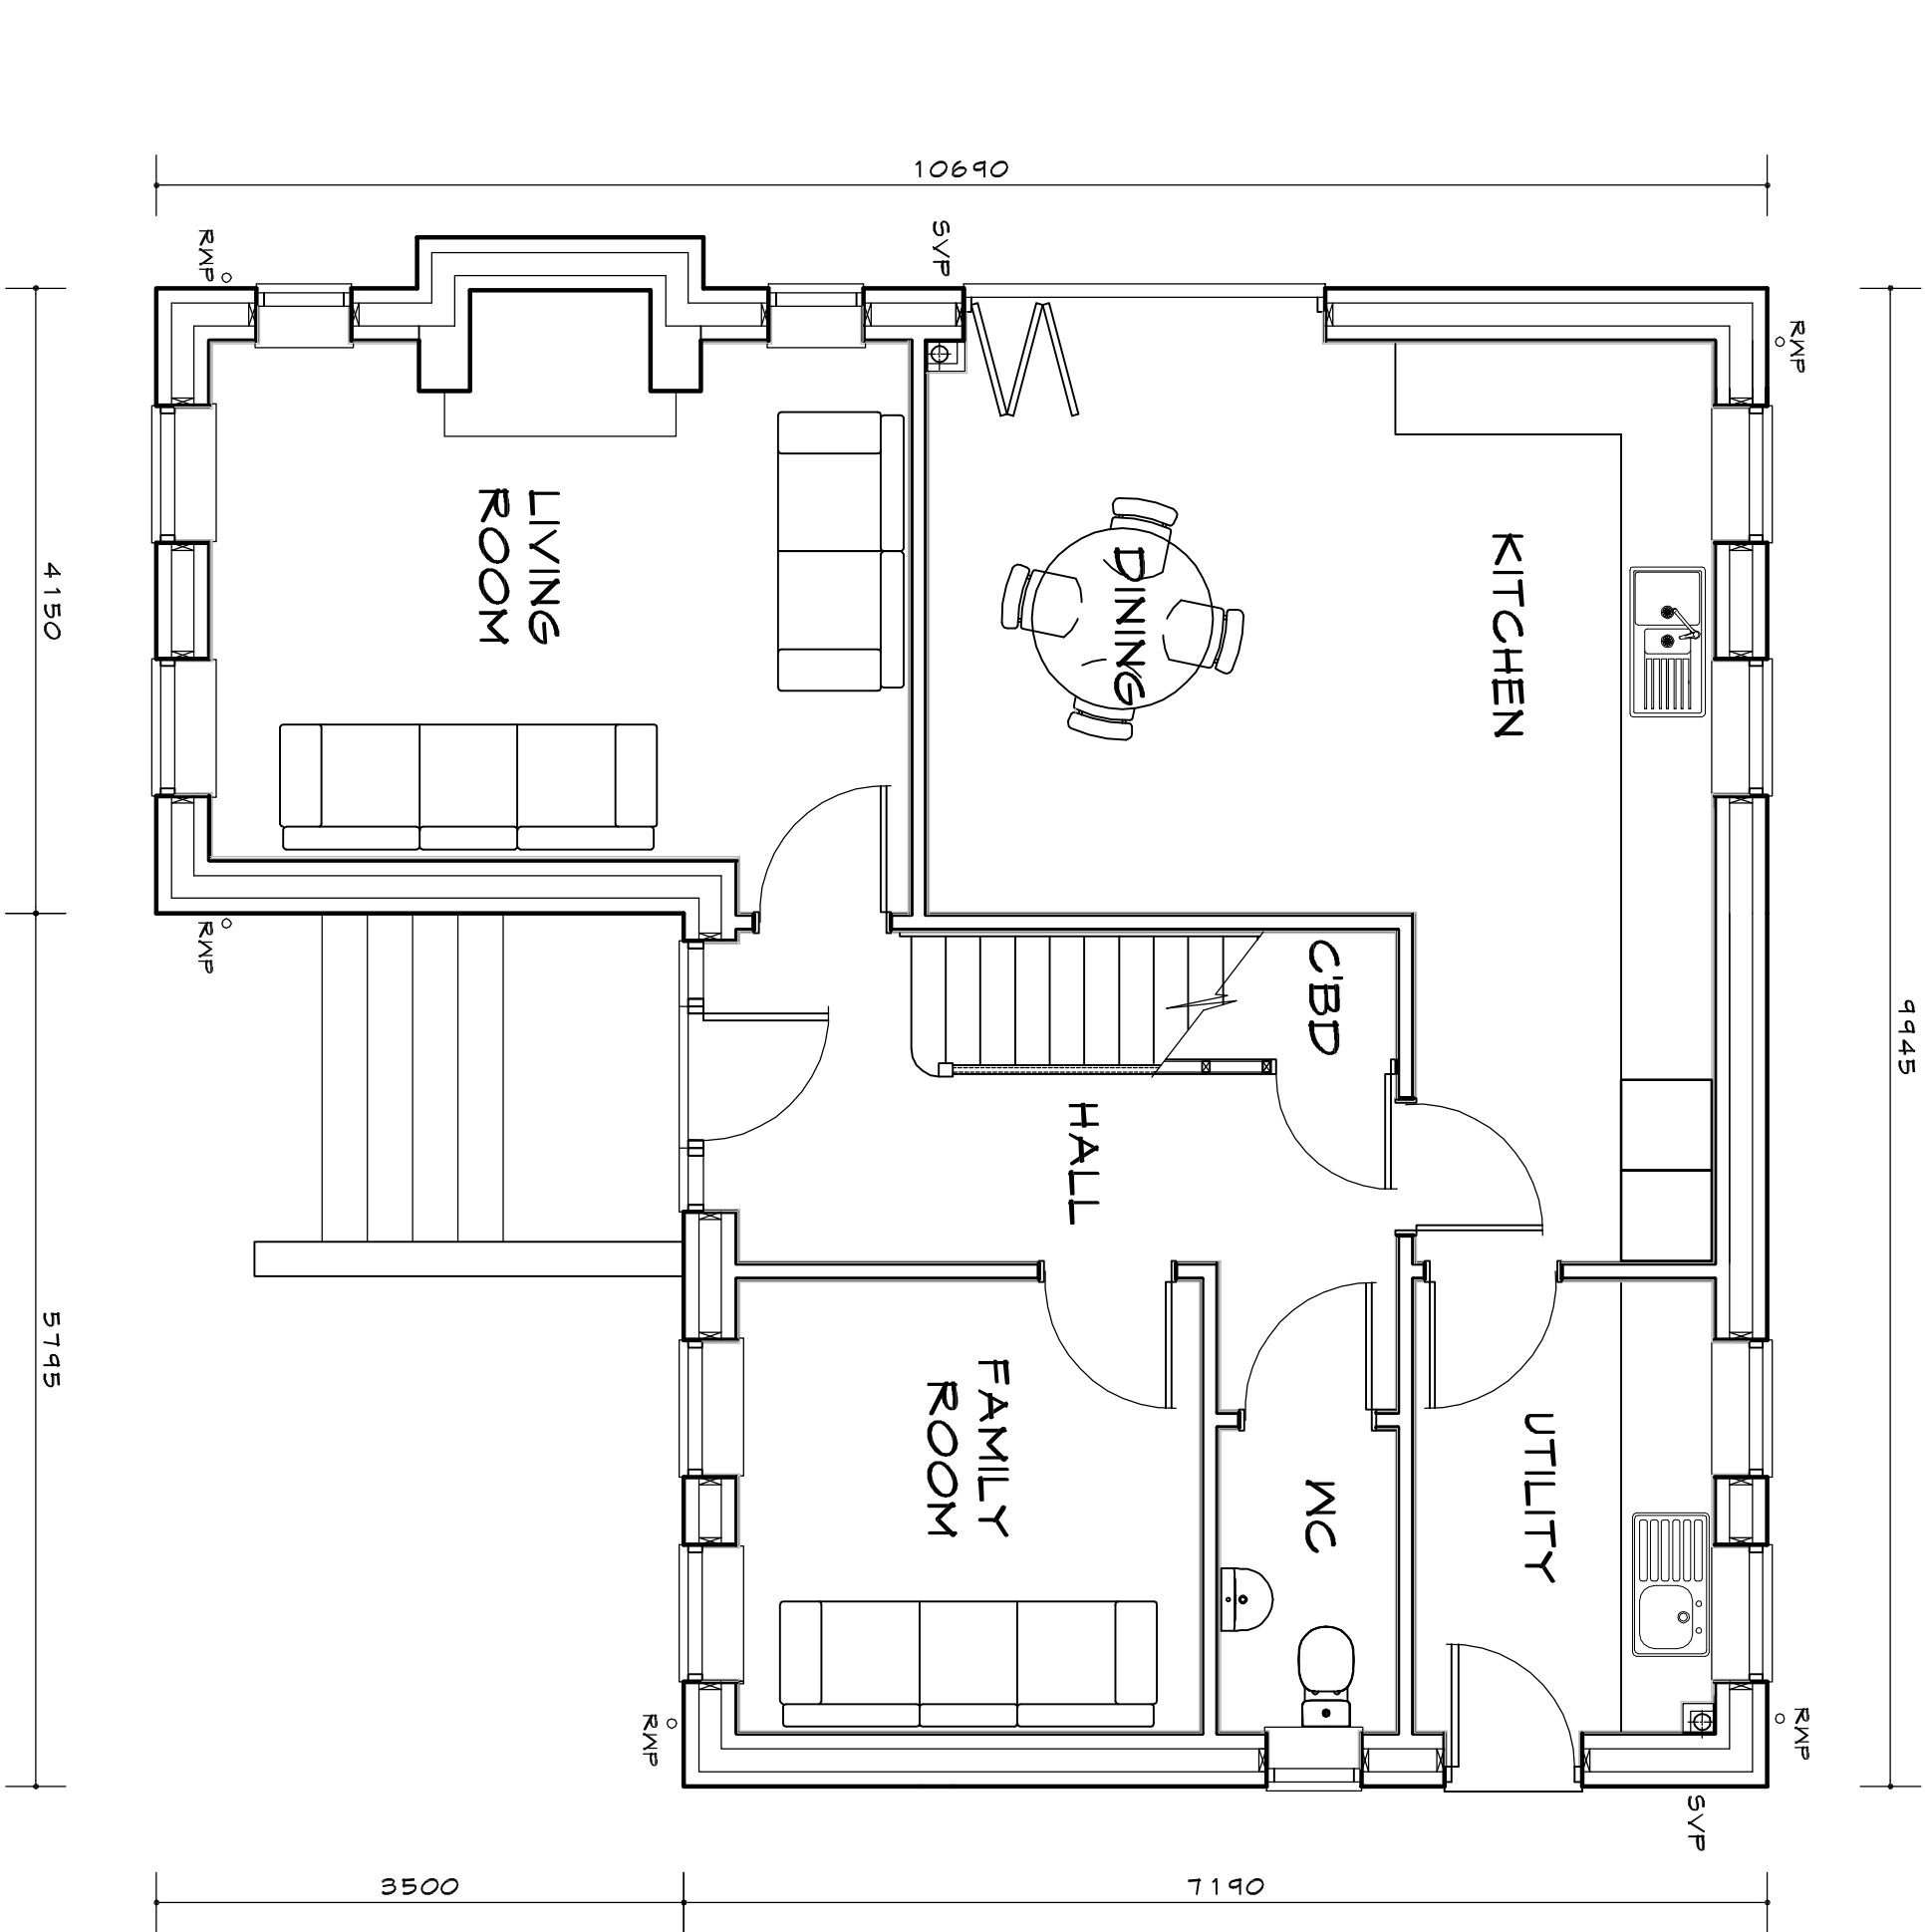


GROUND FLOOR

HOUSE TYPE 3b2d_B

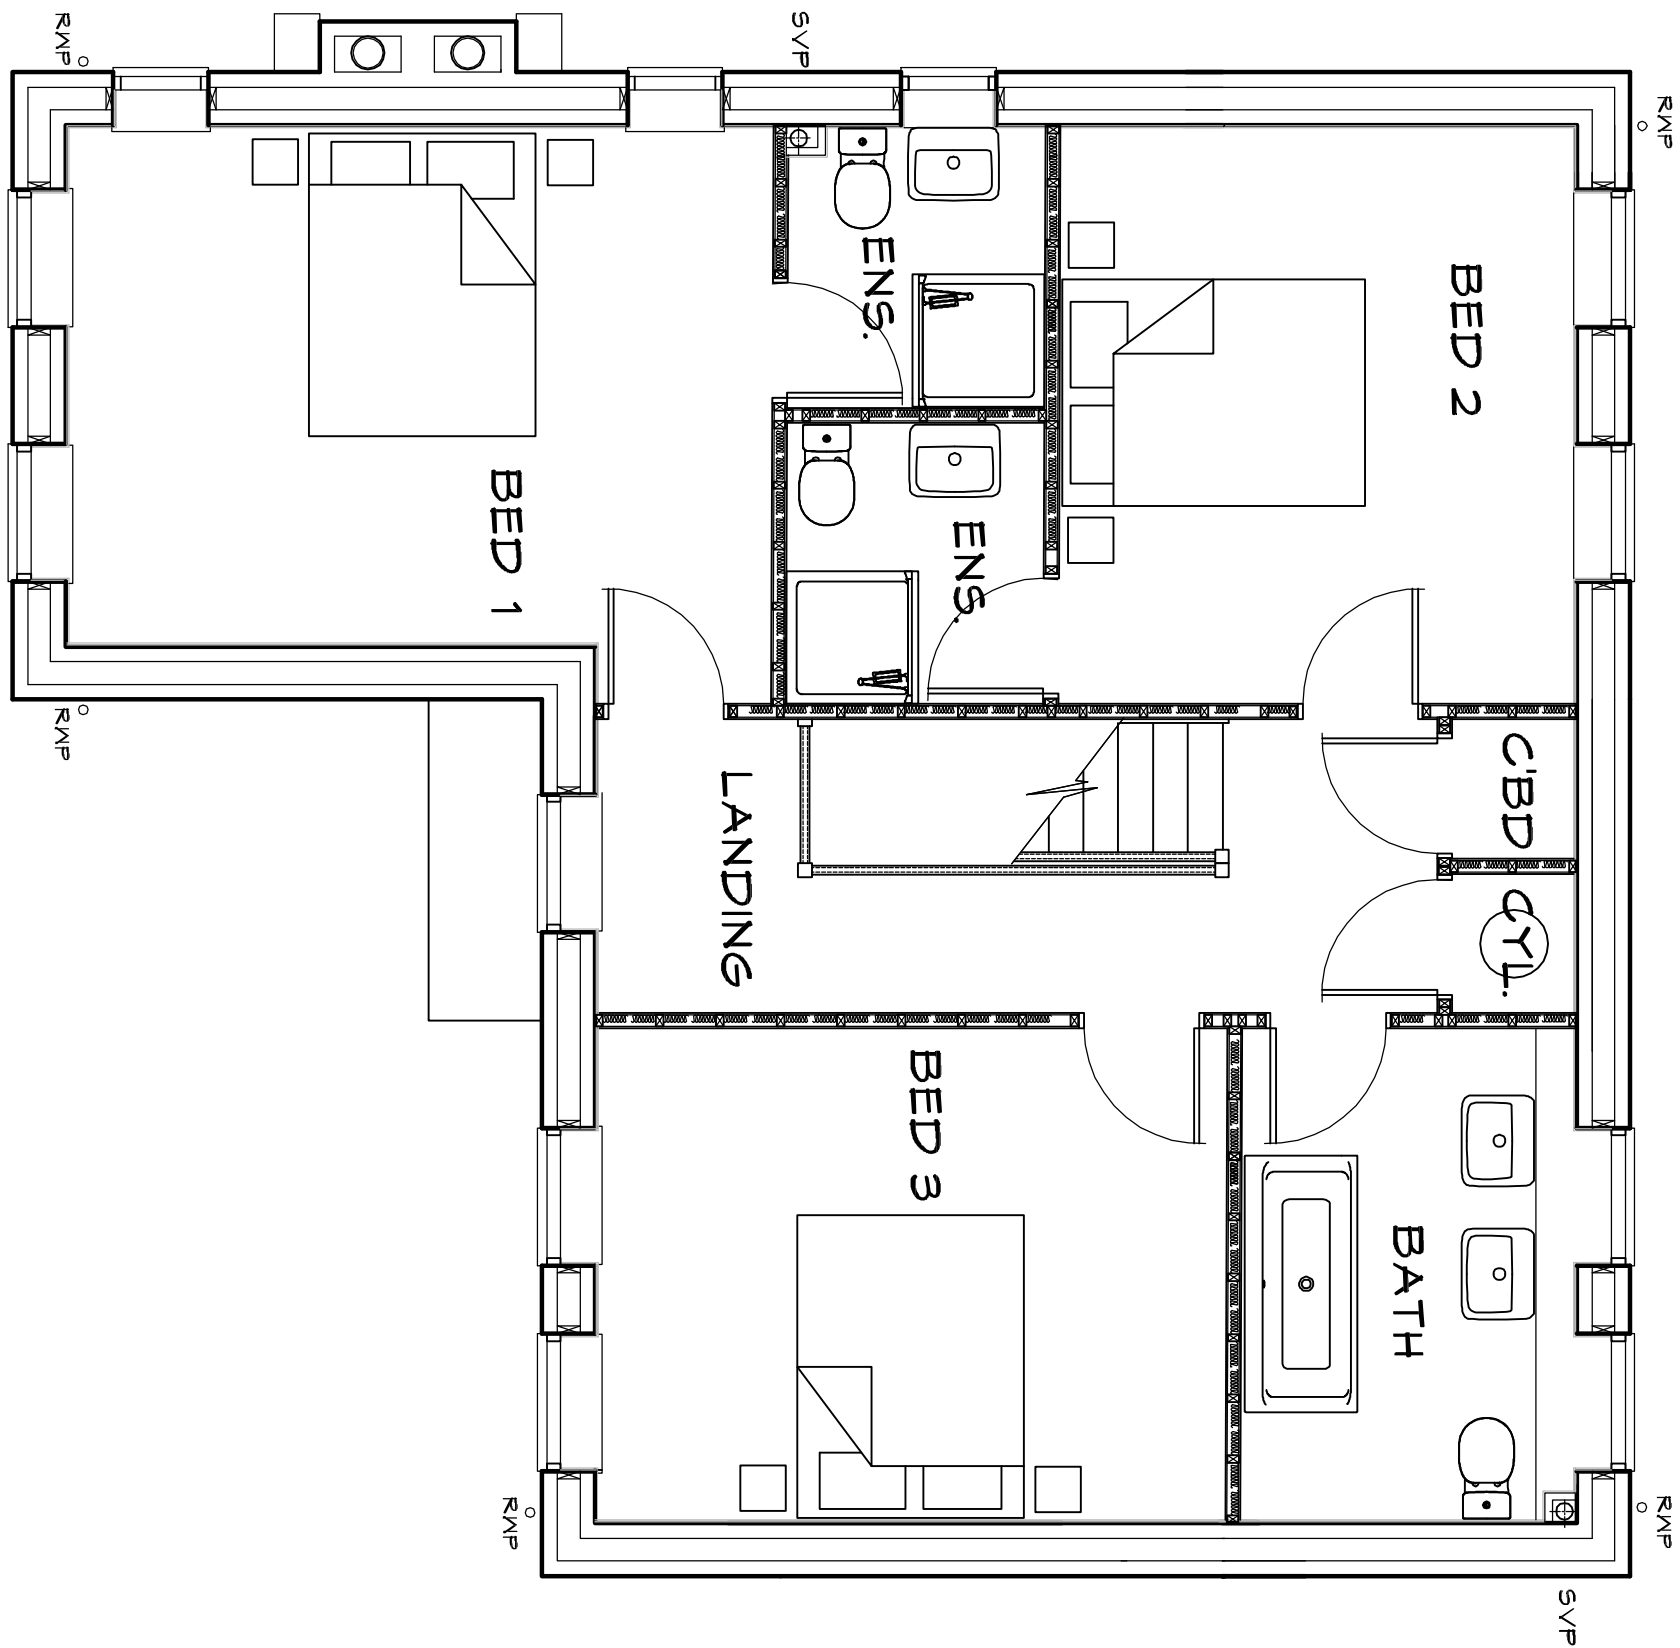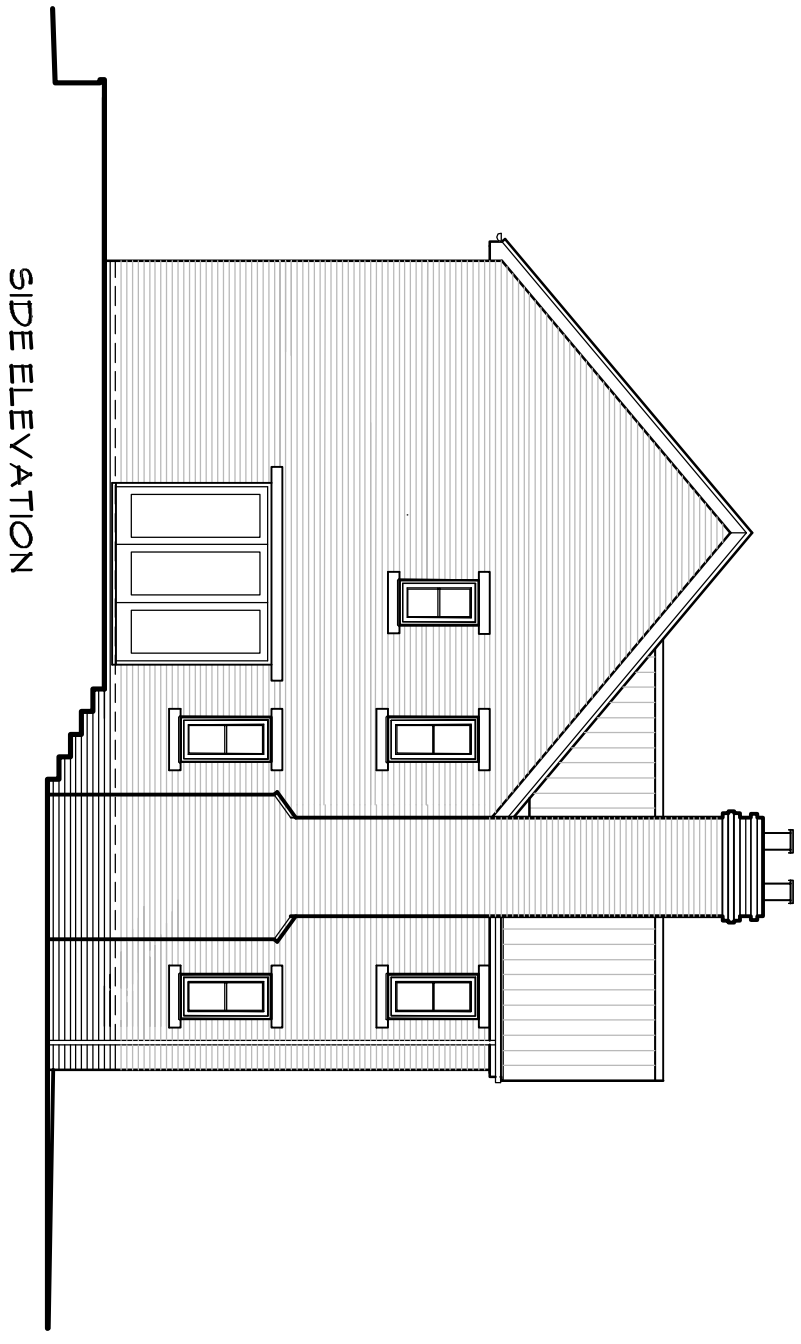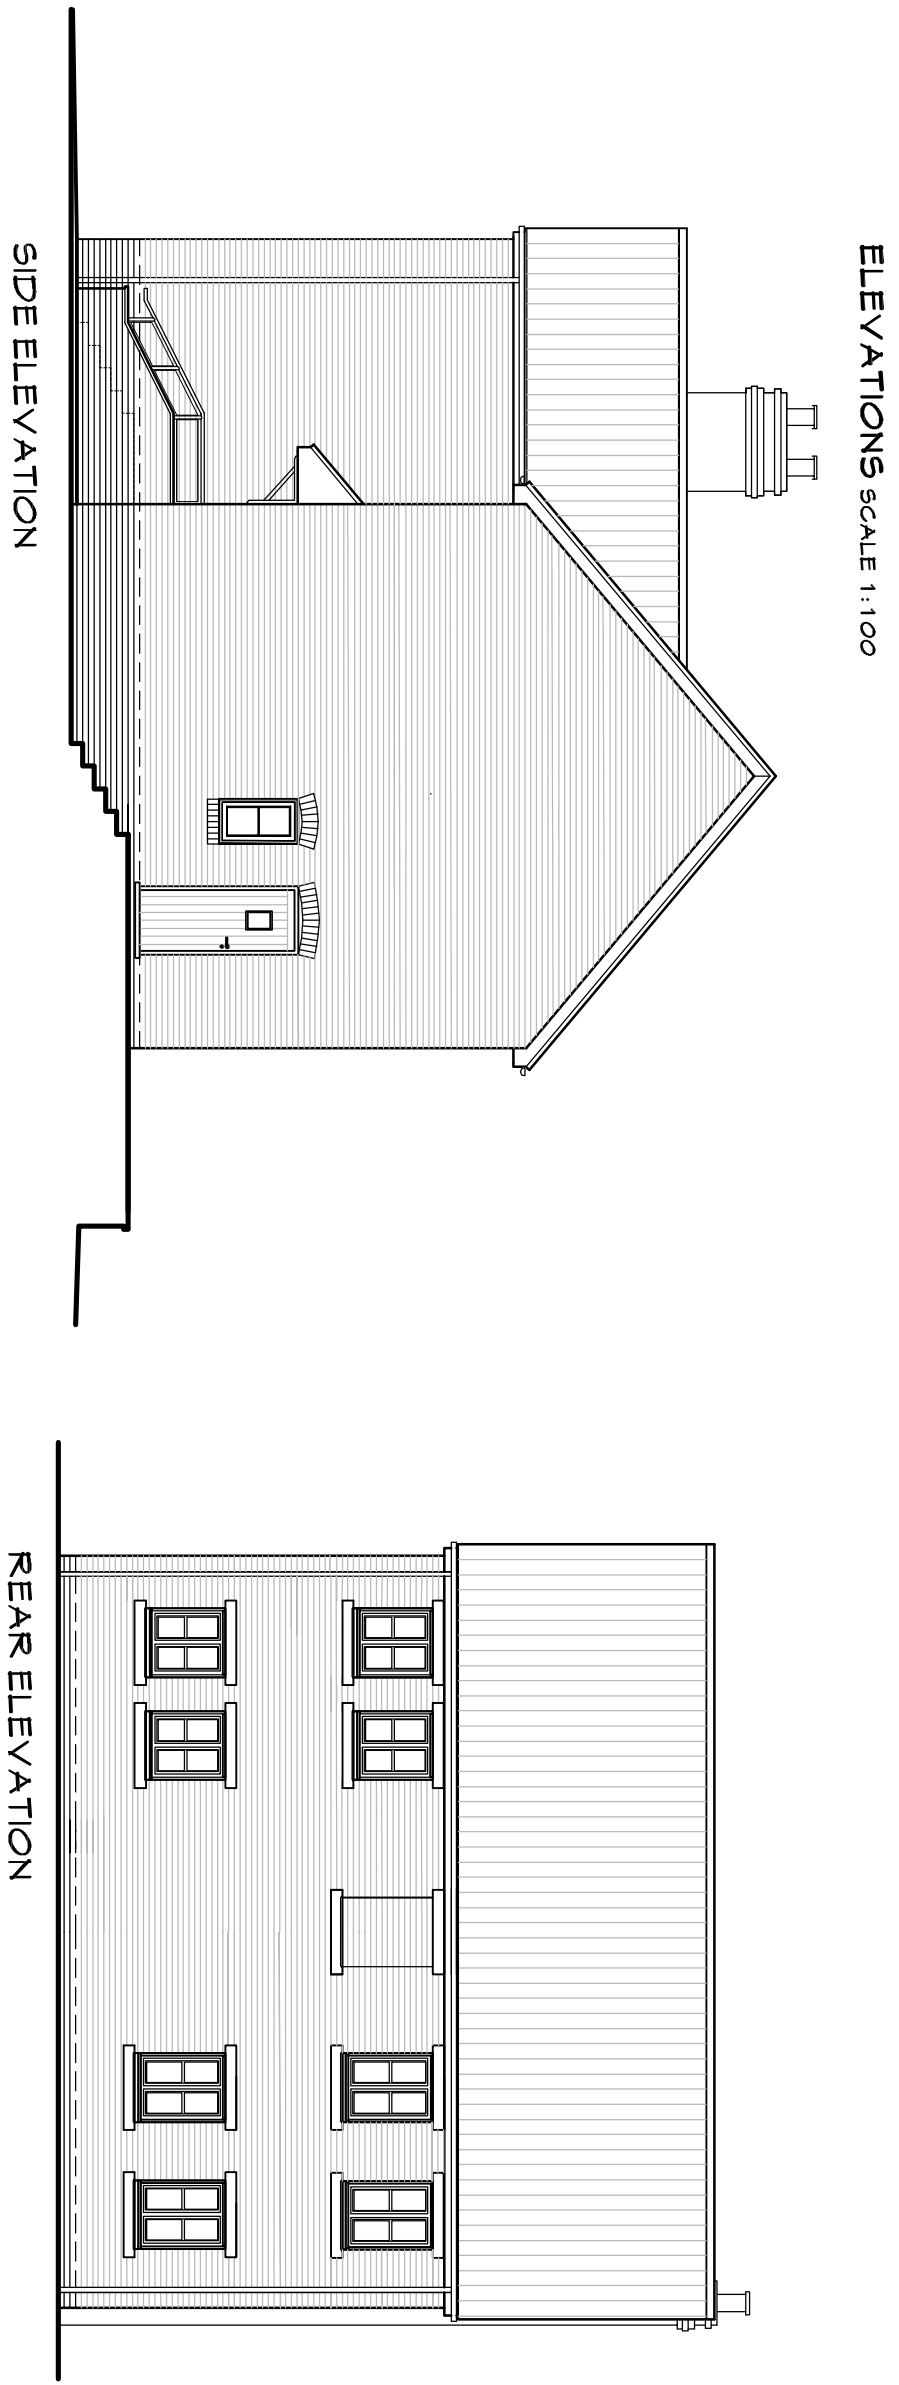

FIRST FLOOR

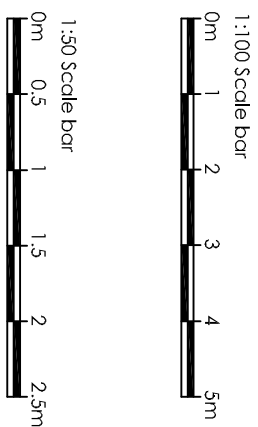

LOYDHOMES

ABDS Ltd
architectural consultants

Southern
Residential
15 St Catherine's St.
Bedford
MK43 9JB
Tel: 0455 220267
Email: info@abds.co.uk

Southern
Residential
15 St Catherine's St.
Bedford
MK43 9JB
Tel: 0455 220267
Email: info@abds.co.uk

RESERVED MATTERS
RESIDENTIAL DEVELOPMENT
NORTH OF NIGHTINGALE WAY
SUTTON BRIDGE

SCALE: 1:50/1:100/3/4 DATE: 201119
DRAWN BY: ADB CAD FILE: xxxxxxxxxxxx

HOUSE CODE: 3b2d_B