



ELEVATION SCALE 1:50

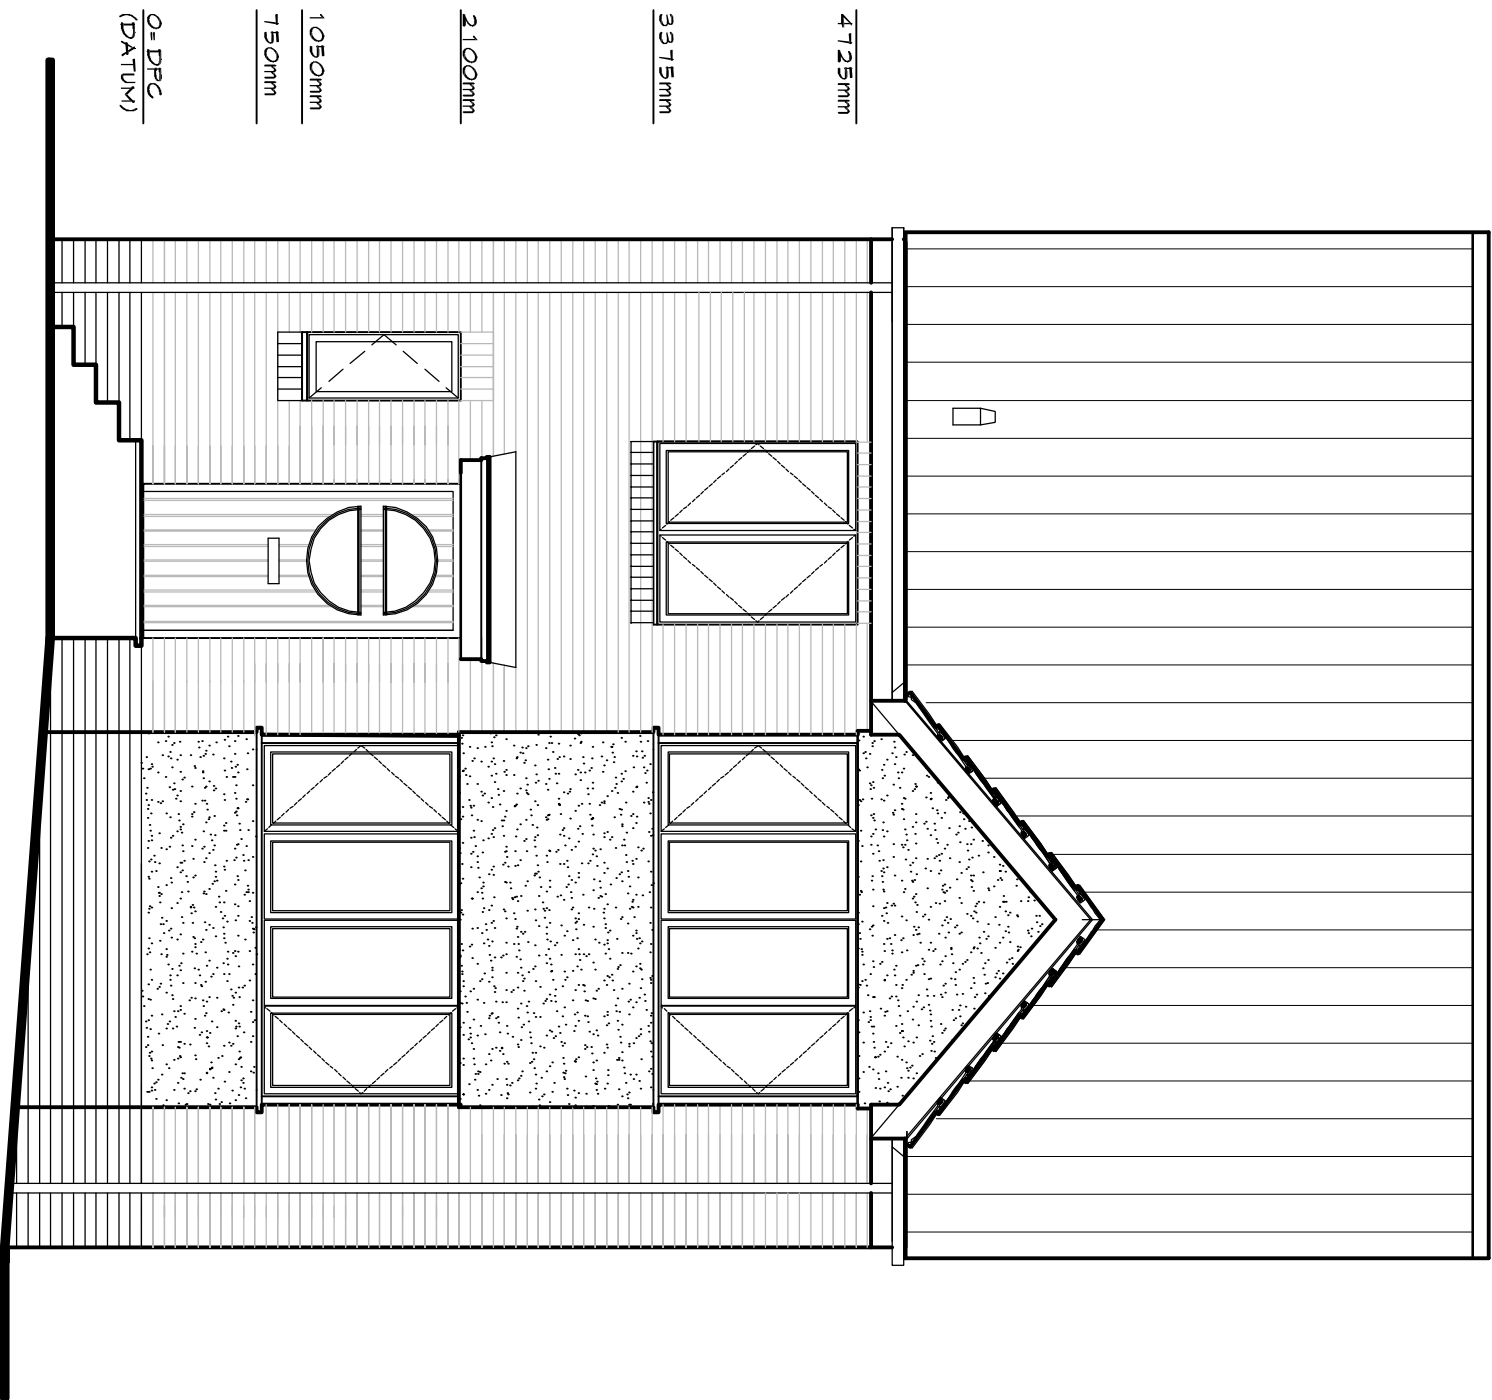


FRONT ELEVATION


ELEVATIONS SCALE 1:100

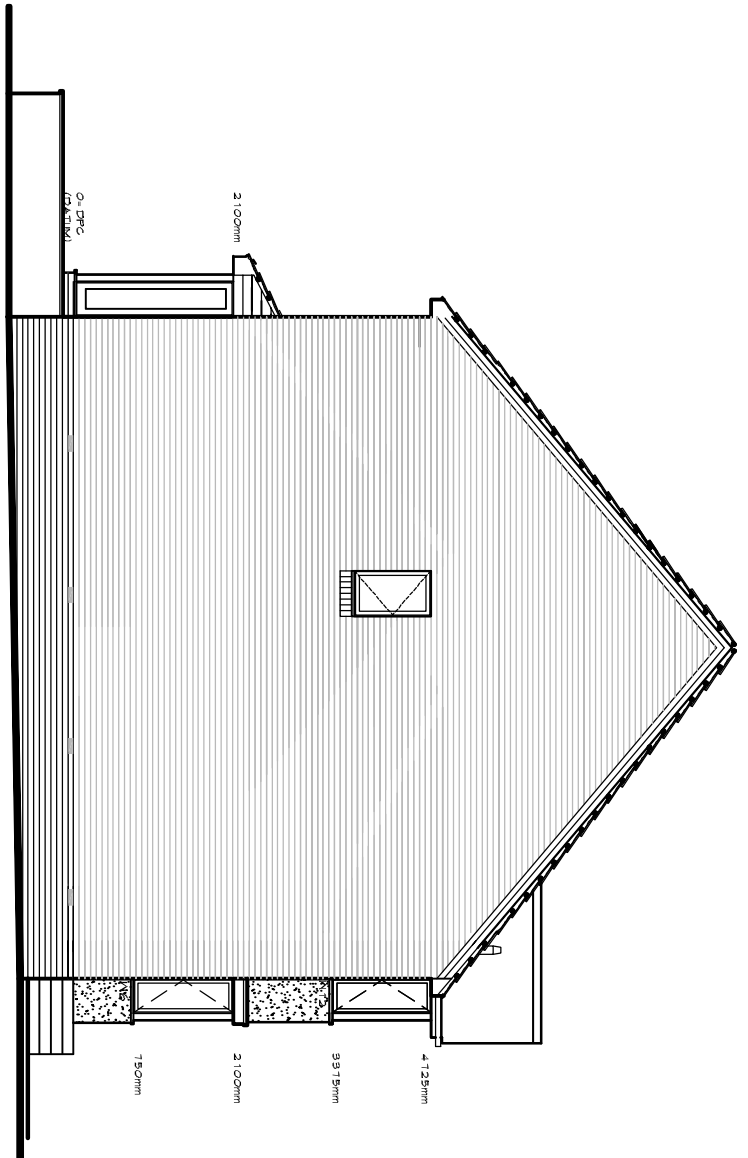


SIDE ELEVATION

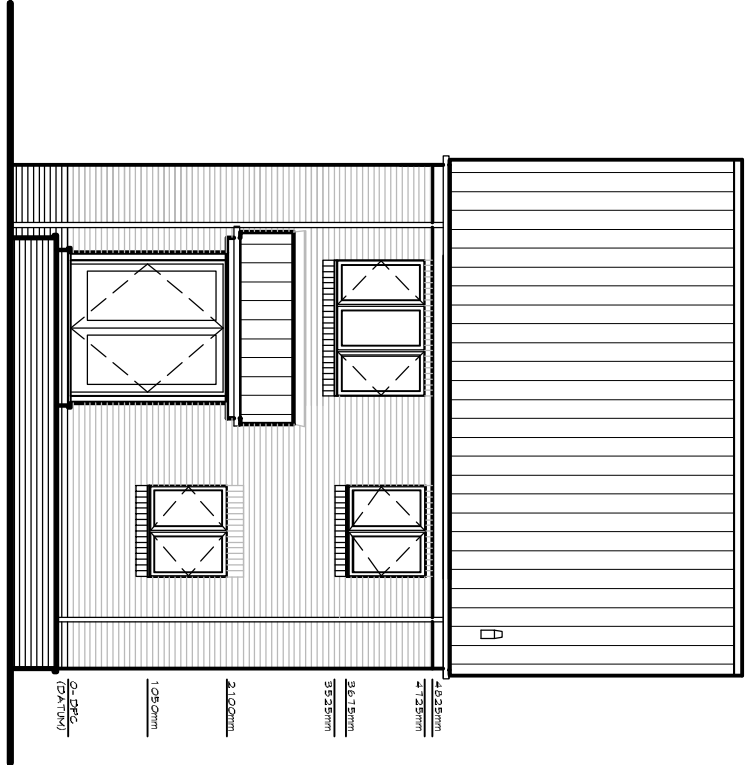

REAR ELEVATION

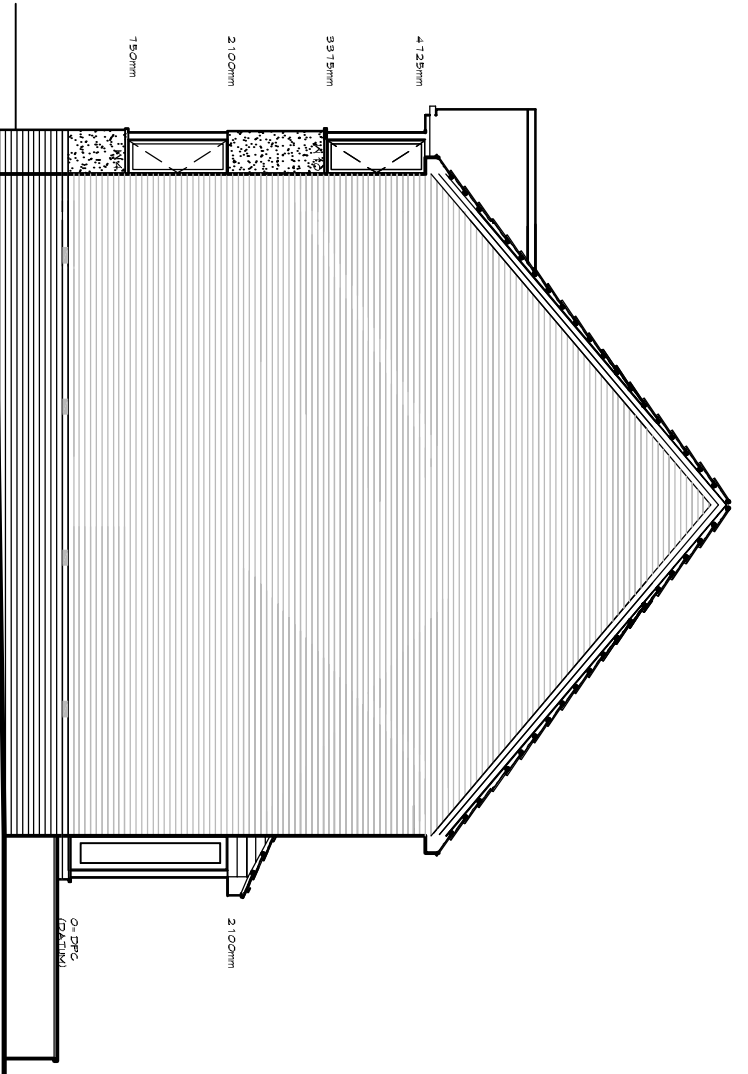


SIDE ELEVATION

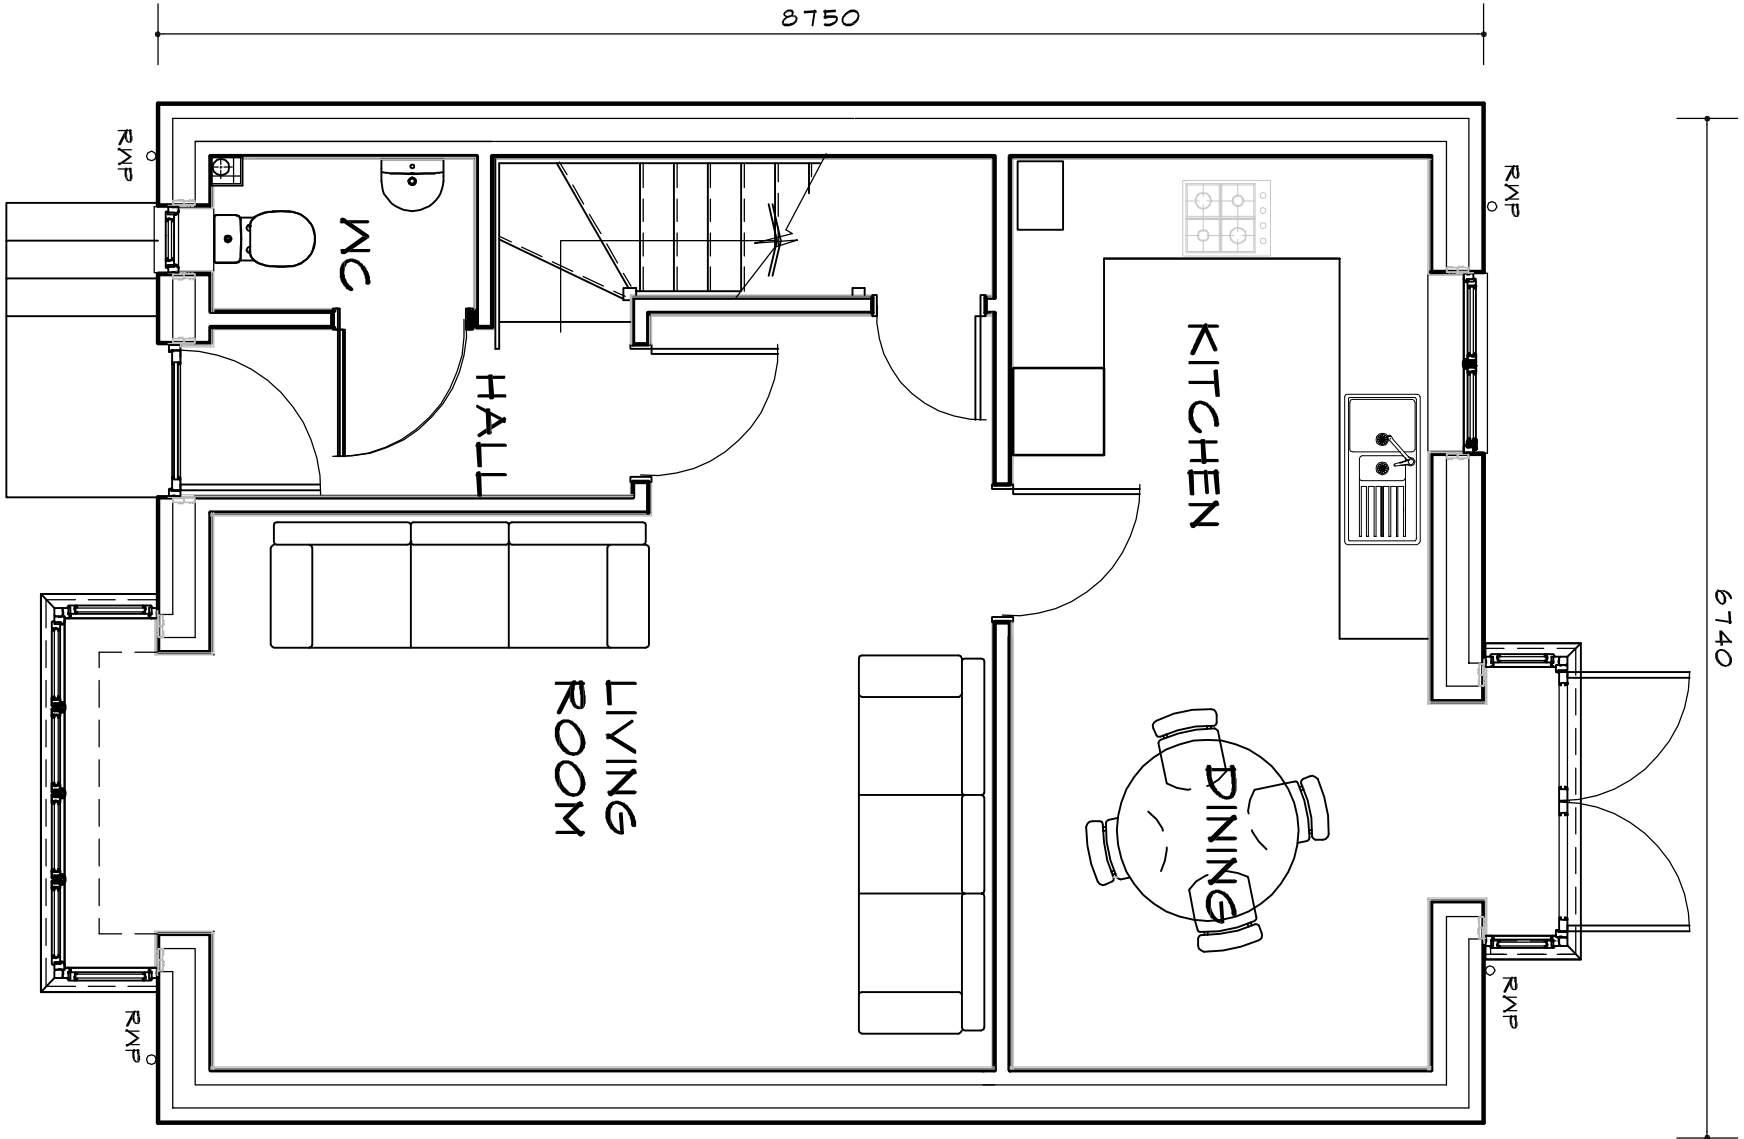


GROUND FLOOR PLAN

HOUSE TYPE: 3b2d_AA

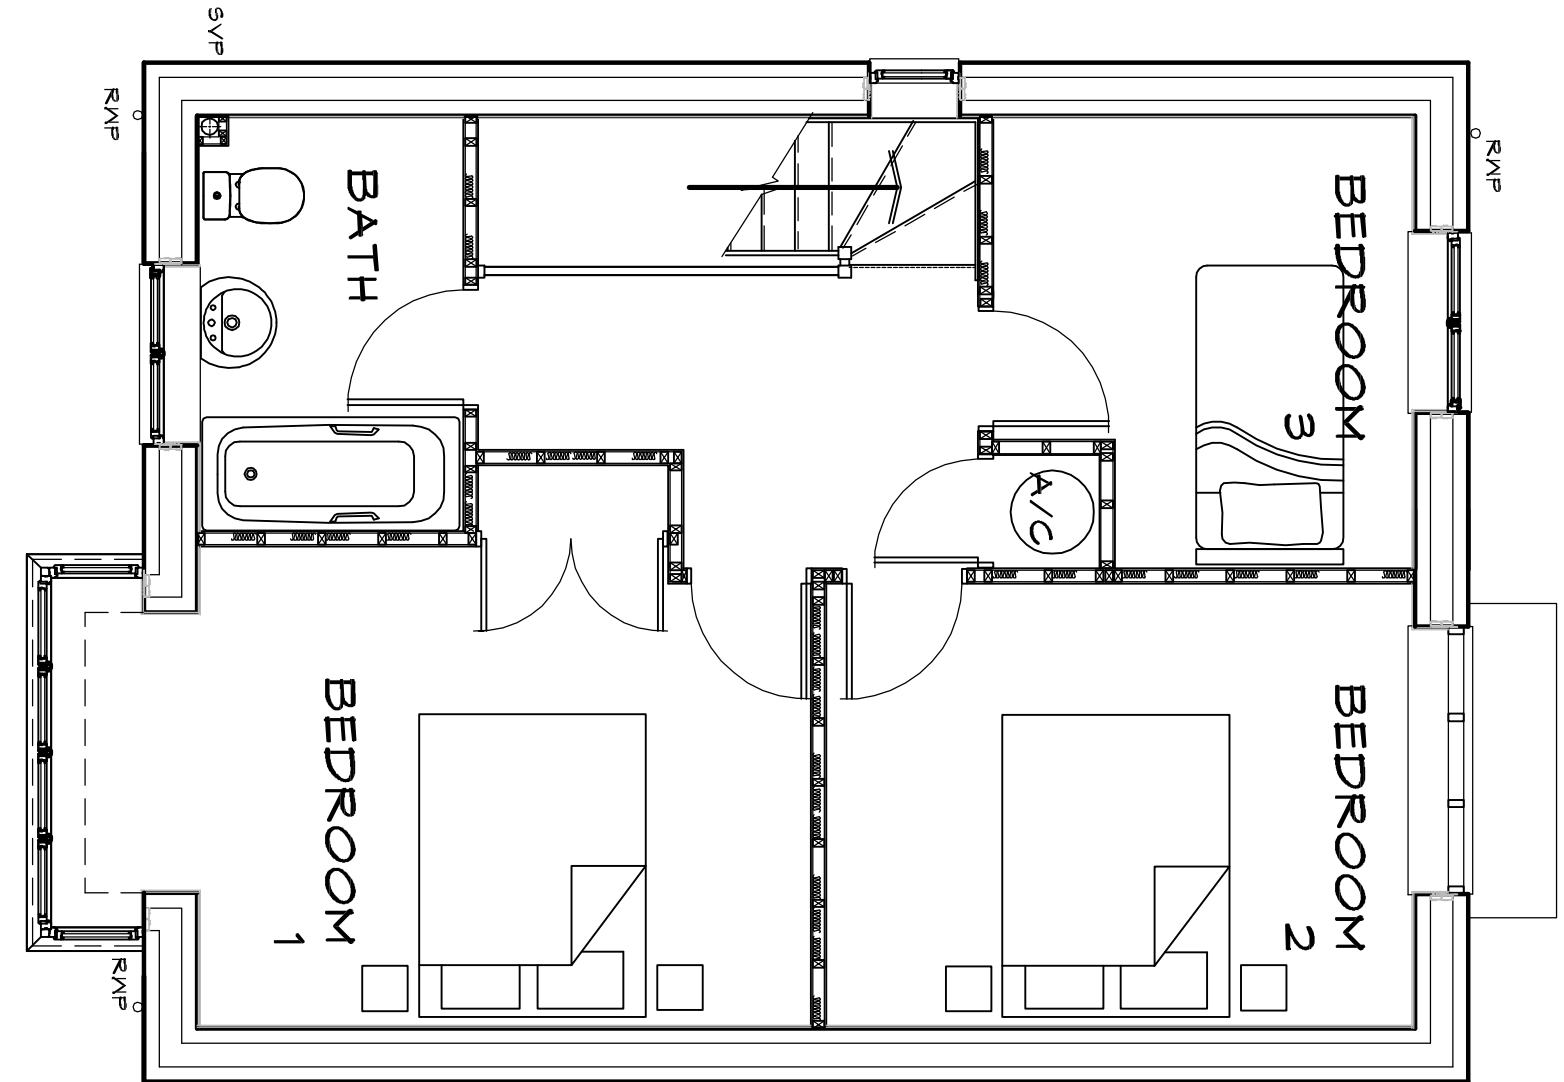

FIRST FLOOR PLAN

 

Rev	Date	By	Description
A	17/10/20	ABD	STANDARD ELEVATIONS

ABDS **Ltd**

architectural consultants

Midlands

15 St Catherine's St

Bedford

MK43 9JB

TEL: 0455 202867

EMAIL: info@abds.co.uk

Southern

St Kenelm Farmhouse

Cornwall

TR12 6NU

TEL: 0185 202867

EMAIL: info@abds.co.uk

RESERVED MATTERS

RESIDENTIAL DEVELOPMENT

NORTH OF NIGHTINGALE WAY

SUTTON BRIDGE

FLOOR PLANS & ELEVATIONS

HOUSE CODE: 3b2d_AA / 3b2d_MA

SCALE: 1:50 (1:100 @ A)

DATE: 201119

DRAWN BY: ABD

CAD FILE: XXXXXXXXX