



ELEVATION SCALE 1:50

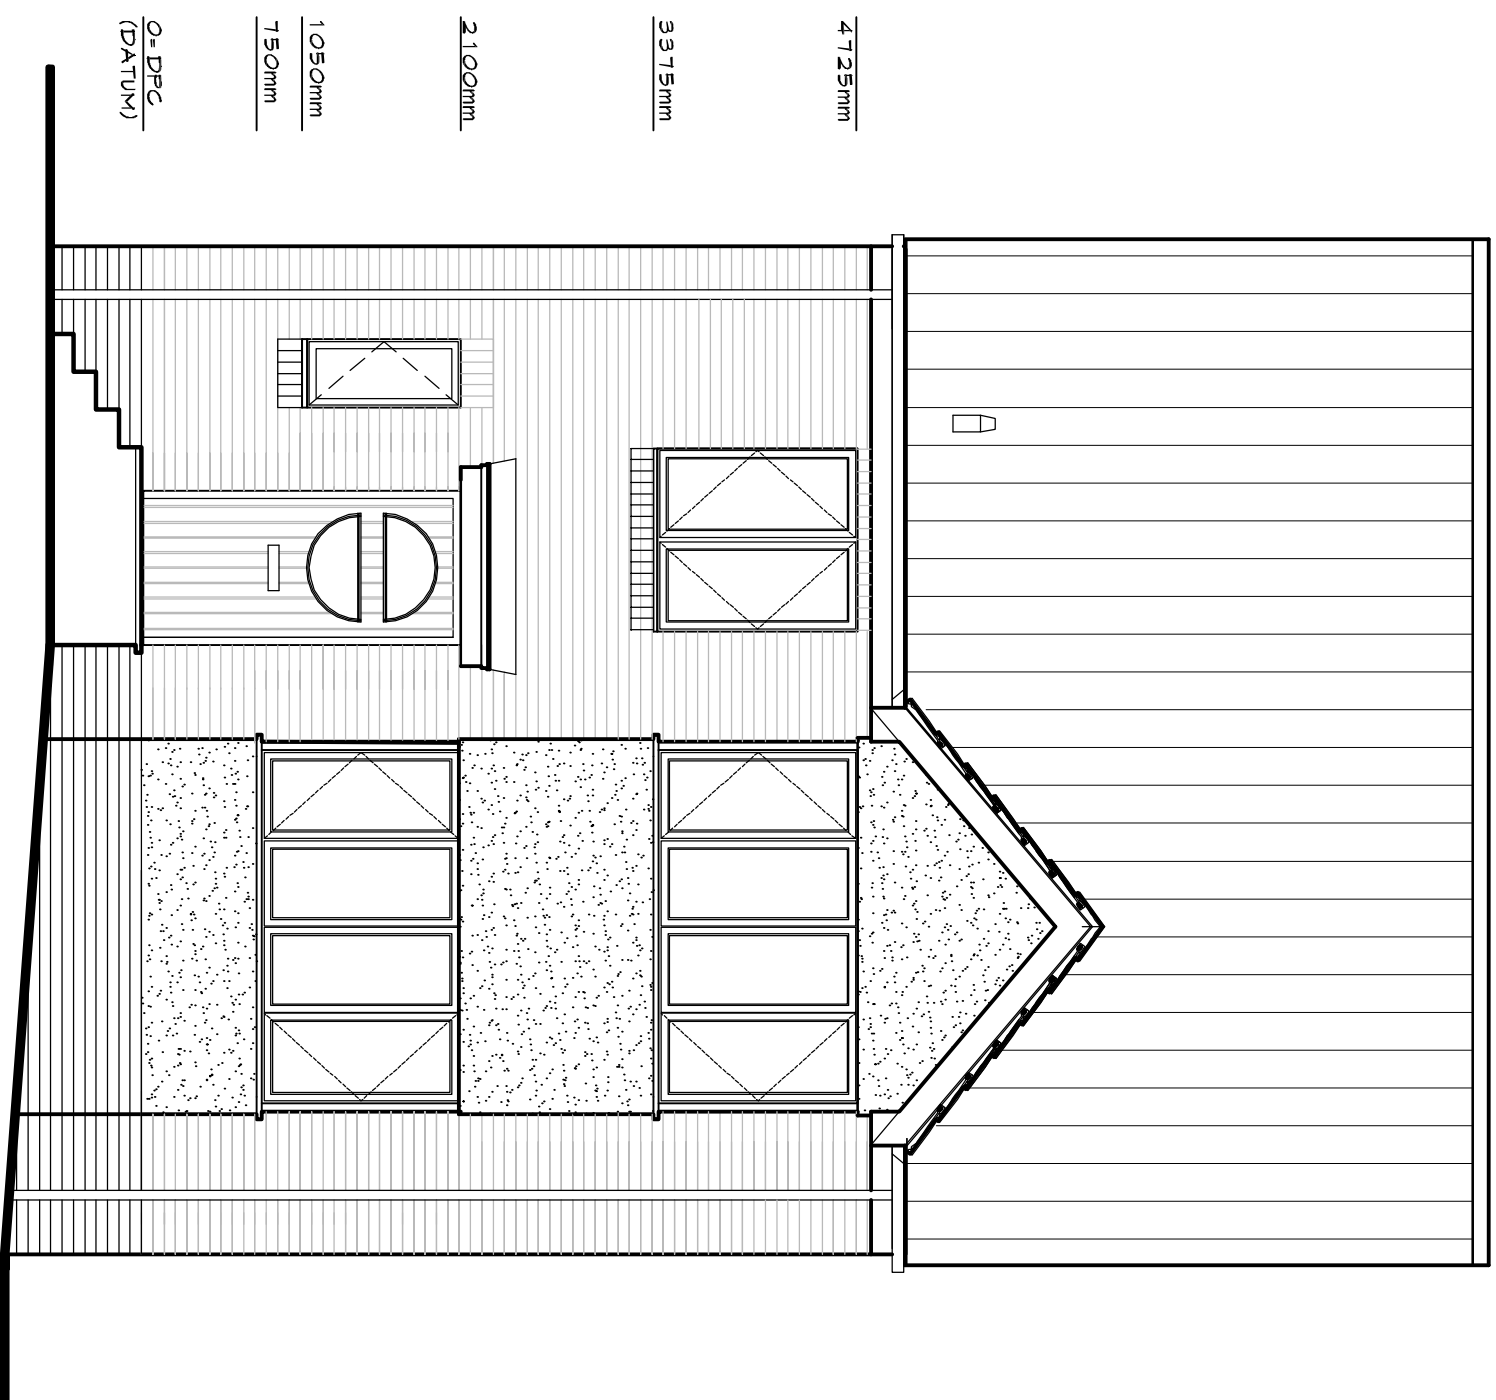


FRONT ELEVATION


ELEVATIONS SCALE 1:100

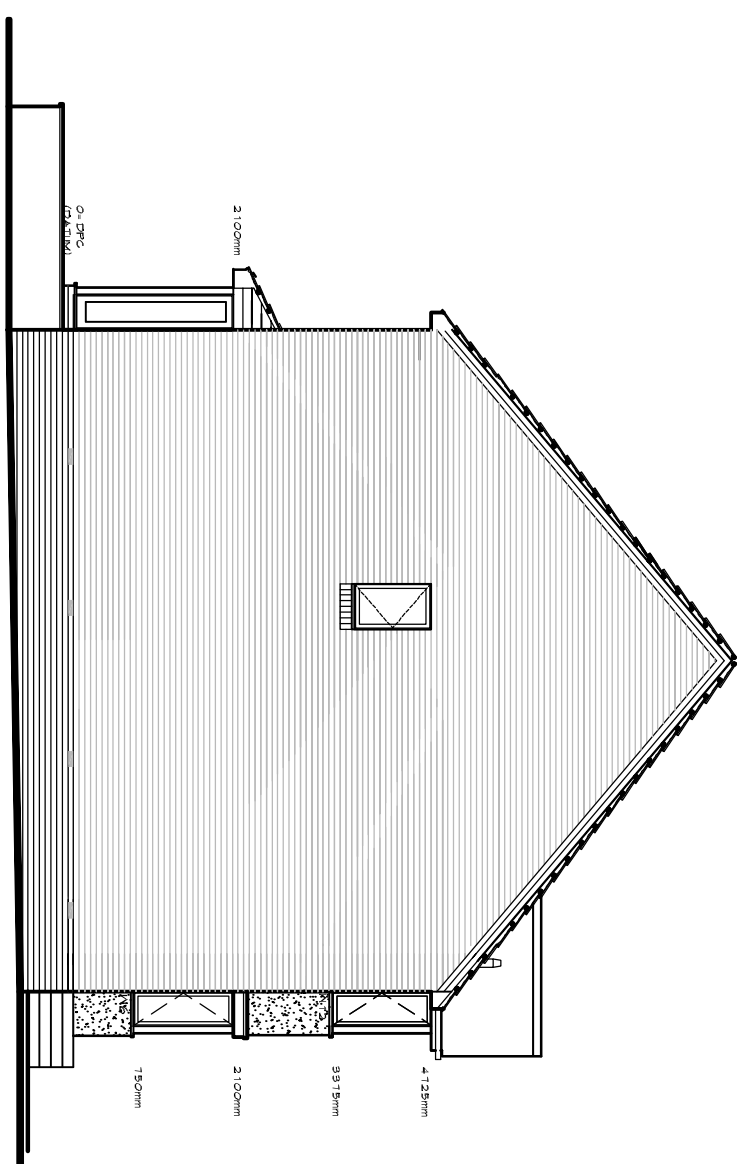


SIDE ELEVATION

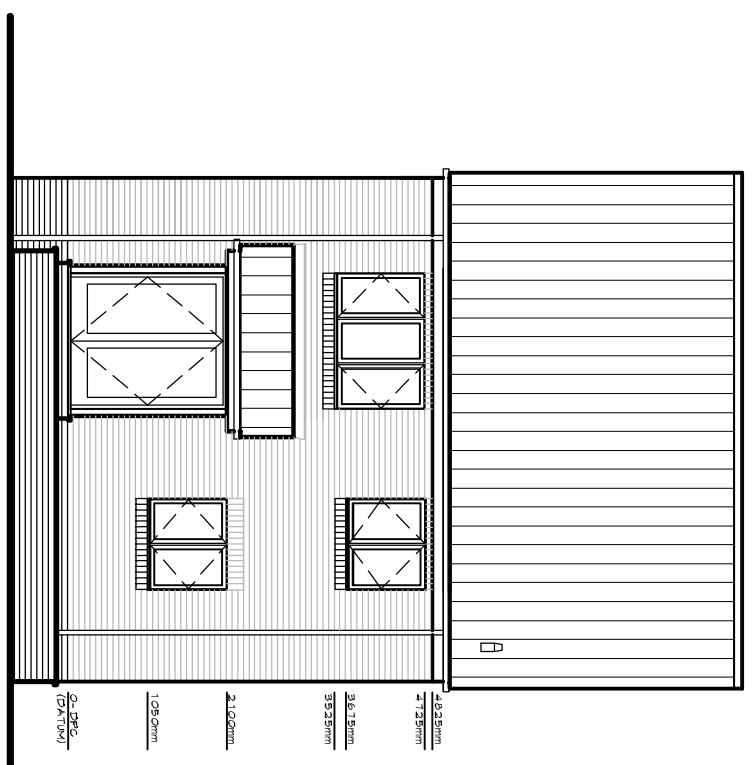

REAR ELEVATION

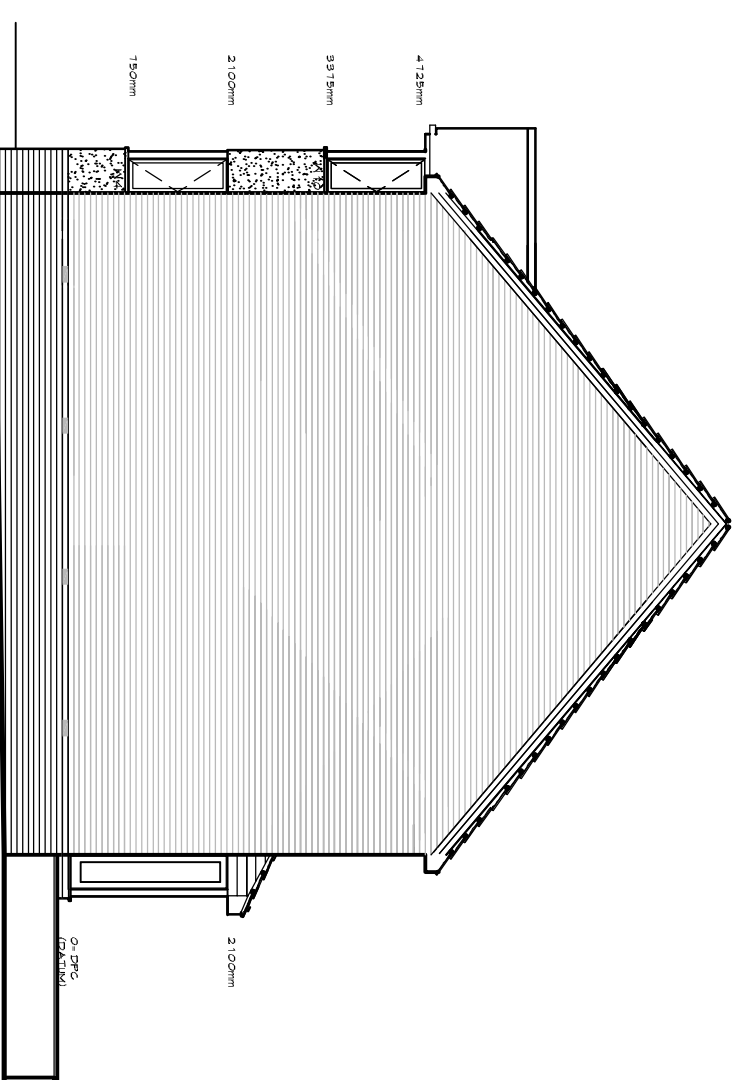


SIDE ELEVATION

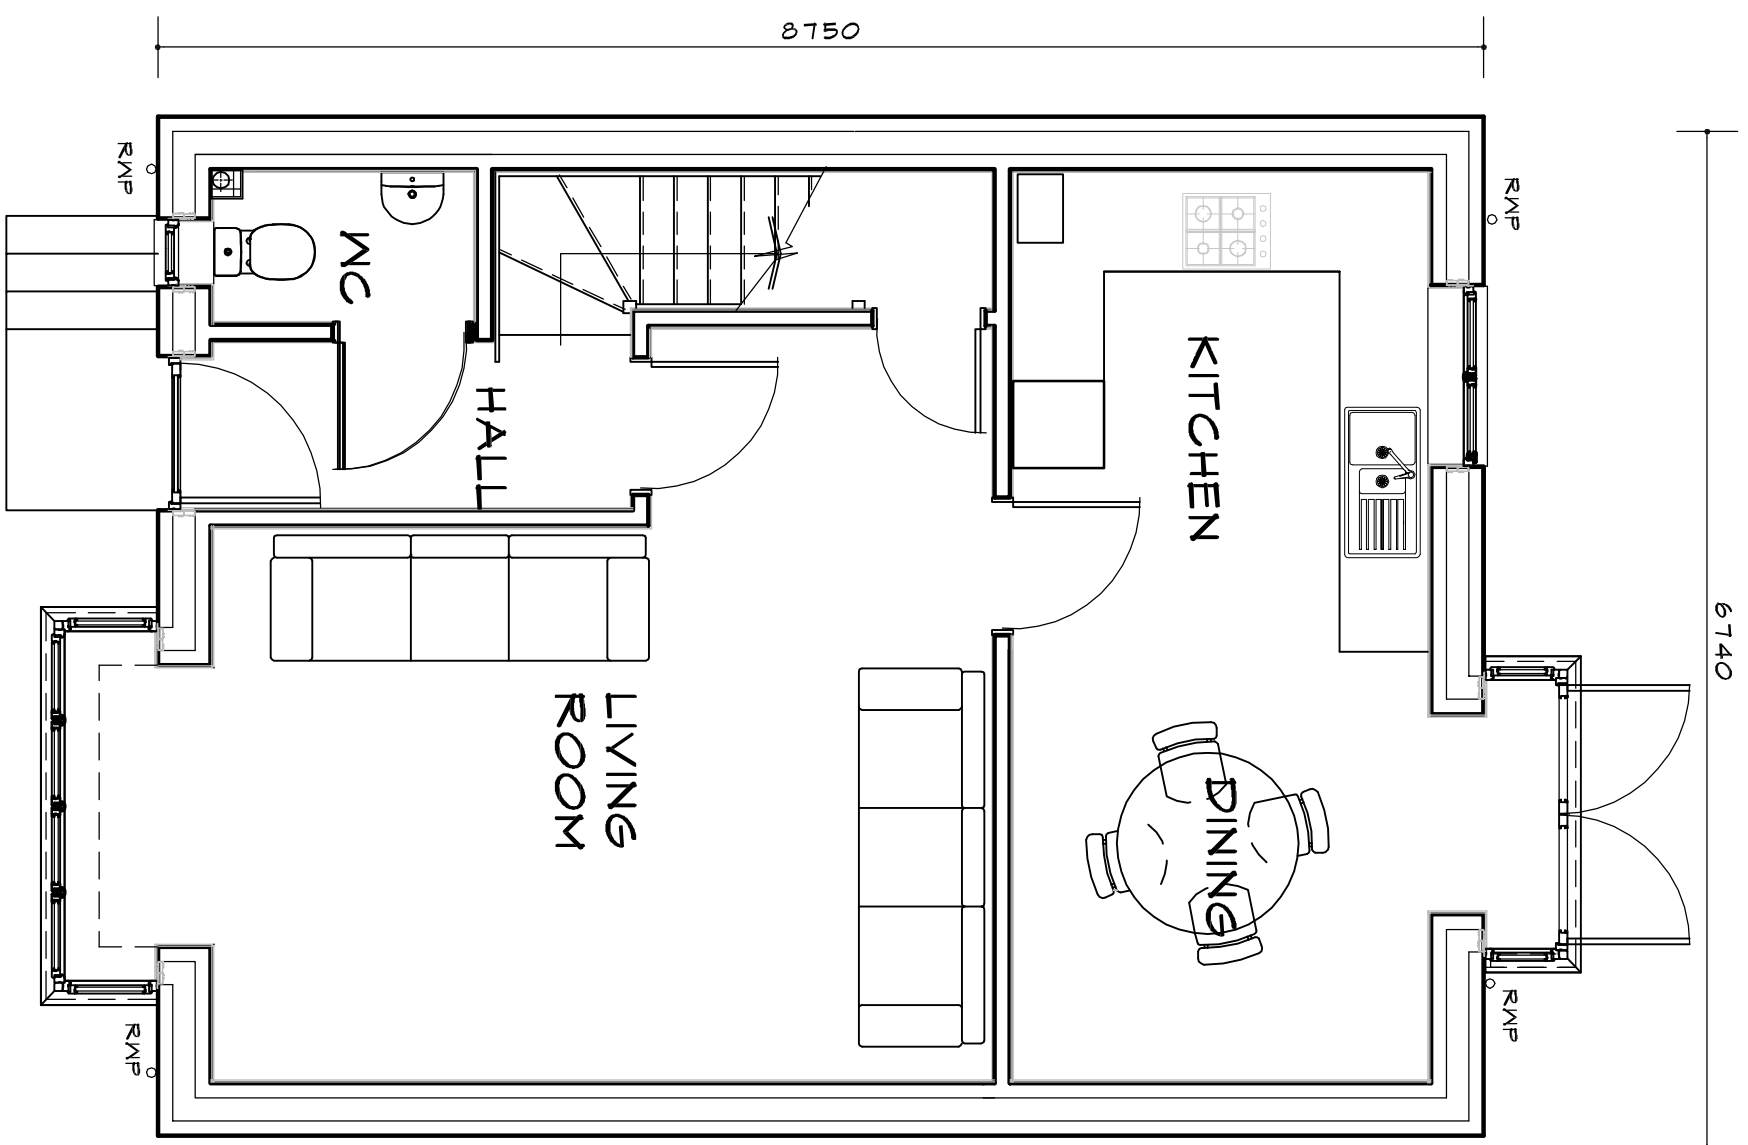

GROUND FLOOR PLAN

HOUSE TYPE: 3b2d_AA

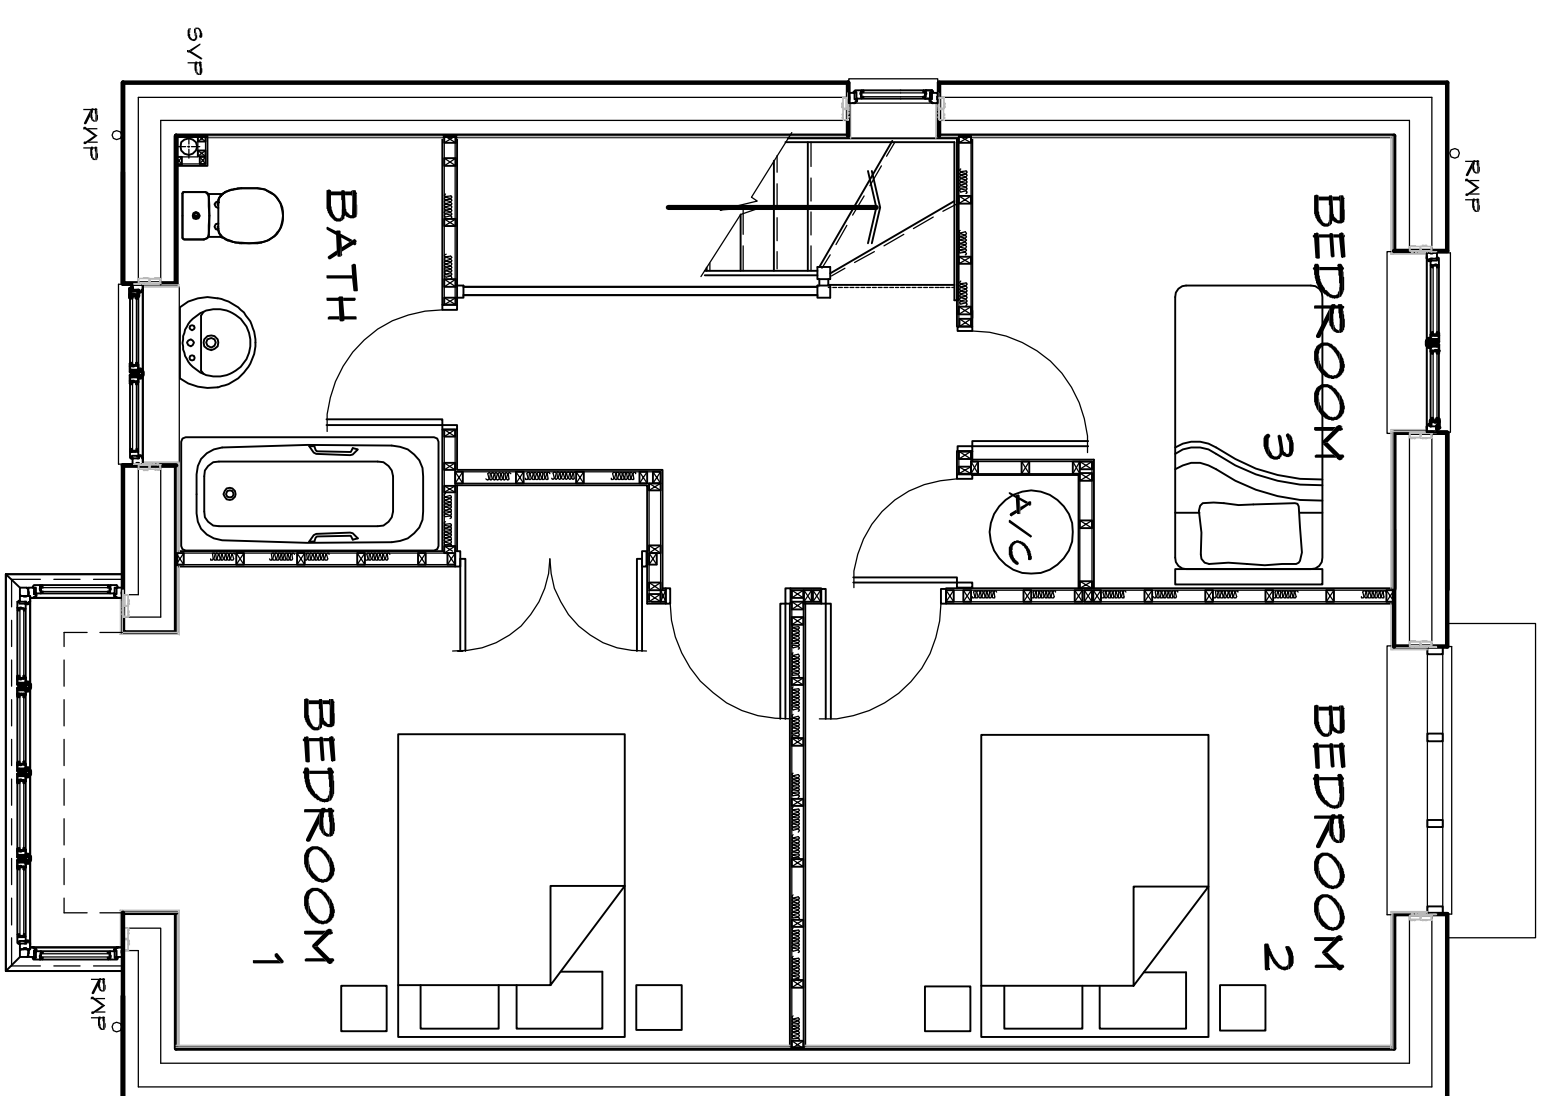

FIRST FLOOR PLAN



LOYDHOMES

1:50 Scale bar
0m 0.5 1 1.5 2 2.5m

ABDS^{red}
architectural consultants

Middlelands
1st Floor
15 St Clements St.
Bristol
Beds
MK40 3JB

Southern
Boscawen Farmhouse
St Kemwote
Cromwell
TR12 6NU

TEL: 01845 222697
Email: info@abdsarchitects.co.uk

 CMAA

Midlands
1st Floor
15 St Clements St.
Bedford
Bedes
MK40 3JB

Southern
Boscawen Farmhouse
St Keverne
Cornwall
TR12 6NU

Tel: 0945 224267
Email: enquiries@boscawen.co.uk

The logo for the Chartered Institute of Architectural Technicians (CIAI). It features a circular emblem with a sunburst in the center, surrounded by the text 'THE INSTITUTION OF ARCHITECTURAL TECHNICIANS' and 'FUNDING' at the bottom. Below the emblem, the acronym 'CIAI' is printed in a bold, sans-serif font.

MK40 3JB

Tel: 0845 2242367

Email: adriano@abdeservices.co.uk

 **CIAT**

MK40 3JB

Tel: 0845 2242367

Email: adriano@abdeservices.co.uk

 **CIAT**

MK40 3JB

Tel: 0845 2242967

Email: adriano@abdeservices.co.uk

 **CIAT**