

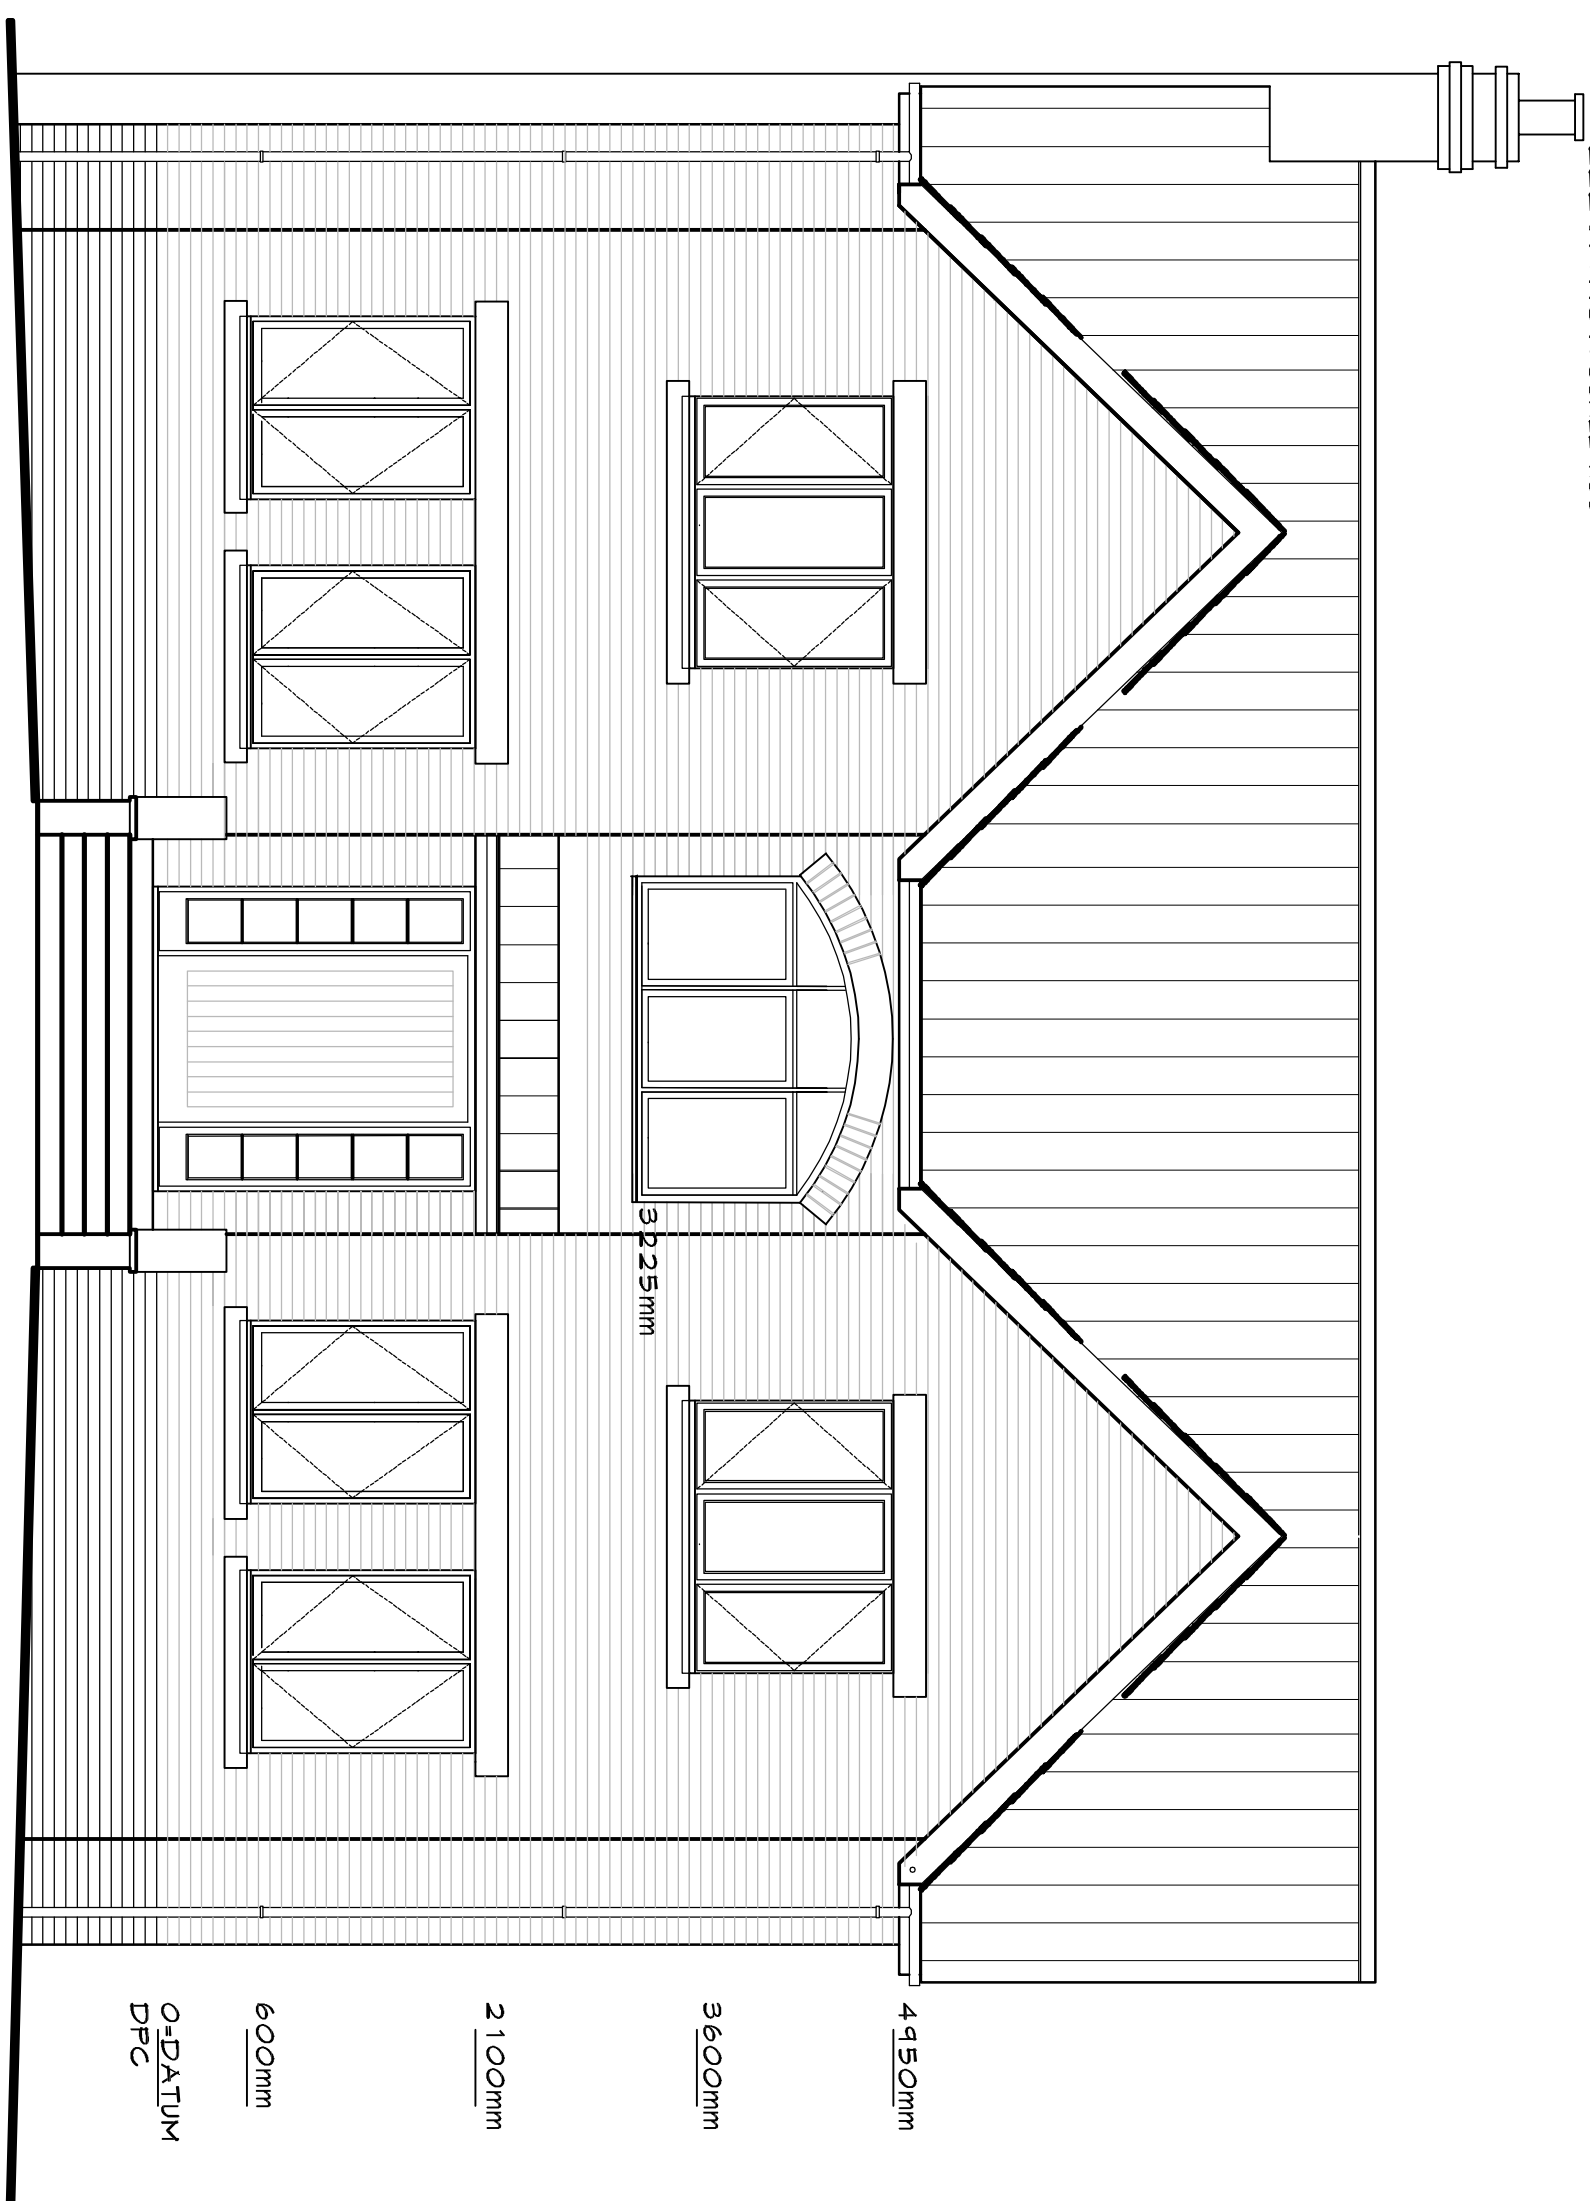
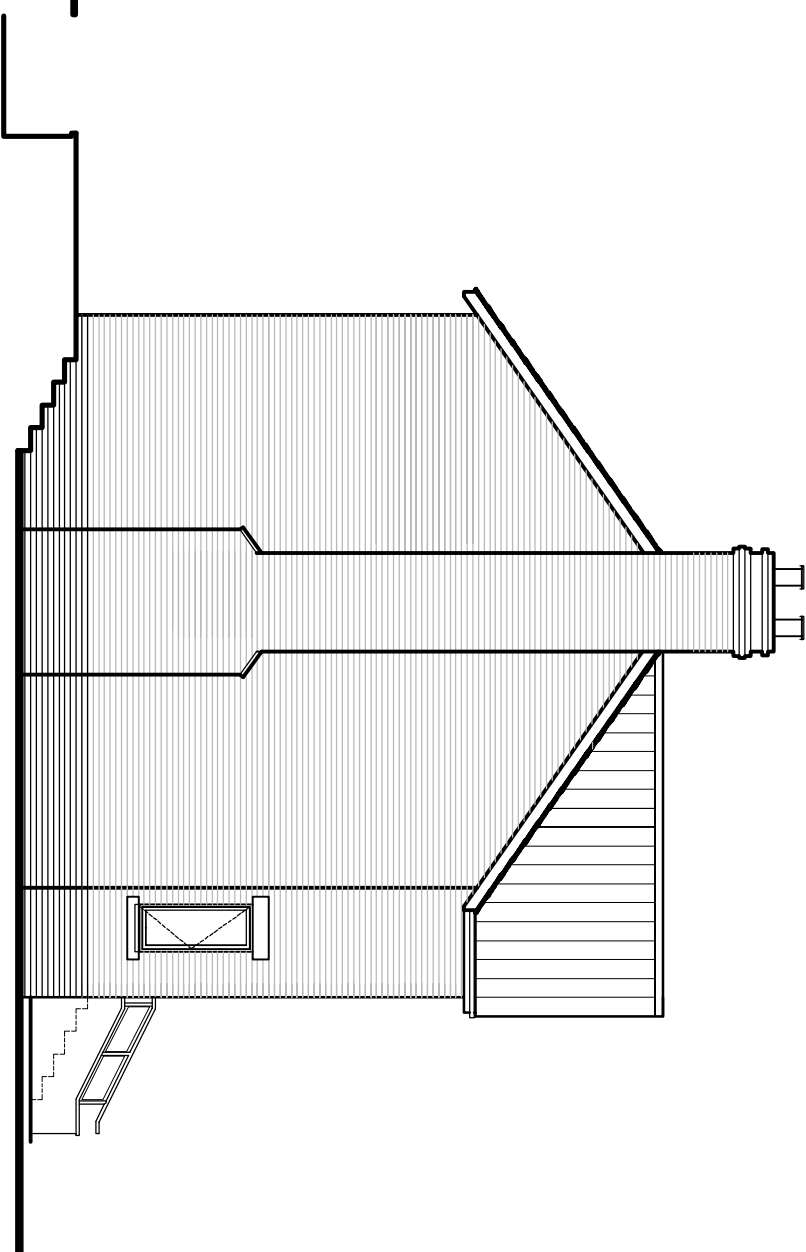


ELEVATION SCALE 1:50

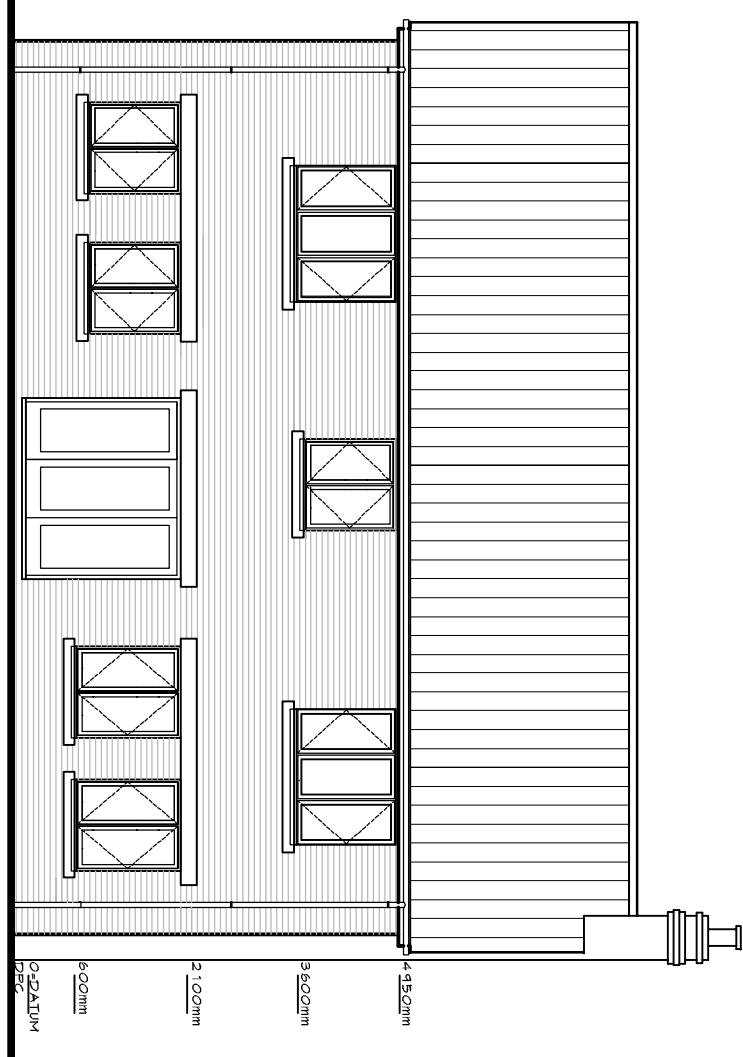

FRONT ELEVATION


ELEVATIONS SCALE 1:100

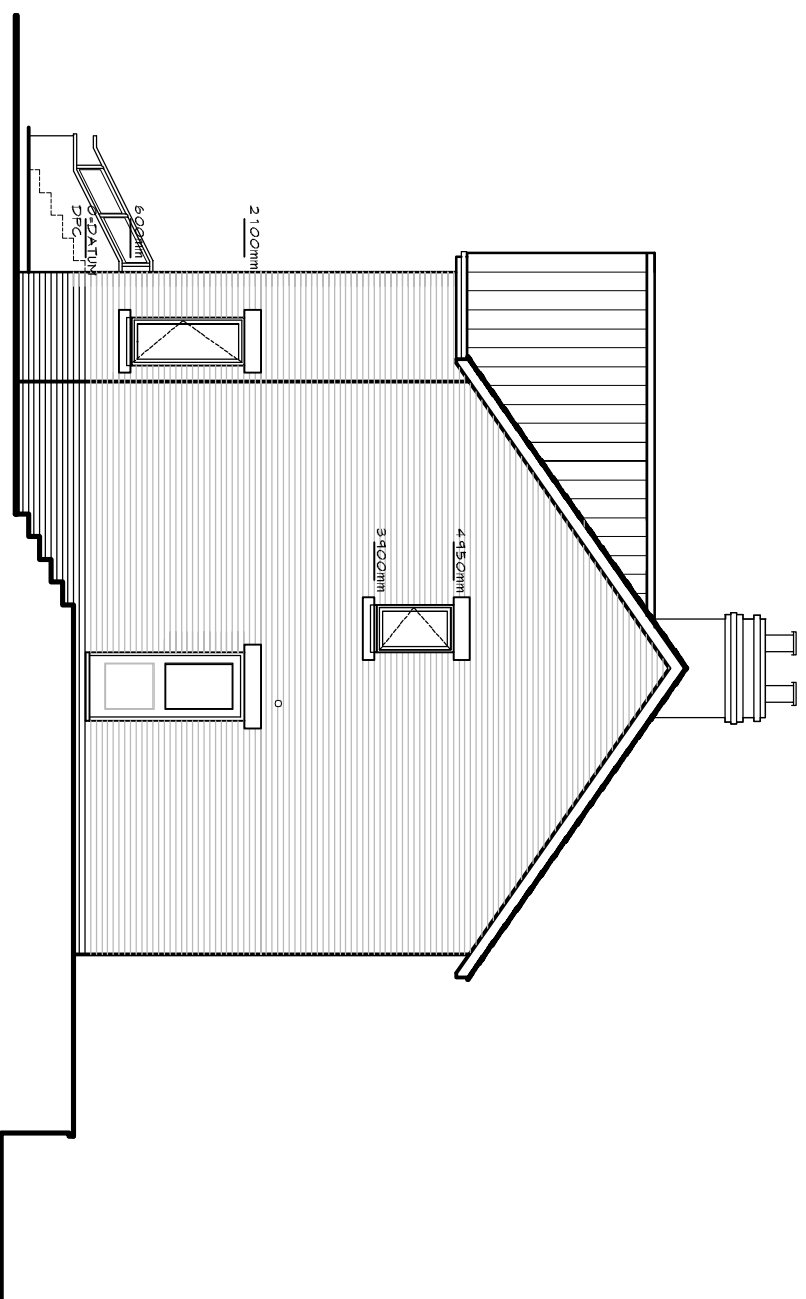

SIDE ELEVATION


REAR ELEVATION

SIDE ELEVATION


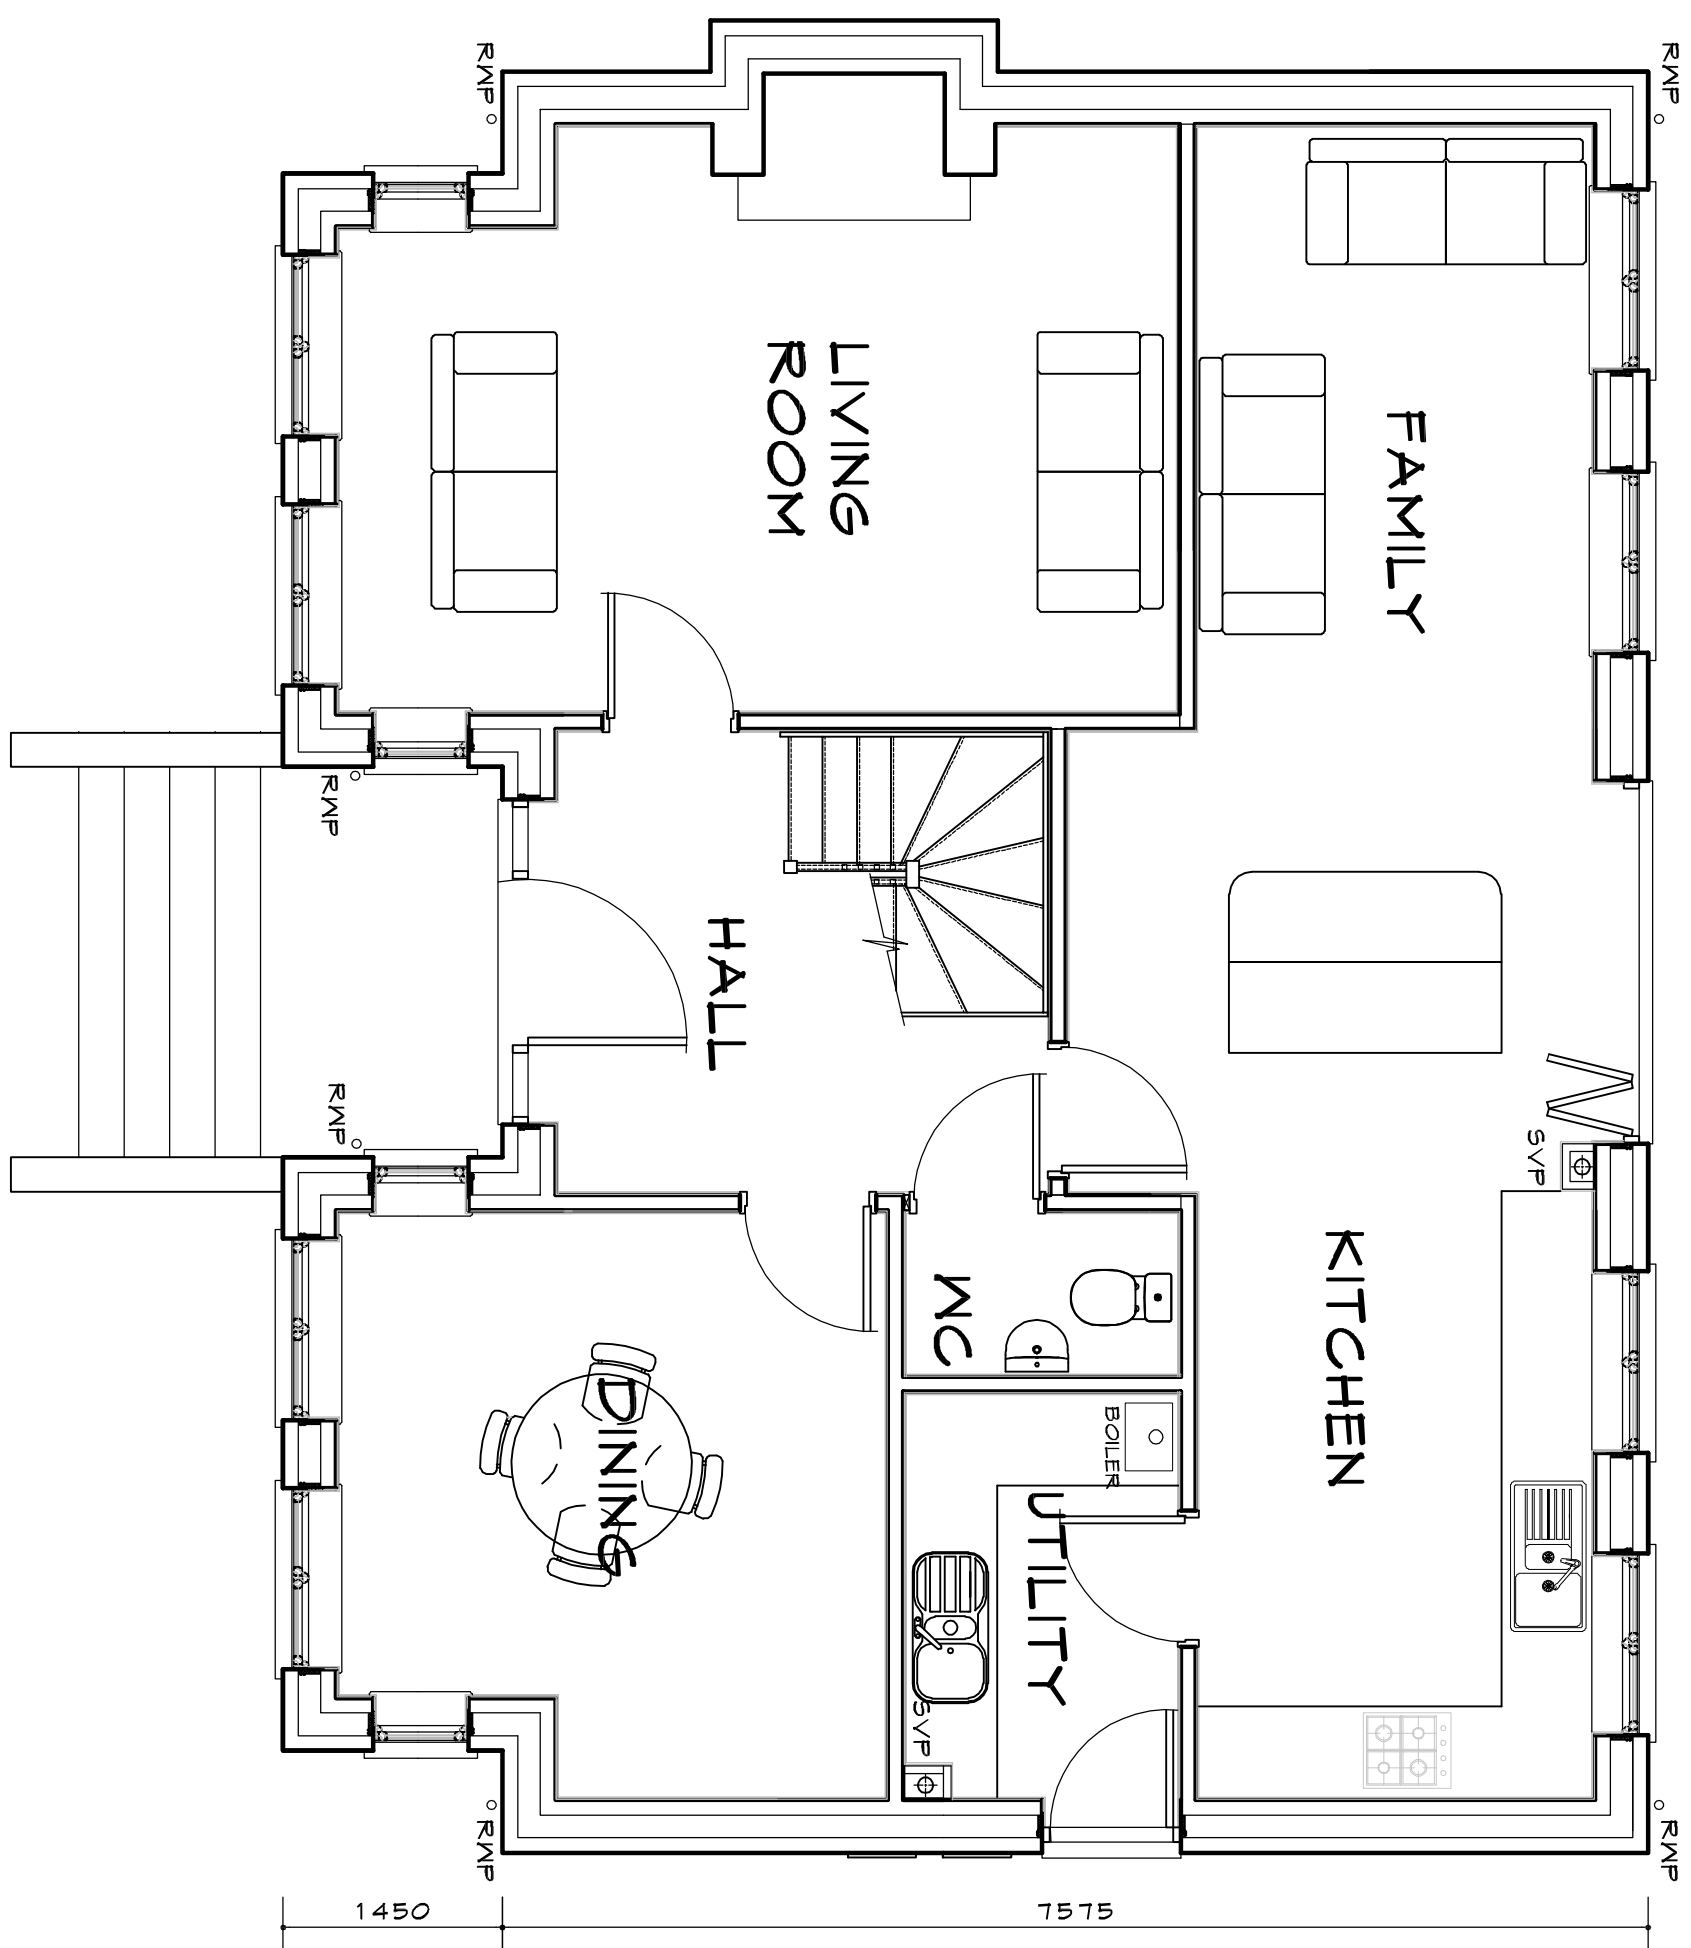


GROUND FLOOR

HOUSE TYPE: 4b2d_A

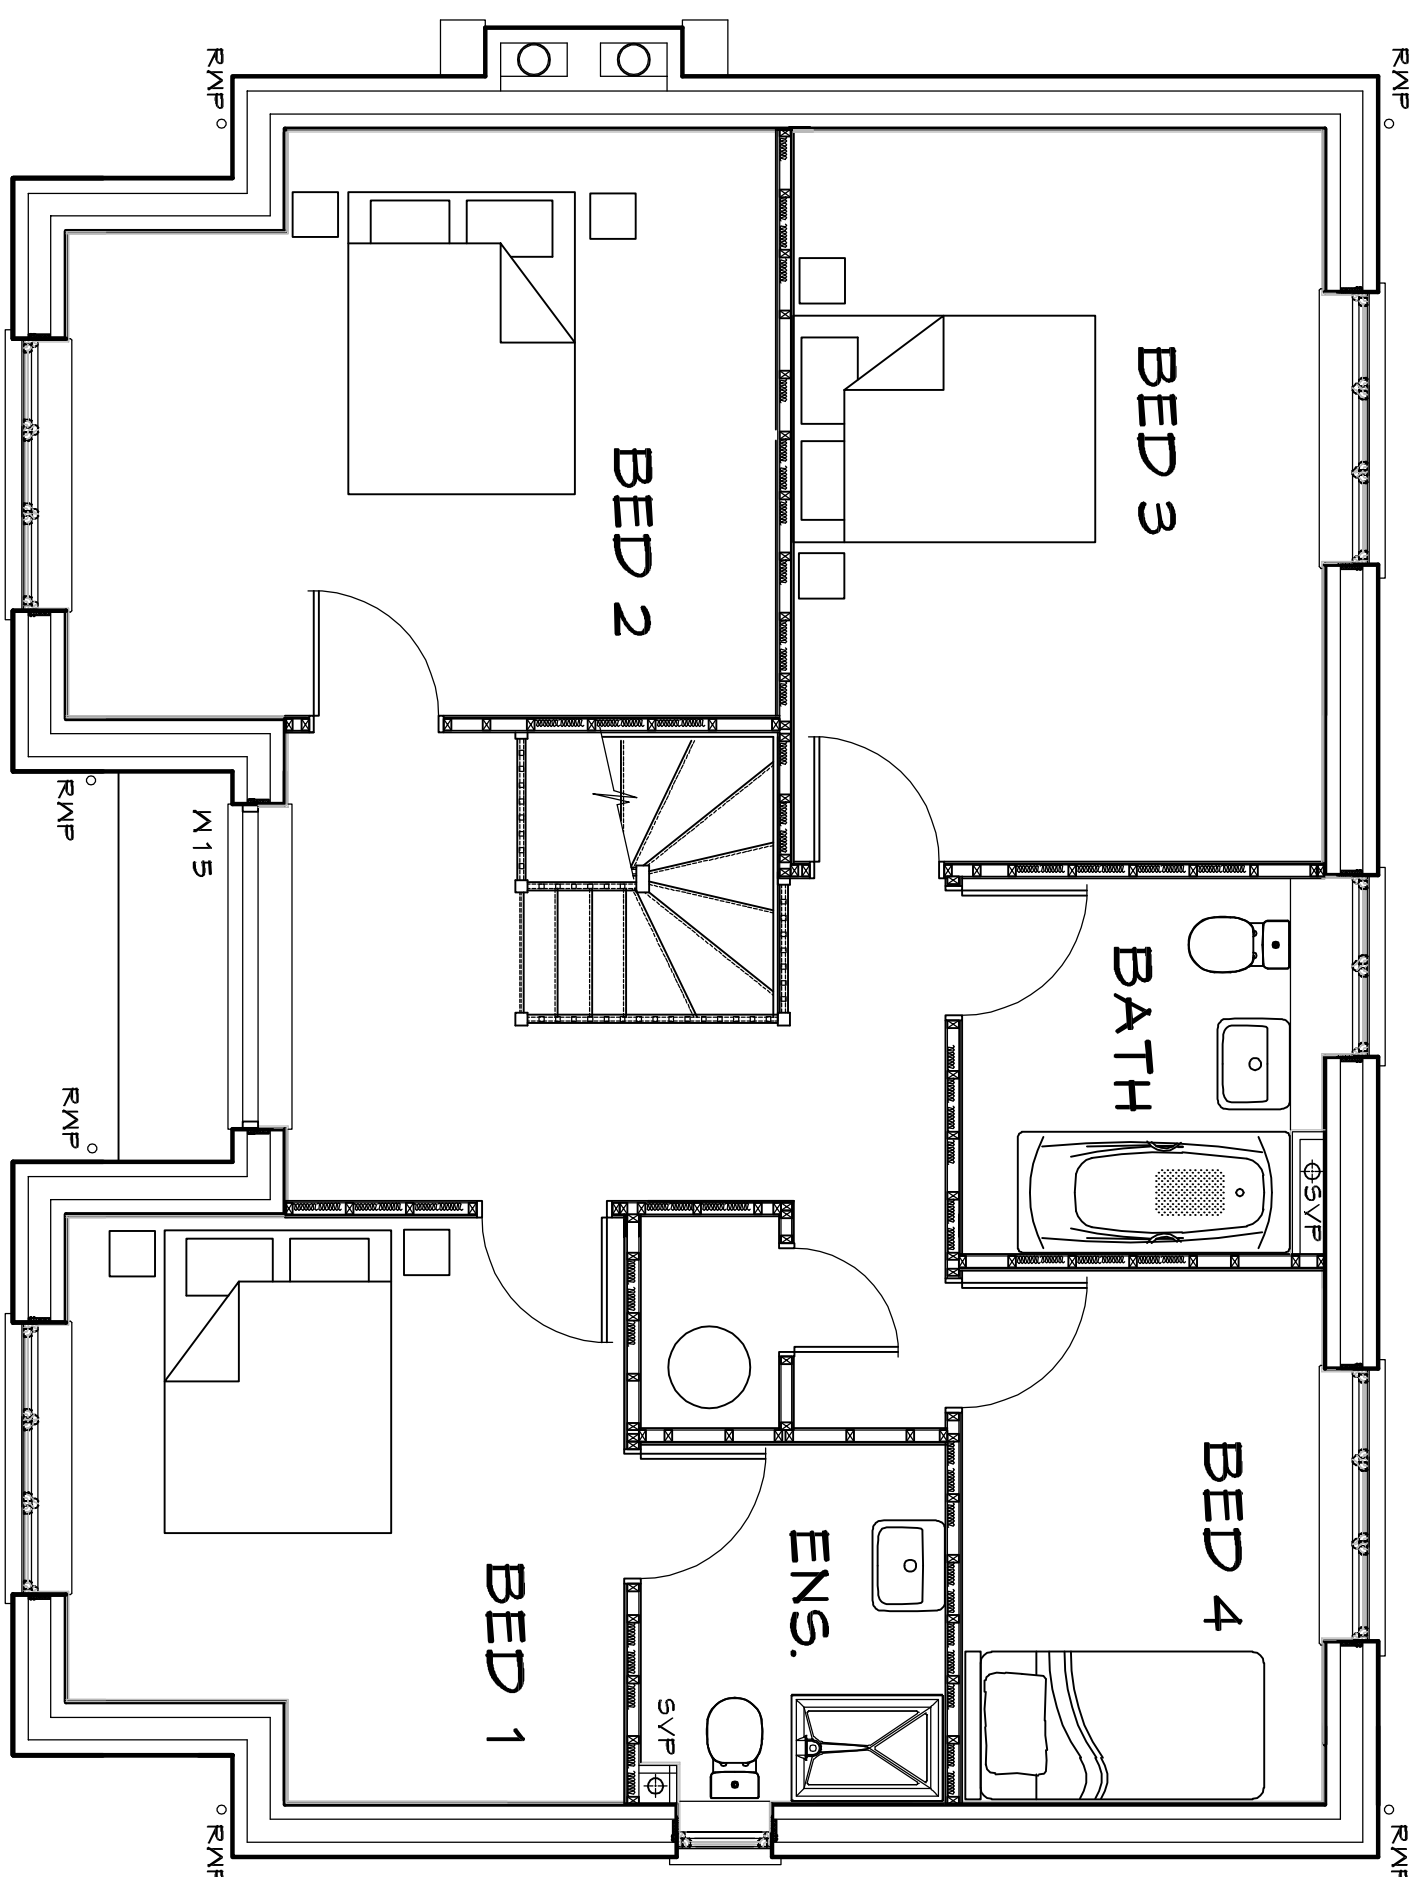

FIRST FLOOR

  

Rev.	Date	By	Description
------	------	----	-------------



ABDS
Ltd

architectural consultants

Middlelands

1st Floor
15 St Chubbens St,
Bedford
Beds
MK40 3JB

Tel: 0800 2242907
E: info@abds-uk.co.uk

Southern

Boccamore Farmhouse
St Keverne
Cornwall
TR12 6NU



GLA

Midlands	Southern
1st Floor	Boscarnon Farmhouse
15 St Cuthberts St.	St Keverne
Bedford	Cornwall
Beds	TR12 6NU
Mk40 3J/B	

Tel: 0845 2242967
Email: adm@abdevservices.co.uk

PROJECT

RESERVED MATTERS

RESIDENTIAL DEVELOPMENT
NORTH OF NIGHTINGALE WAY
SUTTON BRIDGE

DRAWING
FLOOR PLANS & ELEVATIONS
HOUSE CODE: 4b2d_A

SCALE: 1:50 / 1:100@A1	DATE: 20.11.19
DRAWN BY: ADB	CAD Ref: xxxxxxxxxx

DWG No.:LH/SBN/19/021	-
-----------------------	---

DWG No:LH/SBN/19/021

DWG No:LH/SBN/19/021

DWG No:LH/SBN/19/021

DWG No:LH/SBN/19/021