

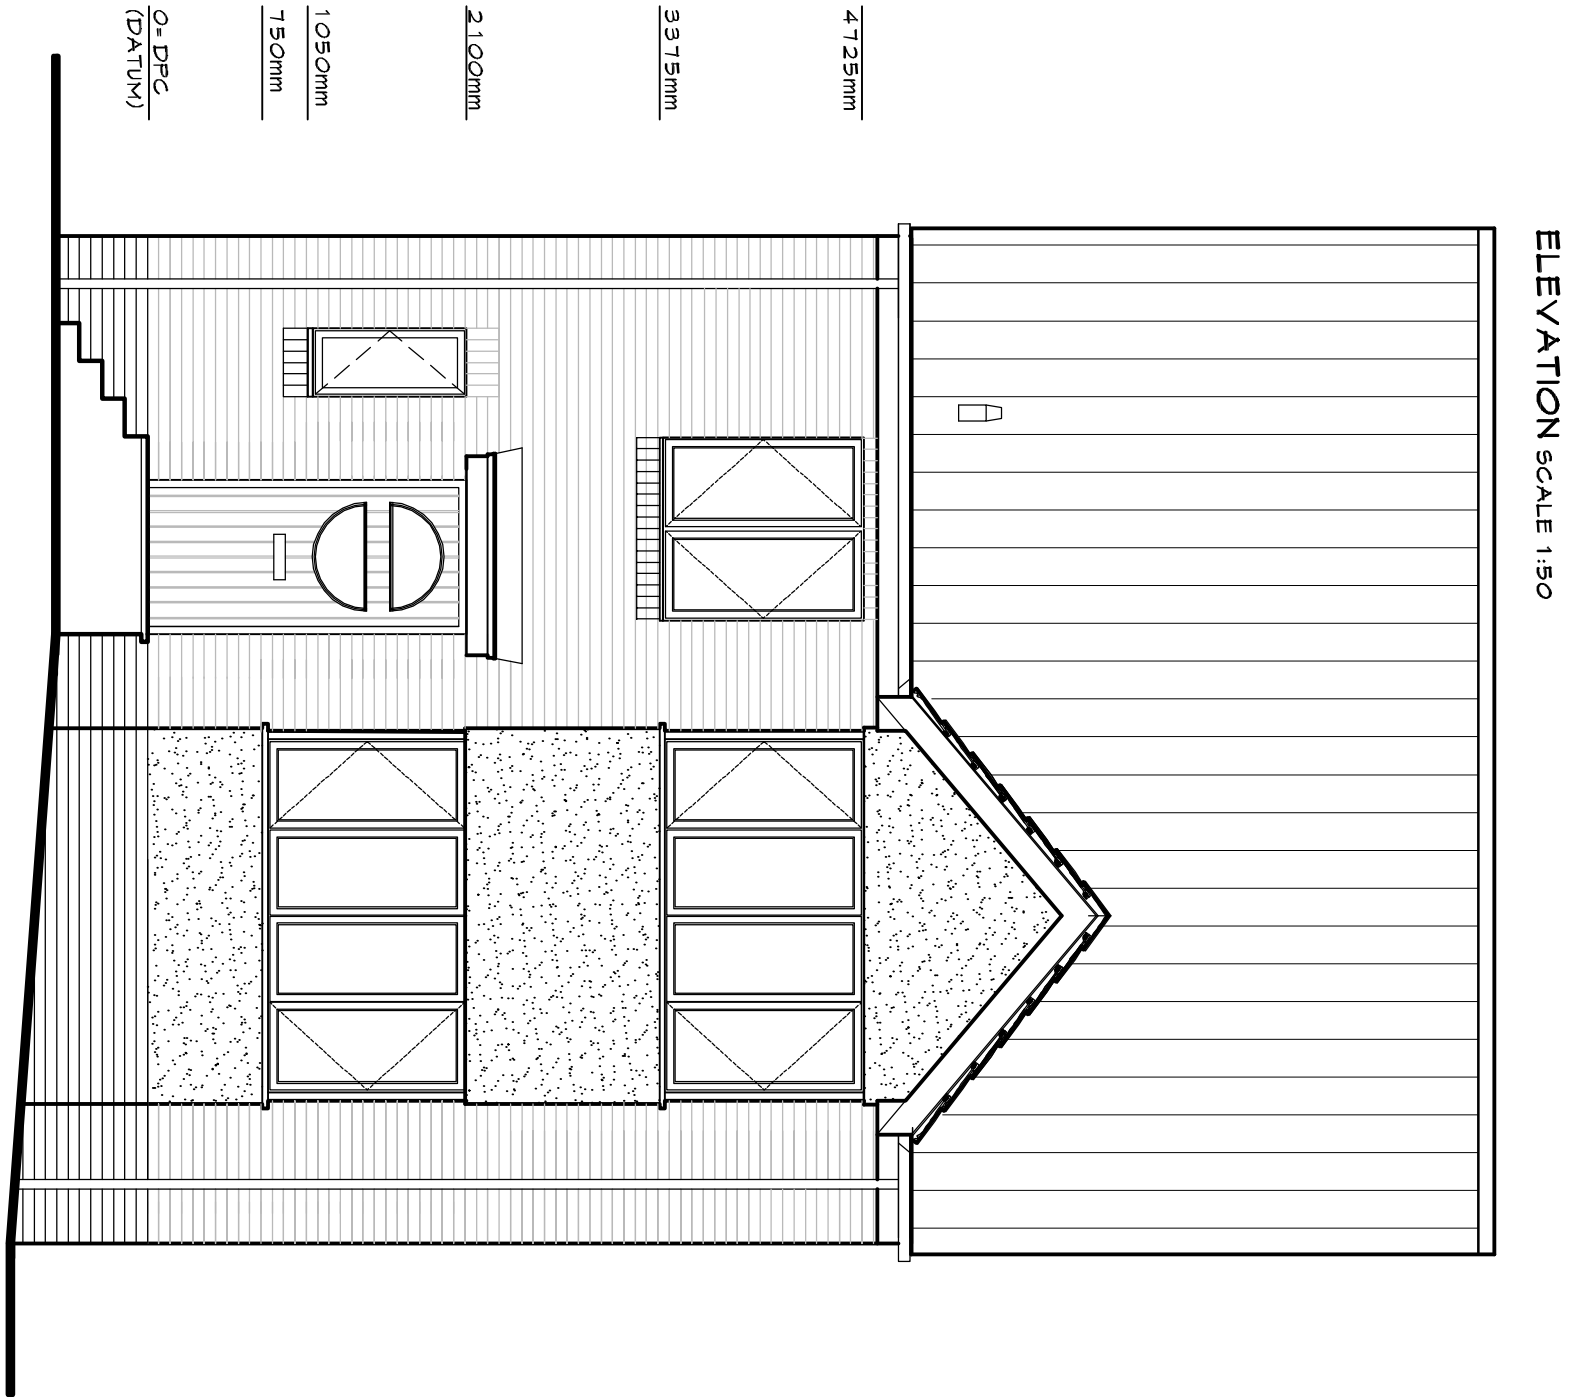
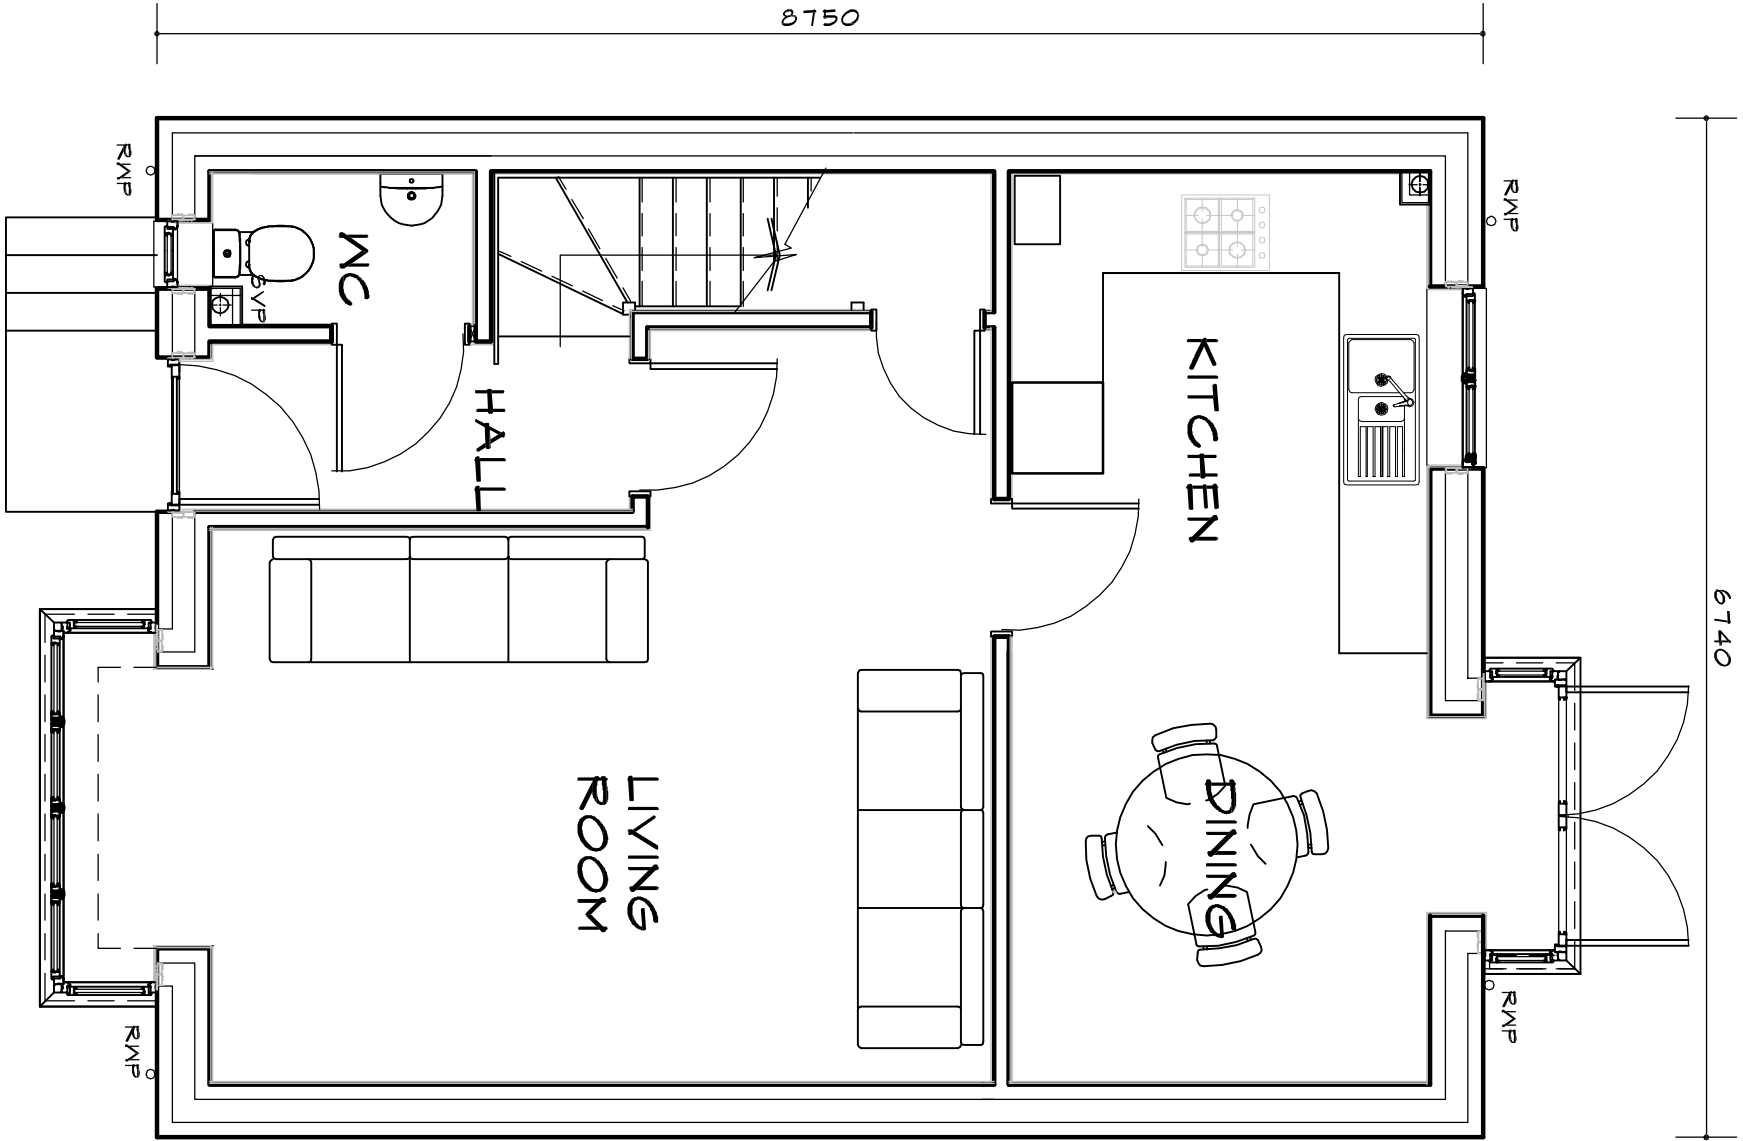
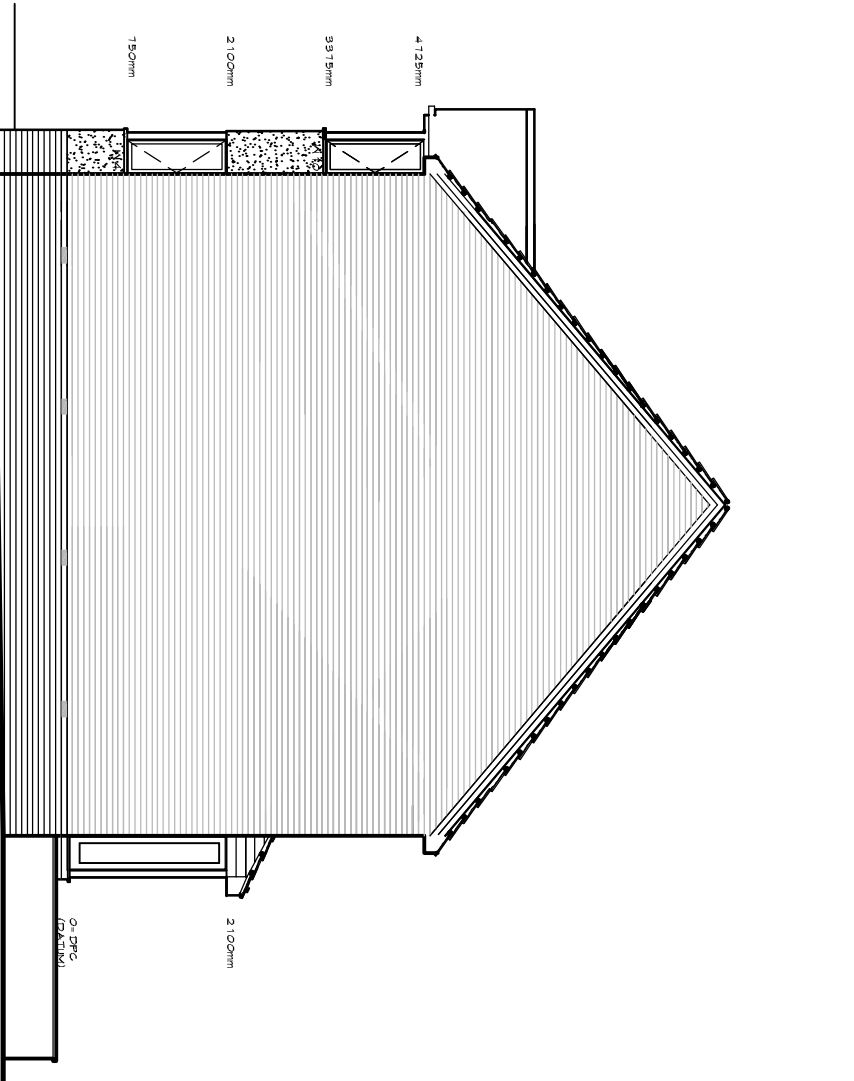


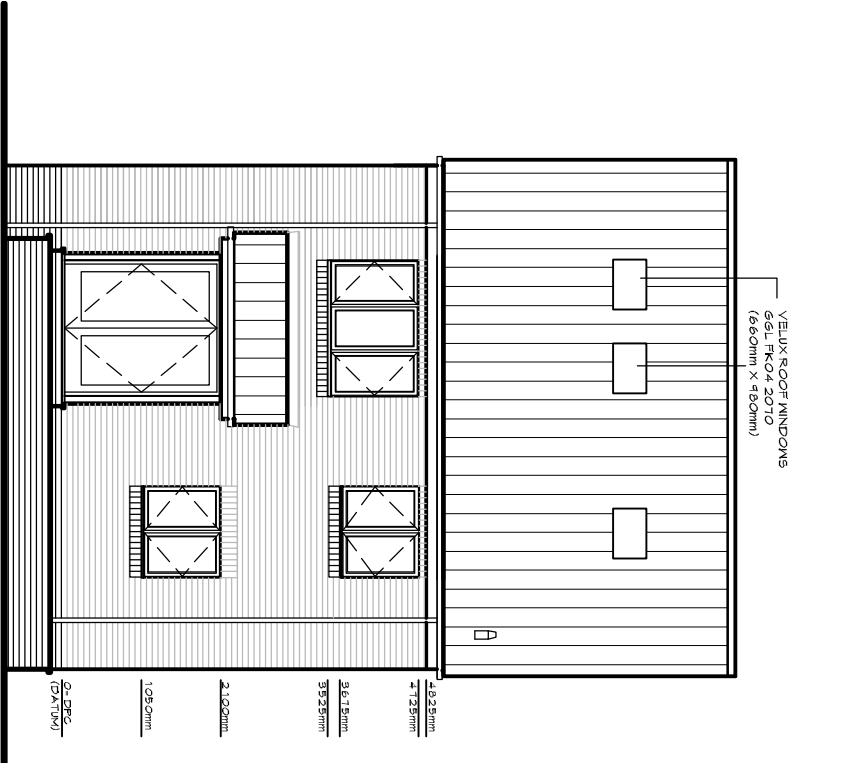


FRONT ELEVATION

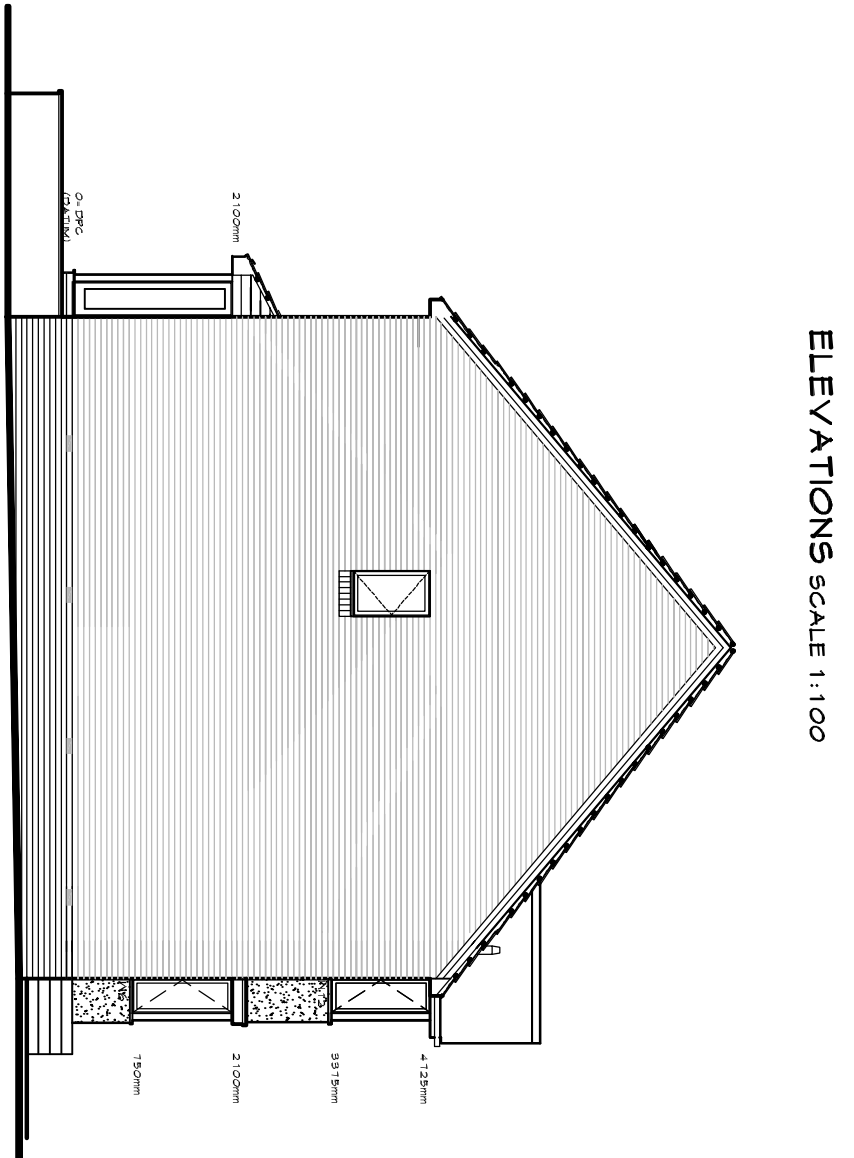


GROUND FLOOR PLAN



HOUSE TYPE: 4b3d_MA
AFFORDABLE: 4b3d_AA

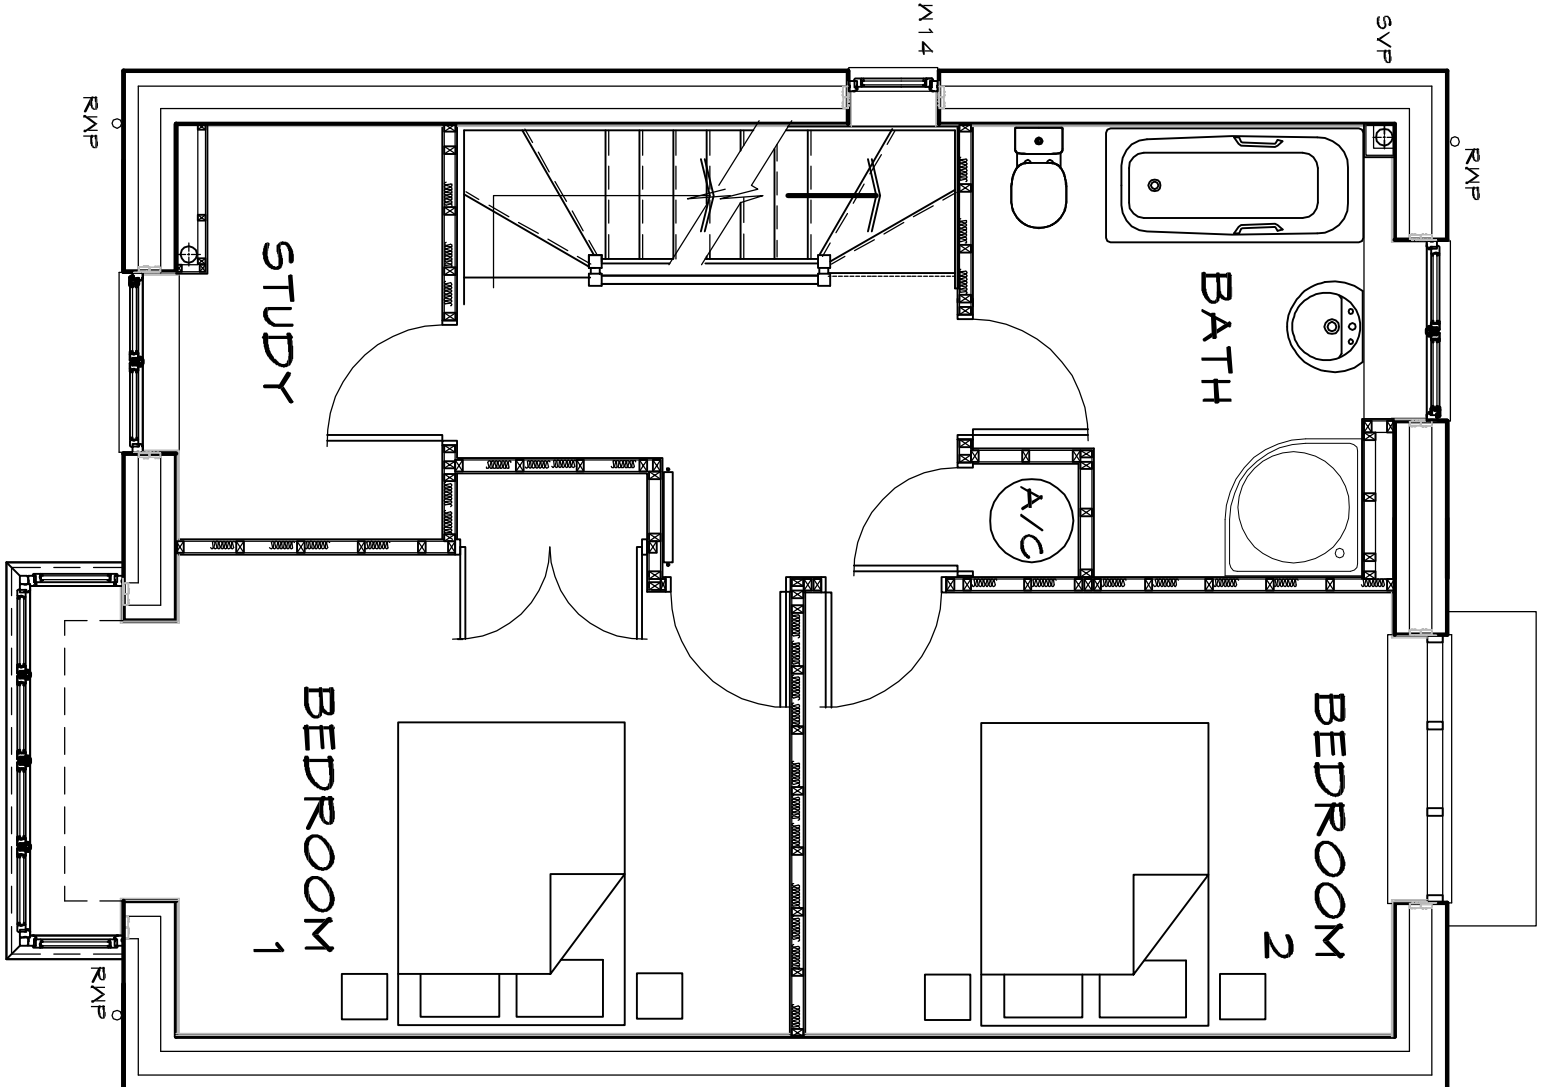

FIRST FLOOR PLAN

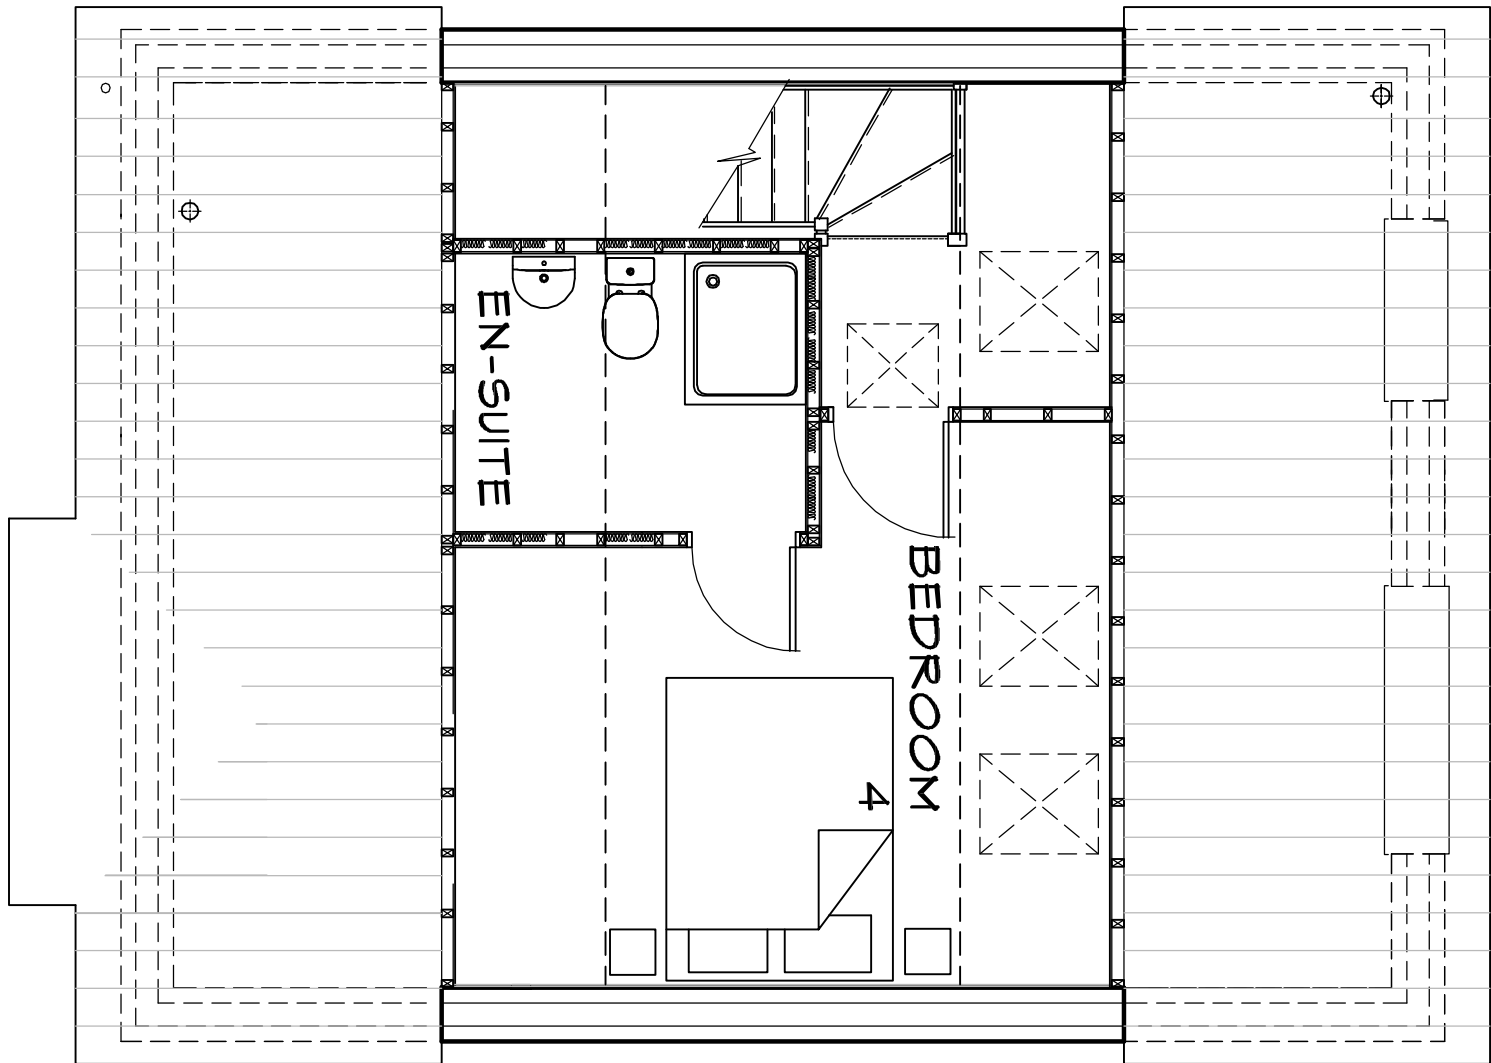

SECOND FLOOR PLAN

  

Rev	Date	By	Description

Indicative
architectural consultants
ABDS Ltd
Southern Farmhouse
15 St Catherine's St
Bedford
MK43 9JB
Tel: 0455 220267
Email: info@abds.co.uk

Southern Farmhouse
St Katherine's
Cottages
MK43 9JB
Tel: 0455 220267
Email: info@abds.co.uk

RESERVED MATTERS RESIDENTIAL DEVELOPMENT NORTH OF NIGHTINGALE WAY SUTTON BRIDGE	SCALE: 1:50 (1:100 @ A1) DATE: 201119 DRAWN BY: ADB	DATE: 201119 CADD FILE: XXXXXXXXXX
DWG No: LHSBN/19/023		