



GARAGE_A

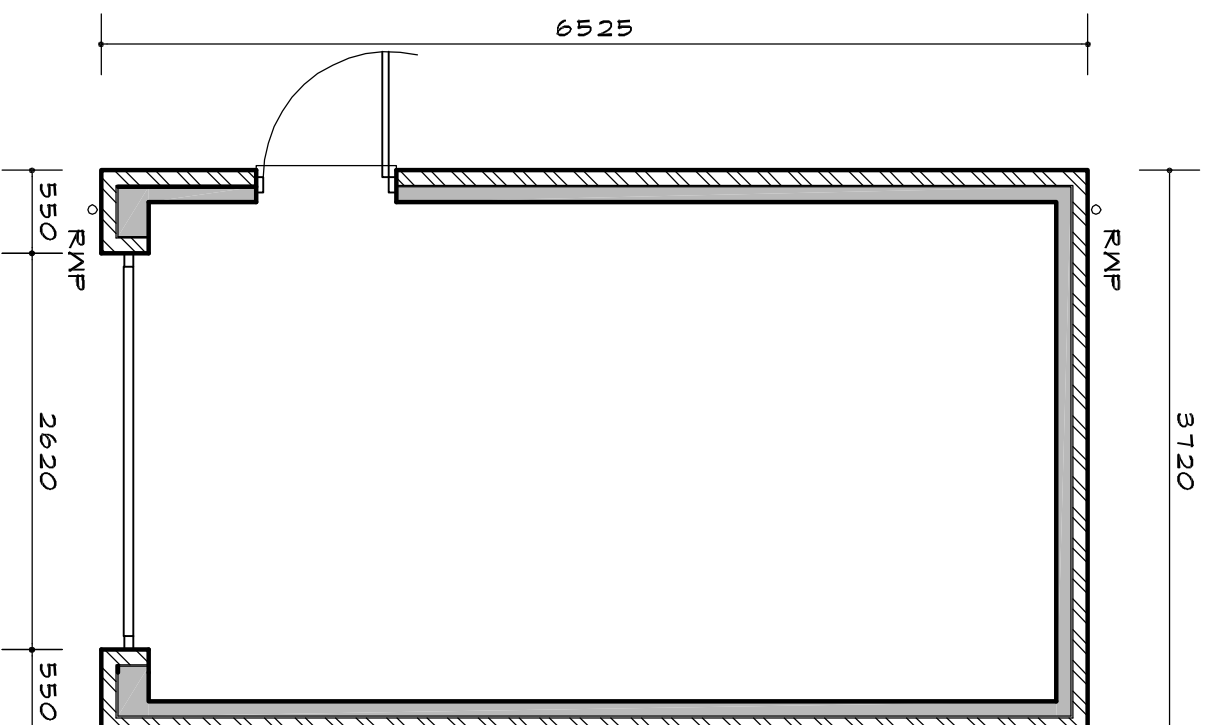


0142


FRONT ELEVATION

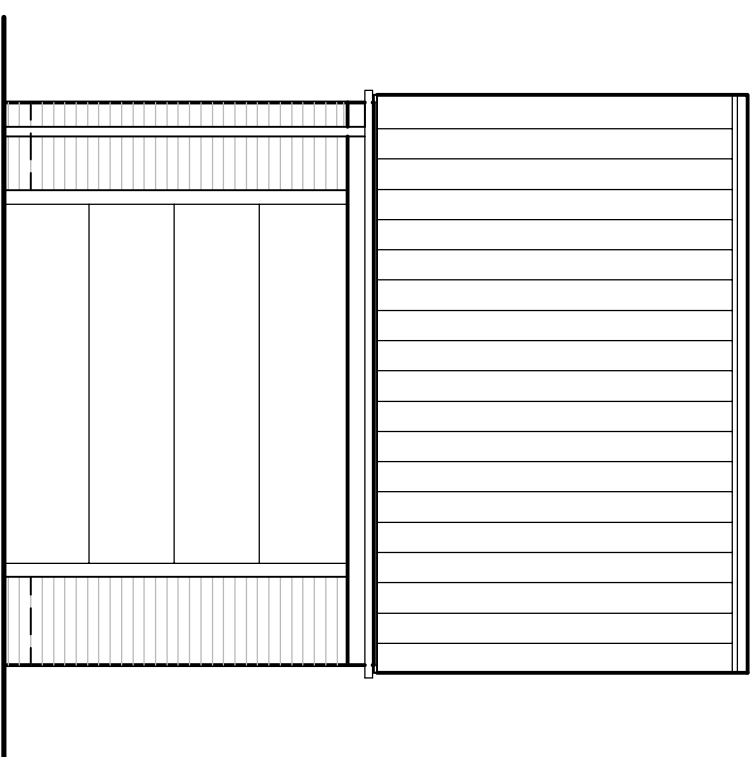


SIDE ELEVATION

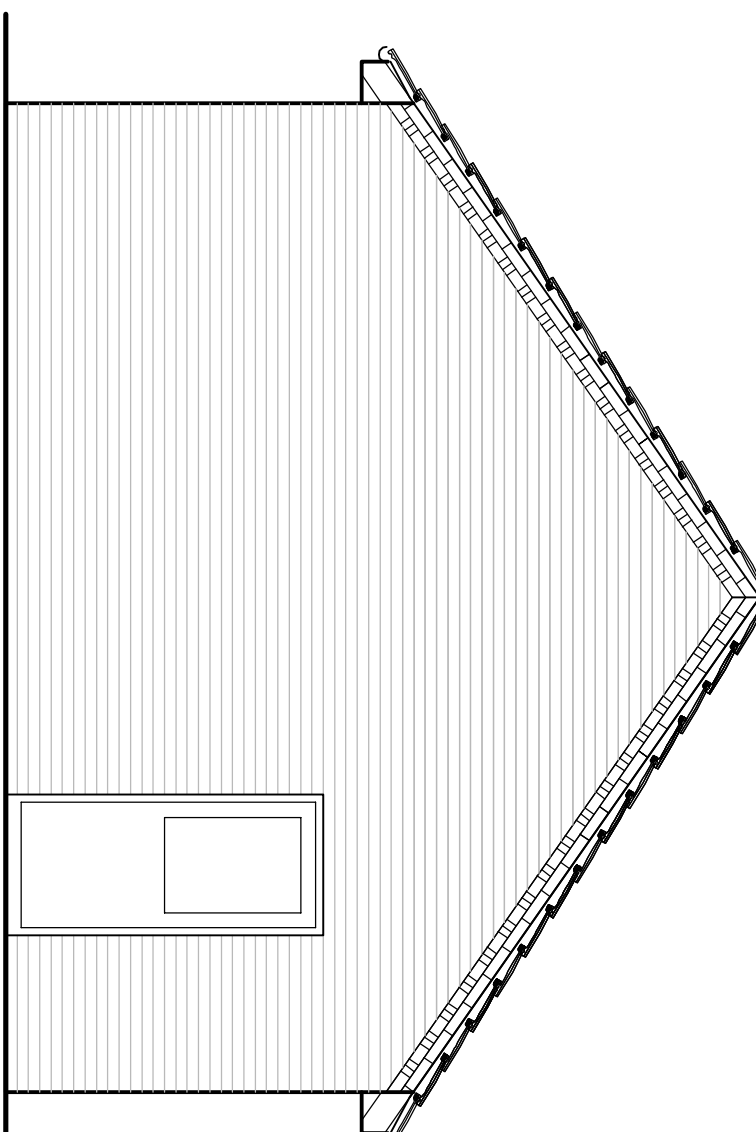


REAR ELEVATION

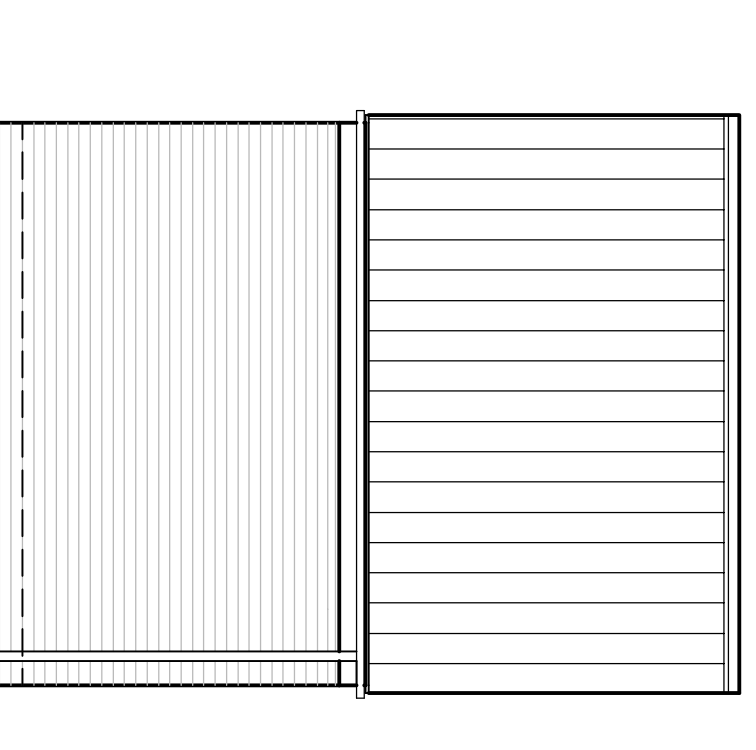

SIDE ELEVATION

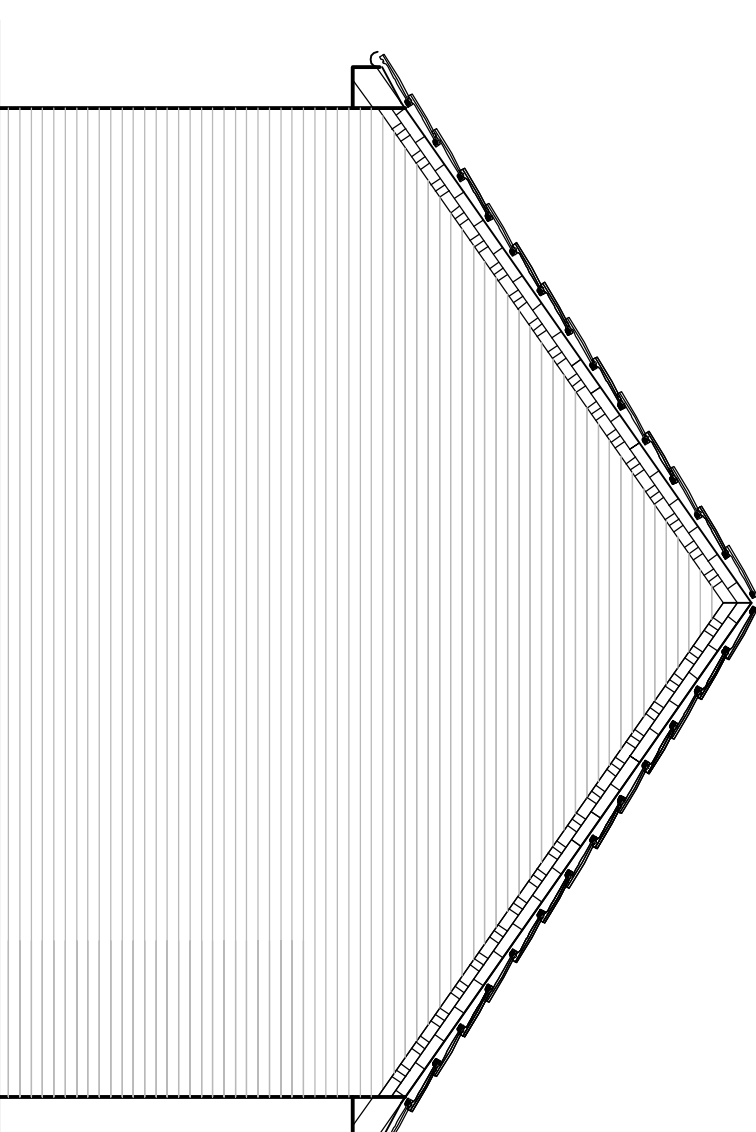


GARAGE_B

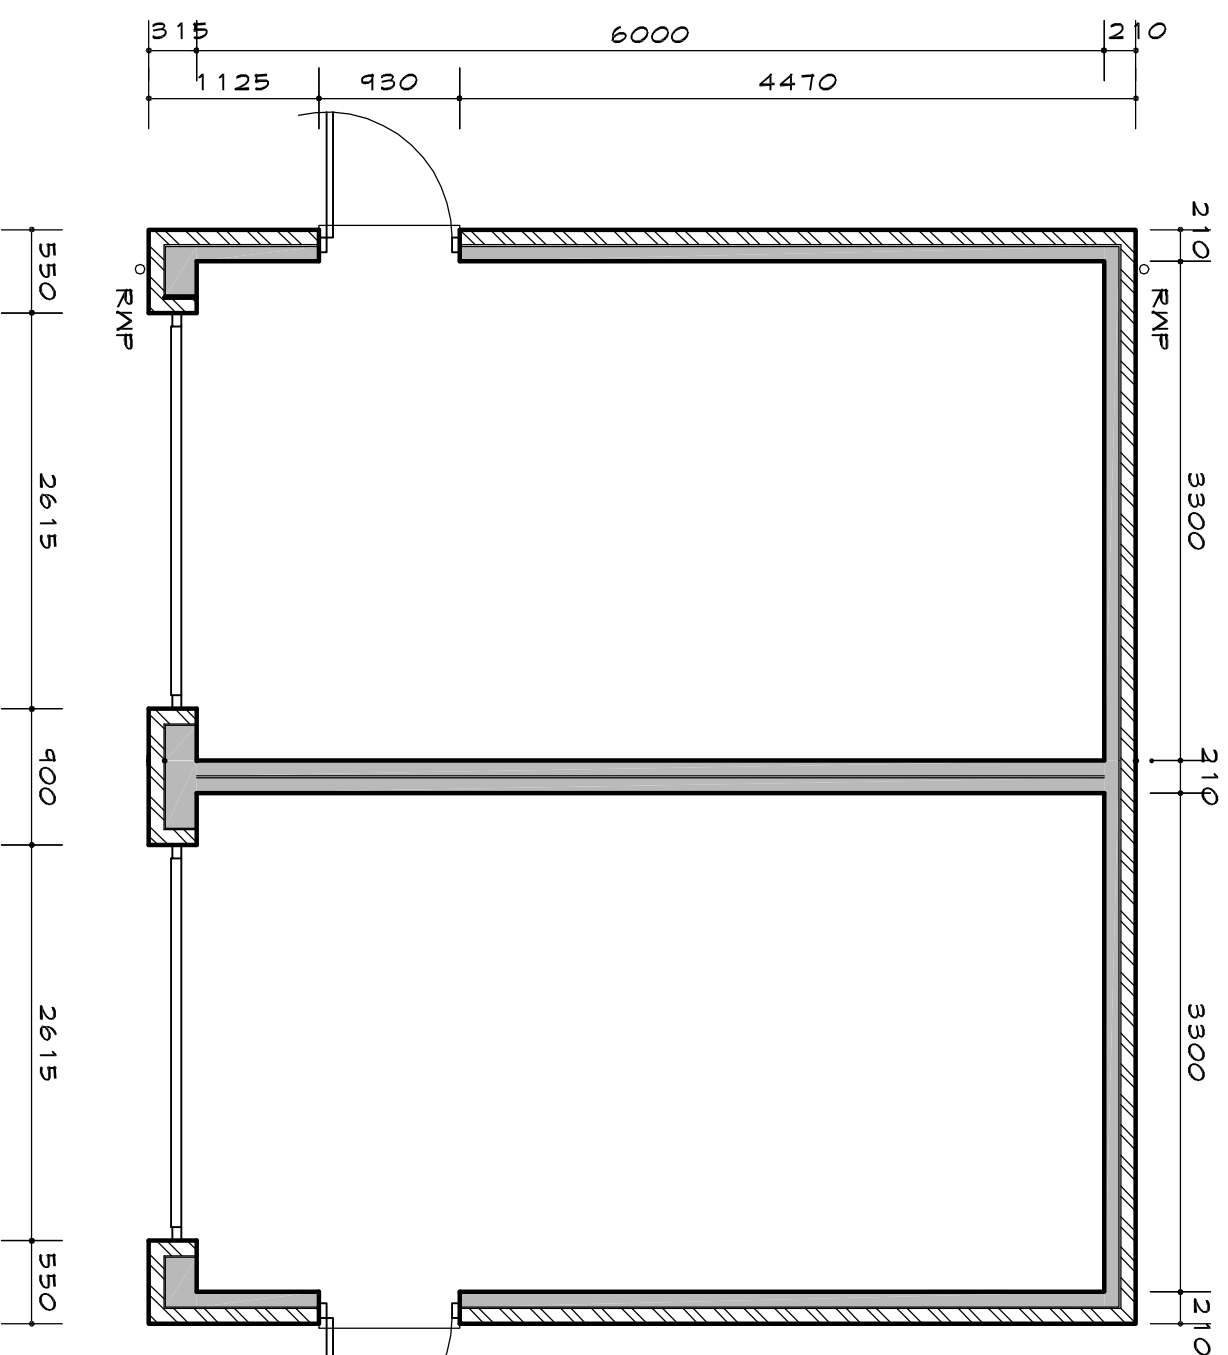


PLAN


FRONT ELEVATION

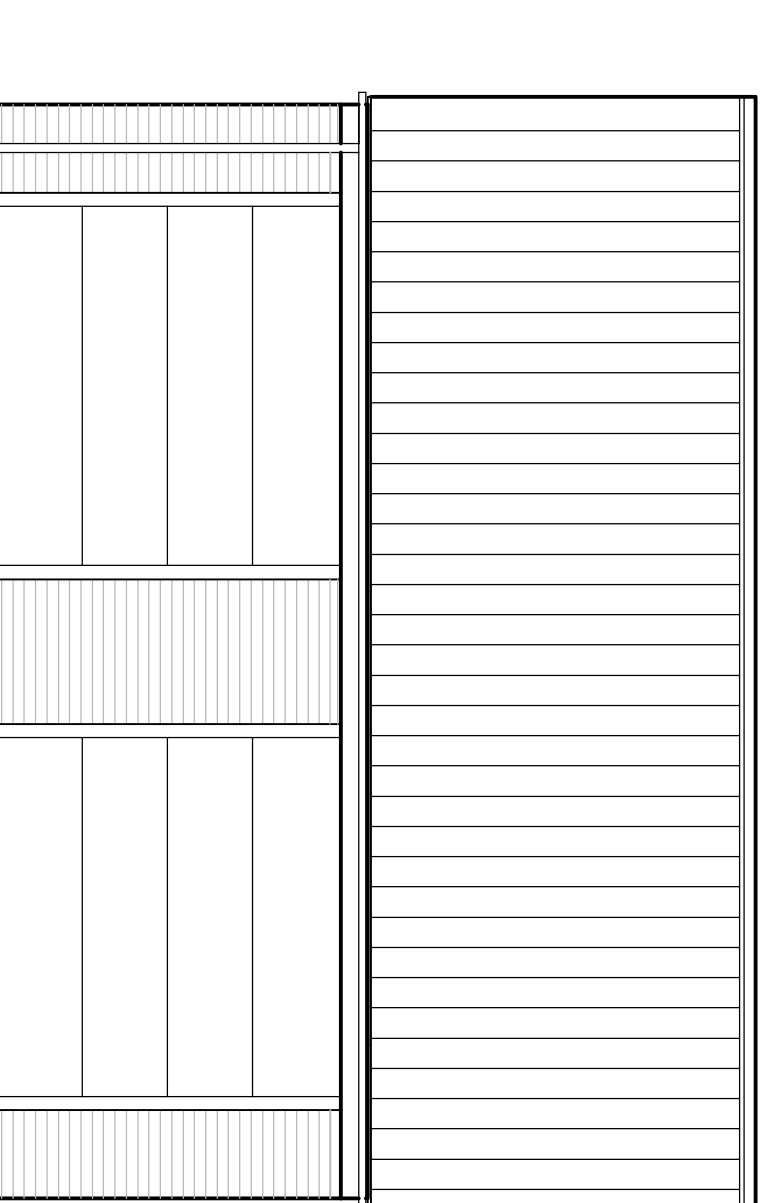



SIDE ELEVATION

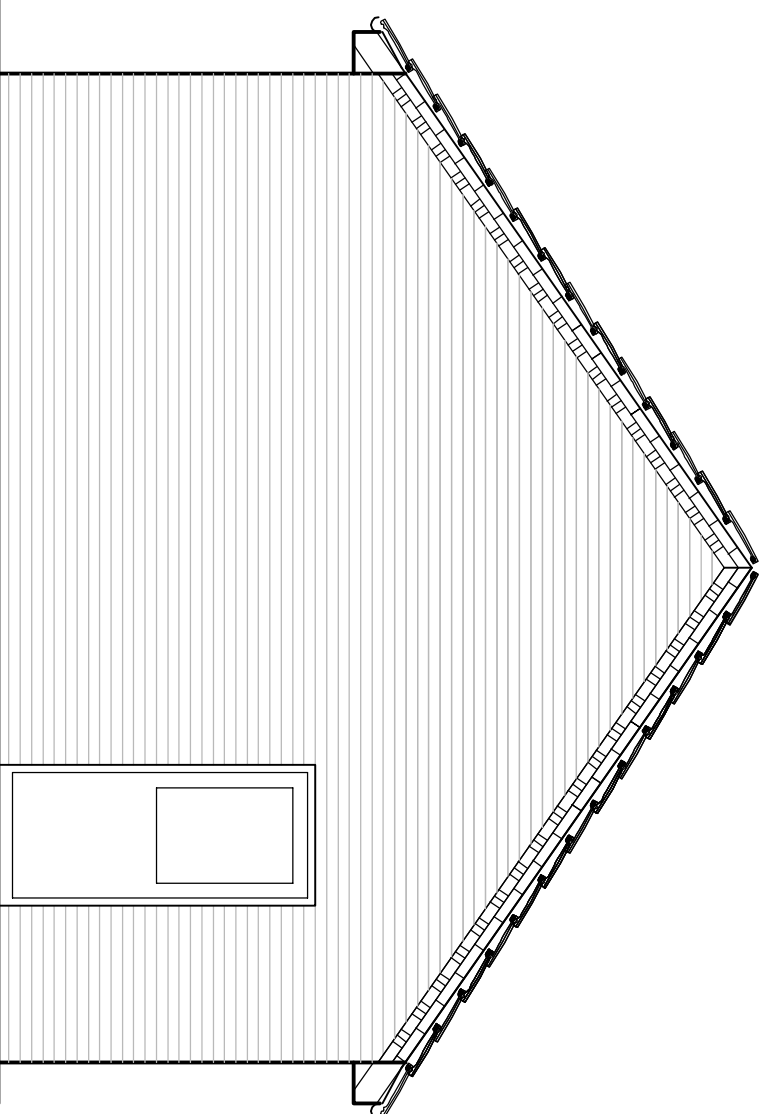

REAR ELEVATION

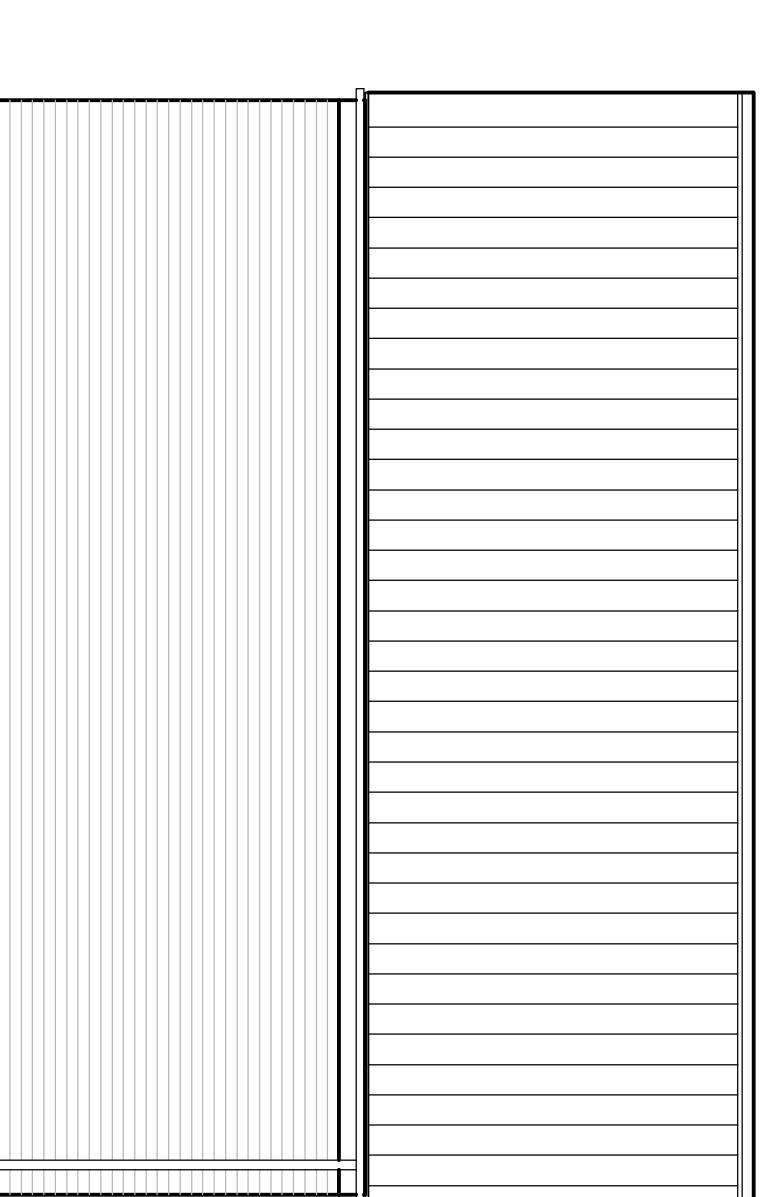

SIDE ELEVATION

 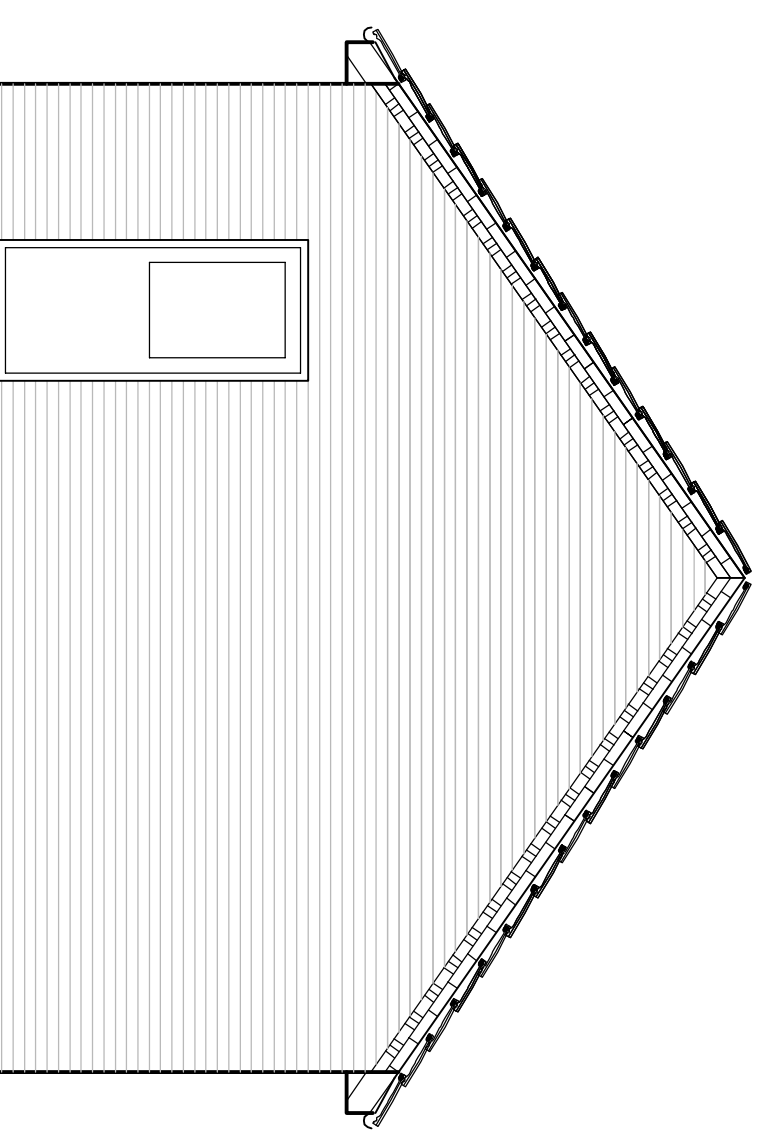

Rev.	Date	By	Descrpt
------	------	----	---------

Midlands
1st Floor
15 St Cuthberts St.
Bedford
Beds
MK40 3JB

Southern
Boscarron Farmhouse
St Kenwern
Cornwall
TR12 6NU

Tel: 0045 2242967

**RESERVED MATTERS
RESIDENTIAL DEVELOPMENT
NORTH OF NIGHTINGALE WAY
SUTTON BRIDGE**

SCALE: 1:50 @A1	DATE: 20.11.19
DRAWN BY: ADB	CAD Ref: xxxxxxxxxxxxxx