




GARAGE DG_A

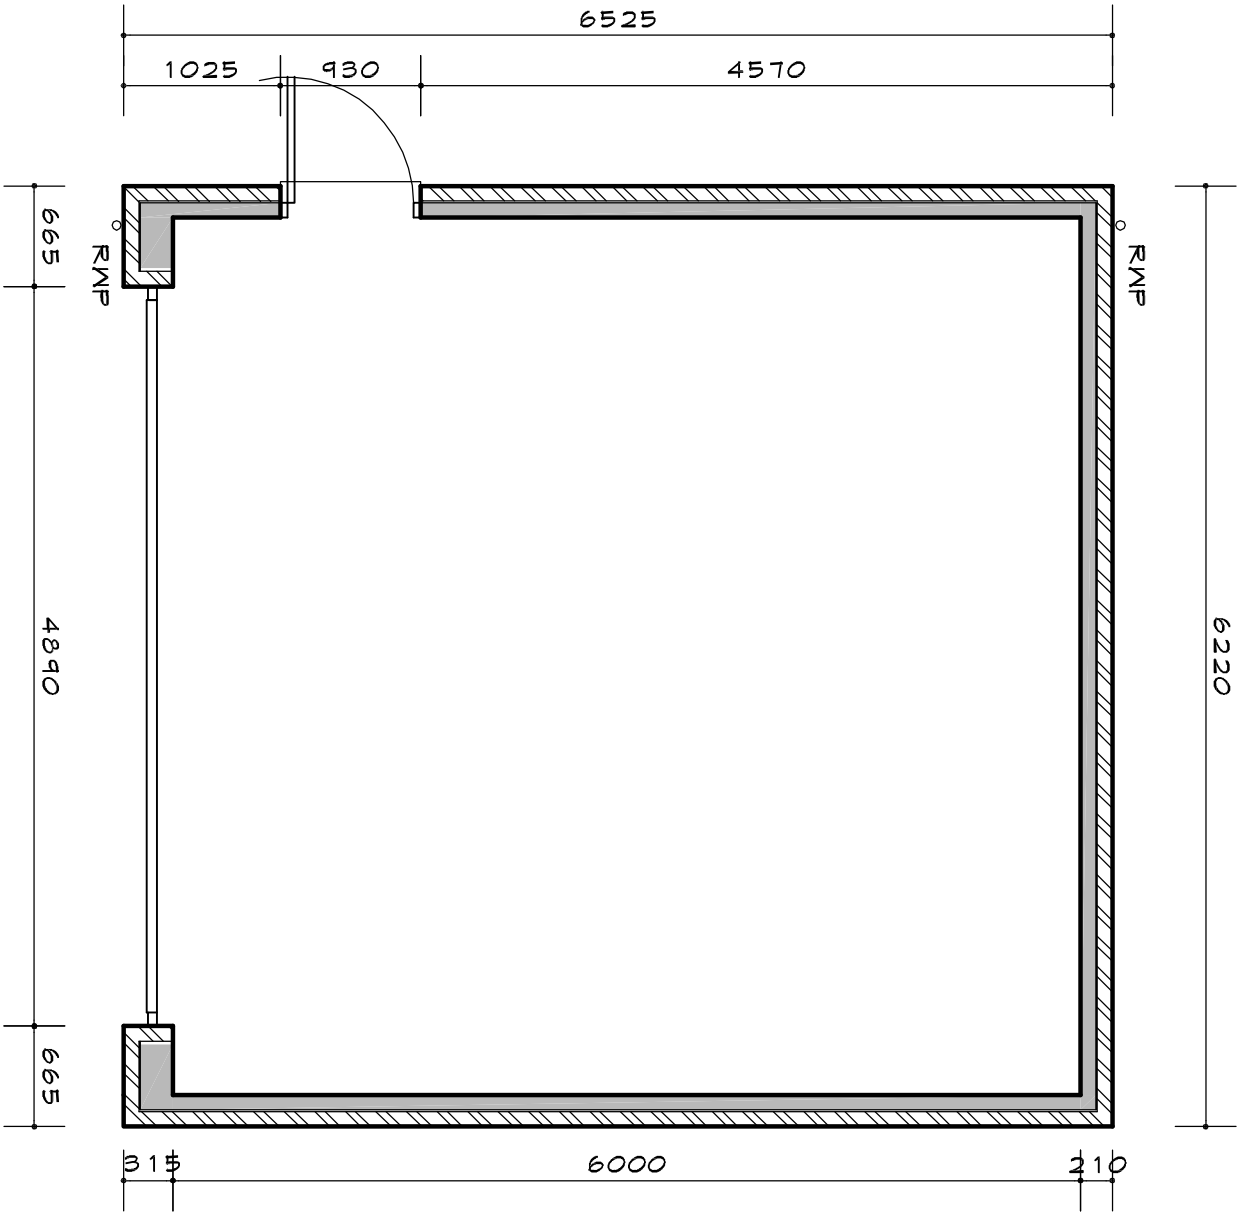


PLAN

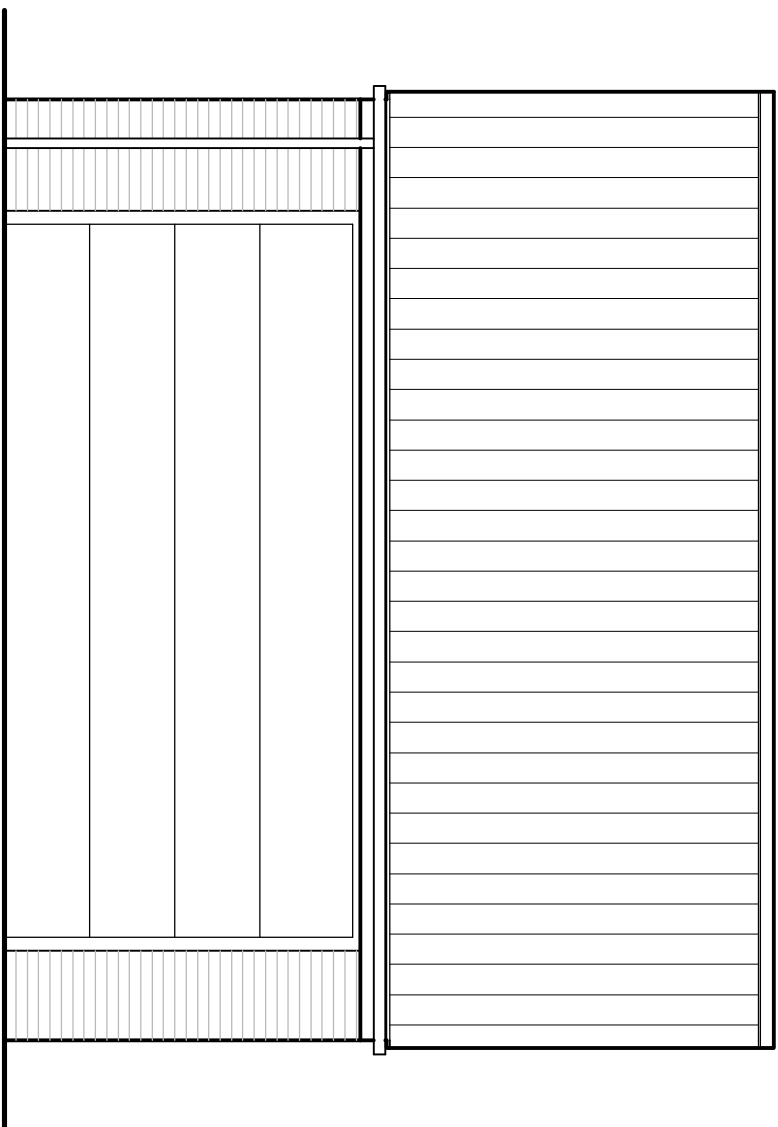


FRONT ELEVATION

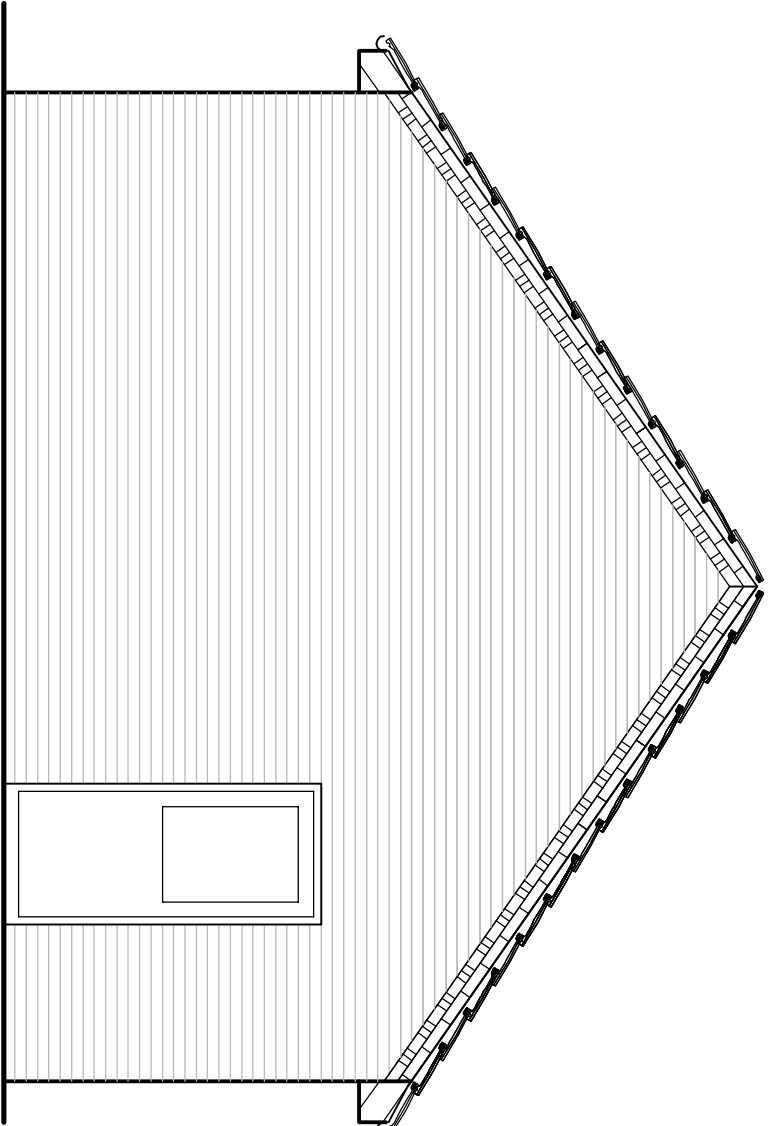


SIDE ELEVATION

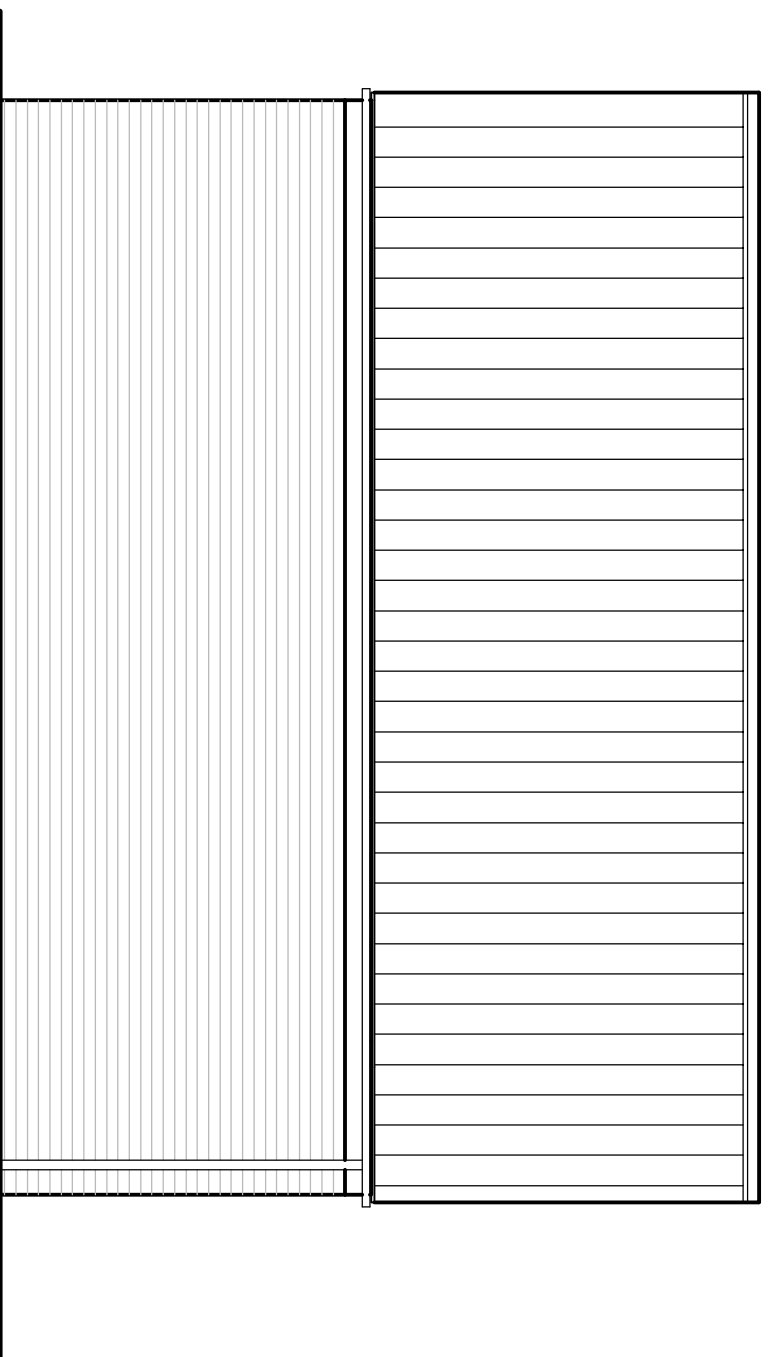

REAR ELEVATION

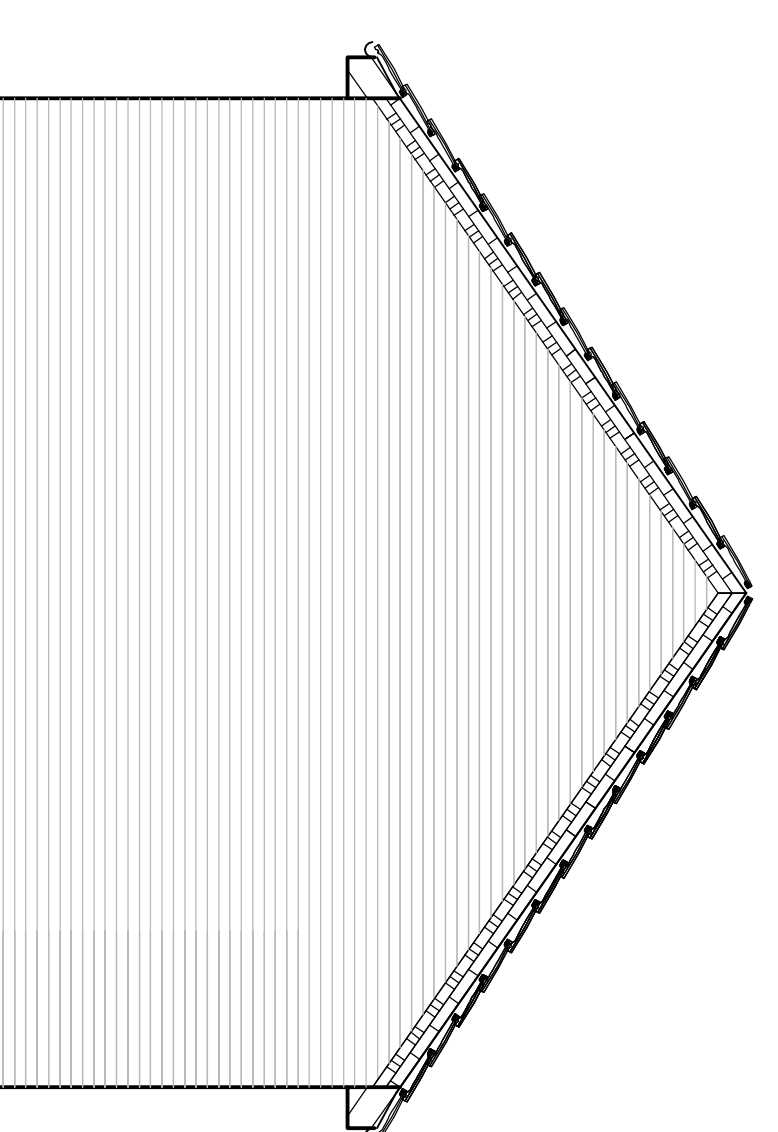

SIDE ELEVATION

 

Rev	Date	By	Description
-----	------	----	-------------



ABDS
Ltd
architectural consultants

Head Office
Southern Farmhouse
15 St Catherine St
Bedford
MK43 9JB
Tel: 0455 224267
Email: info@abds-arch.co.uk

Southern
St Kerewe
Cornwall
TR12 6NU



GLA

RESERVED MATTERS
RESIDENTIAL DEVELOPMENT
NORTH OF NIGHTINGALE WAY
SUTTON BRIDGE

DOUBLE GARAGE PLAN &
ELEVATIONS

SCALE: 1:50 @A1	DATE: 201119
DRAWN BY: ABB	CAD FILE: xxxxxxxxxx