



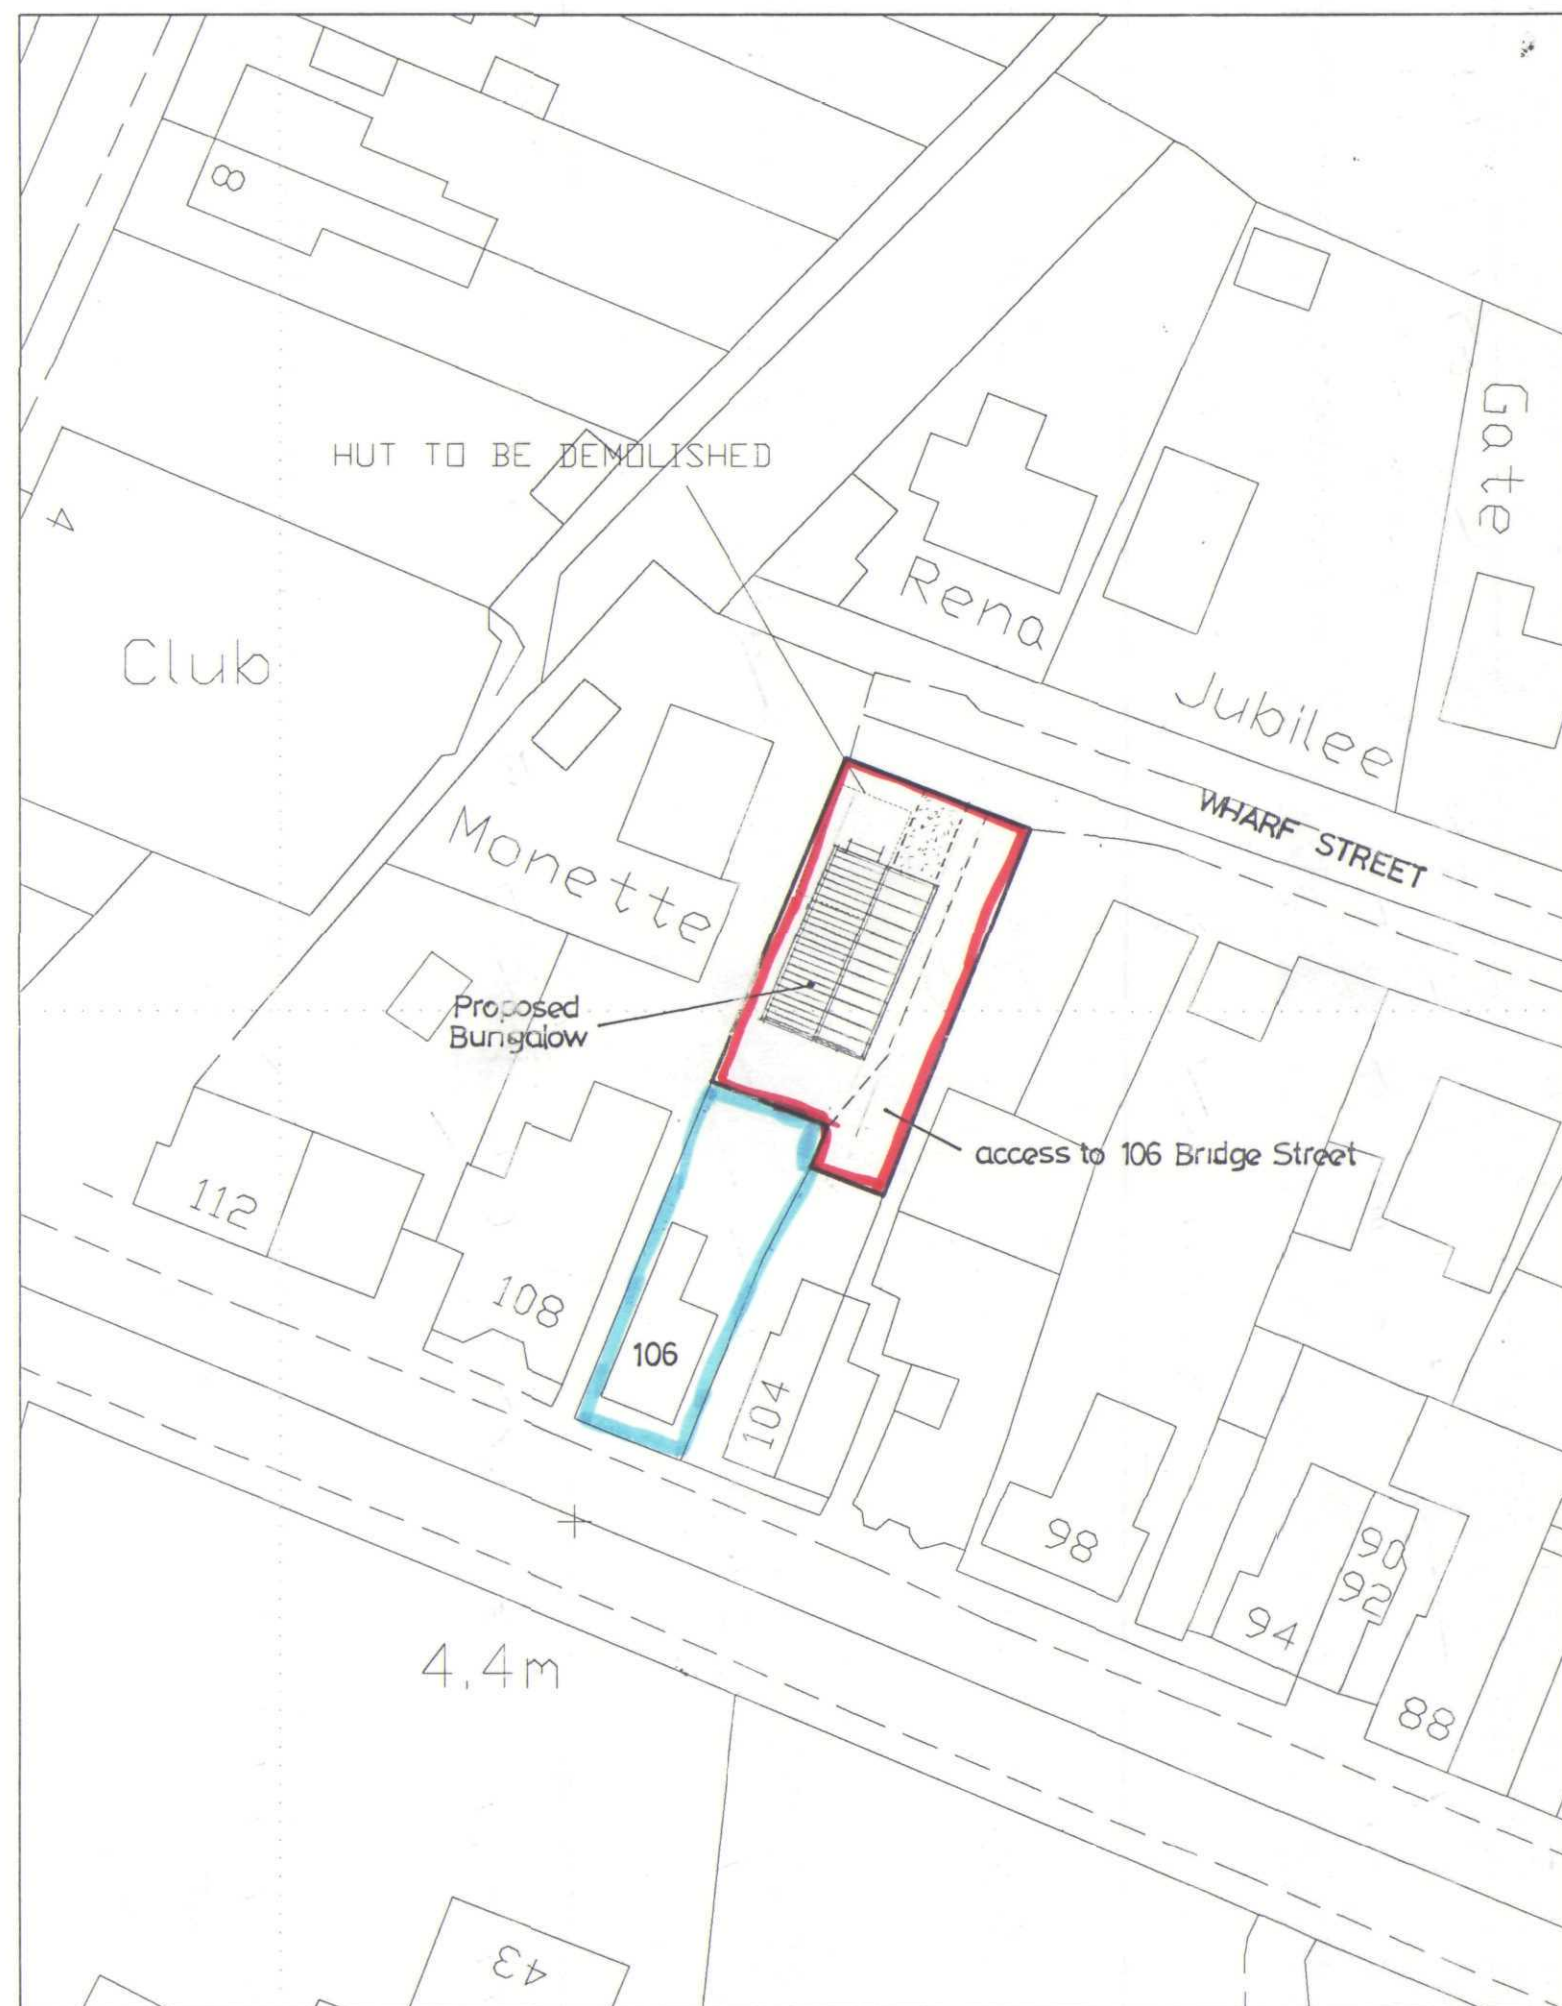

SITE PLAN  
1/500

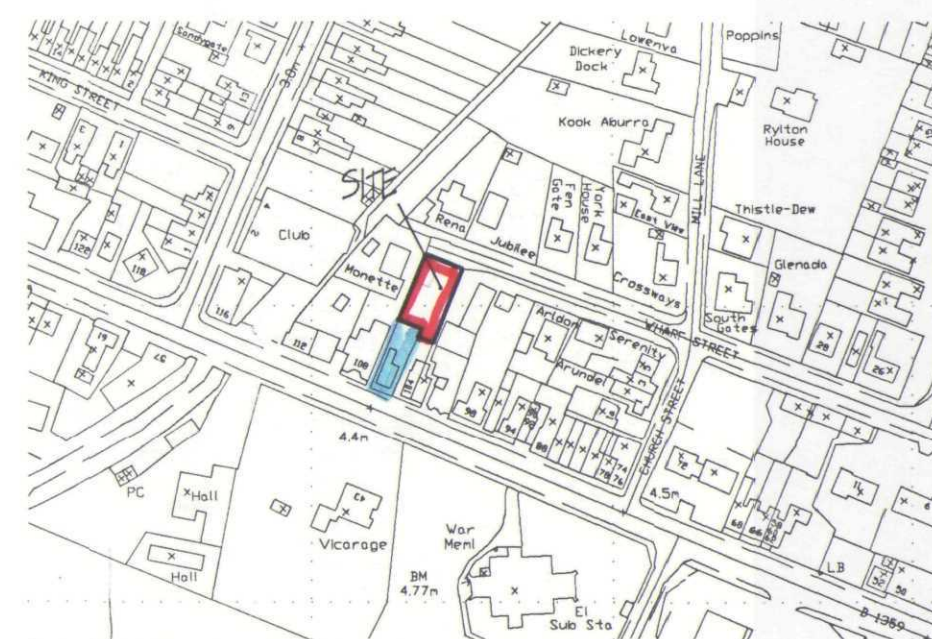

Drawn Copyright. All rights reserved. Licence Number 100020449

LOCATION PLAN,  
1/2500

SHDC  
Planning & Development  
06 SEP 2004  
Ref: 1168104

**G. R. MERCHANT**  
I.ENG AMICE FIWO  
ARCHITECTURAL, STRUCTURAL  
AND LAND DRAINAGE  
CONSULTANTS  
Unit 4, Wrights Mews  
12A Park Road, Holbeach,  
Spalding, Lincs. PE12 7EX  
Tel: 01406 490800  
Fax: 01406 425744  
E-Mail: G. R. Merchant @ Merchant. FS.  
Co. UK

Project  
BUNGALOW & GARAGE,  
OFF WHARF STREET,  
SUTTON BRIDGE,  
SPALDING, LINC'S.

Client  
MRS. M. SUMMERFIELD.

Drawing  
SITE & LOCATION PLANS.

**DETERMINED  
PLAN**

Date: AUG '04  
Drawing No: 02  
Drawn: GRM.

Scales  
AS INDICATED.

**DO NOT SCALE FROM THIS DRAWING**  
This drawing is copyright and may not be altered, traced, photographed or used for any other purpose other than that for which it is issued. The General Contractor is to check all dimensions on site and report any discrepancies to the Architect. All details shown on this drawing including foundations are based upon typical site conditions related to the area. No responsibility can be accepted for abnormal conditions which may be discovered during construction unless reported to the Architect as that design amendments may be considered. Site and surveys are recommended in respect of foundations to establish specific site conditions before foundation work is undertaken. This drawing is limited in the amount of information contained and does not purport to contain a full specification of the works. It is solely for the purpose of obtaining Planning / Building Regulation approval. This drawing must not be used as a contract document. The works will not be supervised or inspected on site by G. R. Merchant or any representative thereof. It is the client or their appointed agents responsibility to control workmanship, substitution of materials, adherence to specifications, variations to contract etc.  
All materials to be new unless otherwise stated and all components and materials etc. to be used fixed and installed etc. in strict accordance with manufacturers instruction and relevant code of practice. Materials shall conform to appropriate British standard specification or ENK certificate or European code equivalent. The Employer / Client shall ensure that the selected contractor is competent with and adopts all measures necessary to achieve compliance with Health and Safety legislation for Building sites and Work places. The Employer / Client is advised that should the works need to comply with the Construction Design and Management Regulations an independent Planning Supervisor will be required. The works shall comprise of all that is shown on the drawing and details. Work that may not specifically shown but may be reasonably inferred as necessary to carry out the works shall be deemed to be included.