


AMENDED PLAN - 50


Ref. 112

SP. REVISED
Planning & Construction
- 7 APR 1950
Ref. 117516
FLOOR

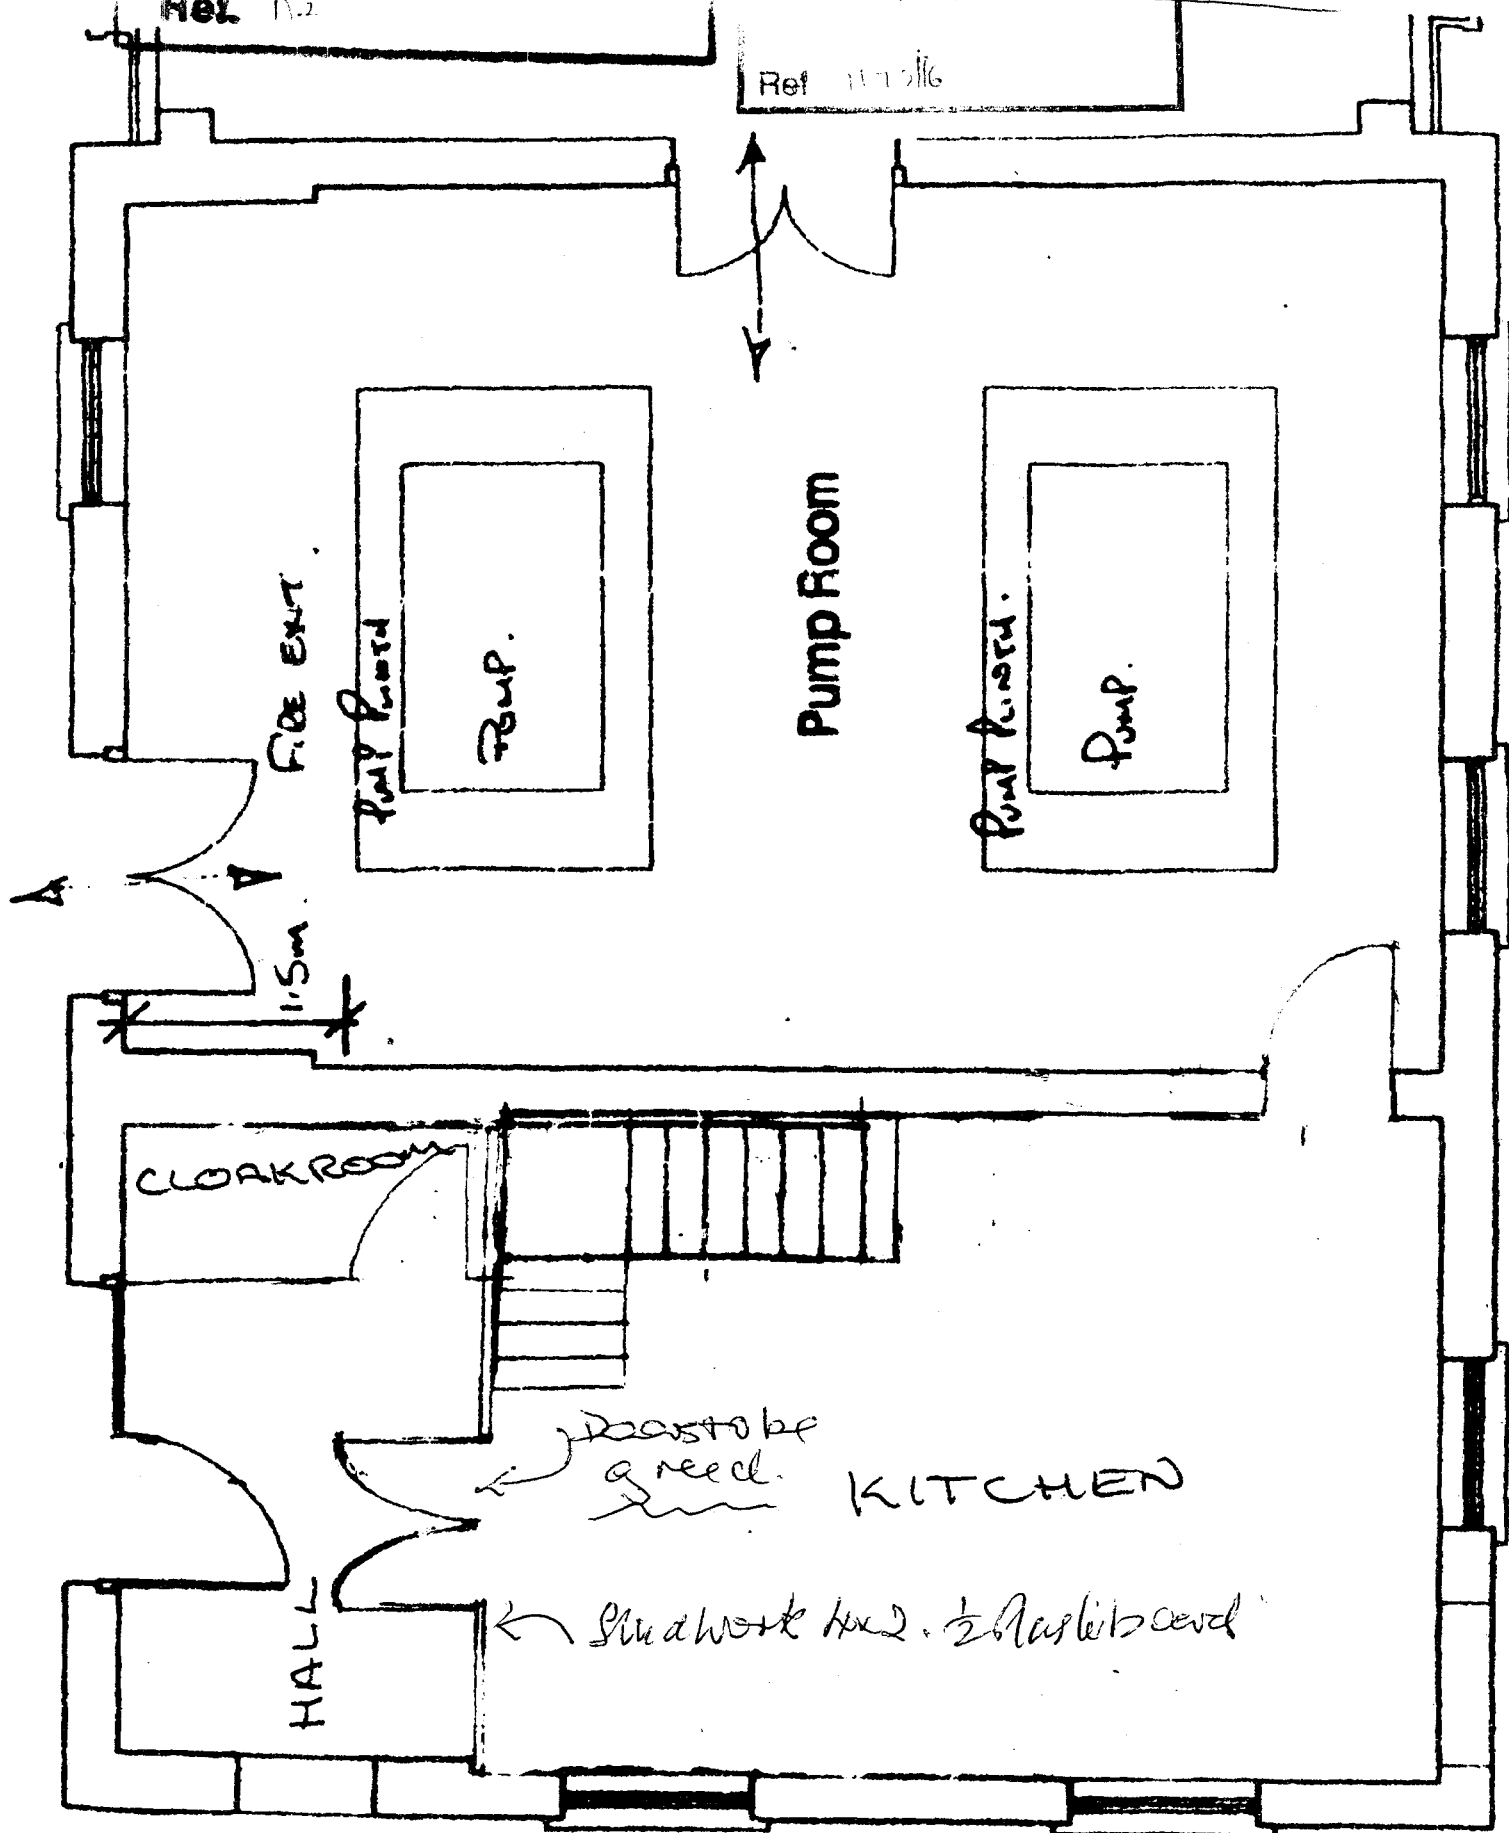

1-50

1ST FLOOR

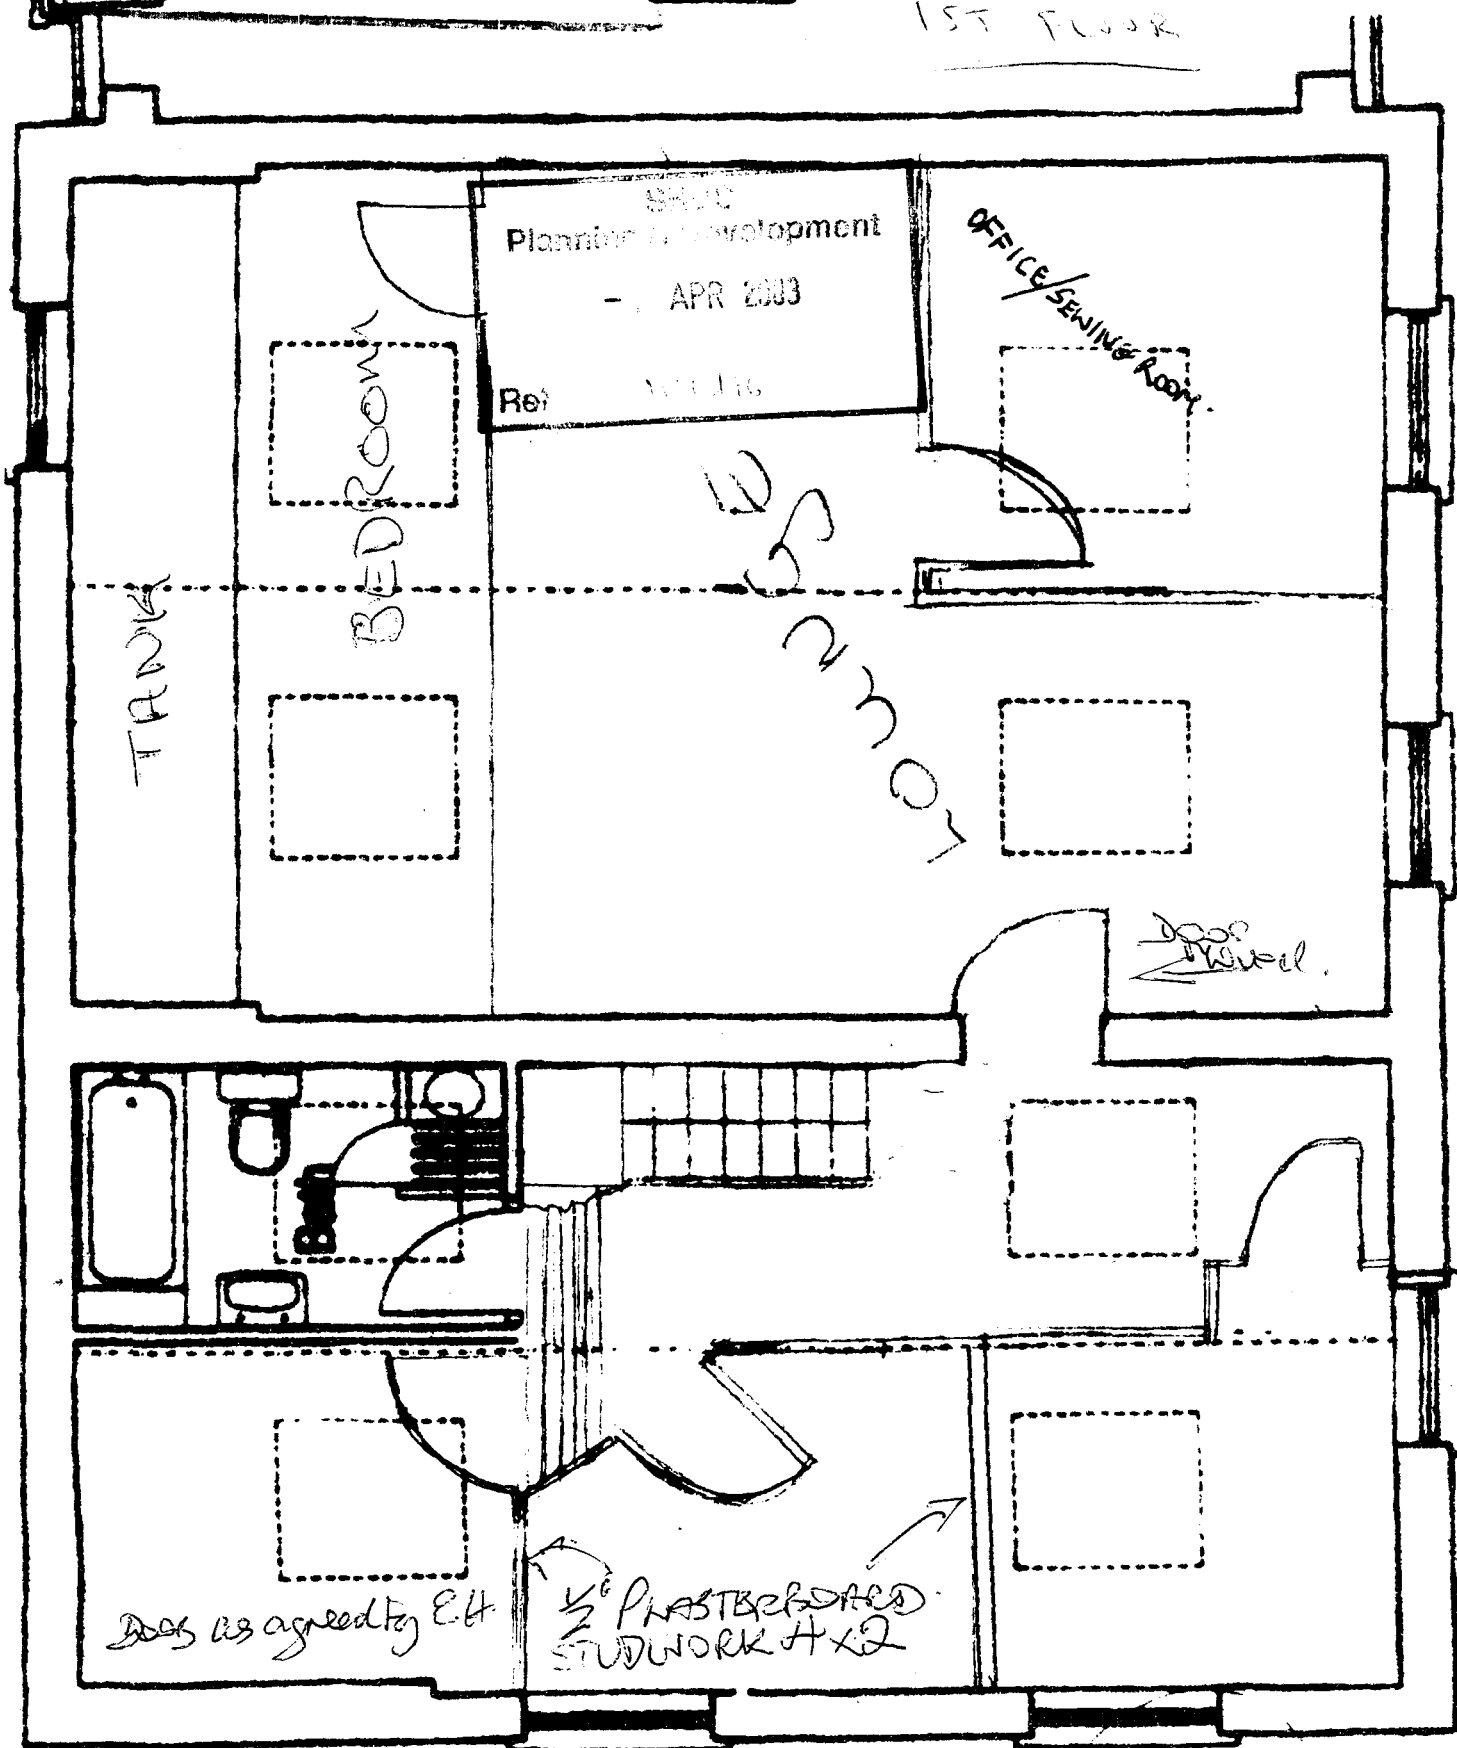


SUTTON BRIDGE, SPALDING, LINCOLNSHIRE.

AMENDED PLAN


Ref. 112

APPROVED SCHEME


SHDC
Planning & Development
- 2 APR 2003
Ref 1175/96

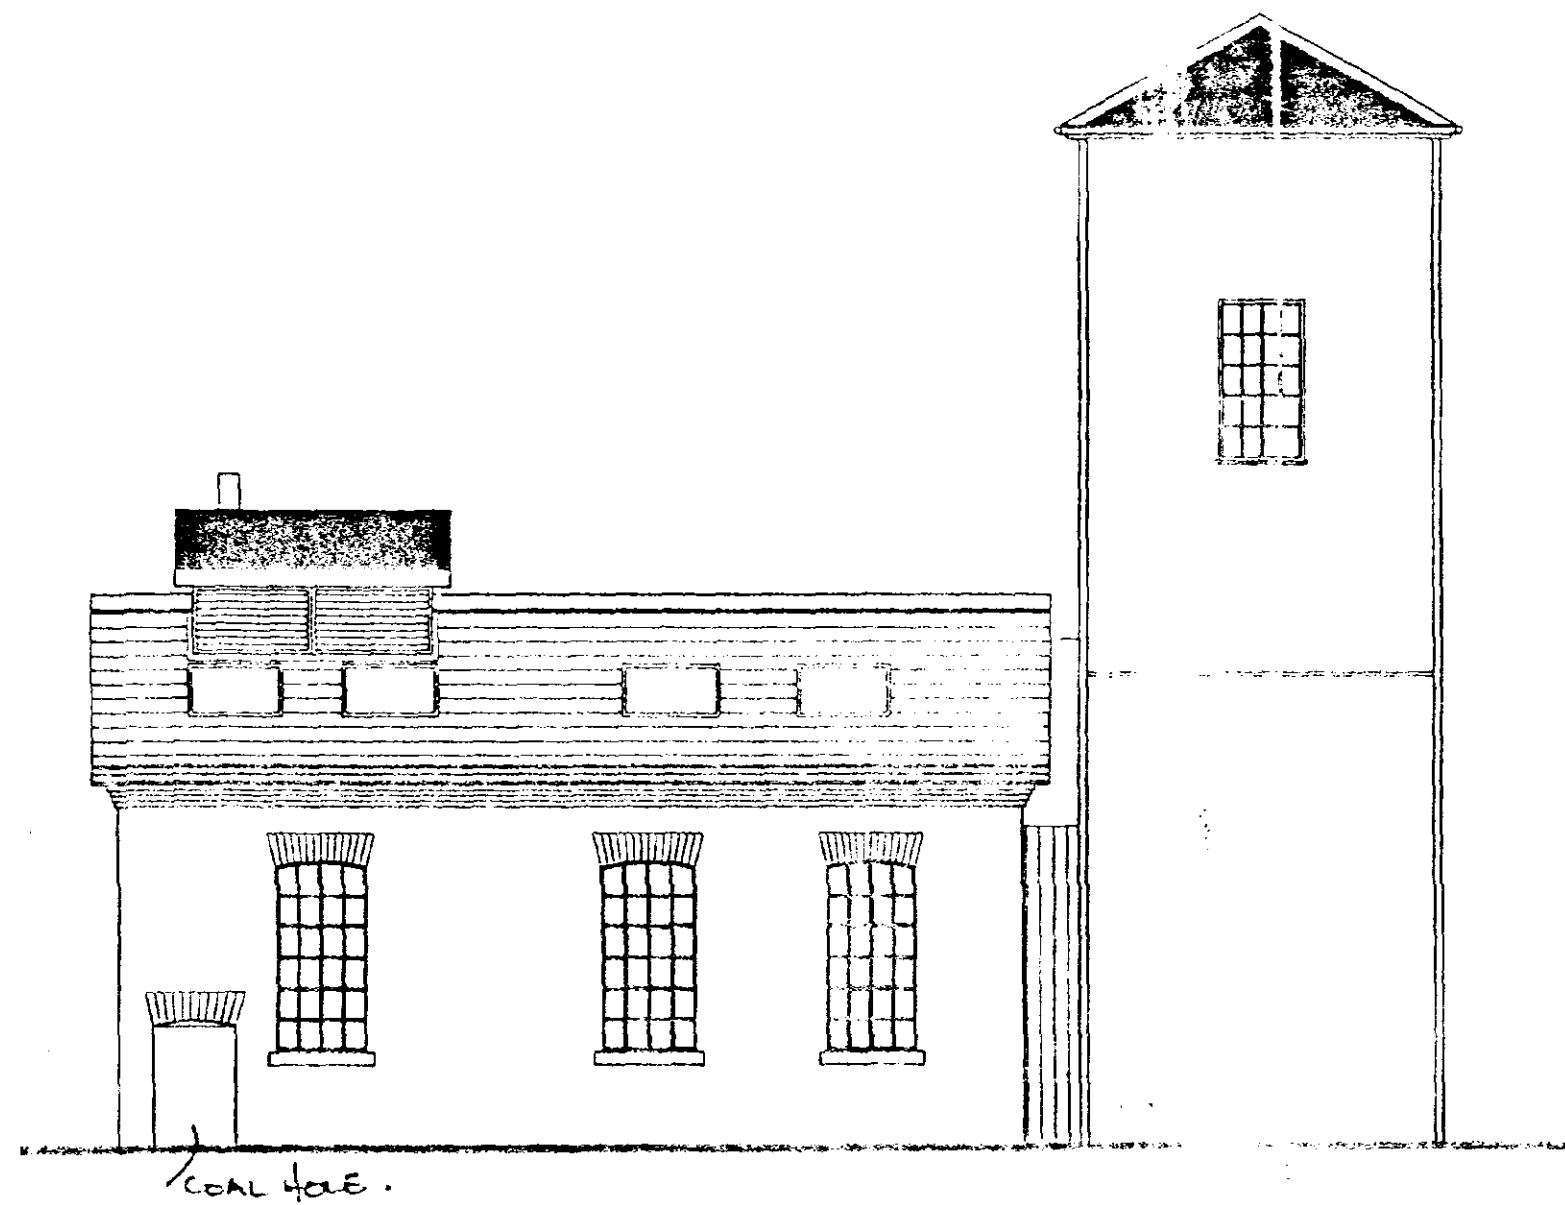

South elevation

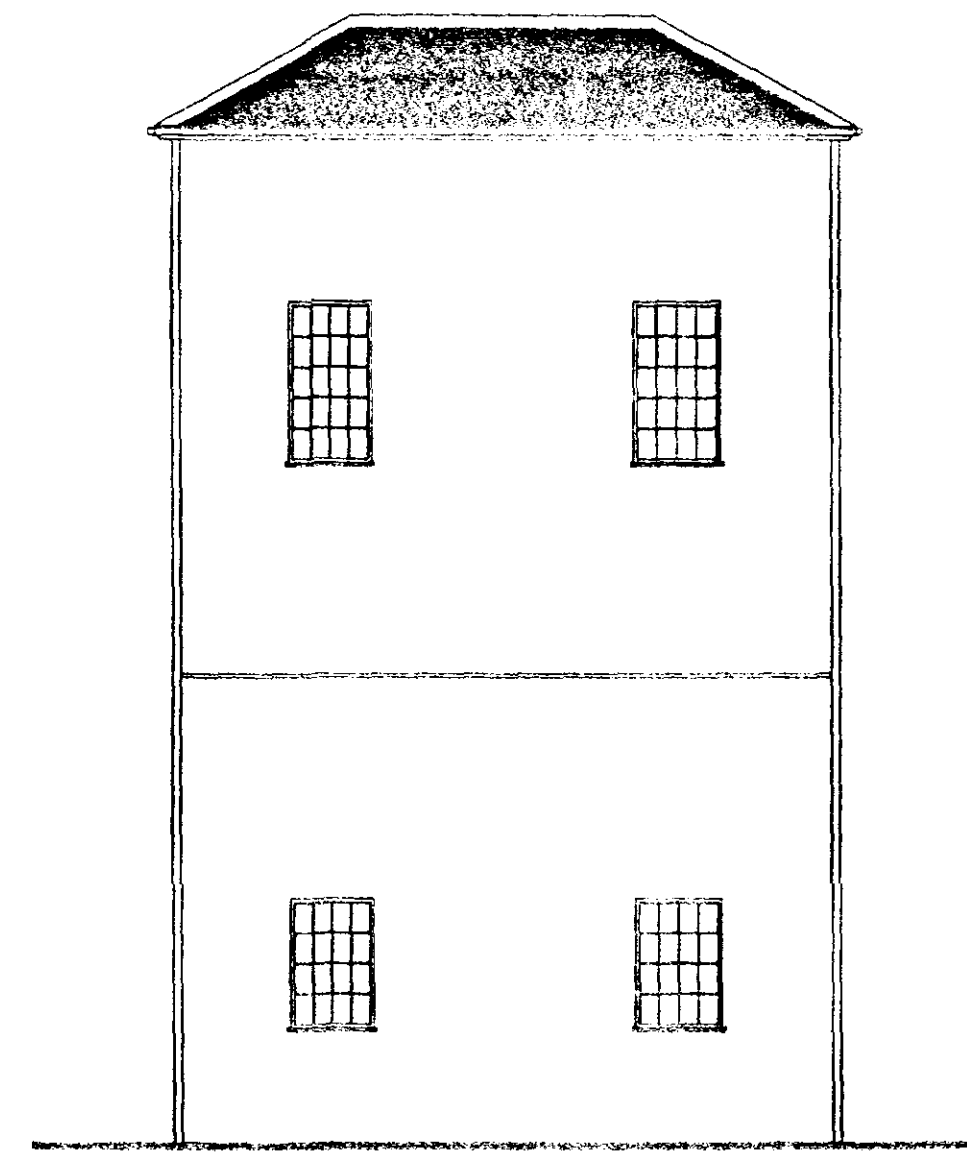


East elevation

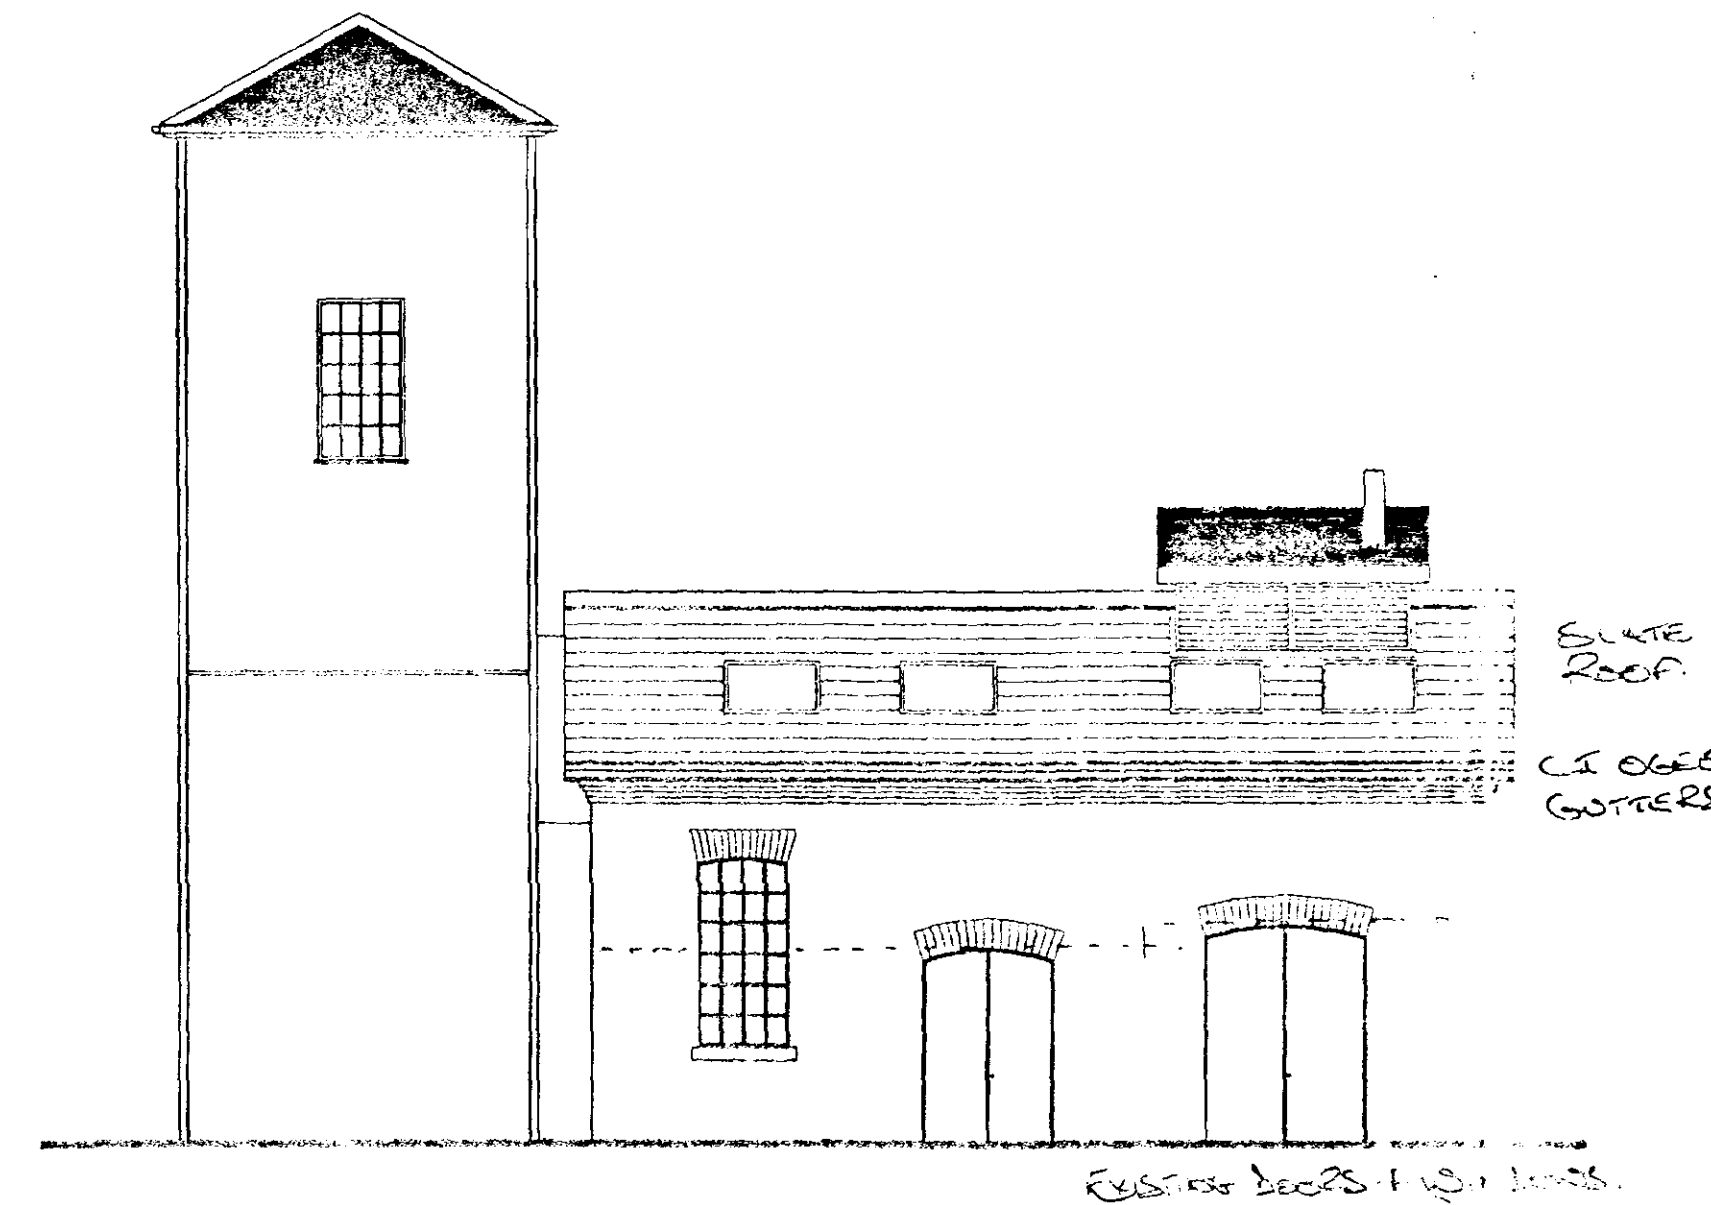


North elevation


Exterior cleaned repaired painted.
Interior cleaned repaired painted.

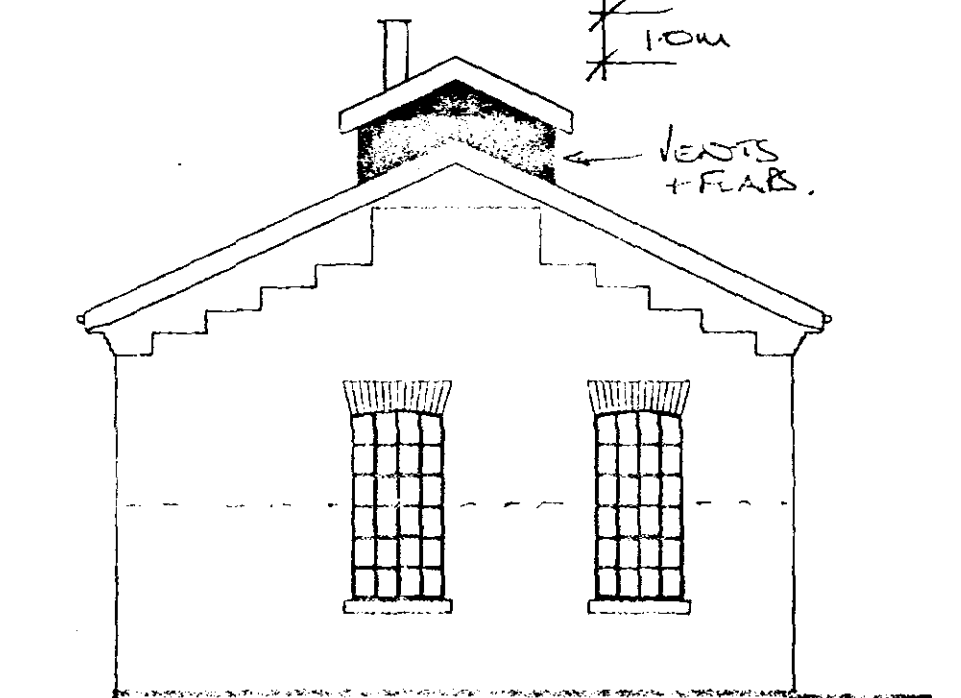

West elevation

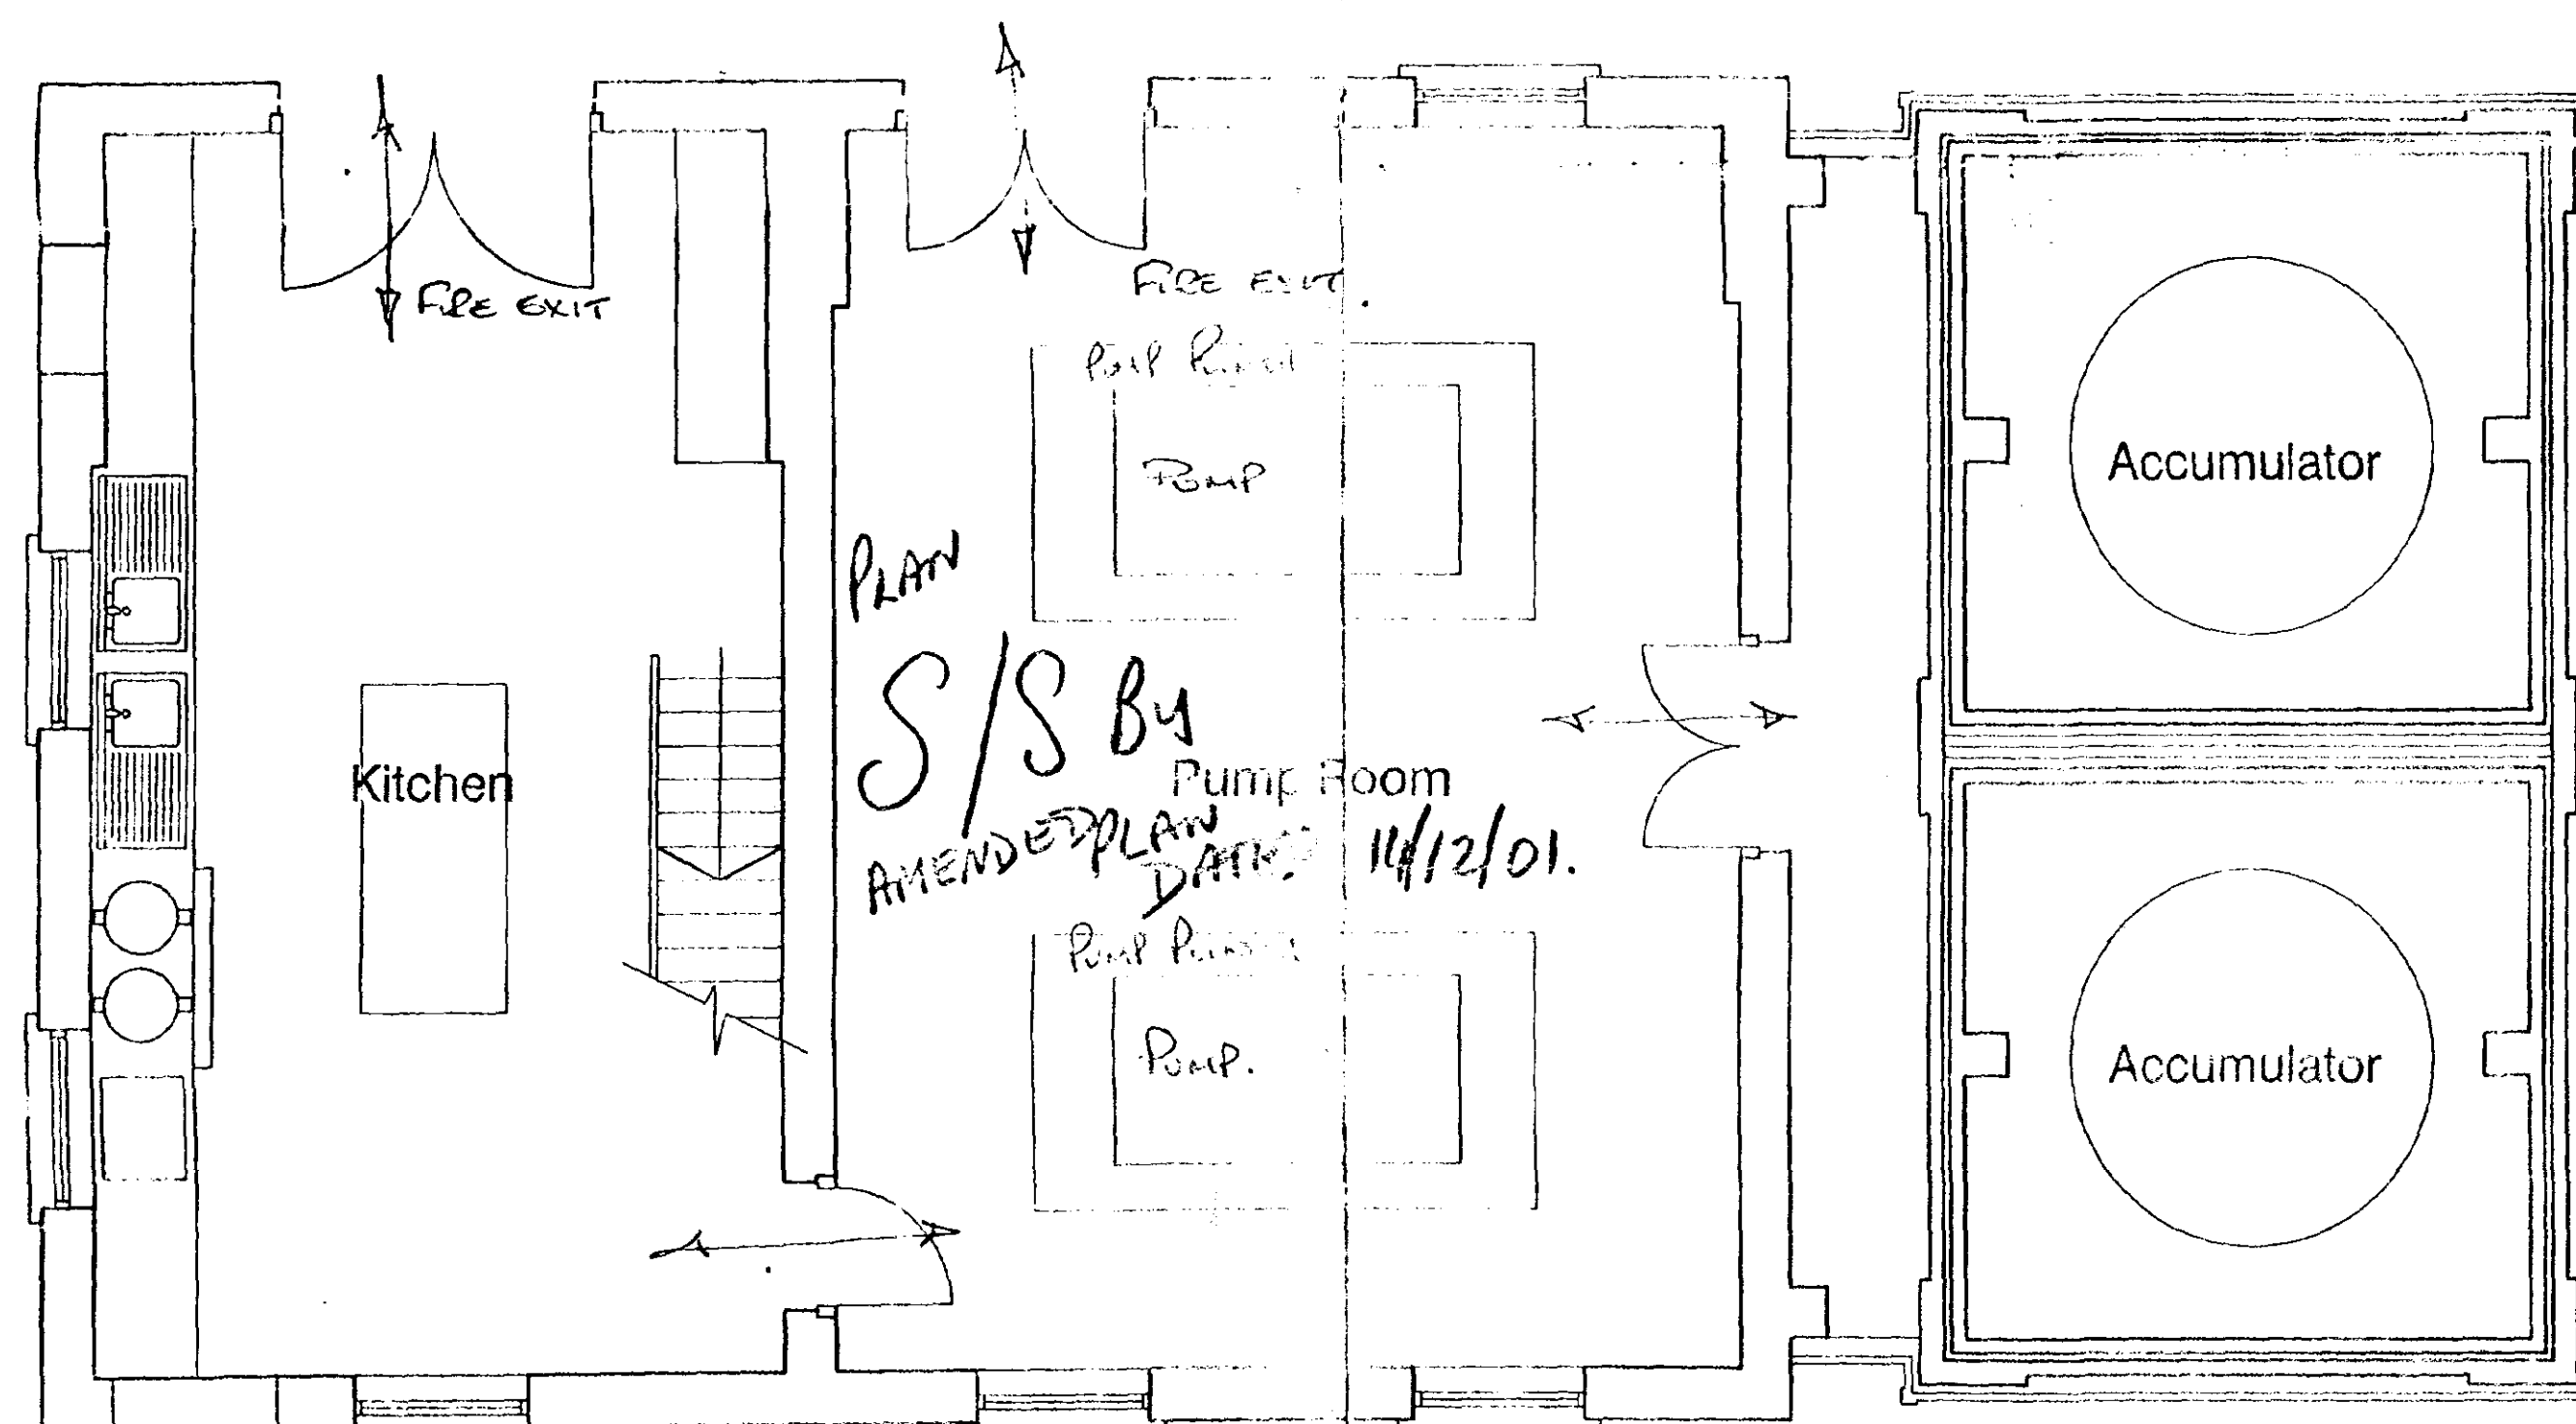

Ground Floor Plan

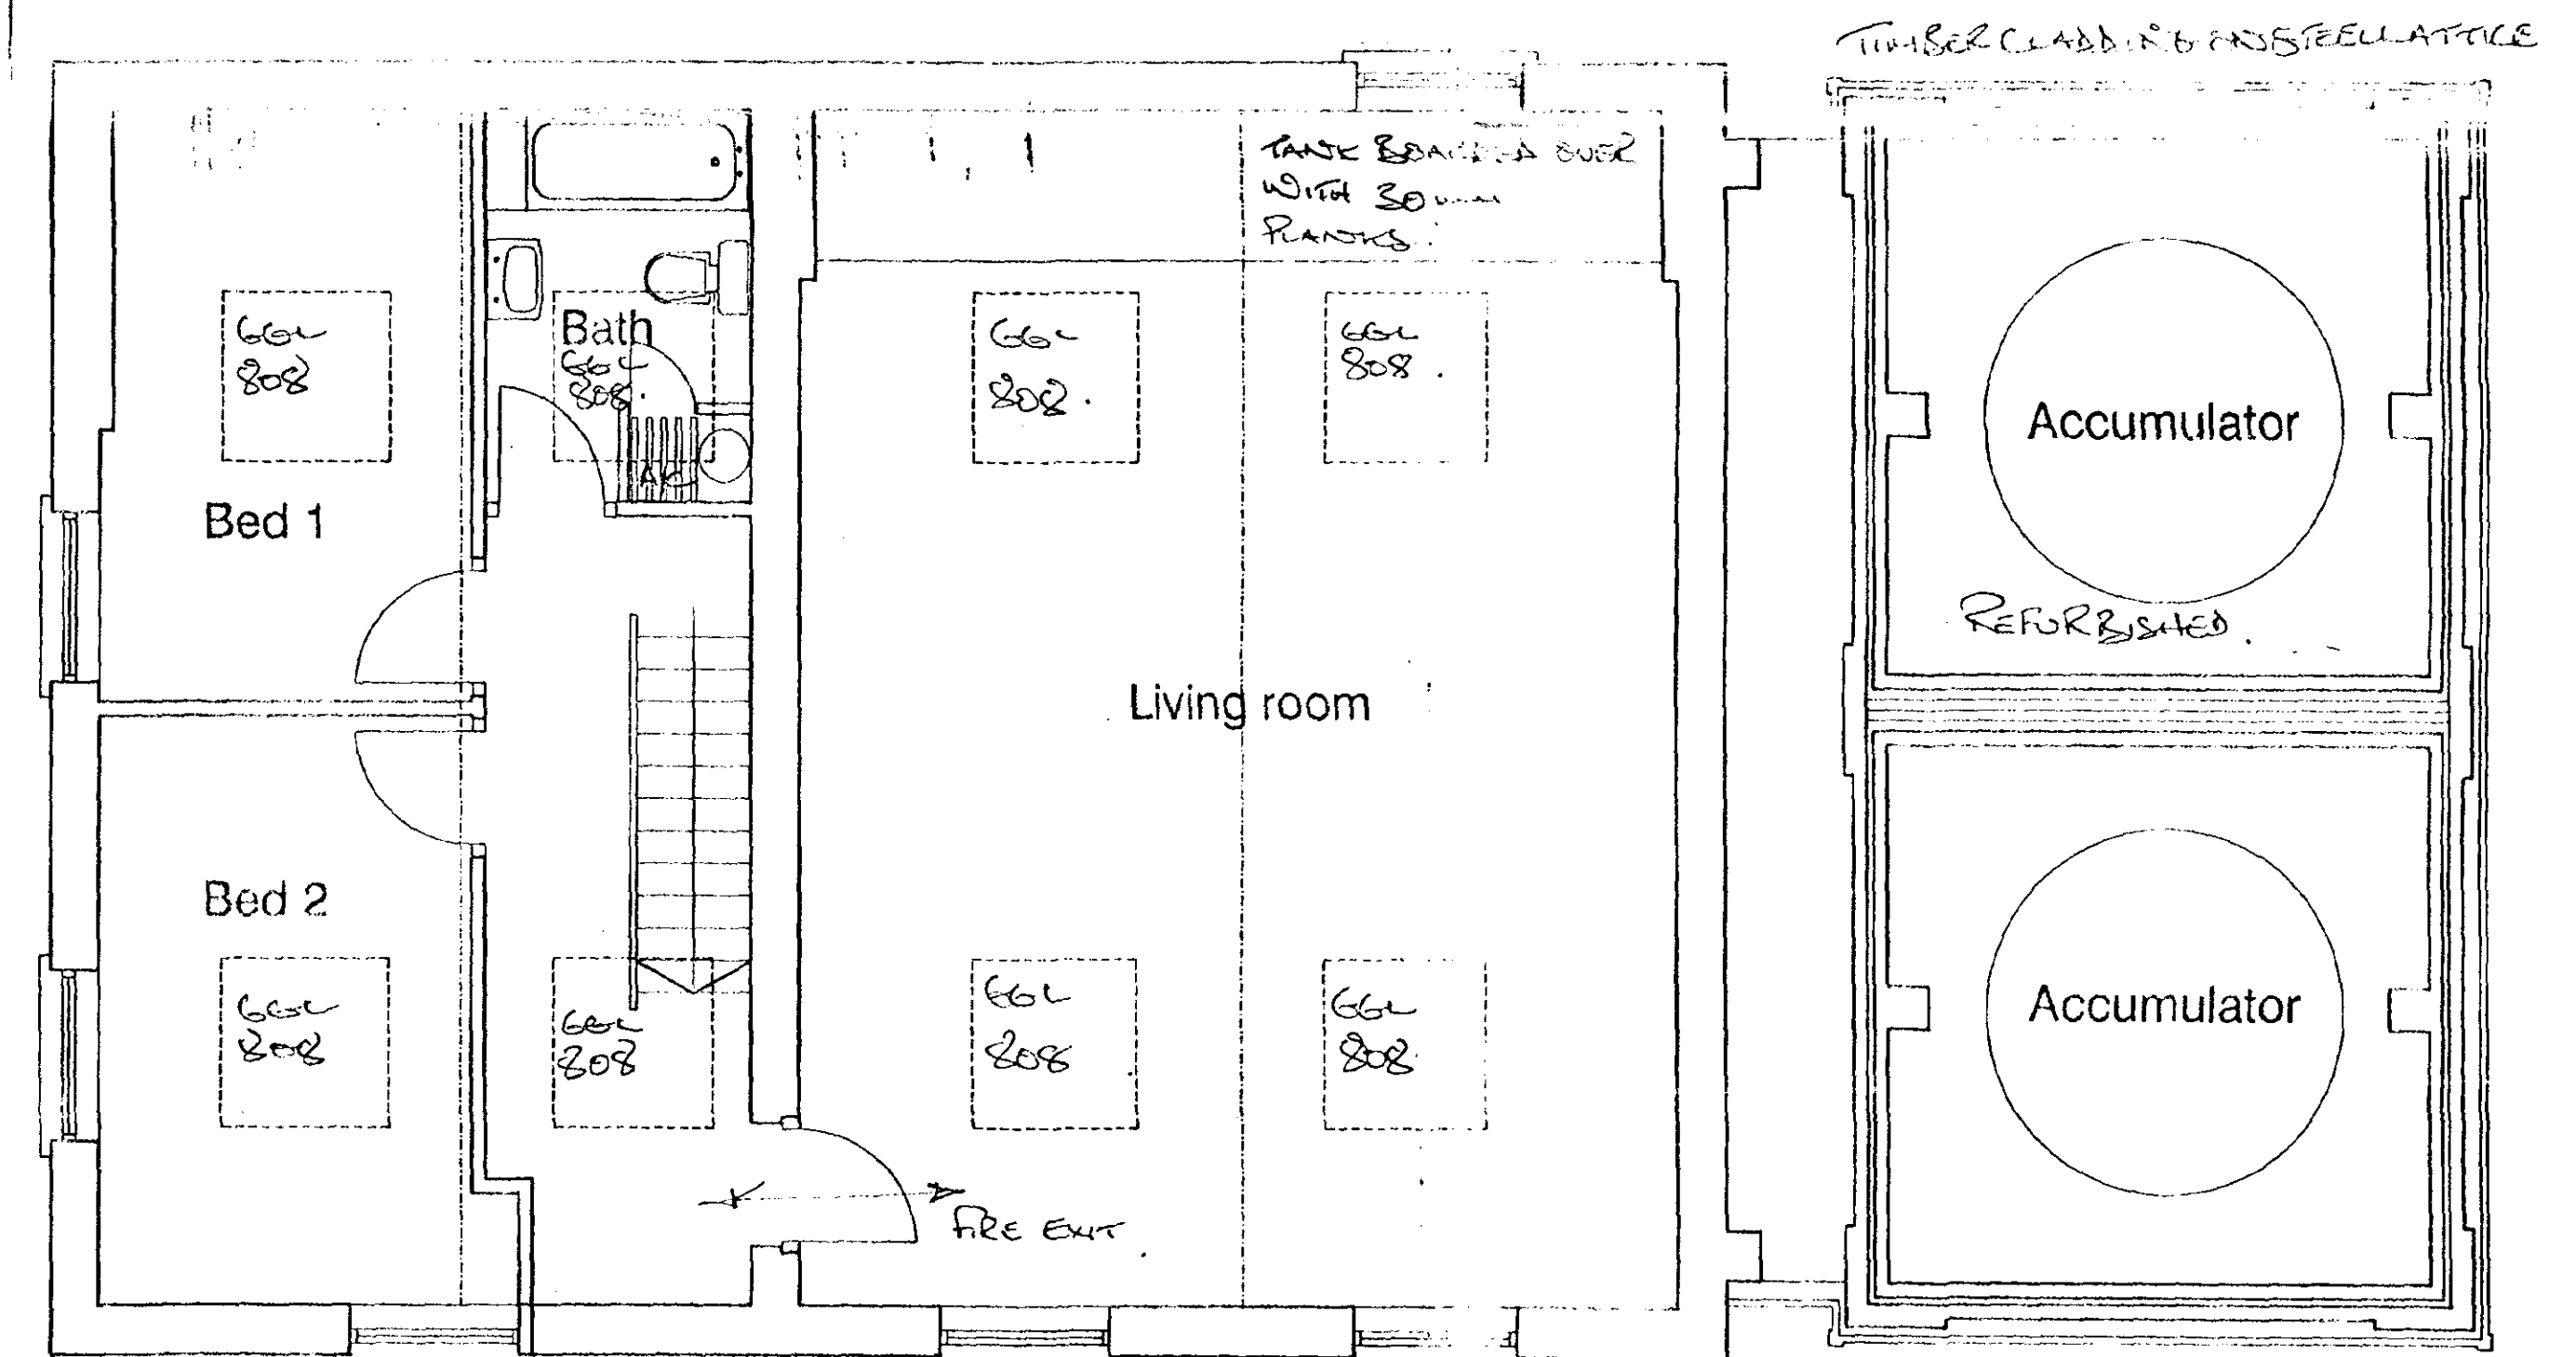

First Floor Plan

NOTES
This drawing should not be scaled. It is the contractors and his sub-contractors responsibility to check all dimensions and information on site before starting work. All work to be carried out in accordance with current building regulations. This drawing to be read in conjunction with structural engineers drawings. This drawing is copyright and must not be copied without consent.

Hydraulic House Sutton Bridge
Proposed Elevations and Internal Layout. DRG 1/Rev. Date

REVISIONS Proposed Layout.
12 November 2001.

PETER STRUDWICK ARCHITECT
6 NELSON ROAD SHERINGHAM NR26 8BU
Tel: 01263 825550 Fax: 01263 825567 e-mail: pstrudwick@btinternet.com

DATE: OCT 2001
SCALE: 1:50/1:100
DRAWN BY: PMS

PROJECT: HYDRAULIC ENGINE HOUSE SUTTON BRIDGE 212 SQH.
PLANS AND ELEVATIONS
No. 091-002

This is a true copy of the Plan deposited with the South Holland District Council and approved by them under the Building Regulations subject to conditions shown on the Notice of Passing of Building Plans.

SOUTH HOLLAND D.C.
BUILDING CONTROL
13 NOV 2001
REF: 887161