

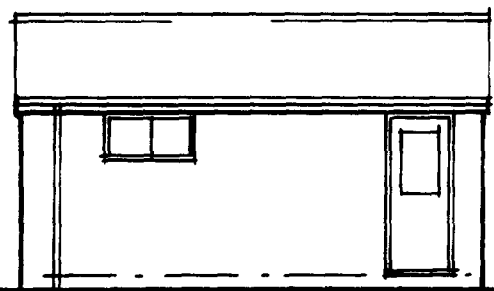


Front Elevation

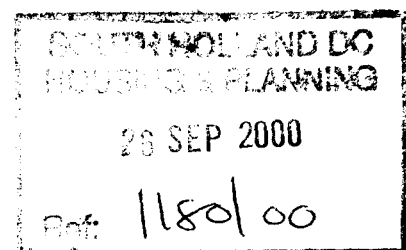

Side Elevation.

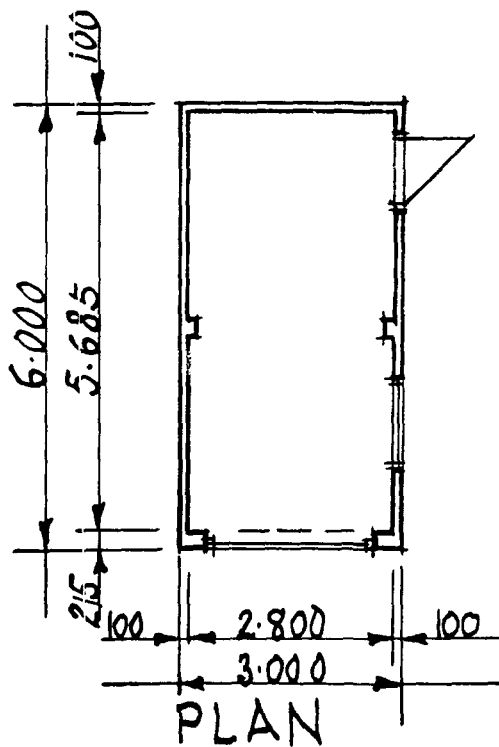


G101.3


~~Construction notes as for type G101.1 below apply.~~

PART DET. NO. G101.


Scale: 1:100

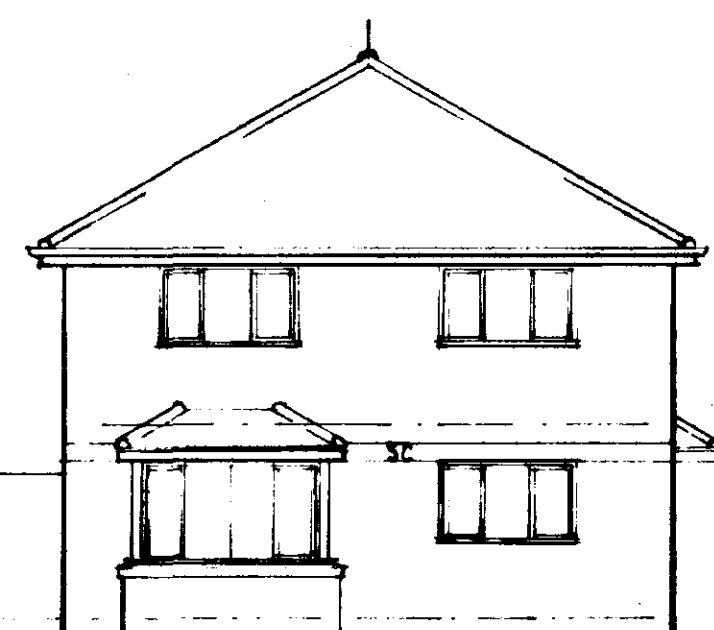


Front Elevation - to Bridge Road.

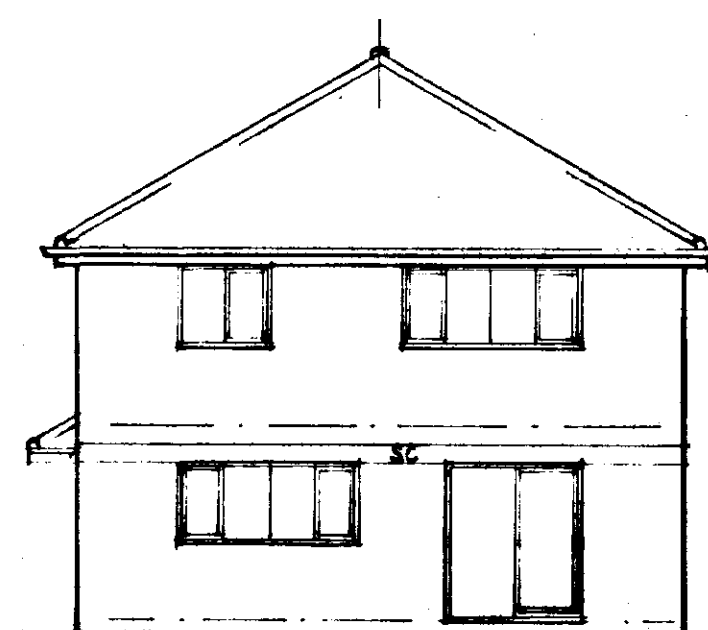


Back Elevation

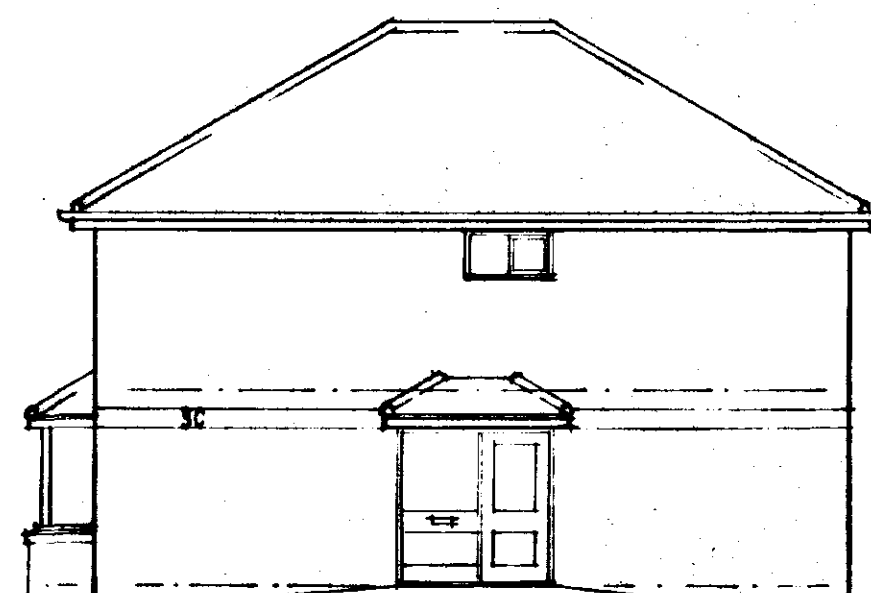


Southeast Side/Entrance Elevation

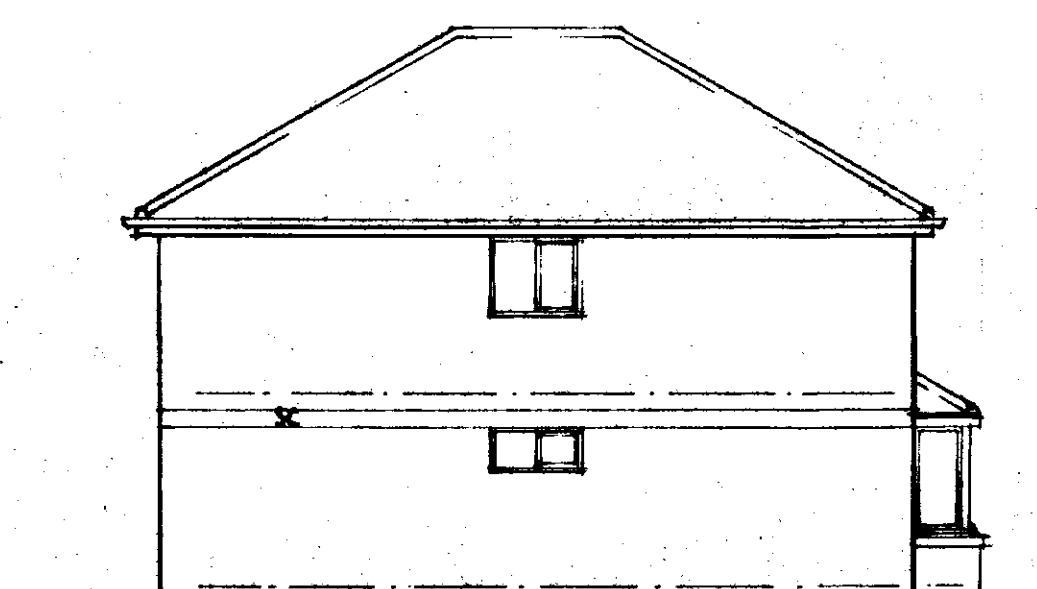


Northwest Side Elevation.

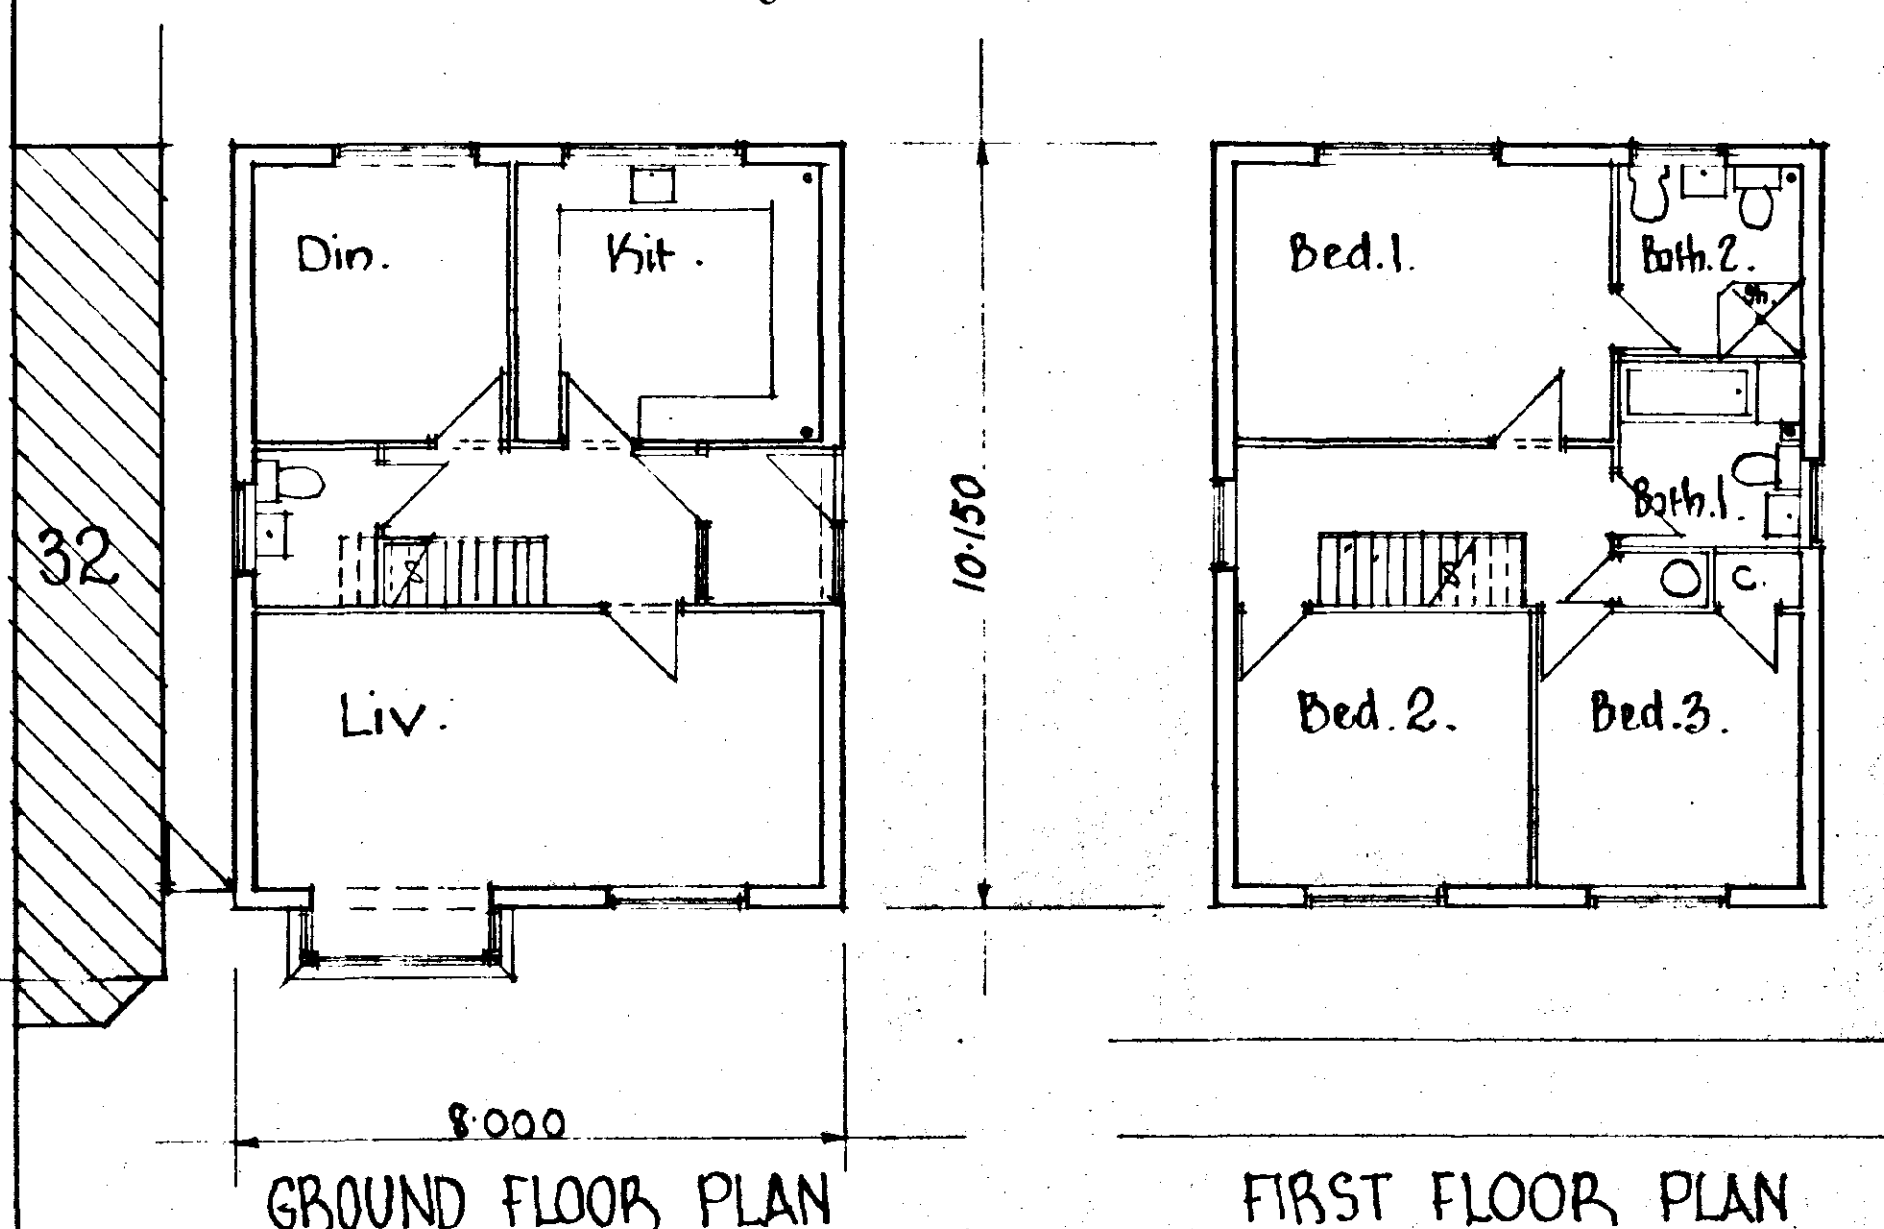

GROUND FLOOR PLAN

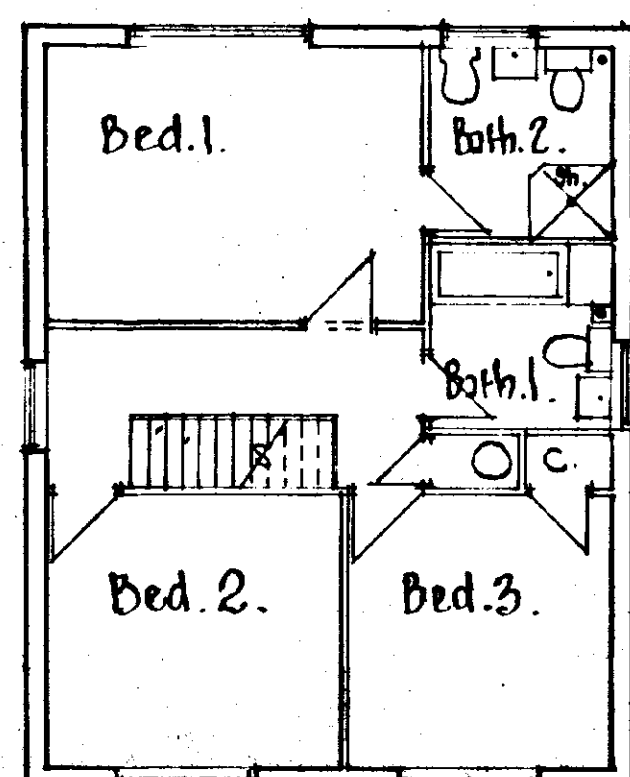

FIRST FLOOR PLAN

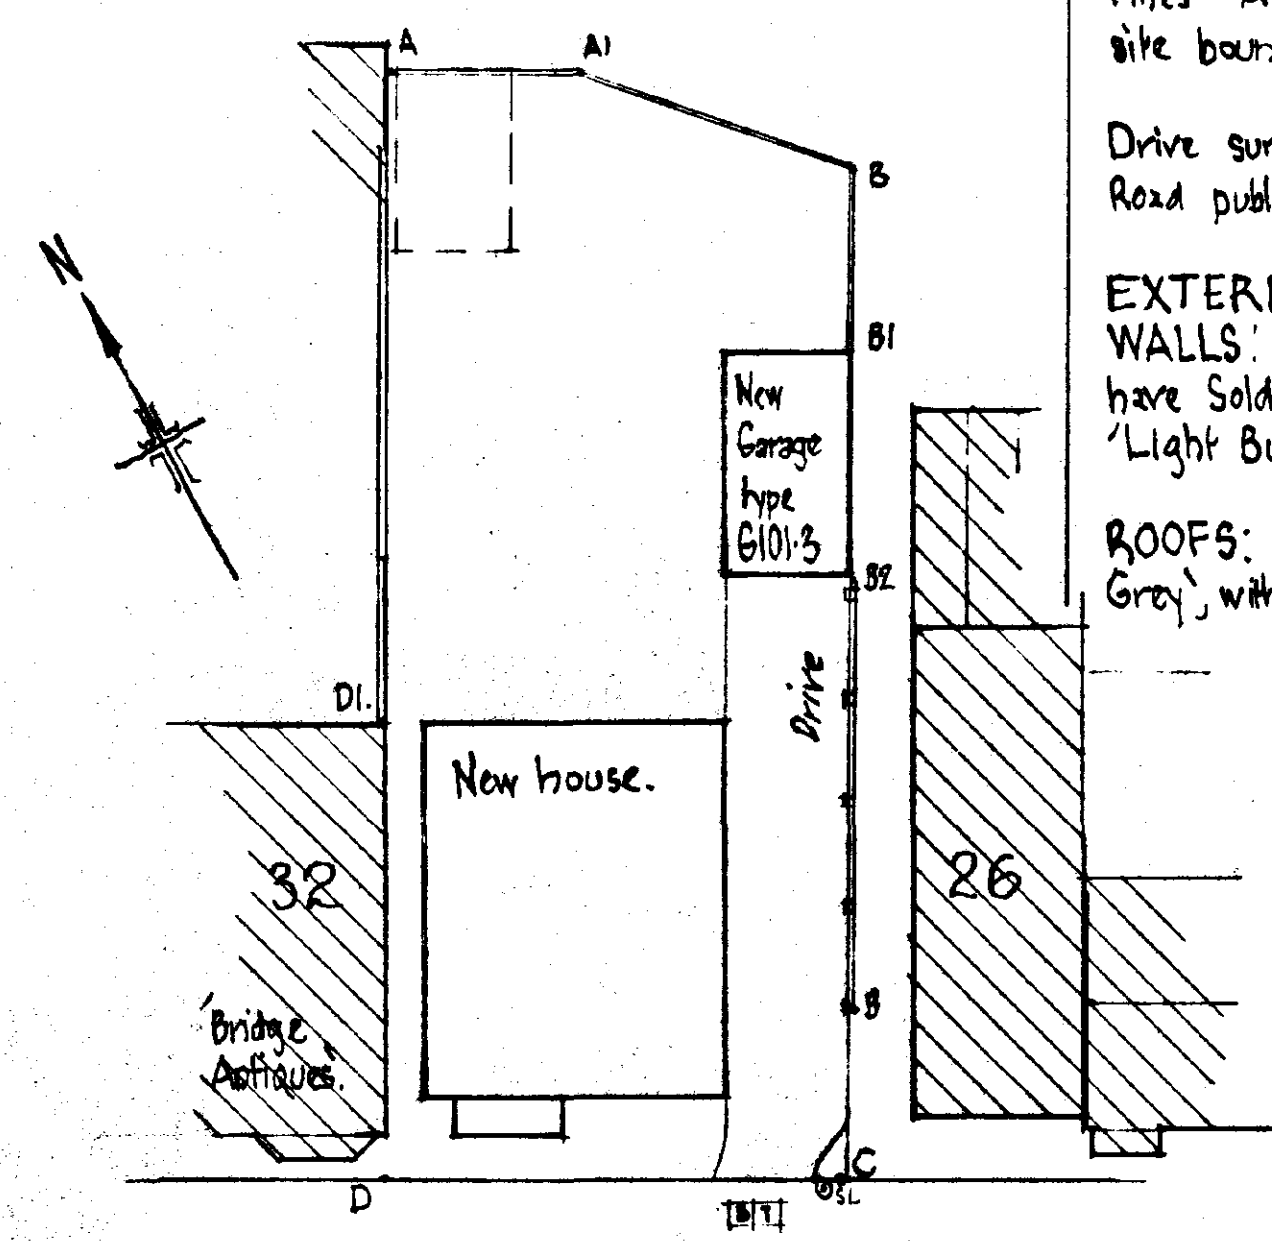

BRIDGE ROAD


SUPERSEDDED

ABOVE: SITE PLAN. Scale: 1:200

EXTERNAL WORKS GARAGE, etc.
New Garage to be type G101-B, drg. no. G101, but 'hand' to be reversed relative to detail plan.
Remove old wooden garage/shed from Northern corner of site.
Form new 1.8m high close boarded fences on boundary lines A-A'-B-B'. Other walls and buildings forming site boundaries are existing as shown, and are to remain.
Drive surface, and ground surface between house and Bridge Road public footway, to receive brick pavers.


EXTERNAL FINISHES: House & Garage:
WALLS: 1st stock 'Red Multi Rustic' facing bricks, but house to have Soldier Course (where shown SC on elevations) in 1st stock 'Light Buff Rustic' facing bricks.

ROOFS: All to be in Redland 'Norfolk' pantiles, colour 30' Slate Grey, with matching ridge and hip tiles.

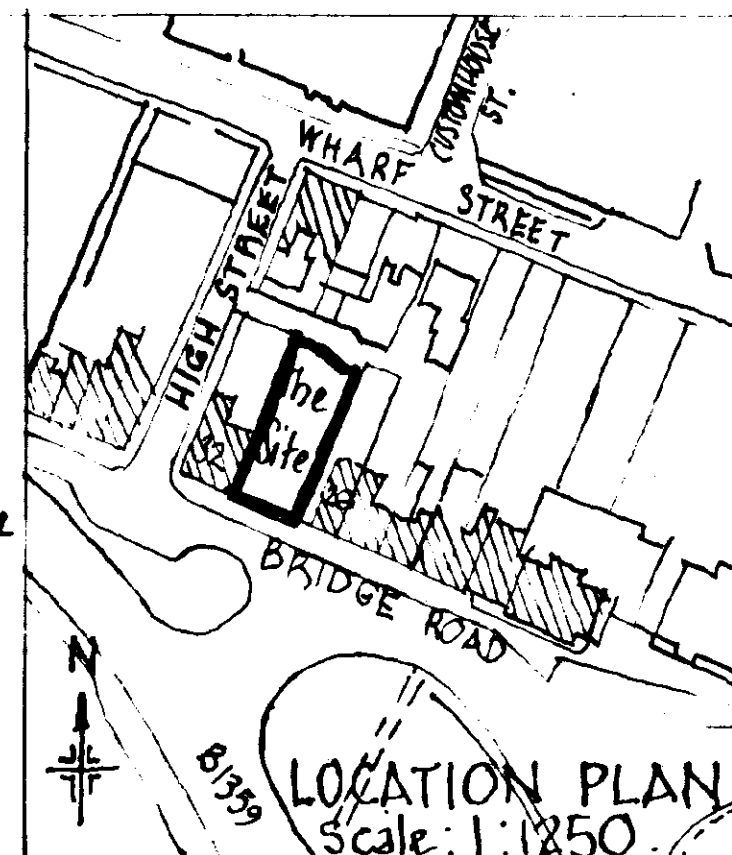

LOCATION PLAN Scale: 1:1250

SUPERSEDDED

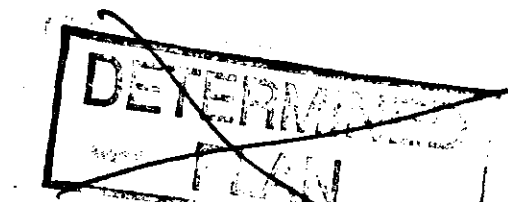

SOUTH HOLLAND DC
HOUSING & PLANNING
26 SEP 2000
Ref: 1180/00

Adj. 26 BRIDGE RD, SUTTON BRIDGE, Lincs
New House

SUPERSEDDED

DIXON ARCHITECTS

Gerald Dixon, Dip.Arch., RIBA, Dip.TP
Jennifer Anne Dixon, Dip.Arch., RIBA
Chartered Architects and Planning Consultants 12 Oaklands Road London N20 8BA
Tel: 020 8445 1954 Fax: 020 8446 4015

Scale:
1:100
& as shown.

Date: 12/9/2000


Drg. No:

985.1


32




Front Elevation - to Bridge Rd.

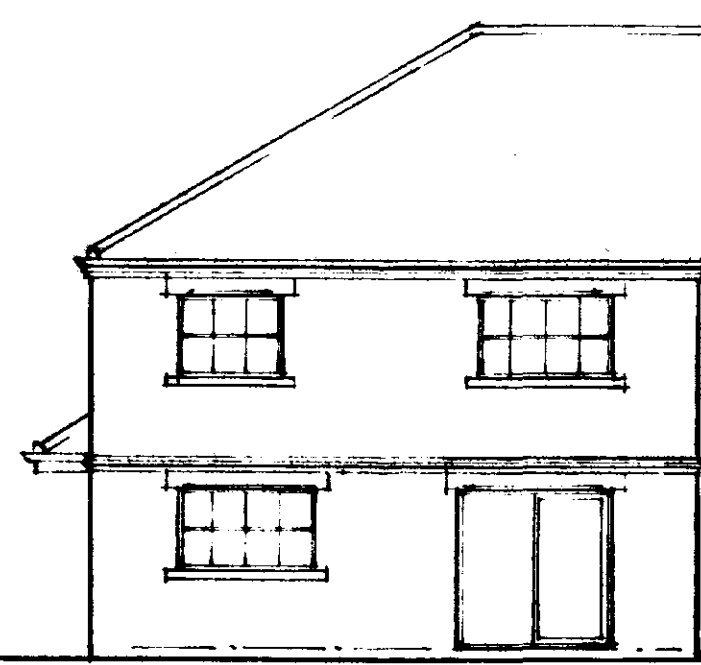


Back Elevation

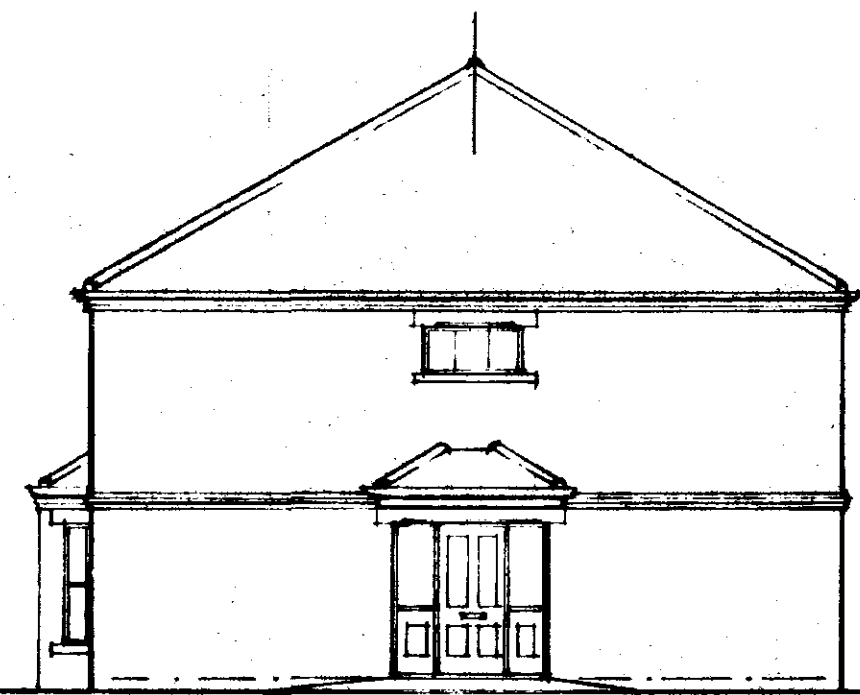


ABOVE: Southeast Side / Entrance Elevation

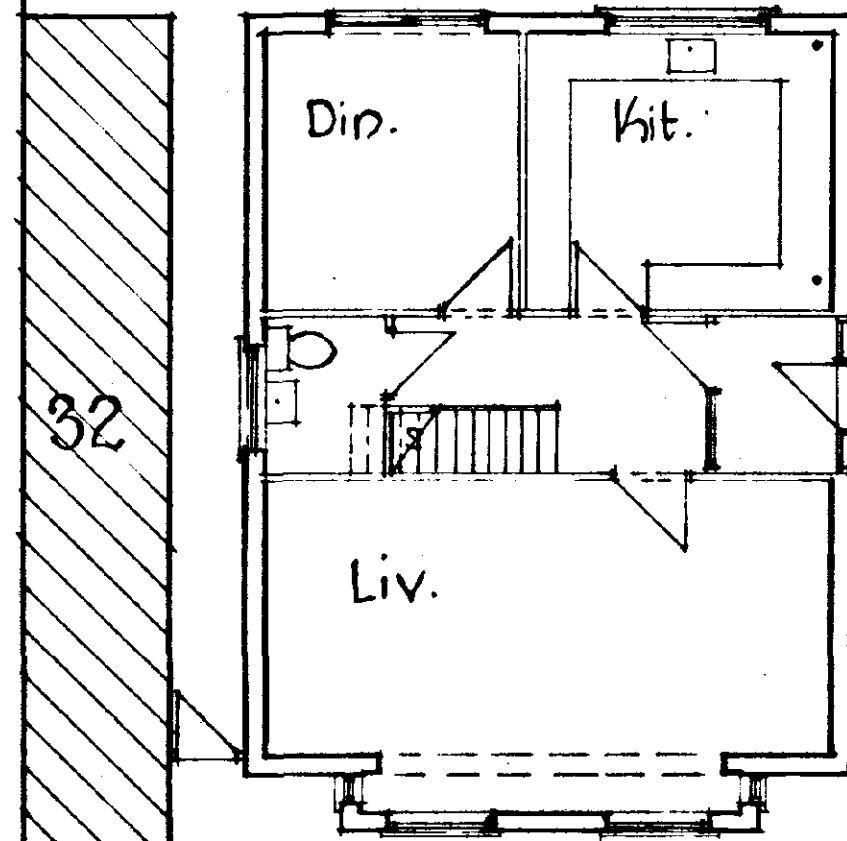


GROUND FLOOR PLAN

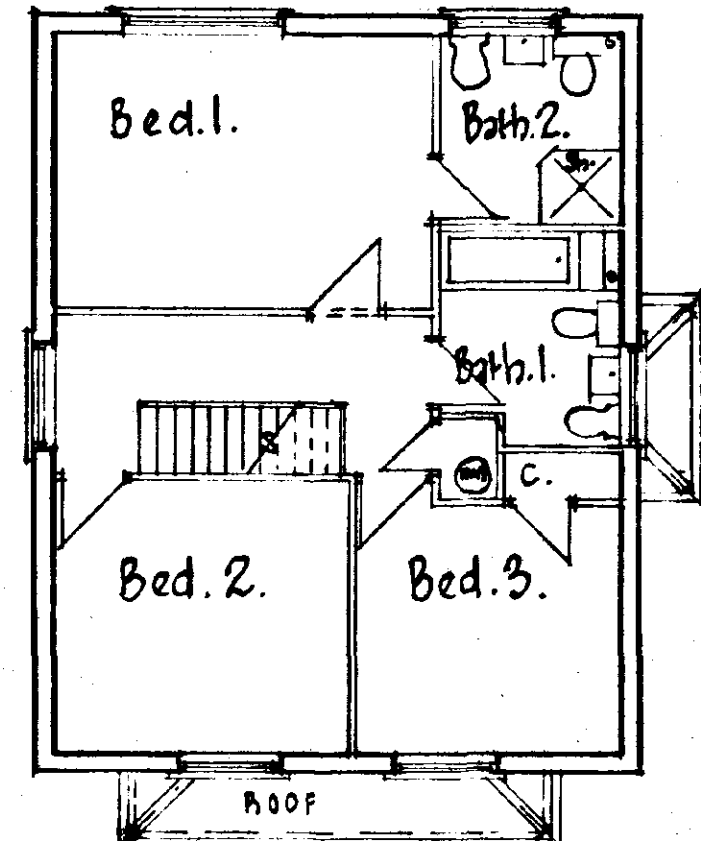

FIRST FLOOR PLAN

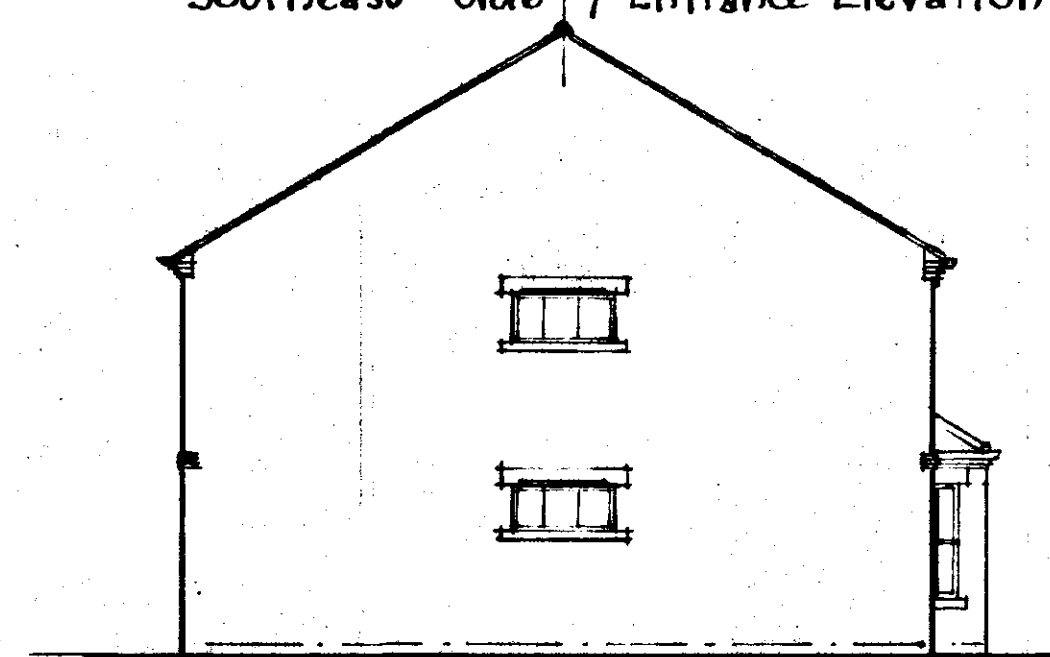

Northwest Side Elevation

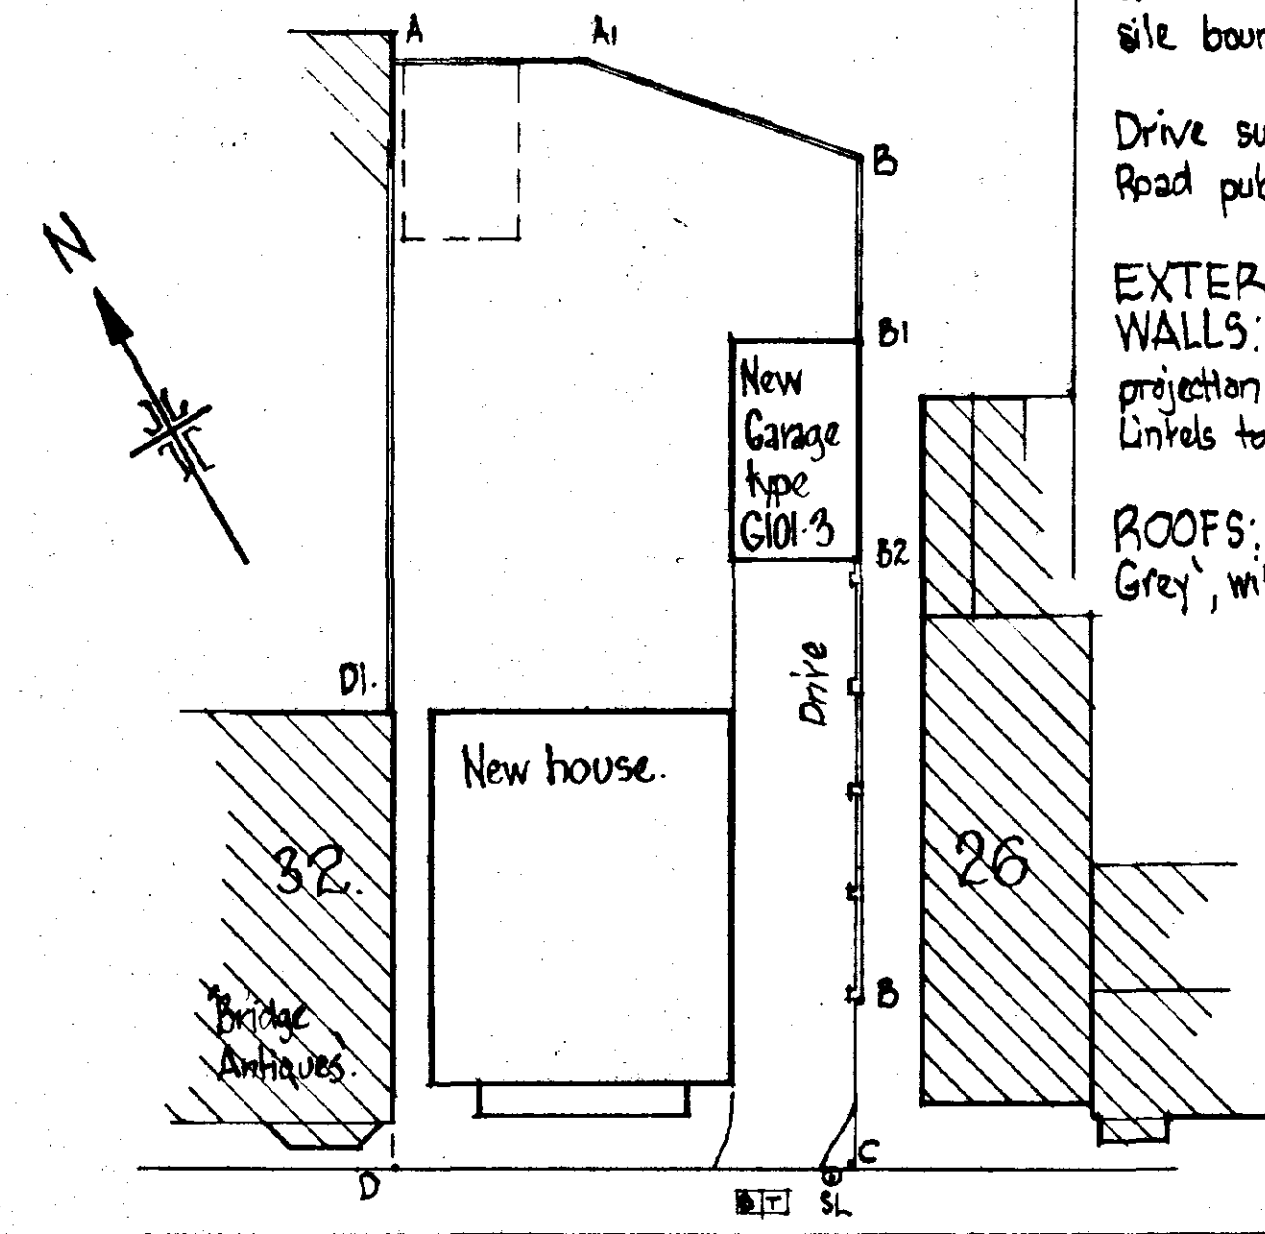

BRIDGE ROAD


ABOVE: SITE PLAN. Scale: 1:200

EXTERNAL WORKS, GARAGE, etc:
New Garage to be type G101-3, drg no. G101., but 'hand' to be reversed relative to detail plan.
Remove old wooden garage/shed from northern corner of site.
Form new 1.8m high close boarded fences on boundary lines A-A1-B-B1. Other walls and buildings forming site boundaries are existing as shown, and are to remain.

Drive surface, and ground surface between house and Bridge Road public footway, to receive brick pavers.

EXTERNAL FINISHES: House & Garage:
WALLS: 1st stock 'Red Multi Plastic' facing bricks. House to have projection brick string courses at lintel head level on both floors. Lintels to have reconstructed stone facing, or similar.

ROOFS: All to be in Redland 'Norfolk' pantiles, colour '30' Slate Grey', with matching ridge and hip tiles.

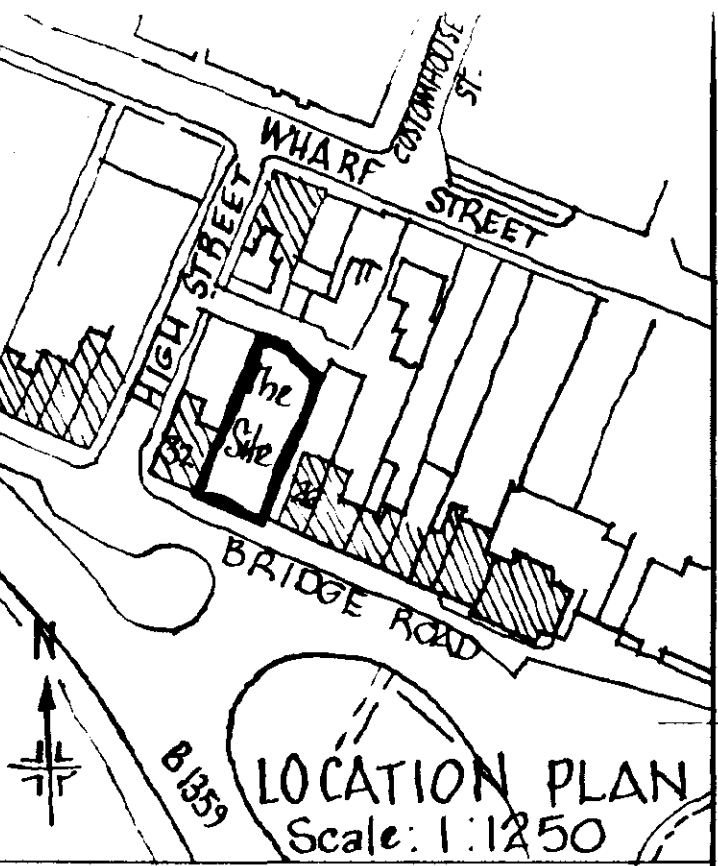

AMENDED PLAN

Ref.

SOUTH HOLLAND DC
HOUSING & PLANNING
- 6 NOV 2000
Ref: 1180/00

Adj. 26 BRIDGE RD, SUTTON BRIDGE, Lincs.
New House

DETERMINED PLAN

DIXON ARCHITECTS
Gerald Dixon, Dip. Arch., RIBA, Dip. TP Jennifer Anne Dixon, Dip. Arch., RIBA
Chartered Architects and Planning Consultants 12 Oaklands Road London N20 8BA
Tel: 020 8445 1954 Fax: 020 8446 4015

Scale:
1:100
& as shown.

Date: 3/11/00

Drg. No:

985-2