



Front Elevation (N)
Scale: 1:100



Side Elevation (W)
Scale: 1:100



Rear Elevation (S)
Scale: 1:100



Side Elevation (E)
Scale: 1:100



Ground Floor Plan
Scale: 1:100




First Floor Plan
Scale: 1:100


- General Notes
1. This drawing shall not be scaled, figured dimensions only to be used.
 2. All dimensions are shown in 'mm' unless otherwise stated.
 3. The contractor, sub-contractors and suppliers must verify all dimensions on site prior to the commencement of any work.
 4. This drawing is to be read in conjunction with all relevant engineers and specialist sub-contractors drawings and specifications.
 5. Any discrepancies are to be brought to the designers attention.

ALL PROPOSED FINISHED FLOOR LEVELS TO MATCH THE EXISTING HOUSE FINISHED FLOOR LEVEL.

PLAN KEY

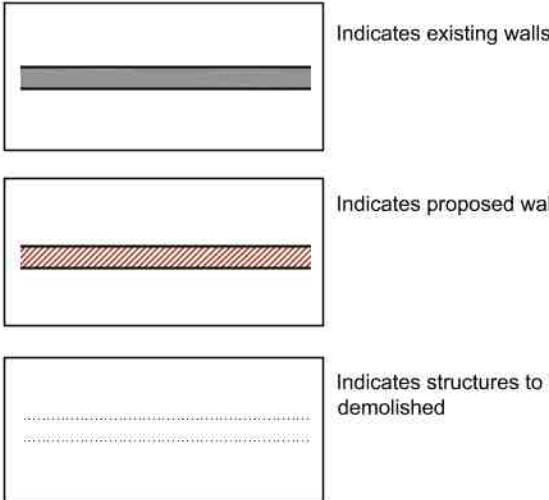

ELEVATION KEY

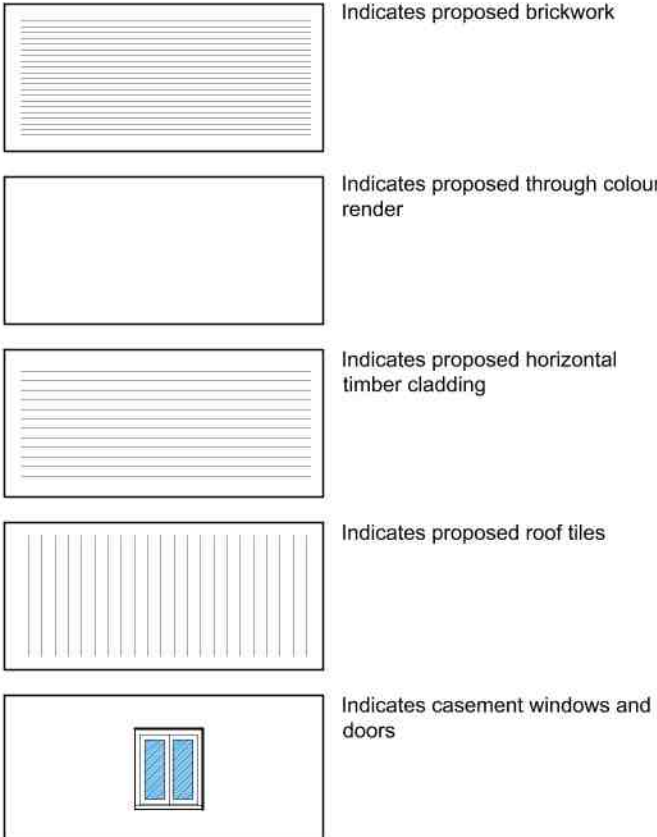

Status
FOR APPROVAL

SWANN EDWARDS
ARCHITECTURE

Swann Edwards Architecture Limited, Swann Edwards Architecture,
Black Barn, Fen Road, Guyhirn, Wisbech, Cambs. PE13 4AA
t: 01945 450694 e: info@swannedwards.co.uk w: www.swannedwards.co.uk

Job Title Proposed Extension 92 Peters Point Road Sutton Bridge, PE12 9UX For: Ms A Farley	Date November 2019	Drawn by RS Checked by GE
Drawing Title Planning Drawing Plans and Elevations	Job No. SE-1241 Dwg No. PP1100	Sheet Size A1 Revision B