


Proposed Front Elevation 1:100


Proposed Side Elevation 1:100

Proposed Rear Elevation 1:100


Proposed Side Elevation 1:100

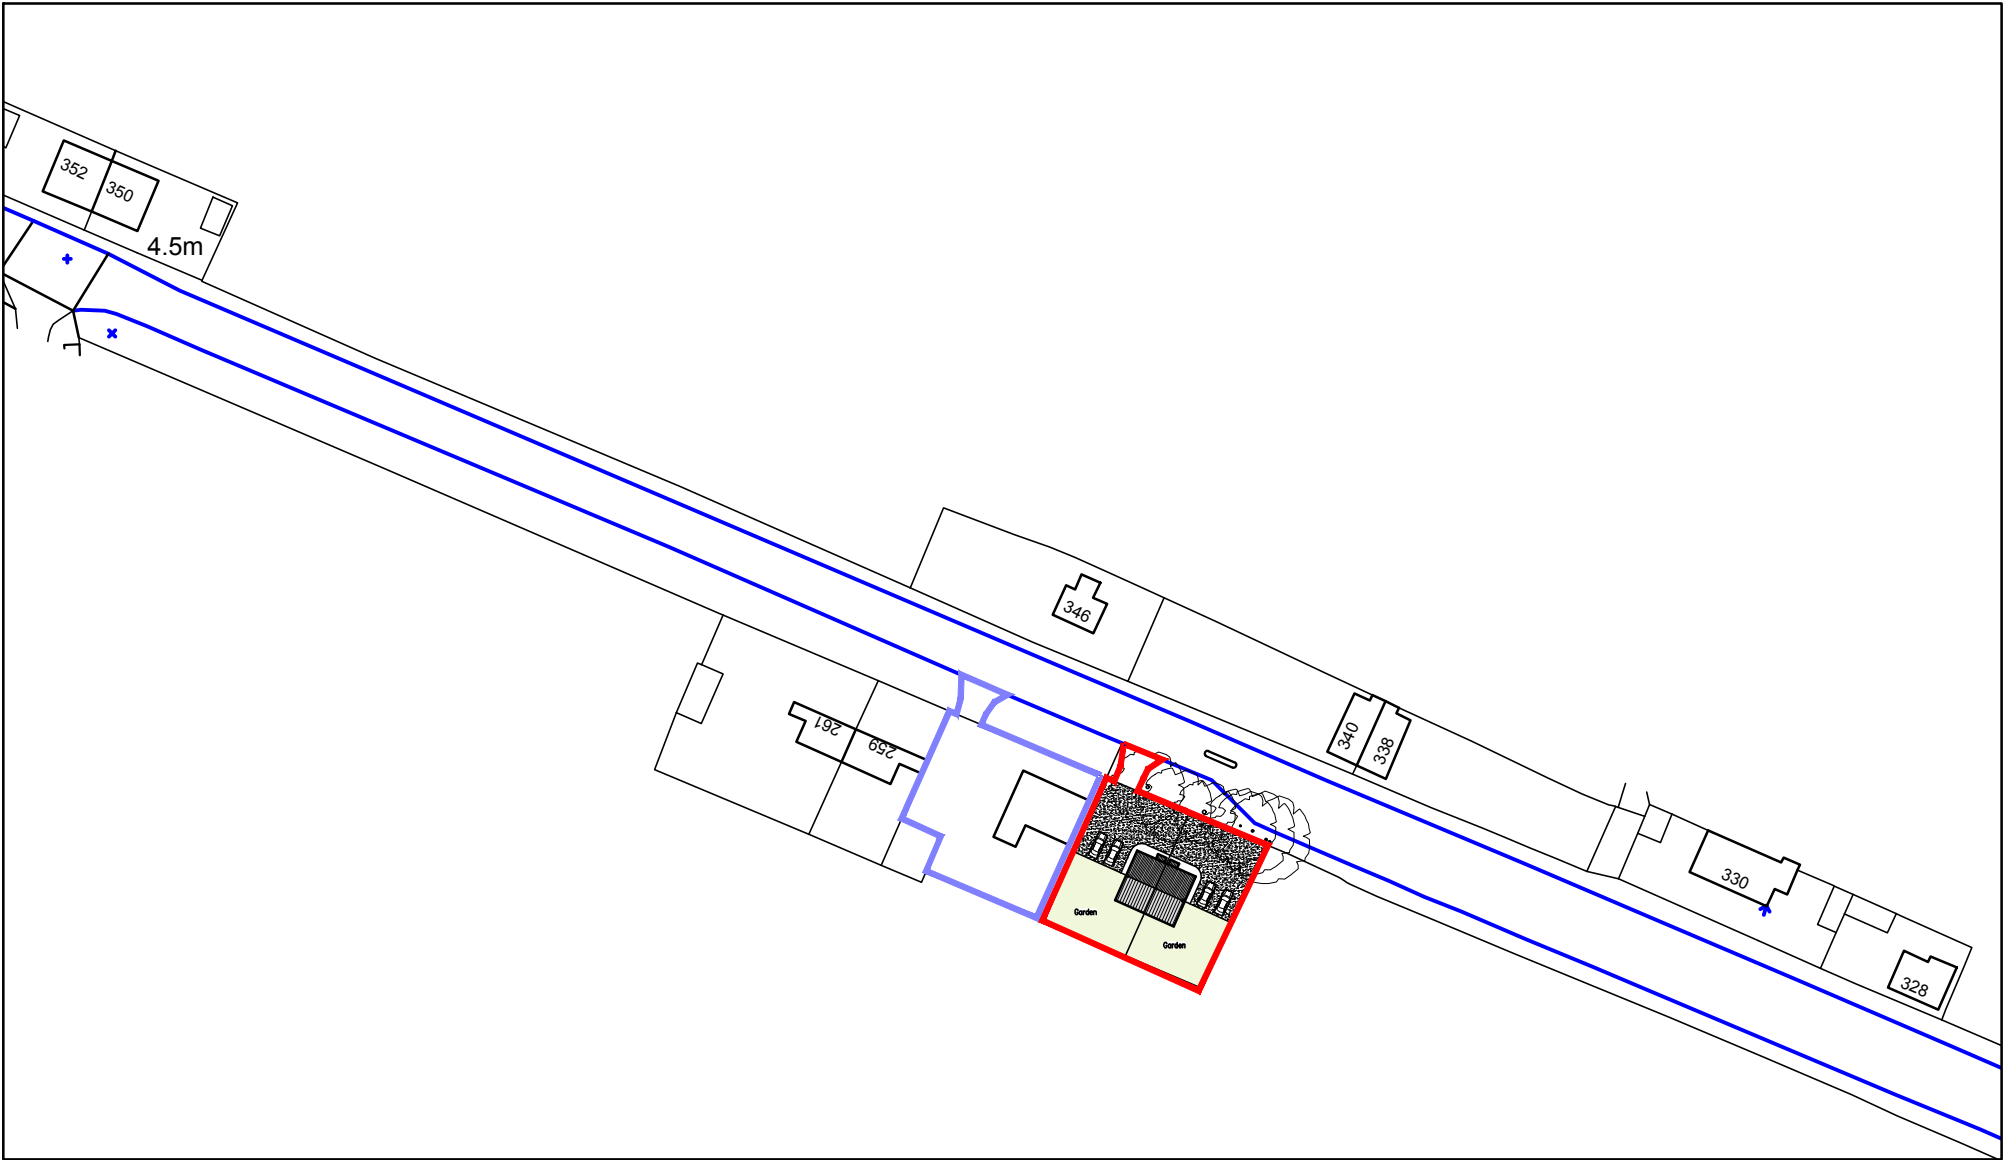


Location Plan 1:1250

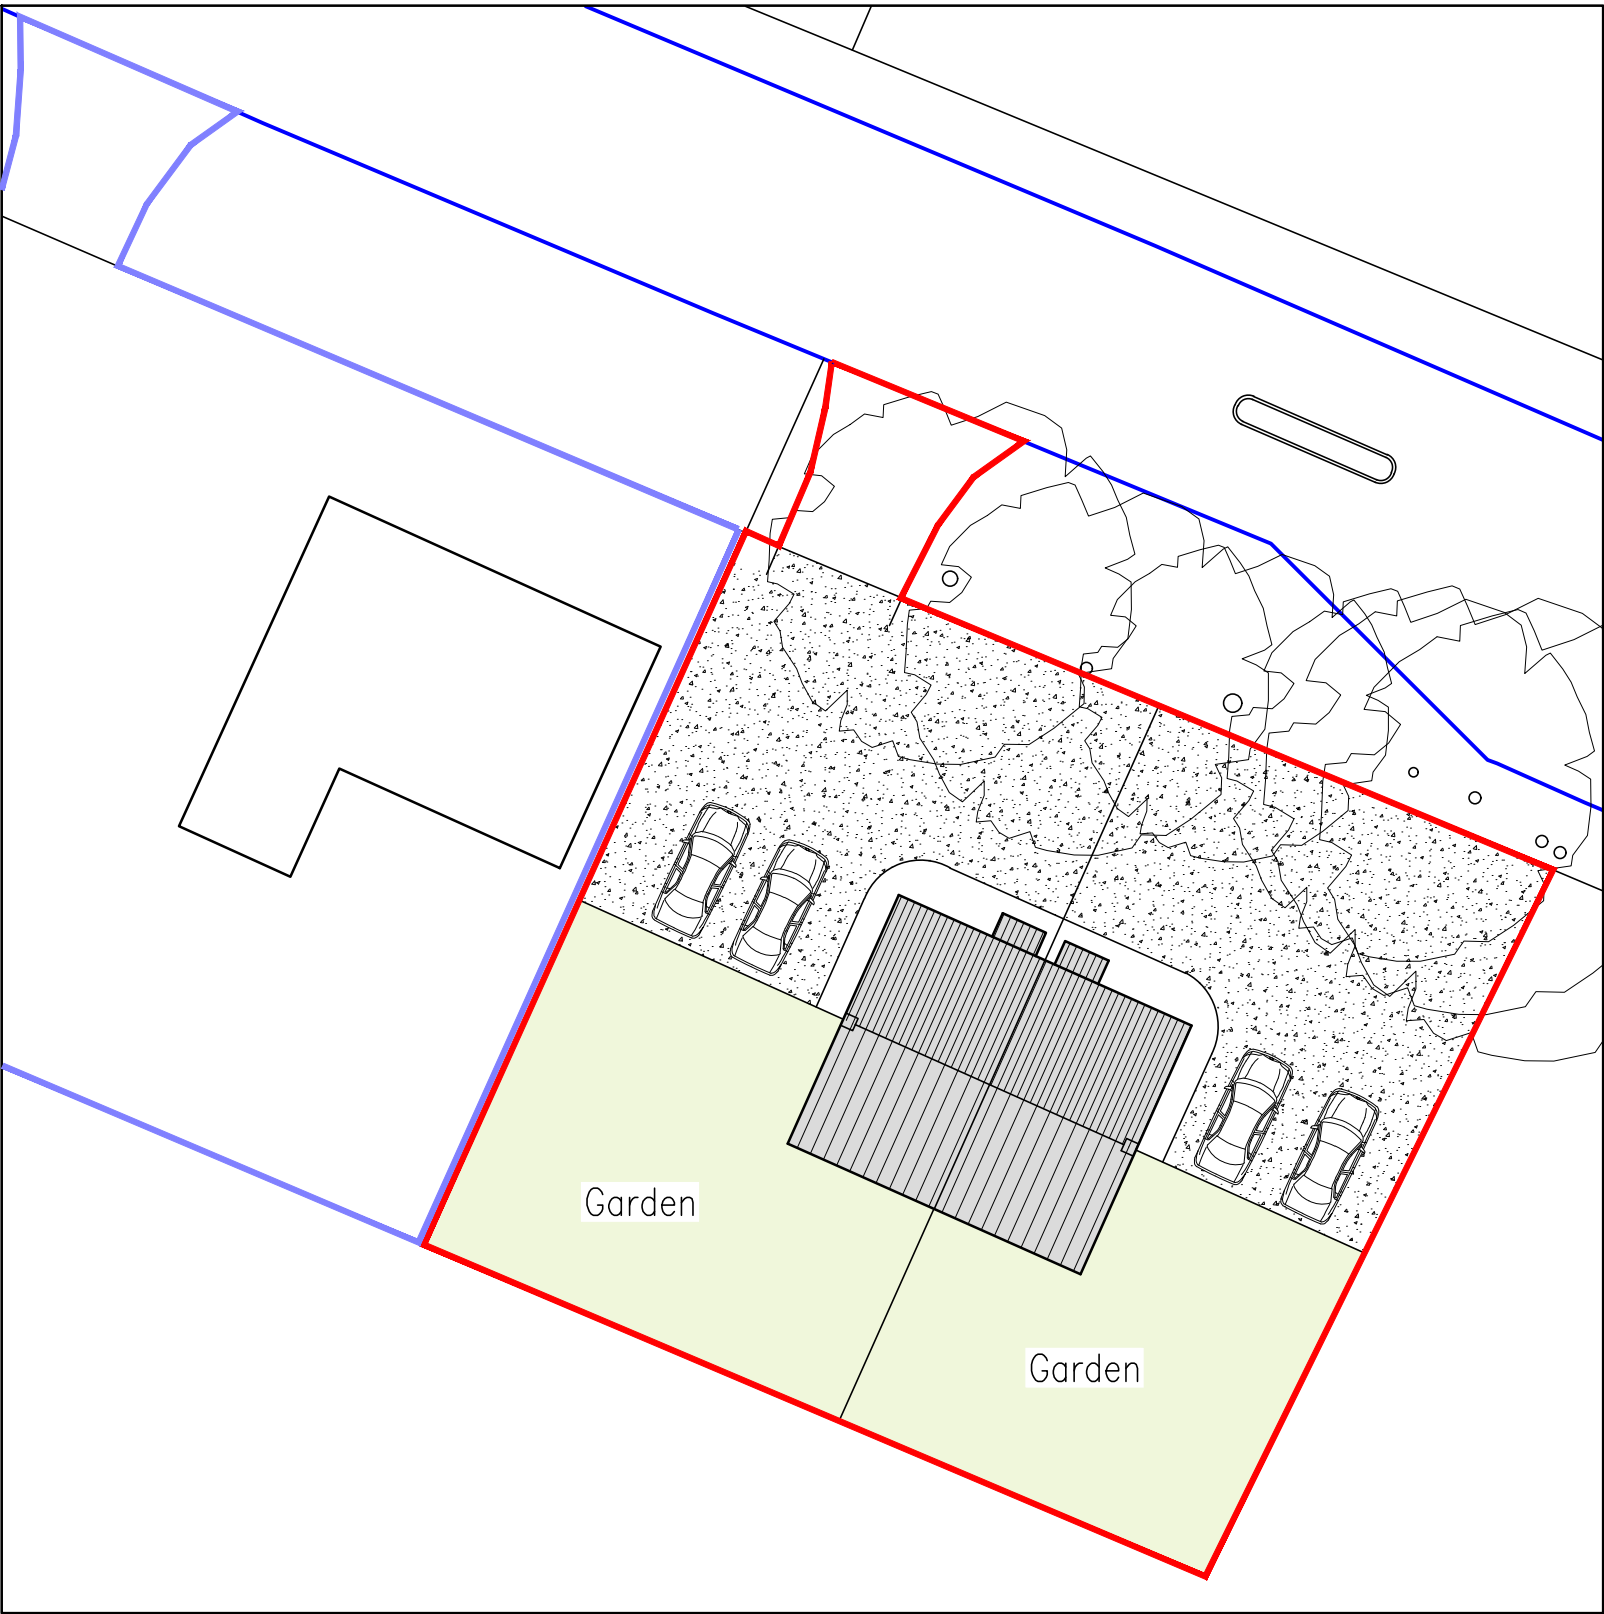

Proposed Site Plan 1:500

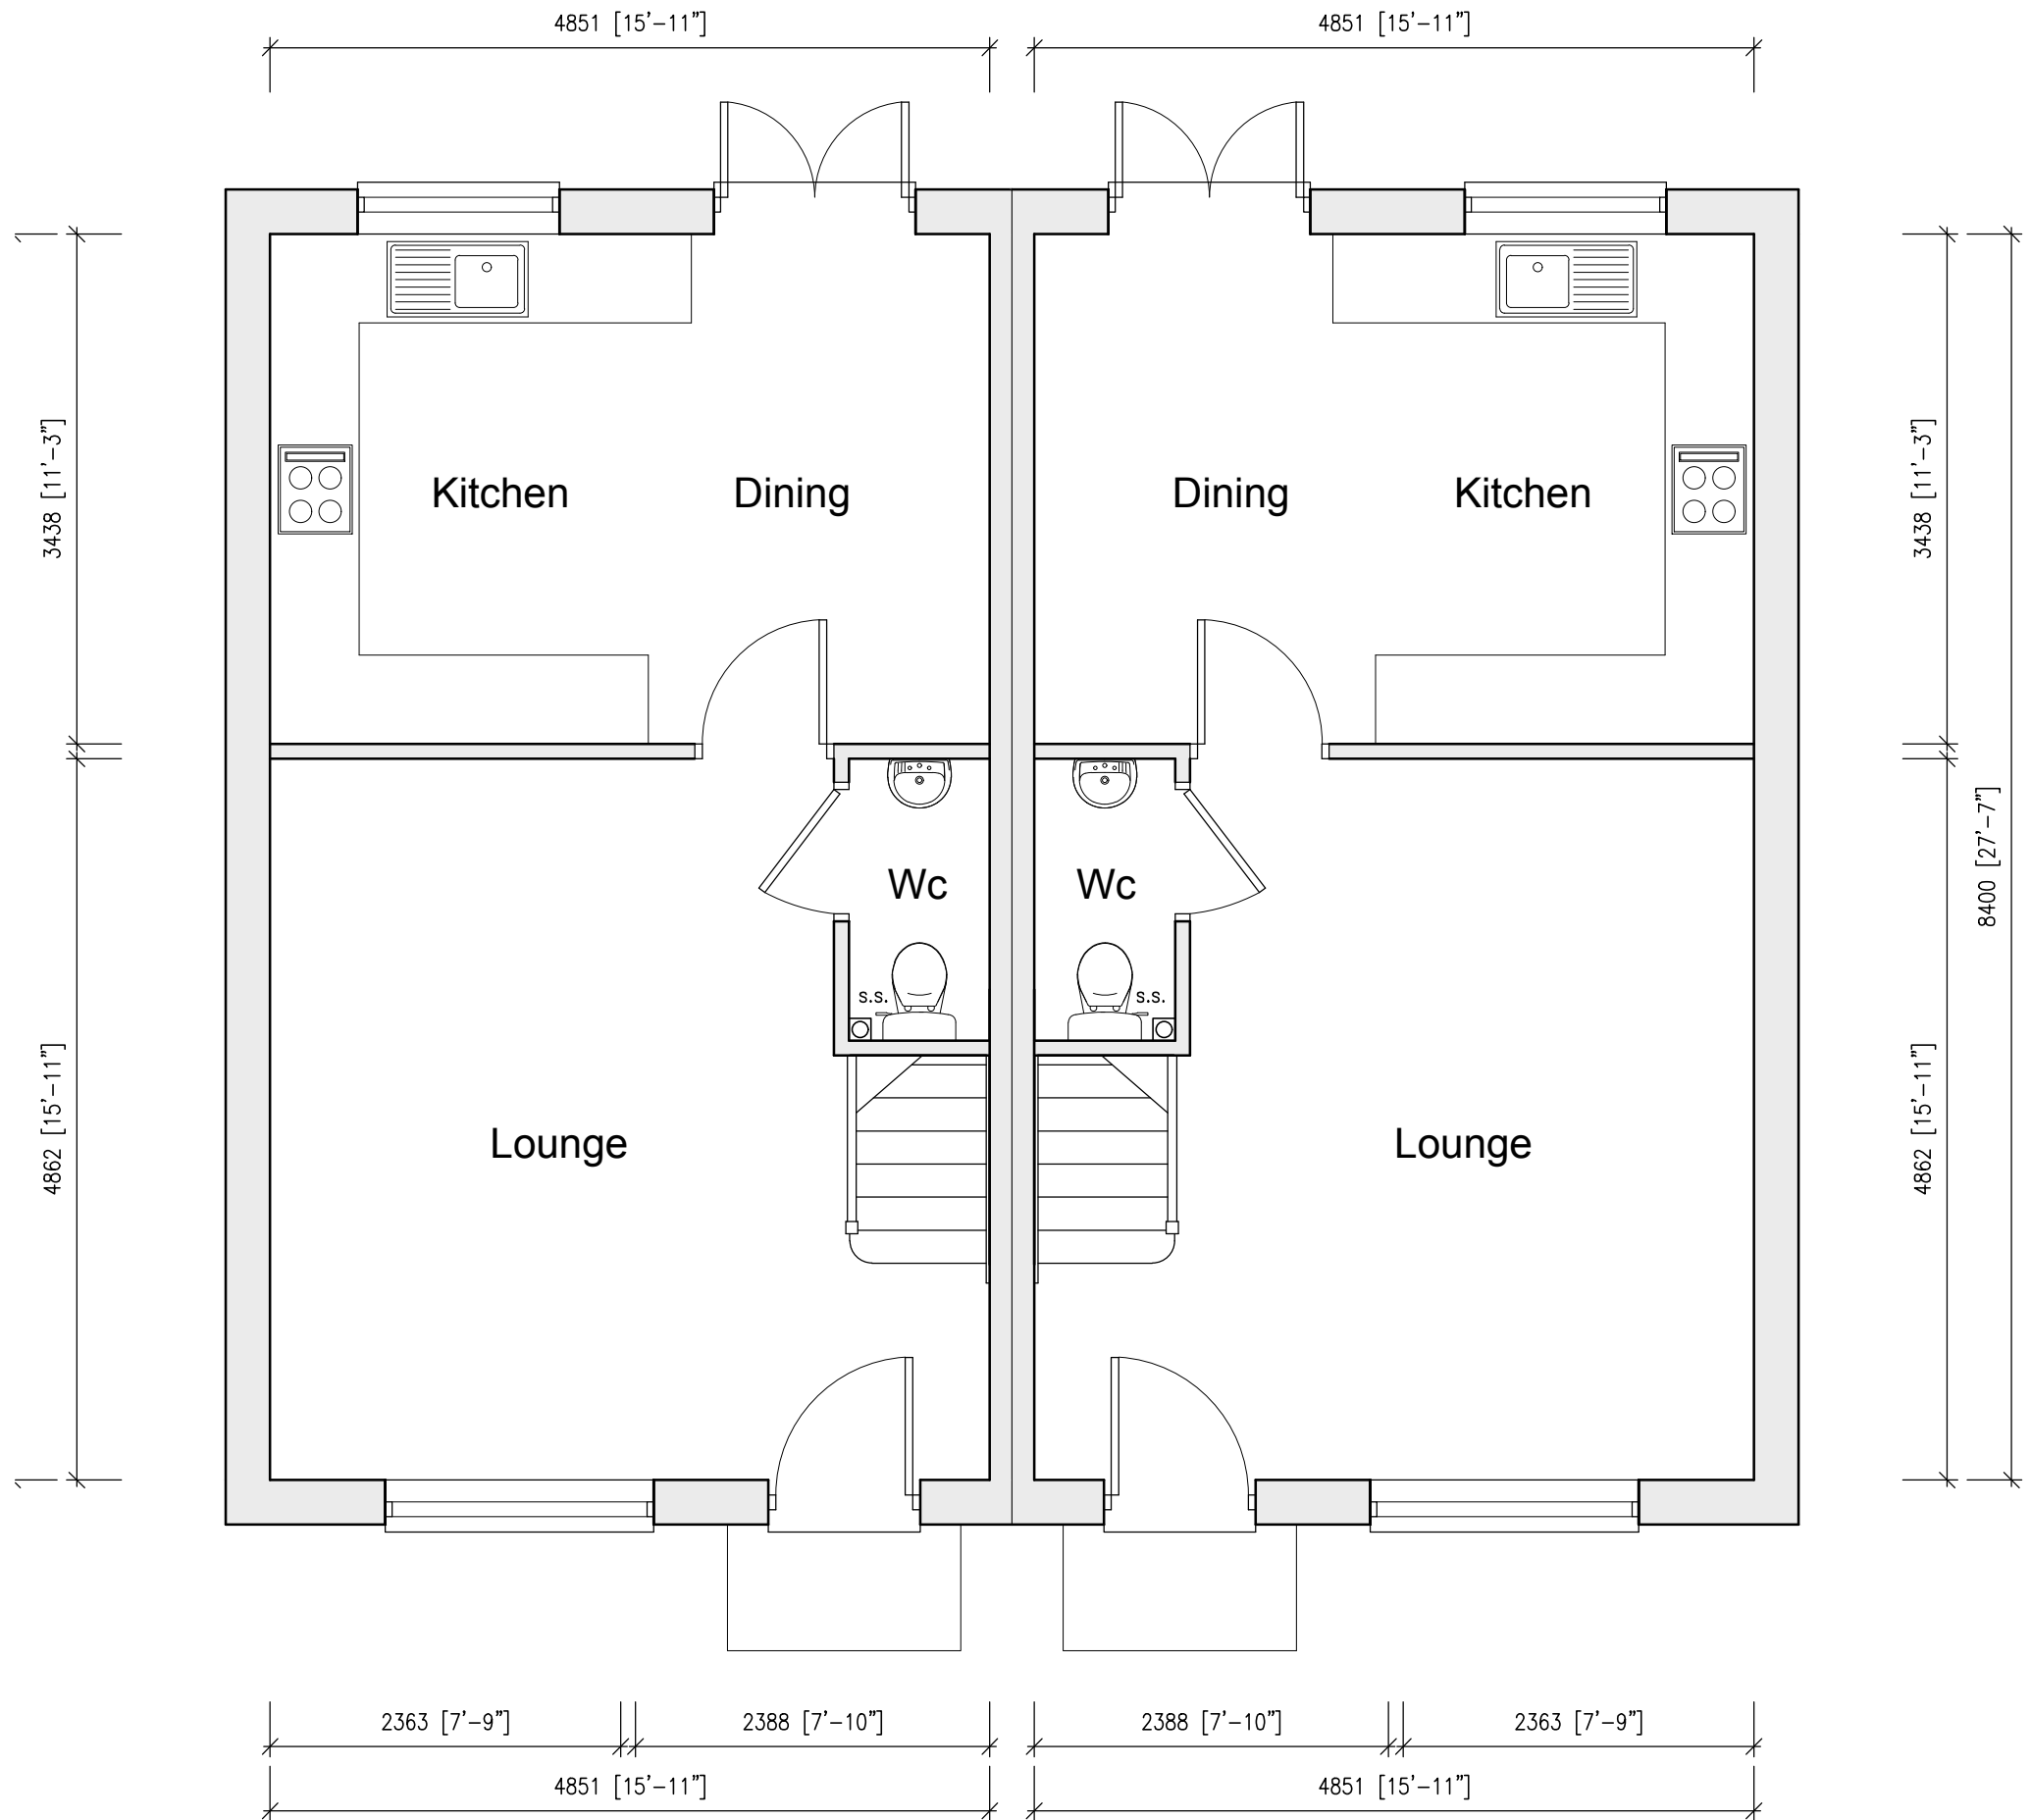

Proposed Ground Floor Elevation 1:50

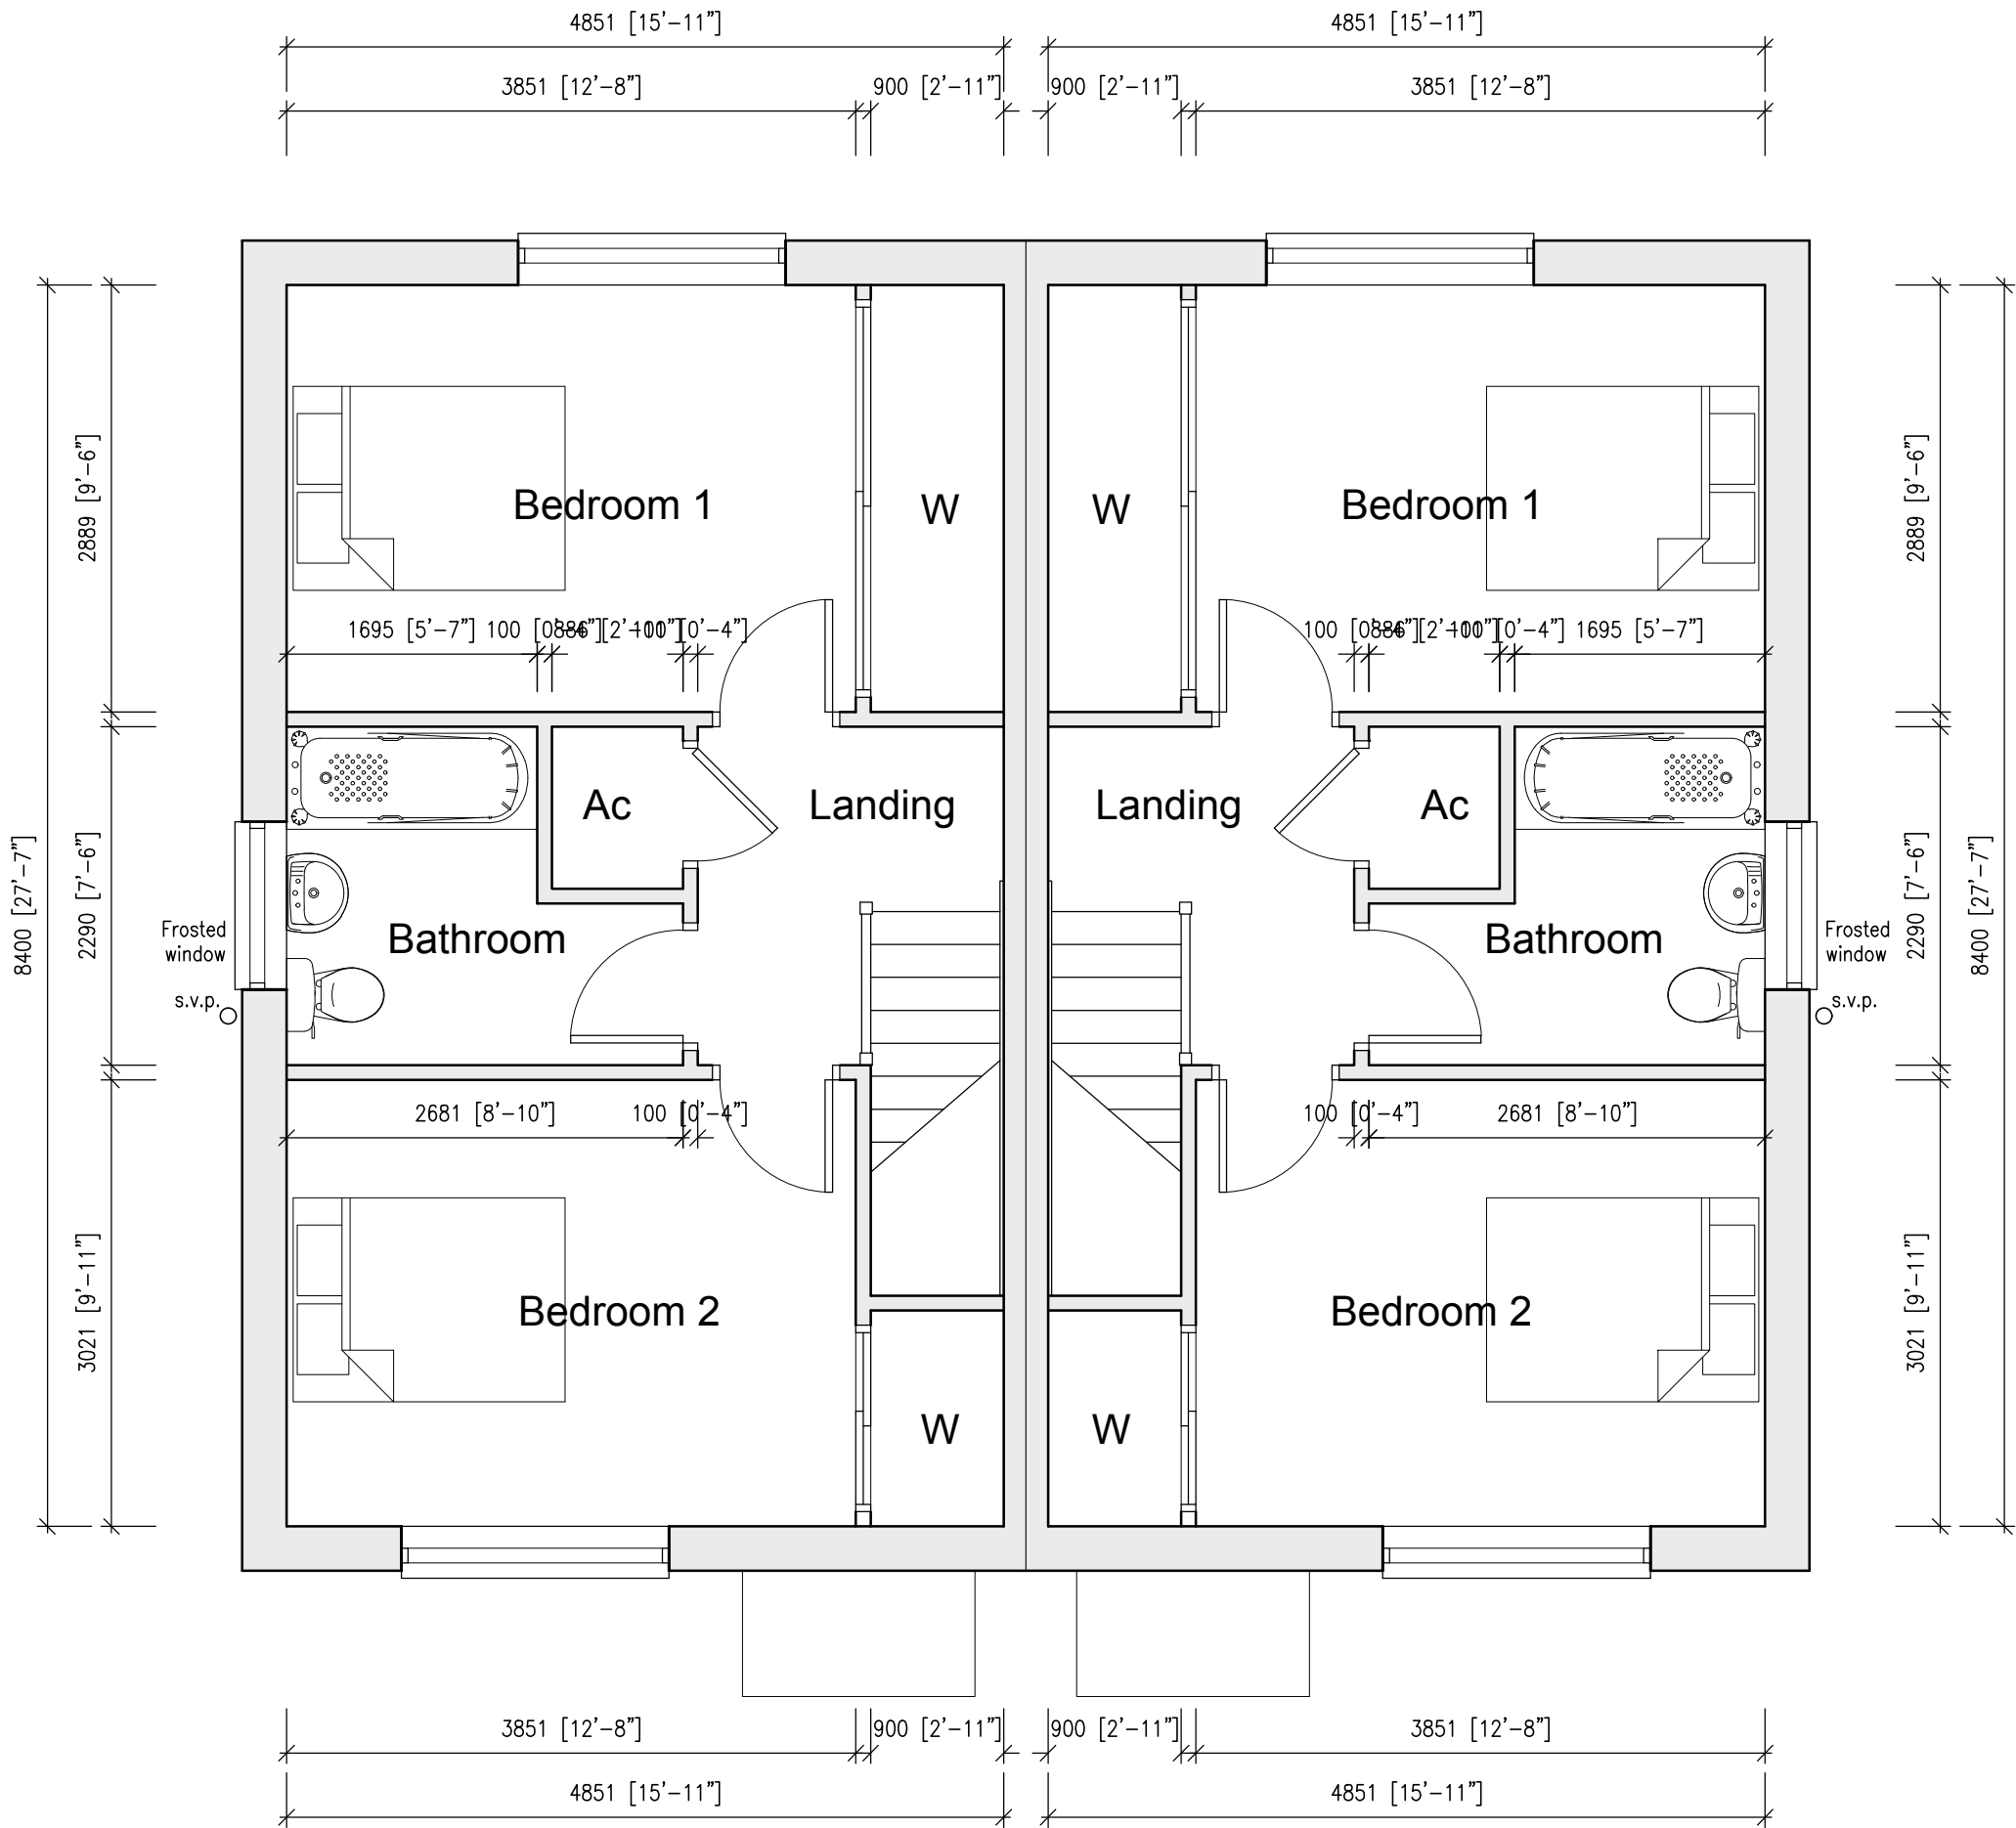

Proposed First Floor Elevation 1:50

Peter Humphrey Associates Ltd.
ARCHITECTURAL DESIGN AND BUILDING

PROJECT
Proposed pair of Semi detatches houses

SITE
Land Adj Bridge Auto's
Bridge Road
Sutton Bridge
PE12 9SL

DRAWING
PL01

CLIENT
Ms S Worts

DATE: Sept 2018 SCALE: As Shown JOB No: 5909

DO NOT SCALE FROM THIS DRAWING
COPYRIGHT: THIS DRAWING MUST NOT BE ISSUED, LOANED OR COPIED
WITHOUT THE CONSENT OF PETER HUMPHREY ASSOCIATES

Peter Humphrey Associates Ltd.
ARCHITECTURAL DESIGN AND BUILDING
E-MAIL: info@peterhumphrey.co.uk
30 OLD MARKET WISBECH CAMBS PE13 1NB
Tel: 01954 466 966
Fax: 01954 466 966
Building Design Award
Category Winner 2010
Created 10/09/2010