


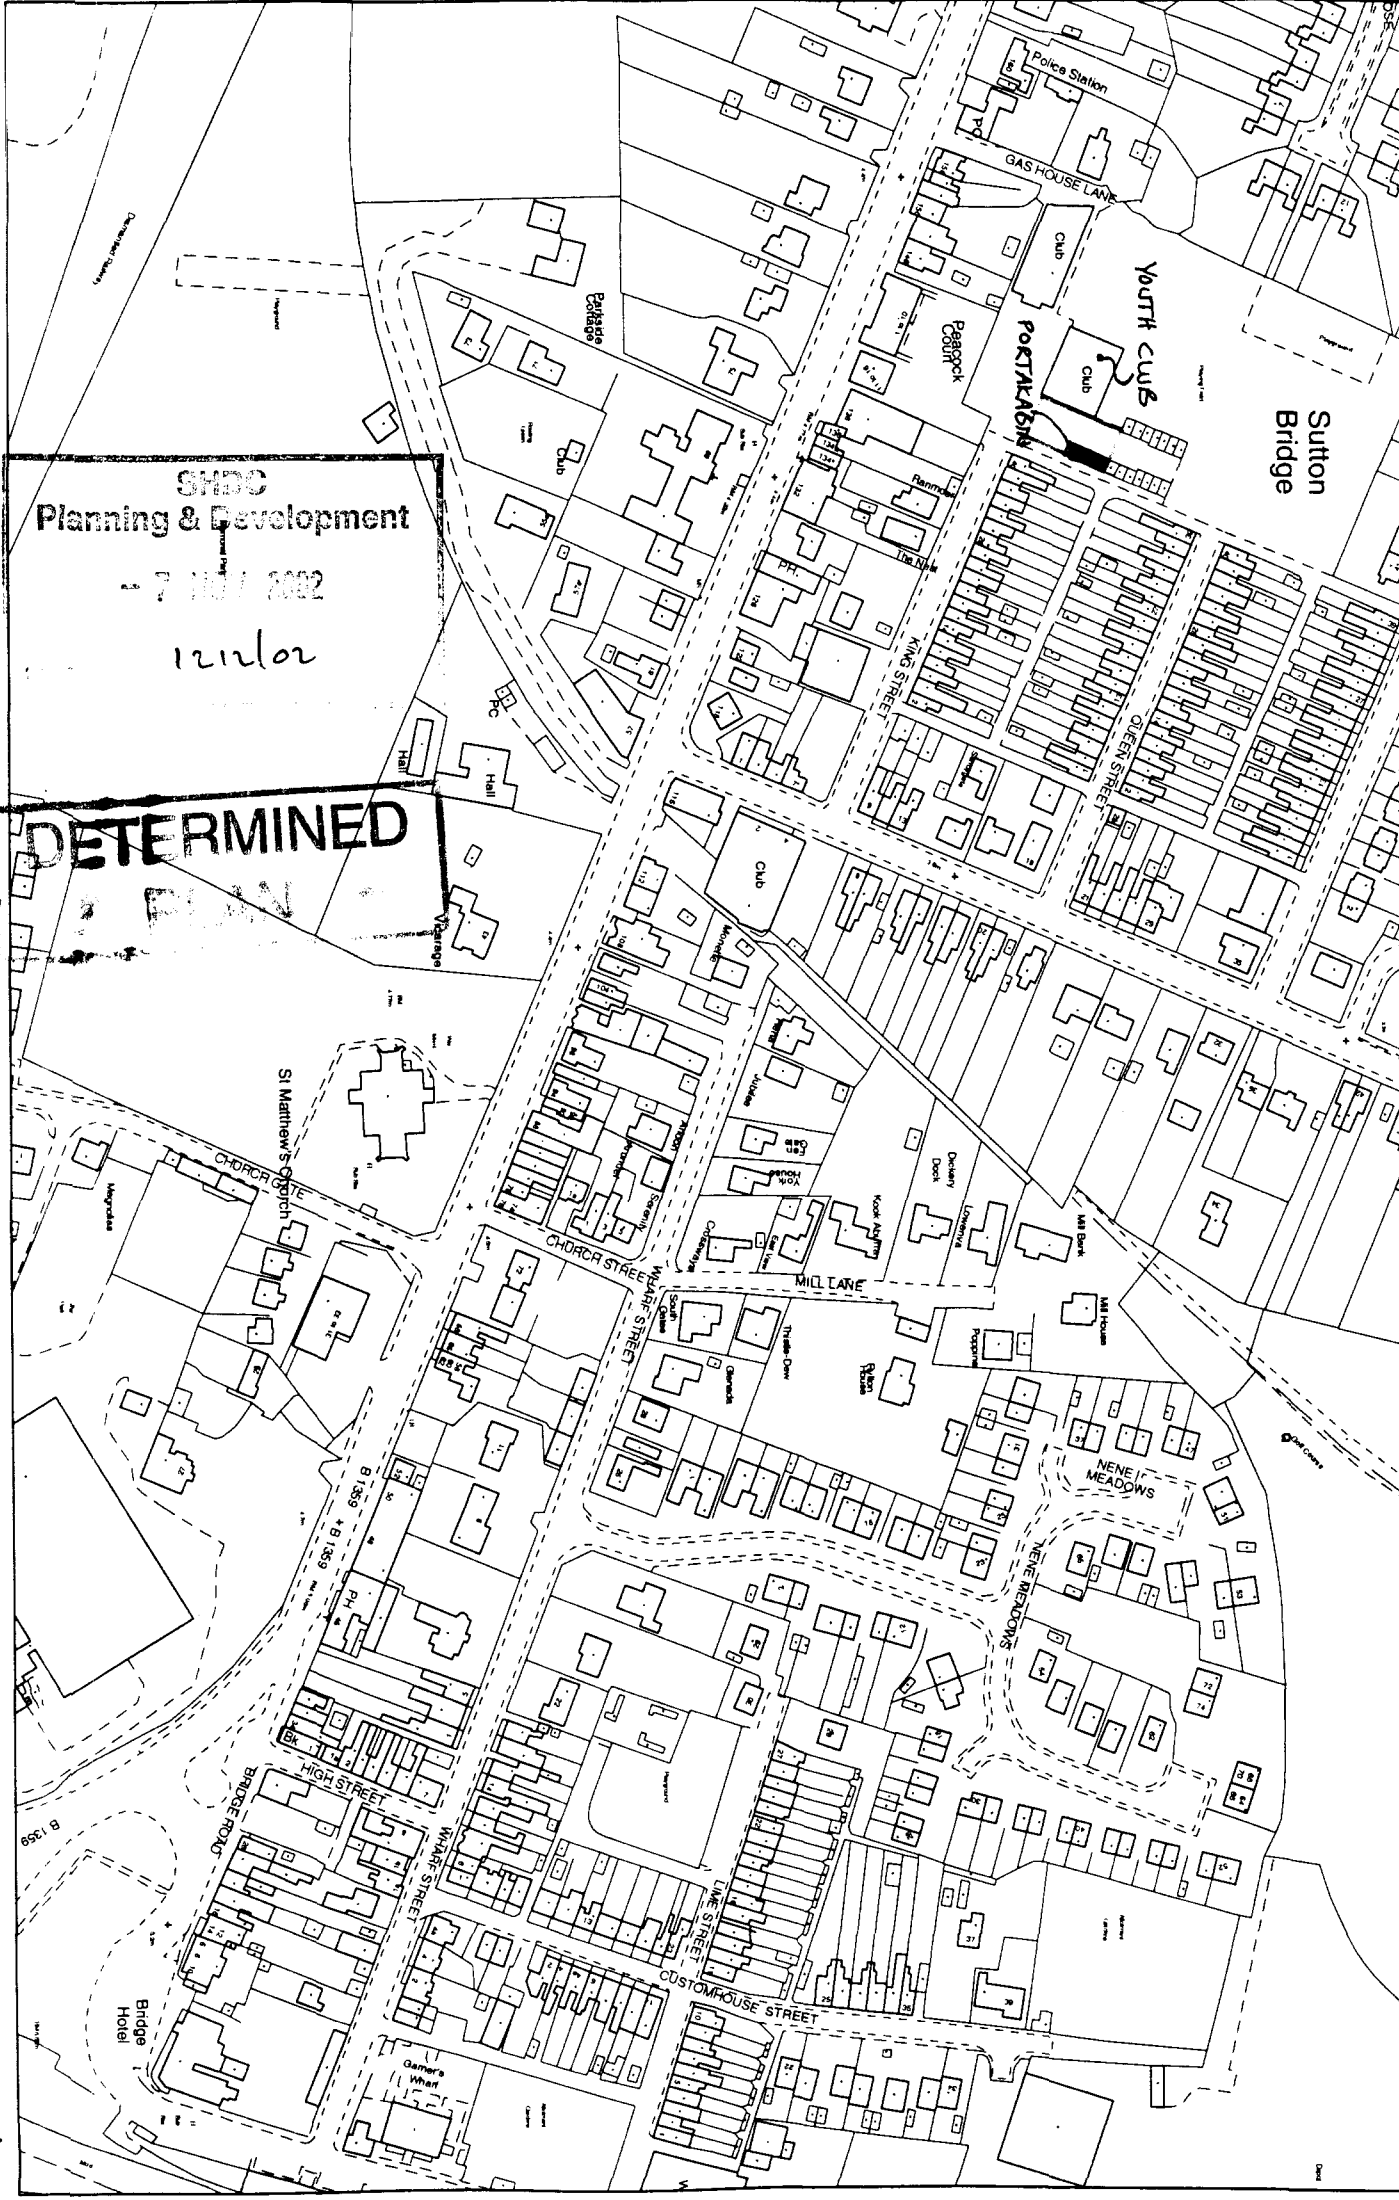


SHDC
Planning & Development

7/11/2002


1212/02

DETERMINED




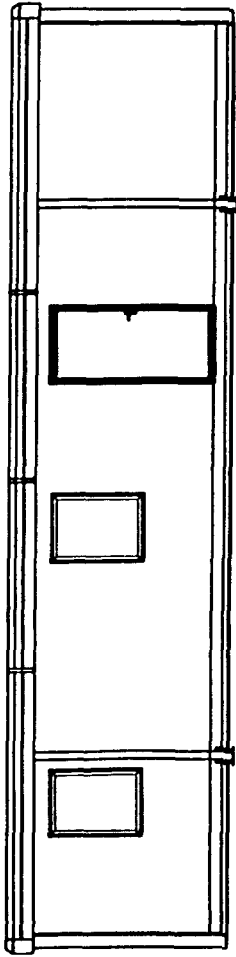

Front Elevation (12.4m) 1:100

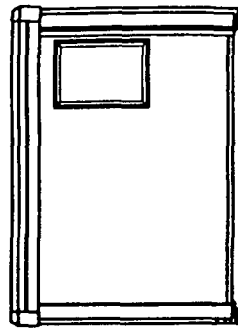



End Elevation

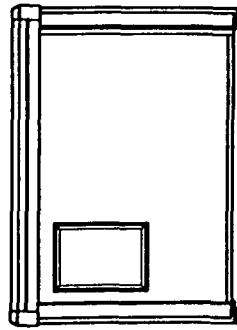

1:100

Construction Notes


The unit is a 40'x12' standard portakabin with a single internal space.
It is a Steel Framed, plywood-clad construction with a proprietary FOSROC textured waterproof coating. Colour: green

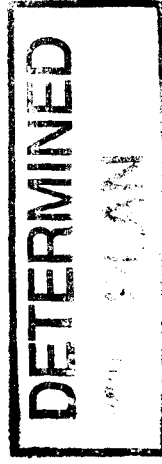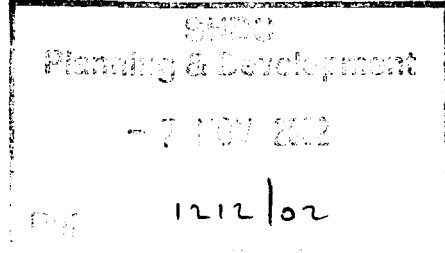

PROPOSED PORTAKABIN FOR ANCILLARY USE AT SUTTON BRIDGE METHODIST YOUTH CLUB, SUTTON BRIDGE, LINCOLNSHIRE

NOVEMBER 2002.

DRAWING NO: SB/02/03.

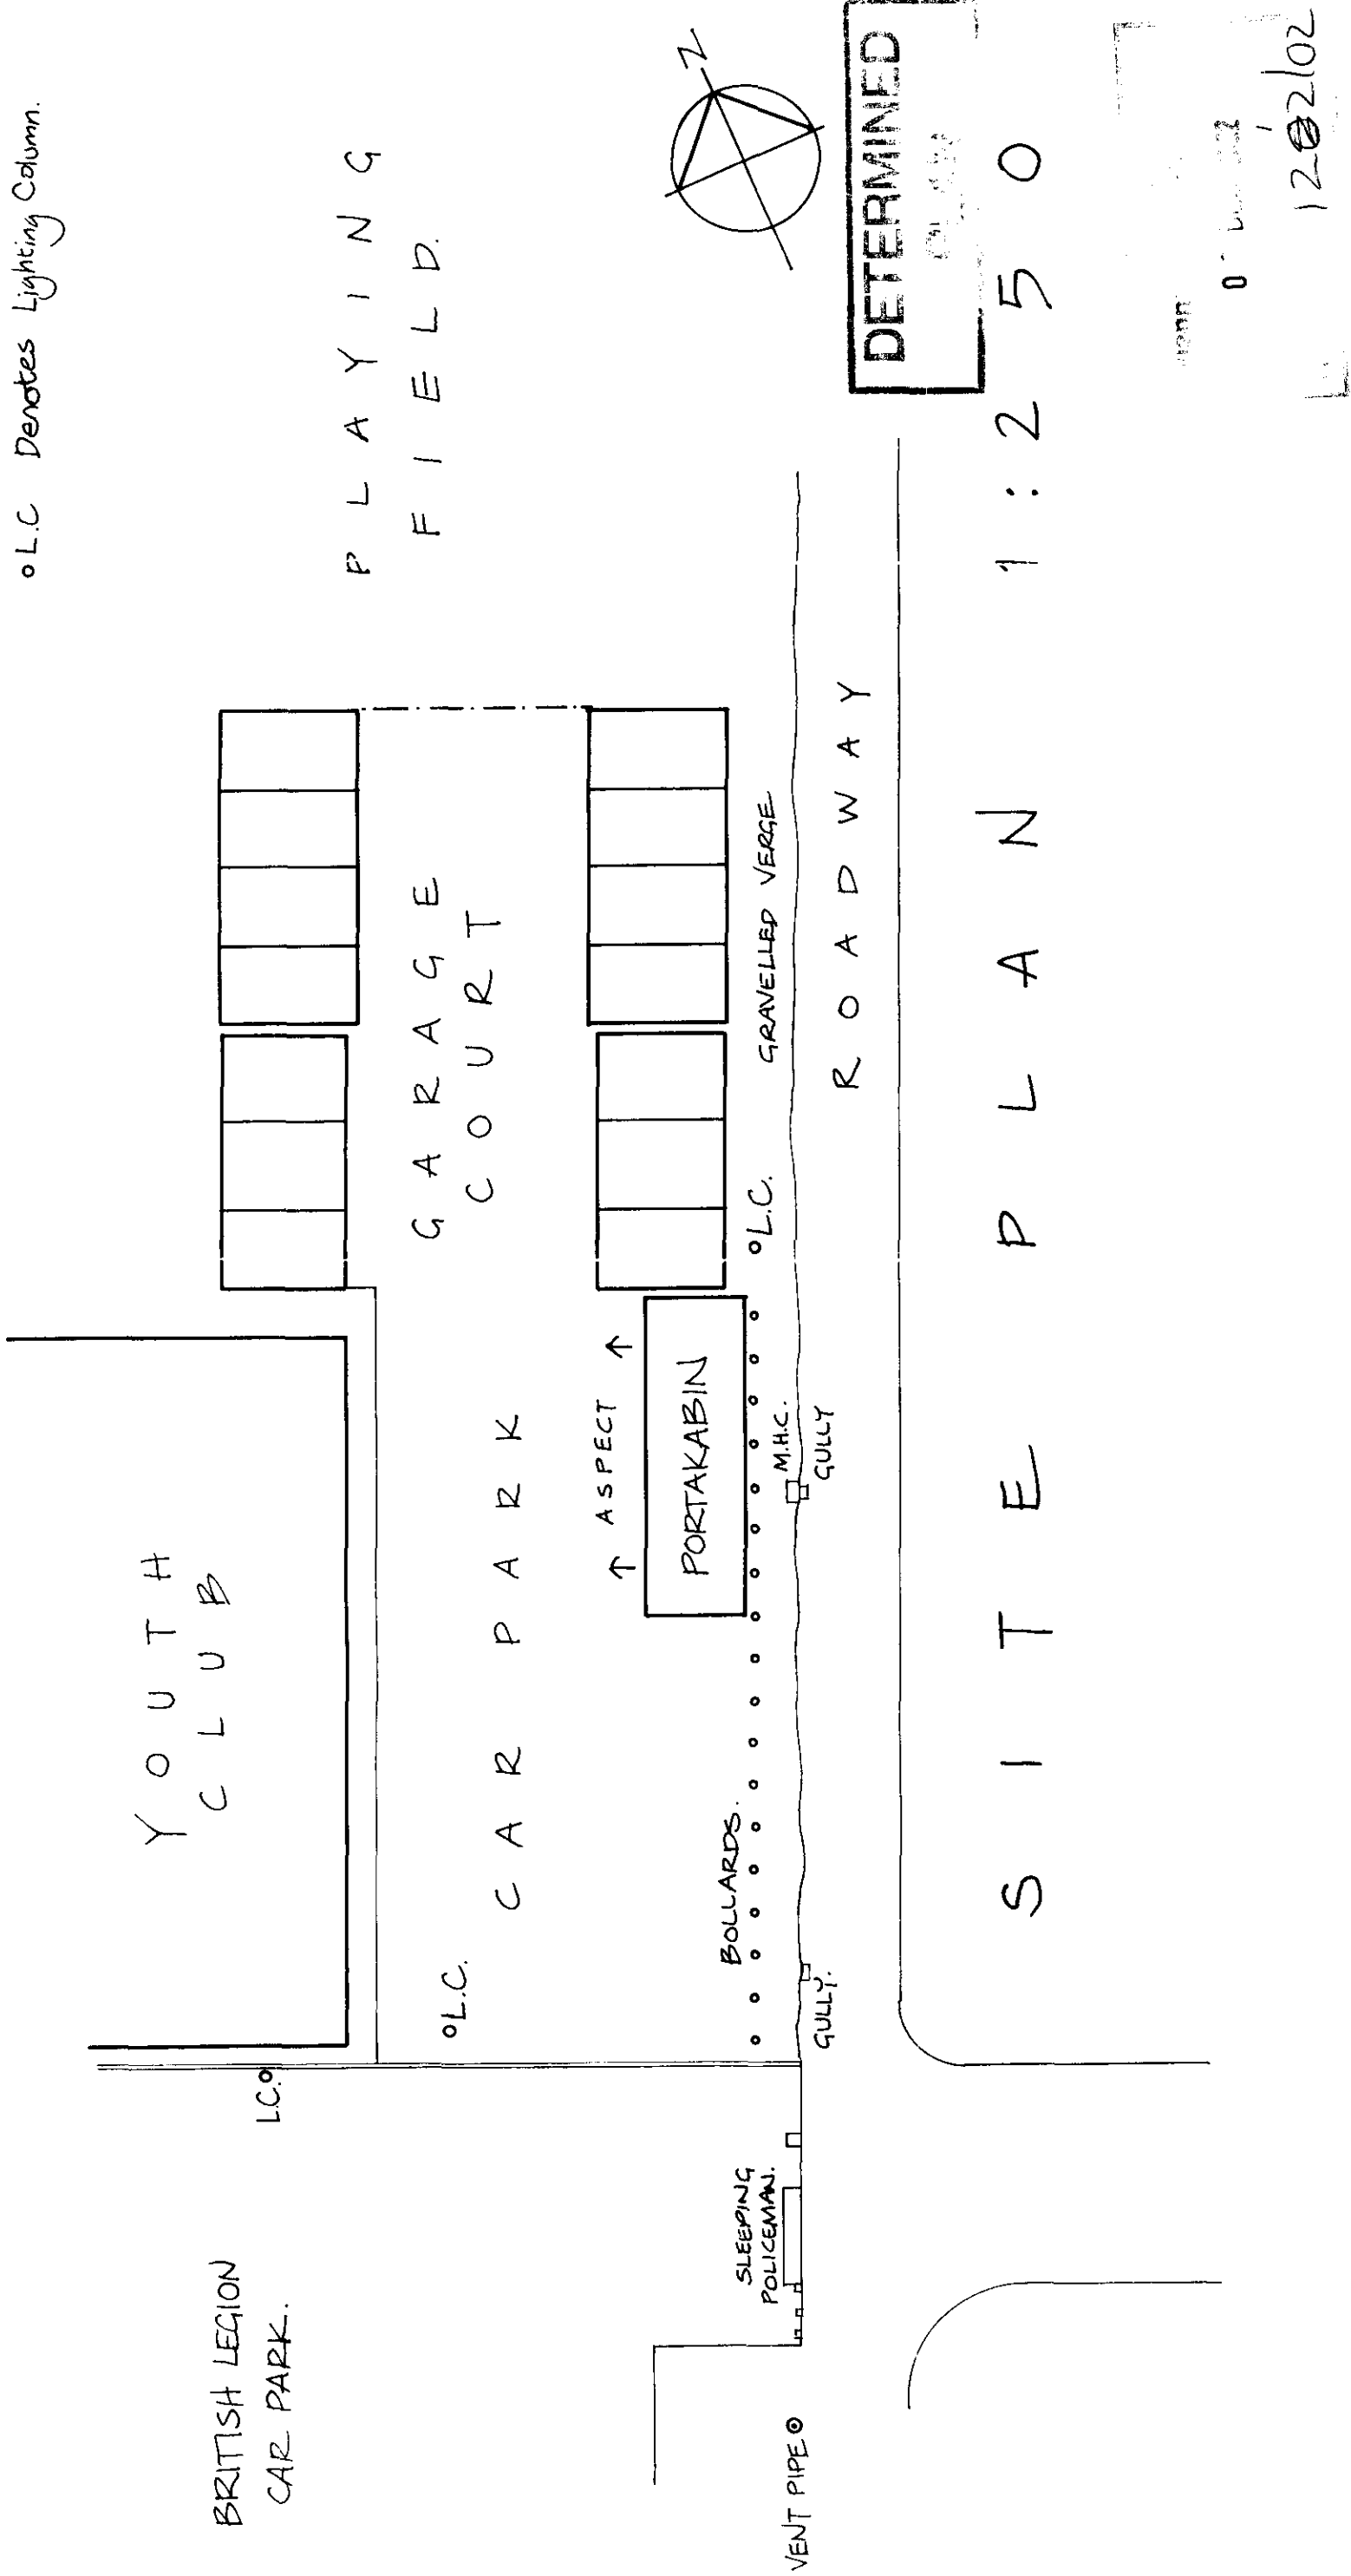

PROPOSED PORTAKABIN AT SUTTON BRIDGE METHODIST YOUTH CLUB.