



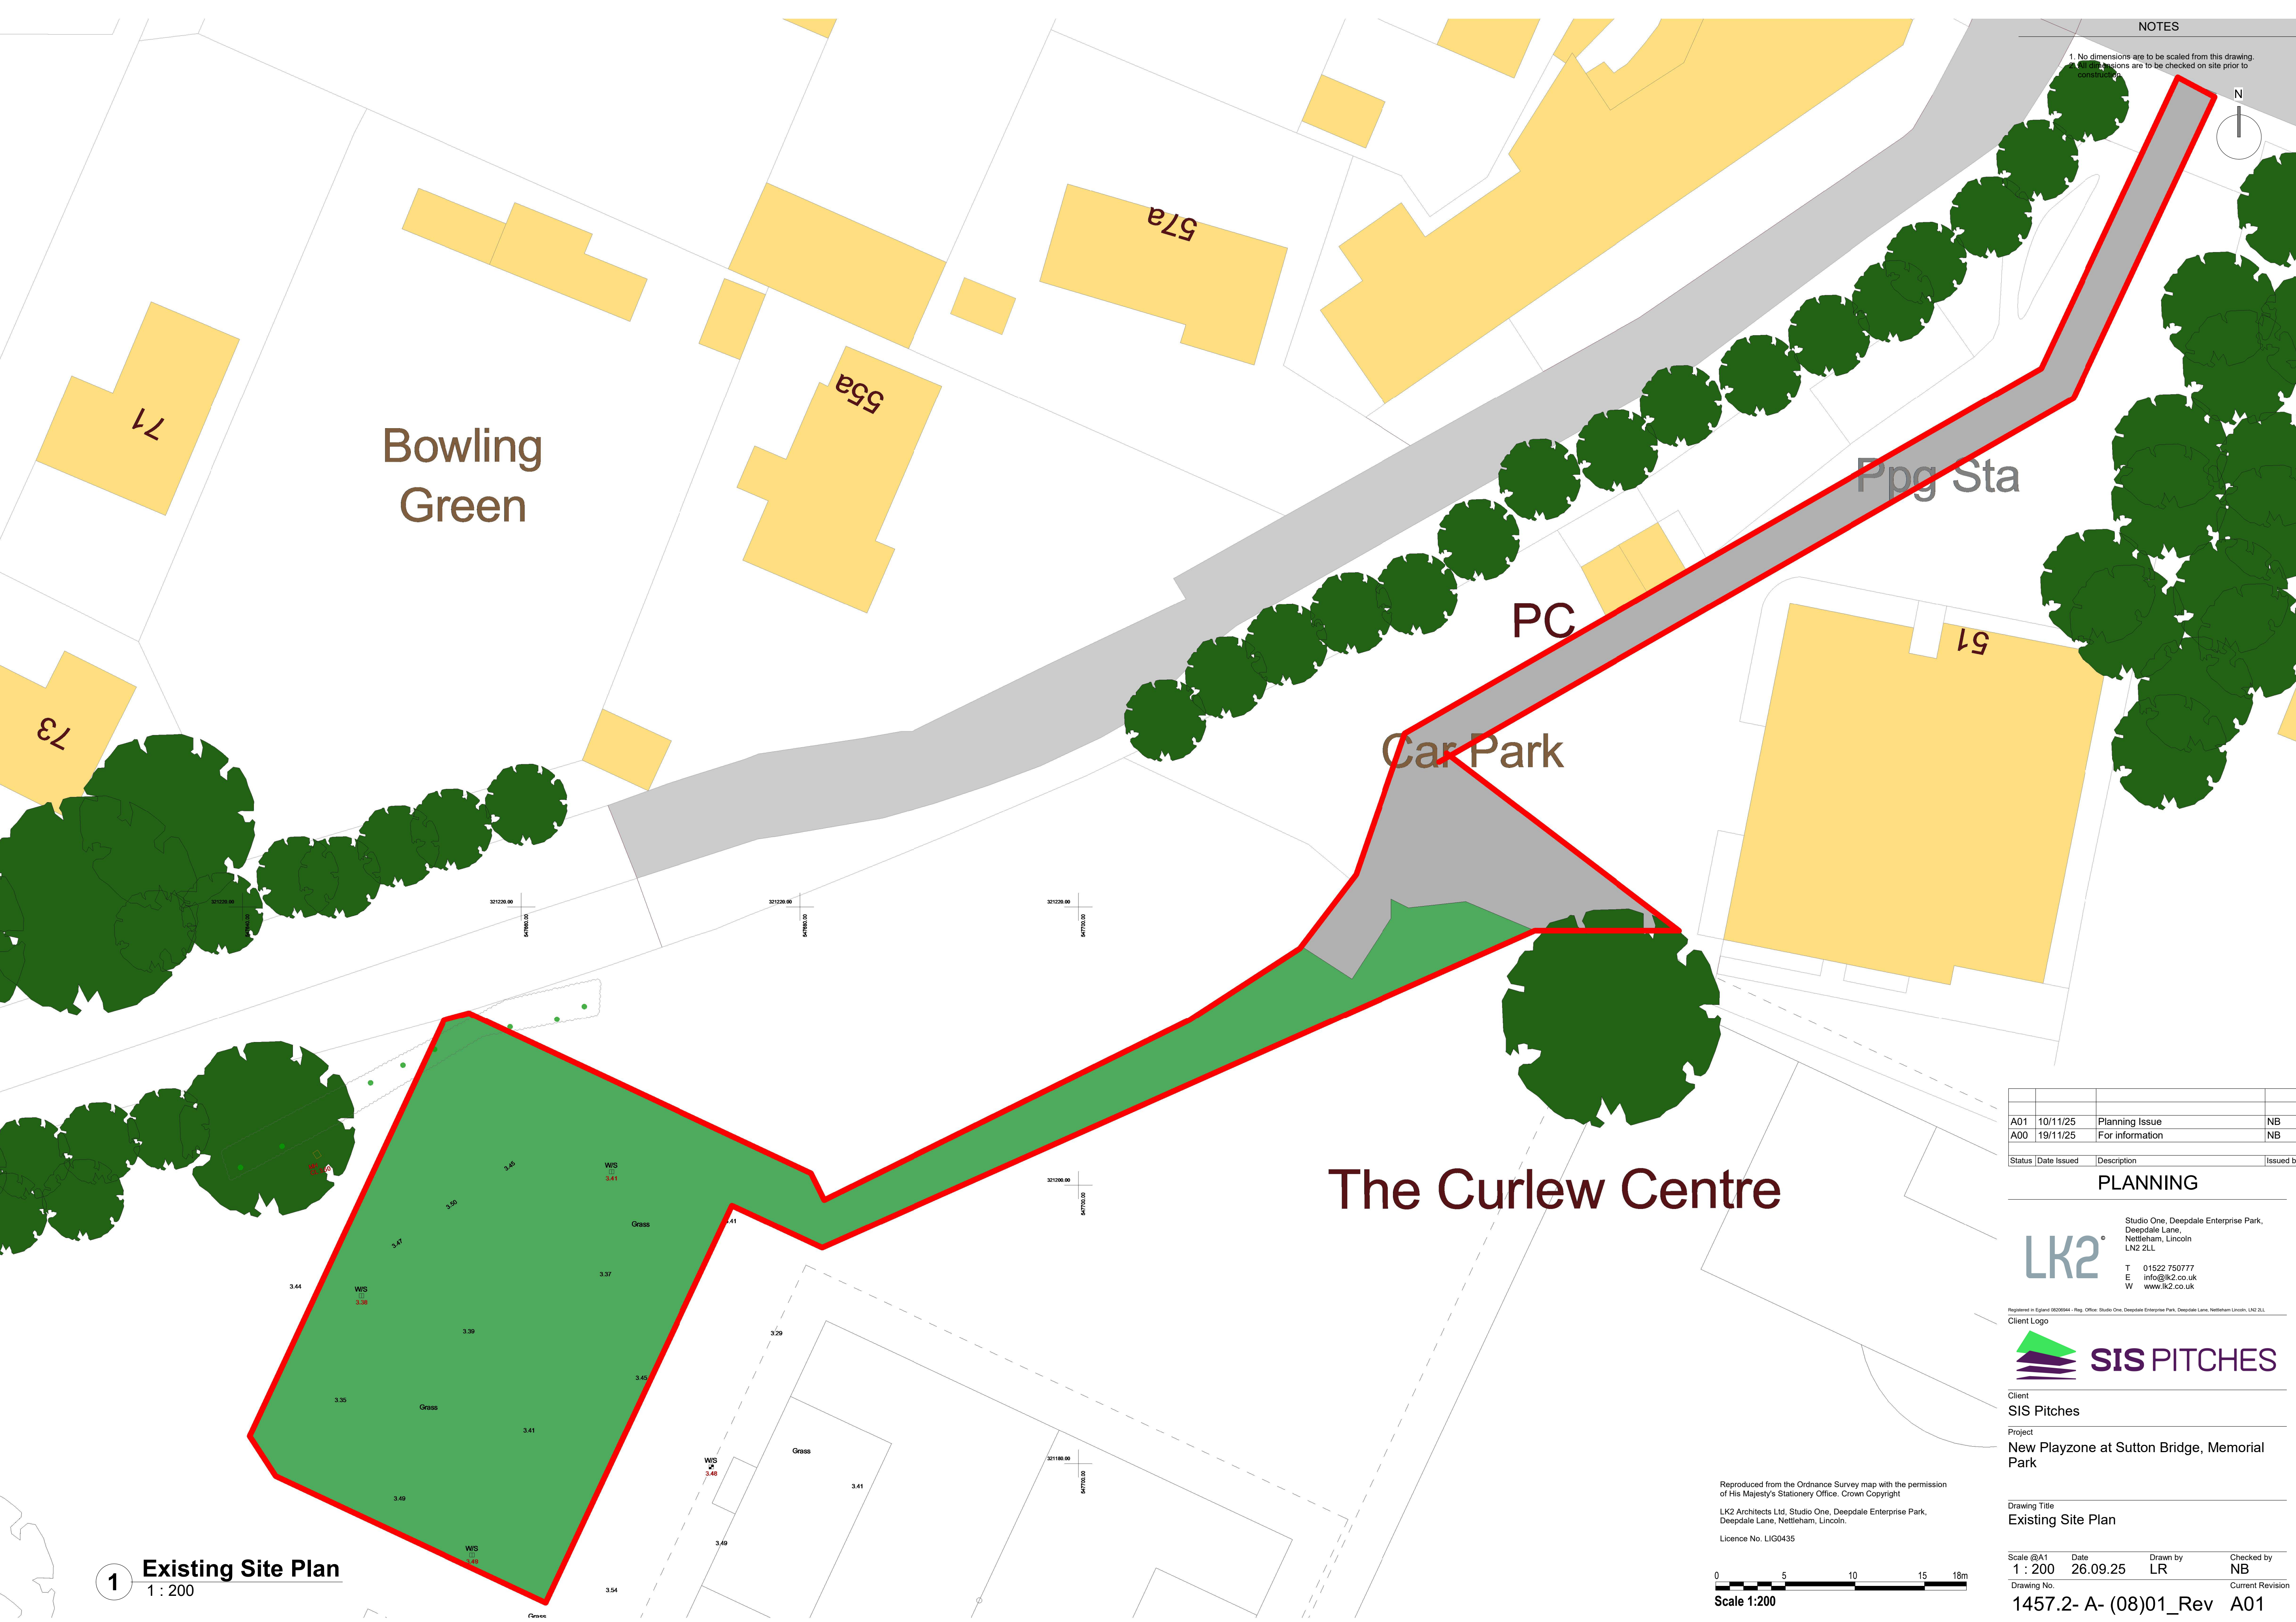

NOTES

1. No dimensions are to be scaled from this drawing.
2. All dimensions are to be checked on site prior to construction.

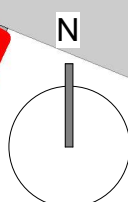

Bowling Green

Ppg Sta

PC

Car Park

The Curlew Centre

A01	10/11/25	Planning Issue	NB
A00	19/11/25	For information	NB
Status	Date Issued	Description	Issued by

PLANNING



Studio One, Deepdale Enterprise Park,
Deepdale Lane,
Nettleham, Lincoln
LN2 2LL
T 01522 750777
E info@lk2.co.uk
W www.lk2.co.uk

Registered in England 06205944 - Reg. Office: Studio One, Deepdale Enterprise Park, Deepdale Lane, Nettleham Lincoln, LN2 2LL

Client Logo



Client
SIS Pitches

Project
New Playzone at Sutton Bridge, Memorial Park


Drawing Title
Existing Site Plan

Scale @A1	Date	Drawn by	Checked by
1 : 200	26.09.25	LR	NB
Drawing No.	Current Revision		
1457.2- A- (08)01_Rev	A01		

Reproduced from the Ordnance Survey map with the permission of His Majesty's Stationary Office. Crown Copyright

LK2 Architects Ltd, Studio One, Deepdale Enterprise Park, Deepdale Lane, Nettleham, Lincoln.

Licence No. LIG0435

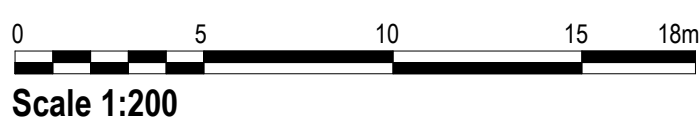

1 Existing Site Plan
1 : 200