

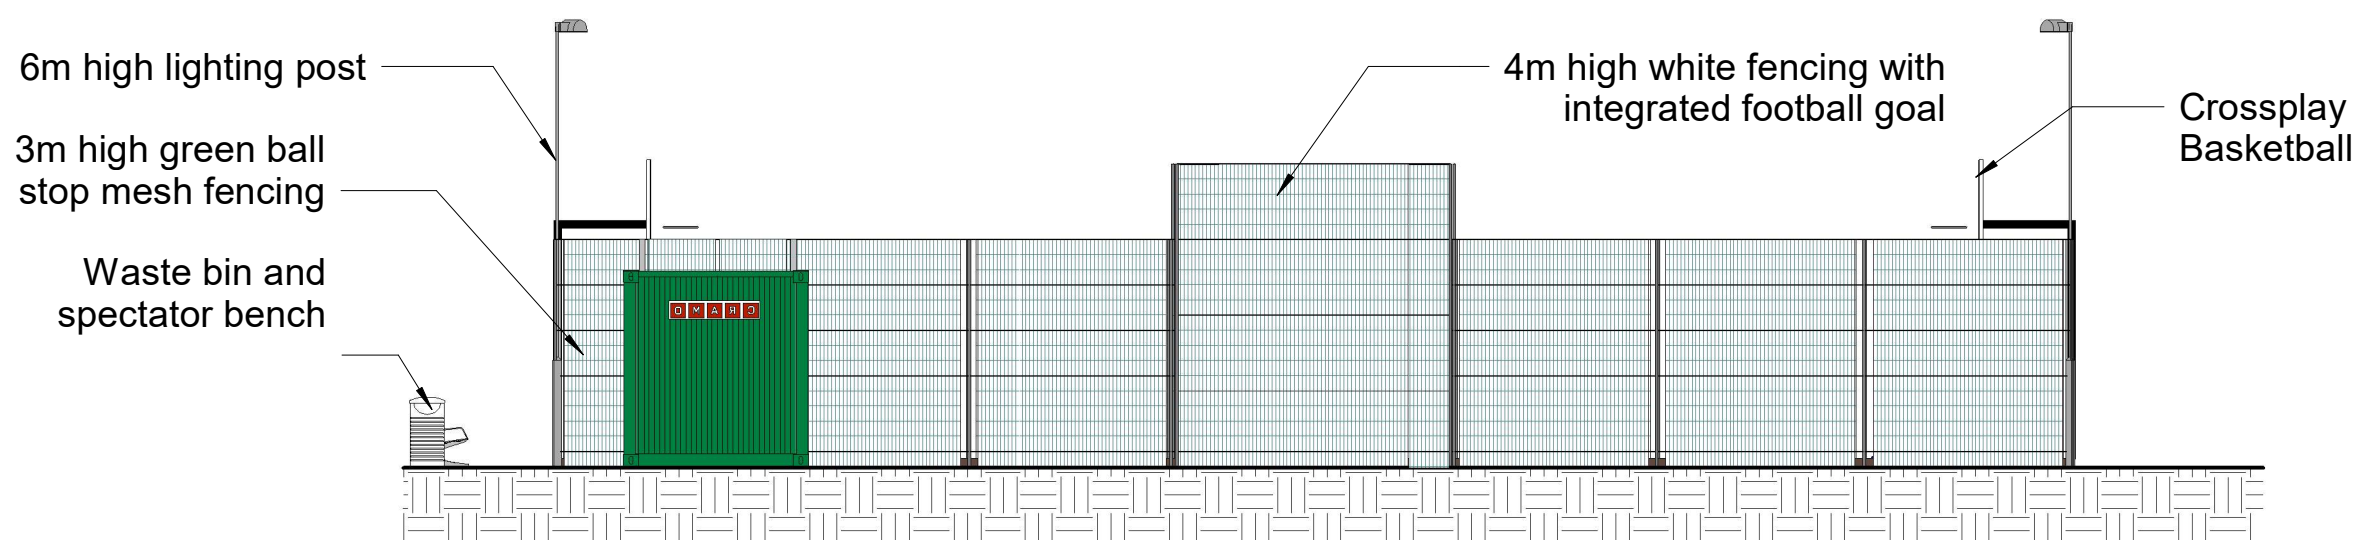


NOTES


1. No dimensions are to be scaled from this drawing.
2. All dimensions are to be checked on site prior to construction

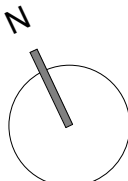


1 North Elevation
1 : 100

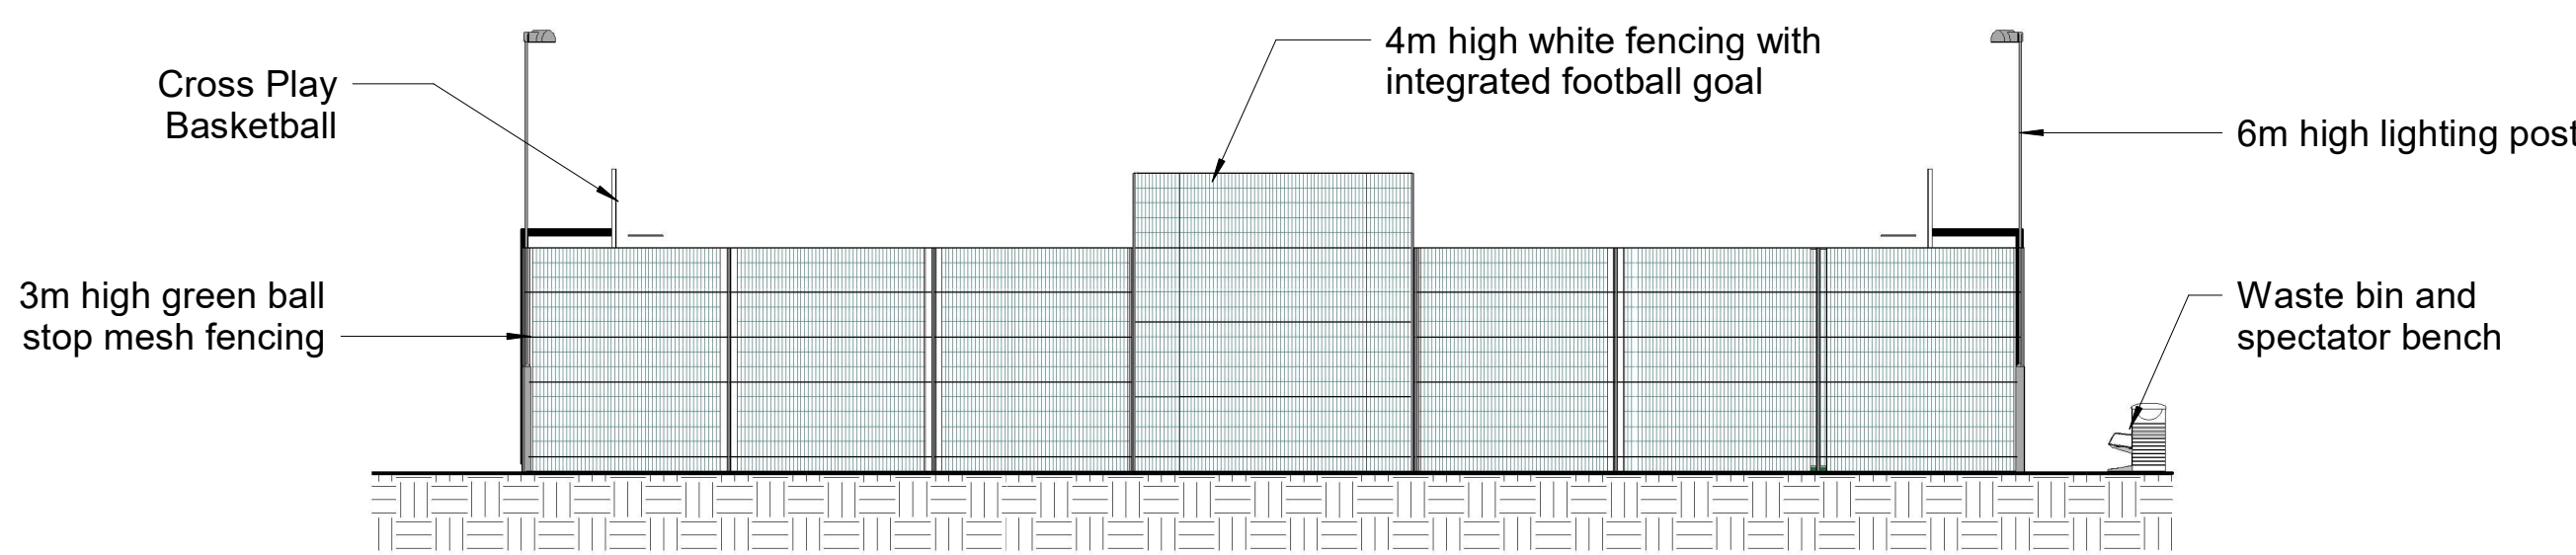


2 South Elevation
1 : 100

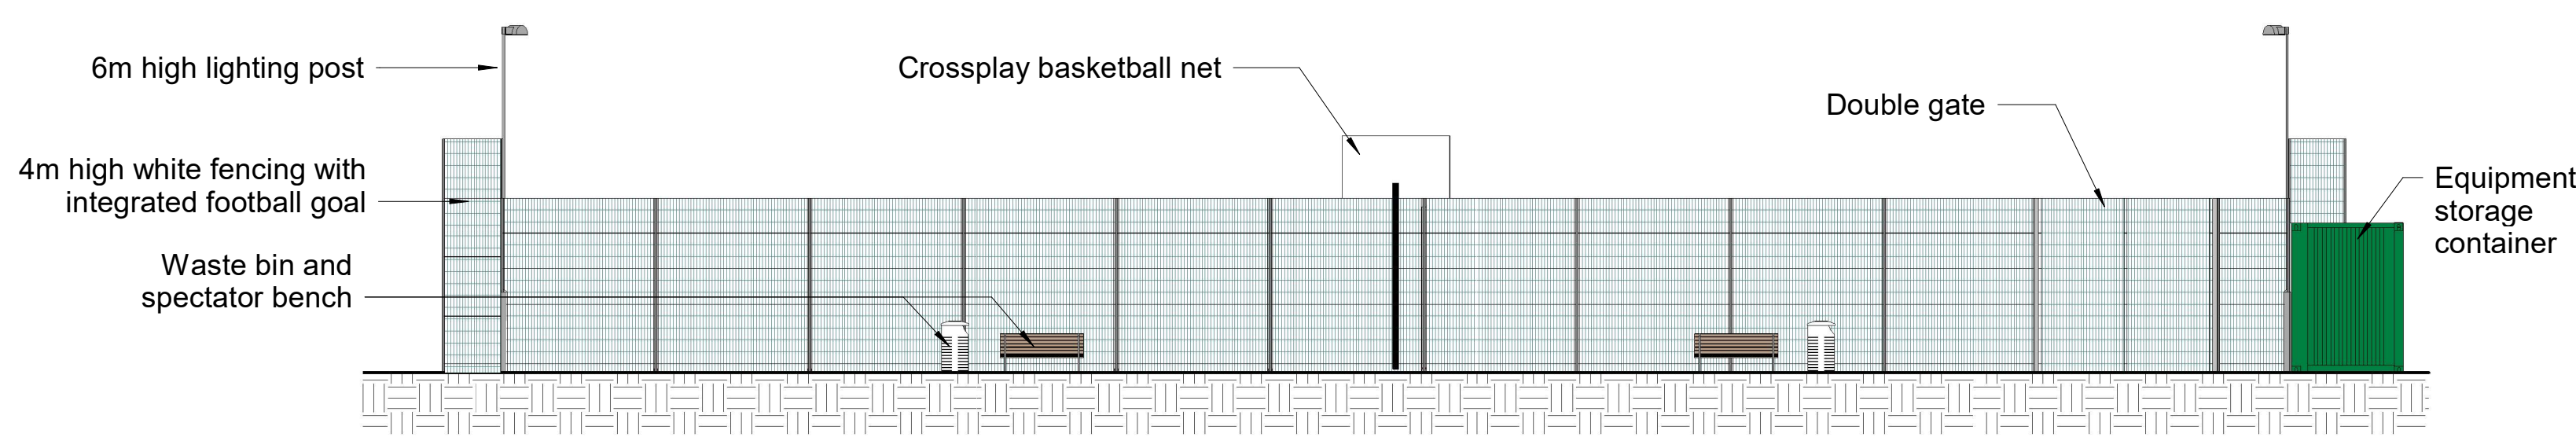

3 East Elevation
1 : 100

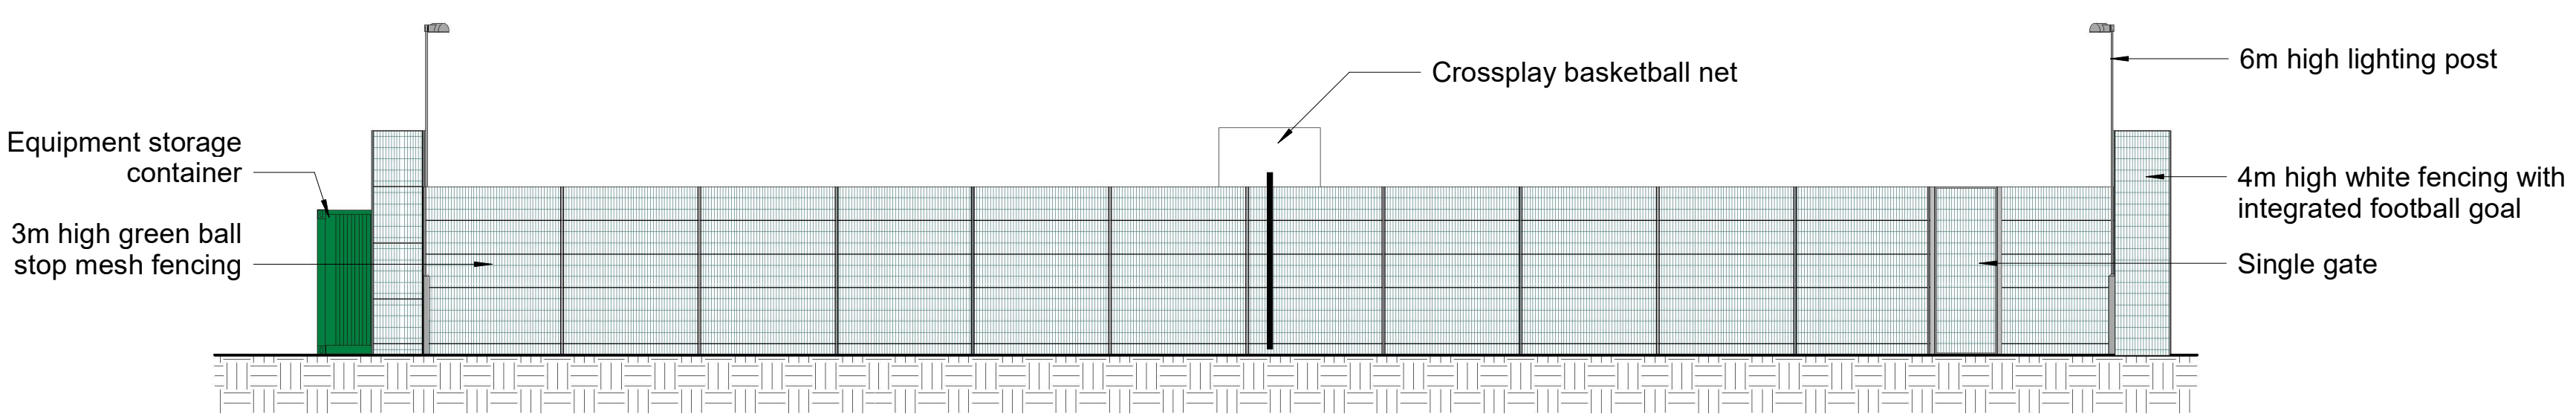

4 West Elevation
1 : 100

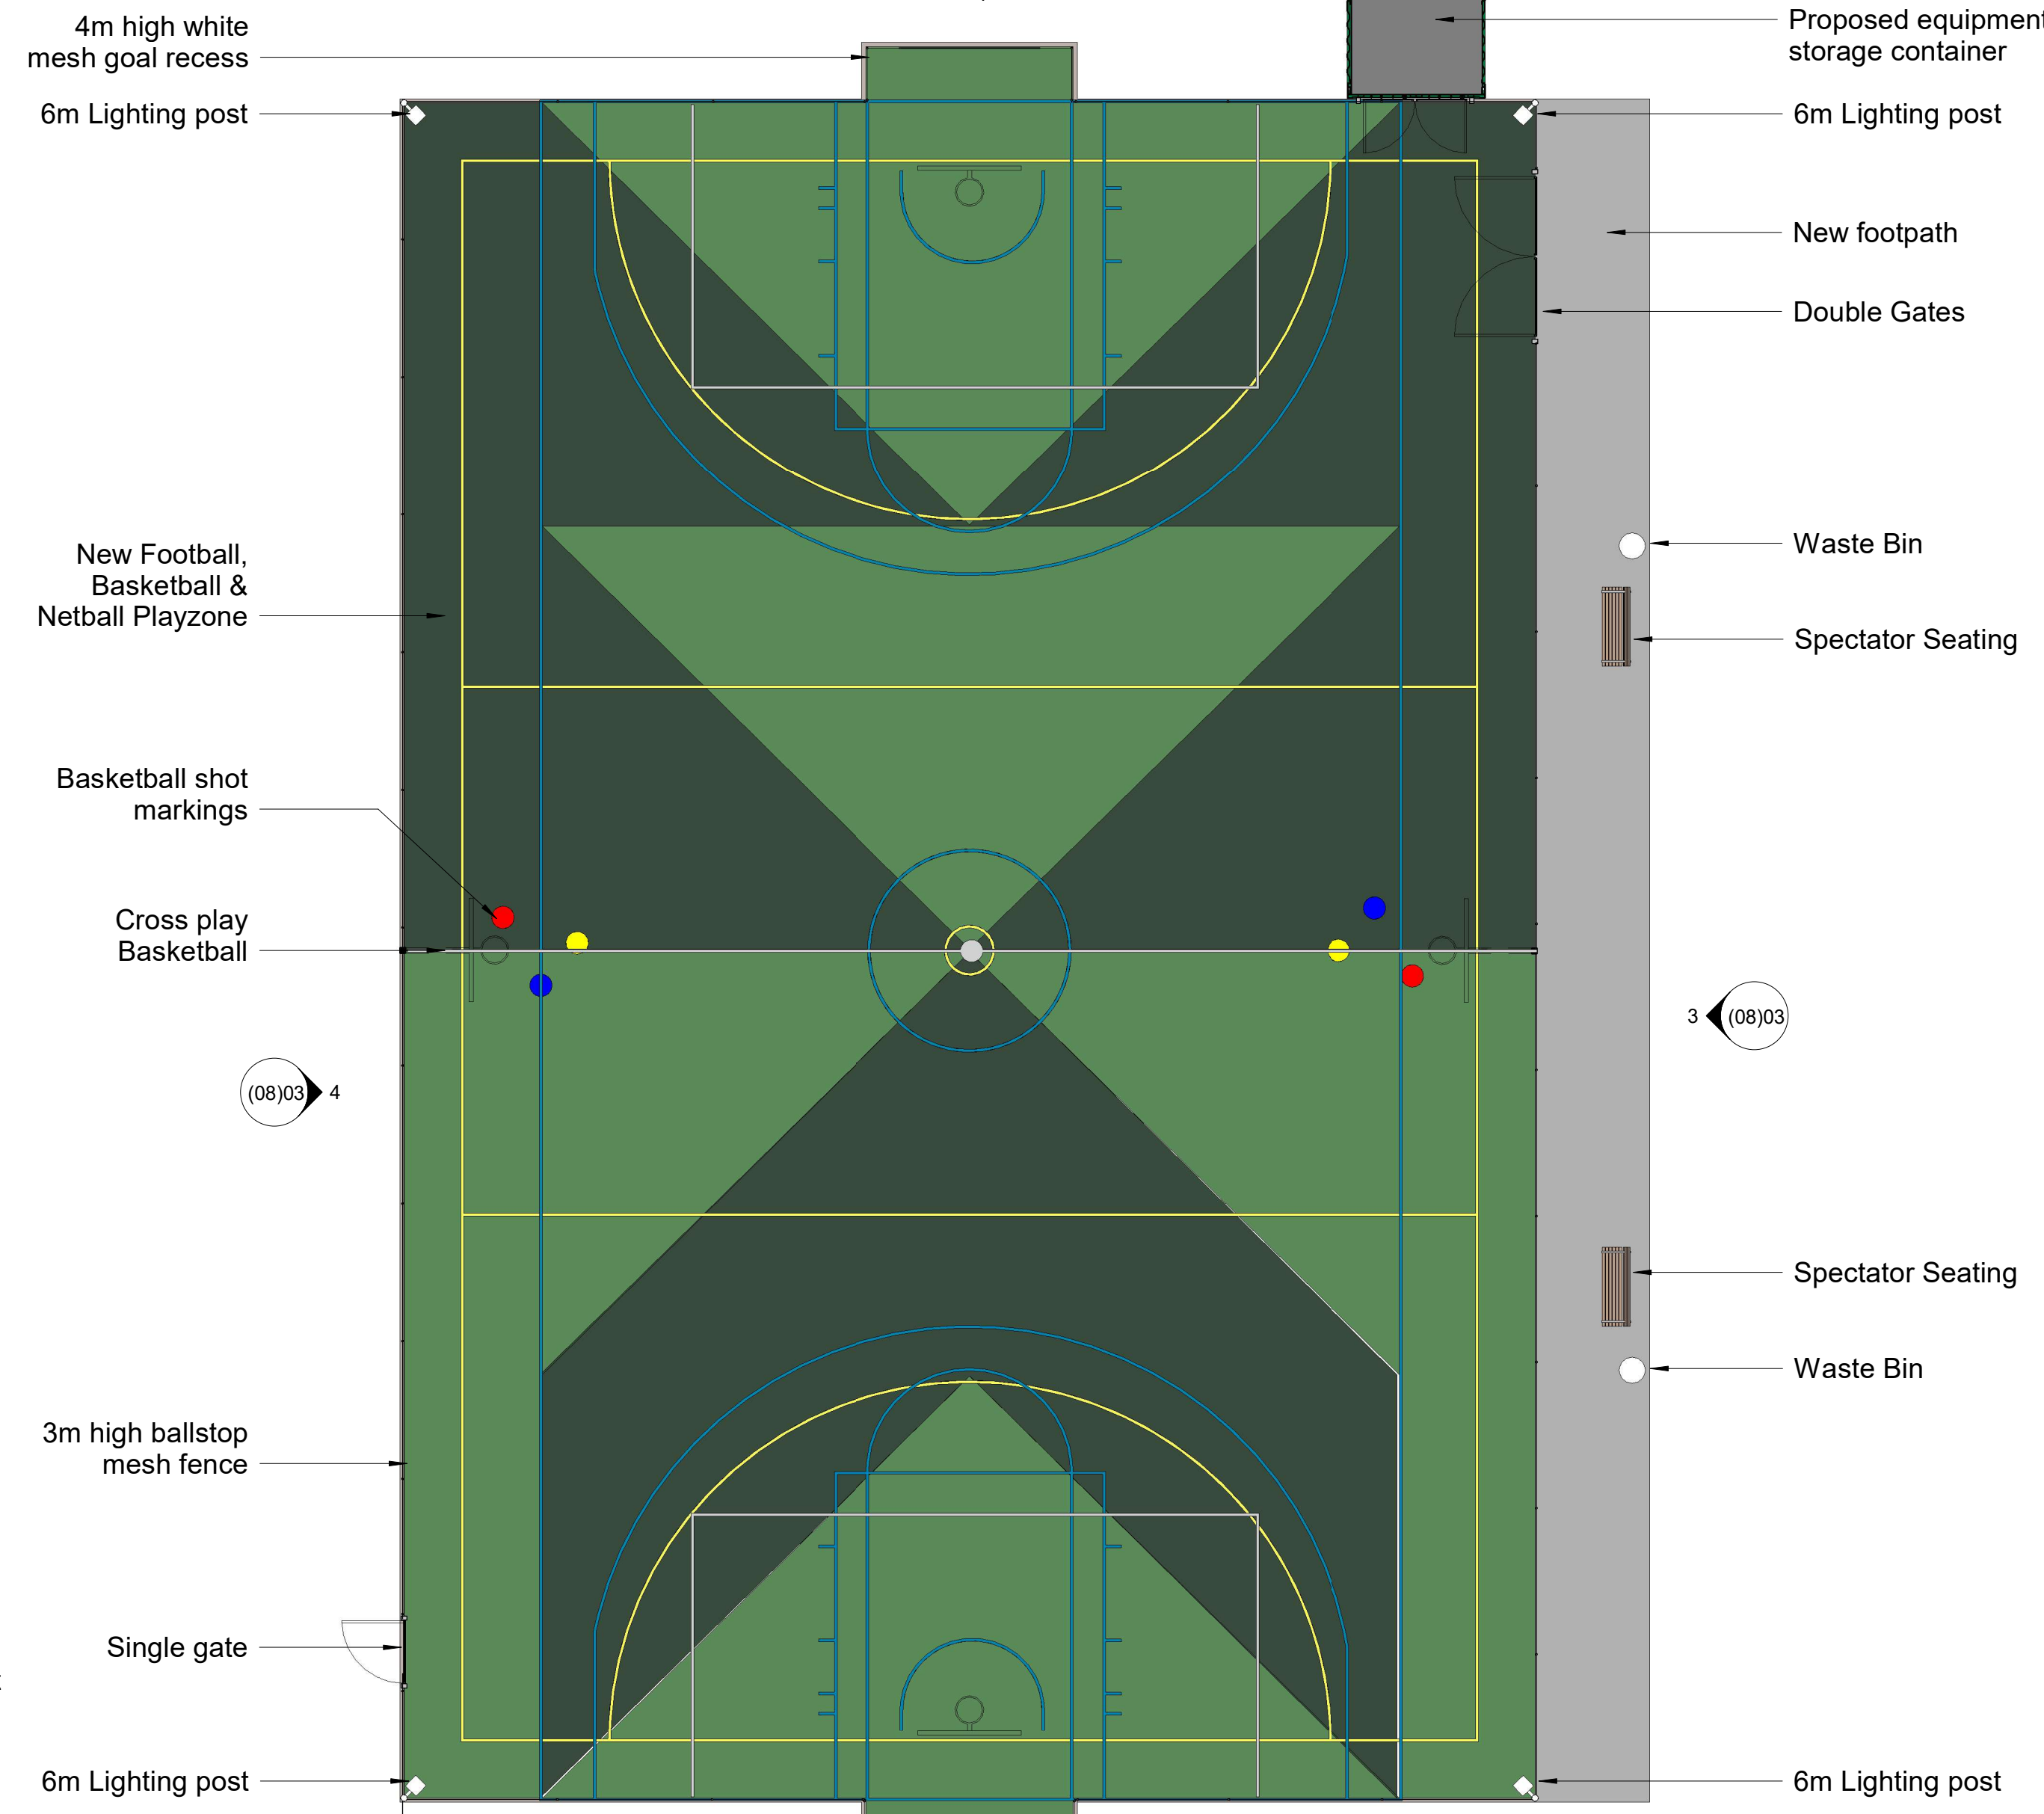

5 Proposed Plan
1 : 100

Reproduced from the Ordnance Survey map with the permission of His Majesty's Stationary Office. Crown Copyright

LK2 Architects Ltd, Studio One, Deepdale Enterprise Park, Deepdale Lane, Nettleham, Lincoln.

Licence No. LIG0435



Scale 1:100

Status	Date Issued	Description	Issued by
A01	10/11/25	Planning Issue	NB
A00	19/11/25	For information	NB

PLANNING

Studio One, Deepdale Enterprise Park,
Deepdale Lane,
Nettleham, Lincoln
LN2 2LL

T 01522 750777
E info@lk2.co.uk
W www.lk2.co.uk

Registered in England 06209644 - Reg. Office: Studio One, Deepdale Enterprise Park, Deepdale Lane, Nettleham Lincoln, LN2 2LL
Client Logo



Client
SIS Pitches

Project
New Playzone at Sutton Bridge, Memorial Park

Drawing Title
Proposed Plan and Elevations

Scale @A1 Date Drawn by Checked by
1 : 100 26.09.25 LR NB

Drawing No. Current Revision
1457.2- A- (08)03_Rev A01