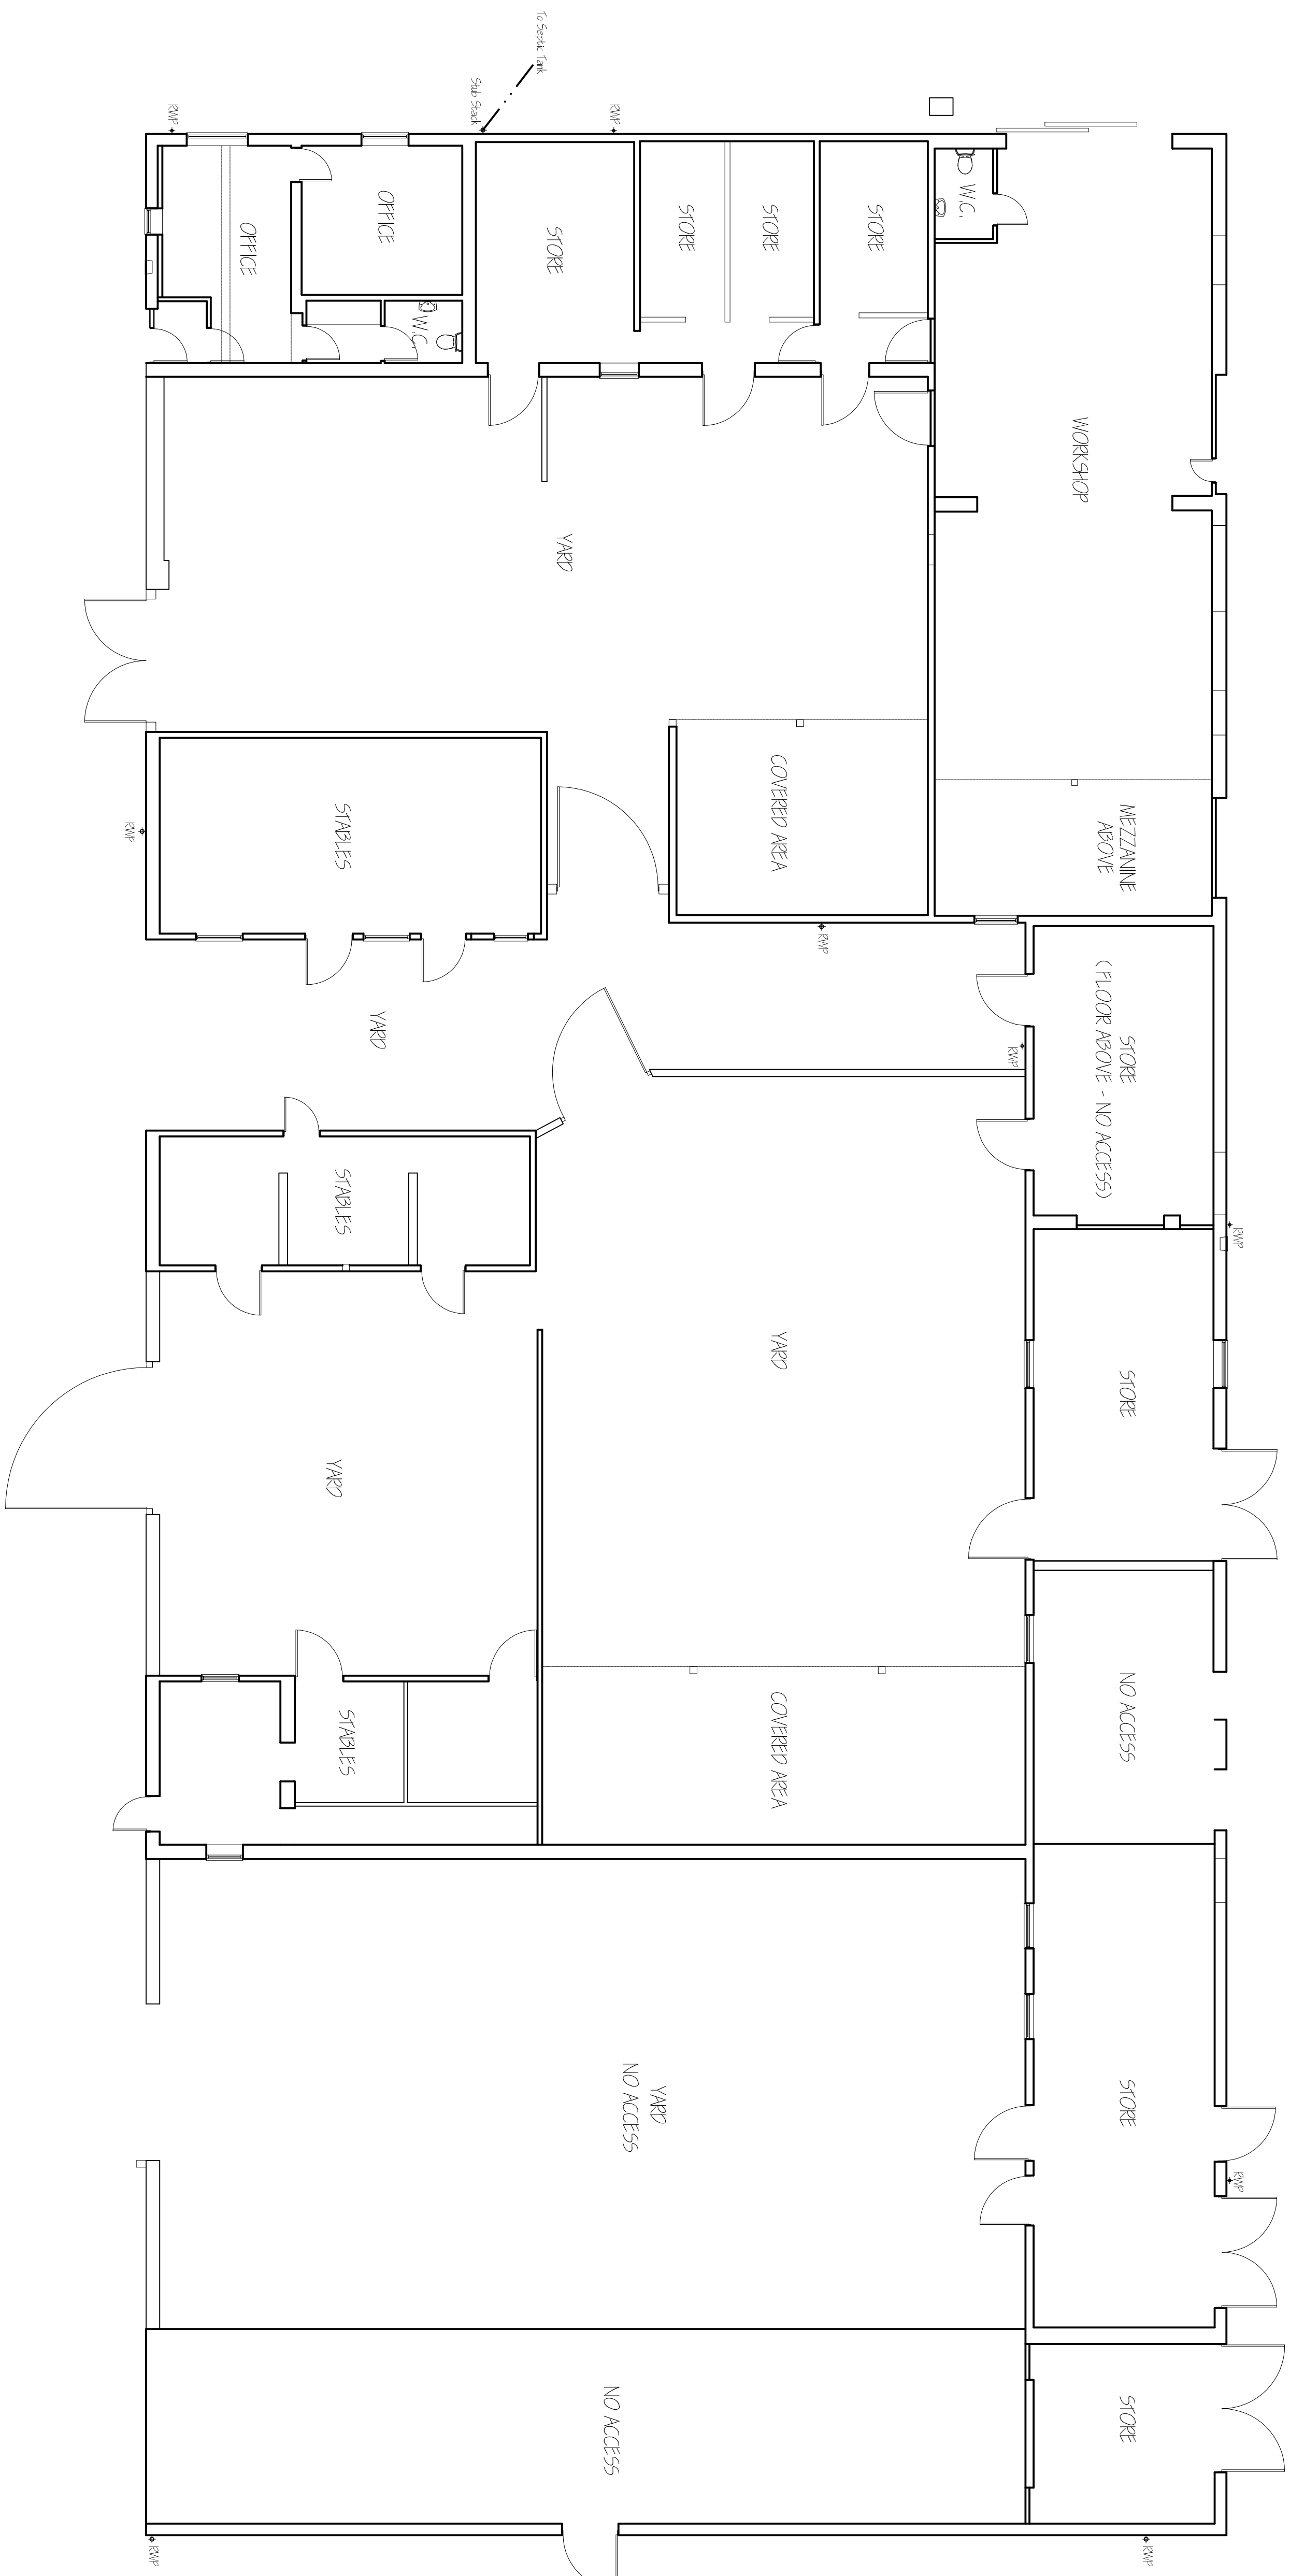


[illegible]

Project	BARN CONVERSION ESTATE OFFICE, NEW ROAD SLITTON BRIDGE, SPALDING, Lincs.		
Client	HENRY SMITH CHARITY		
Drawing	FLOOR PLANS - EXISTING		
Job Ref.	2835-16	Drawing No.	01
Date	APR 2016	Drawn	SLB
Notes	1:00 (Unless Otherwise Stated)		

DO NOT SCALE FROM THIS DRAWING

1:100 (Unless Otherwise Stated)