




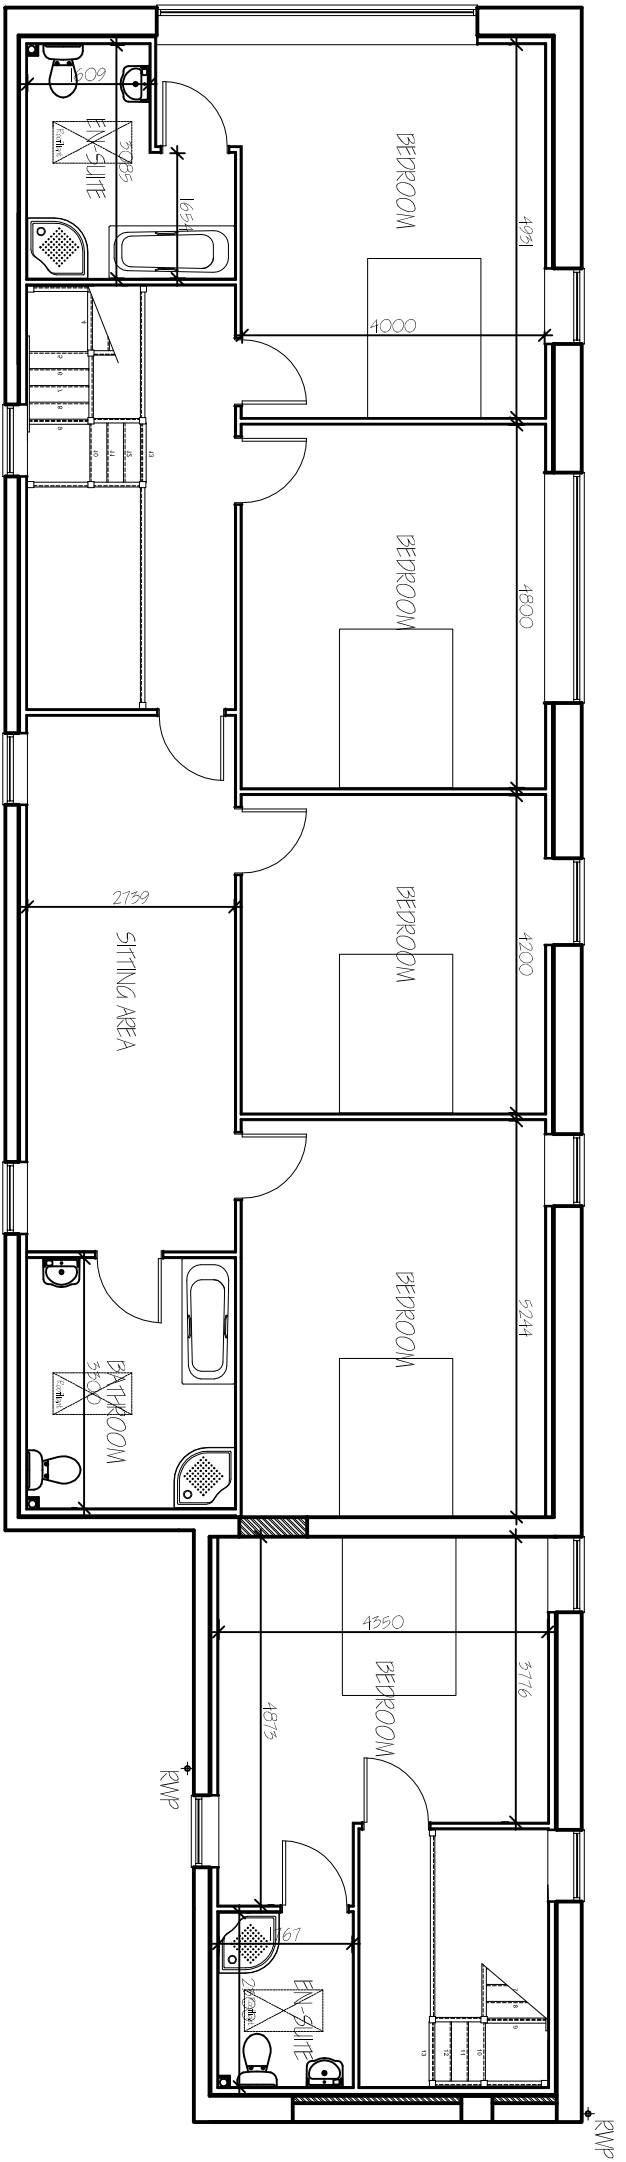

FIRST FLOOR PLAN

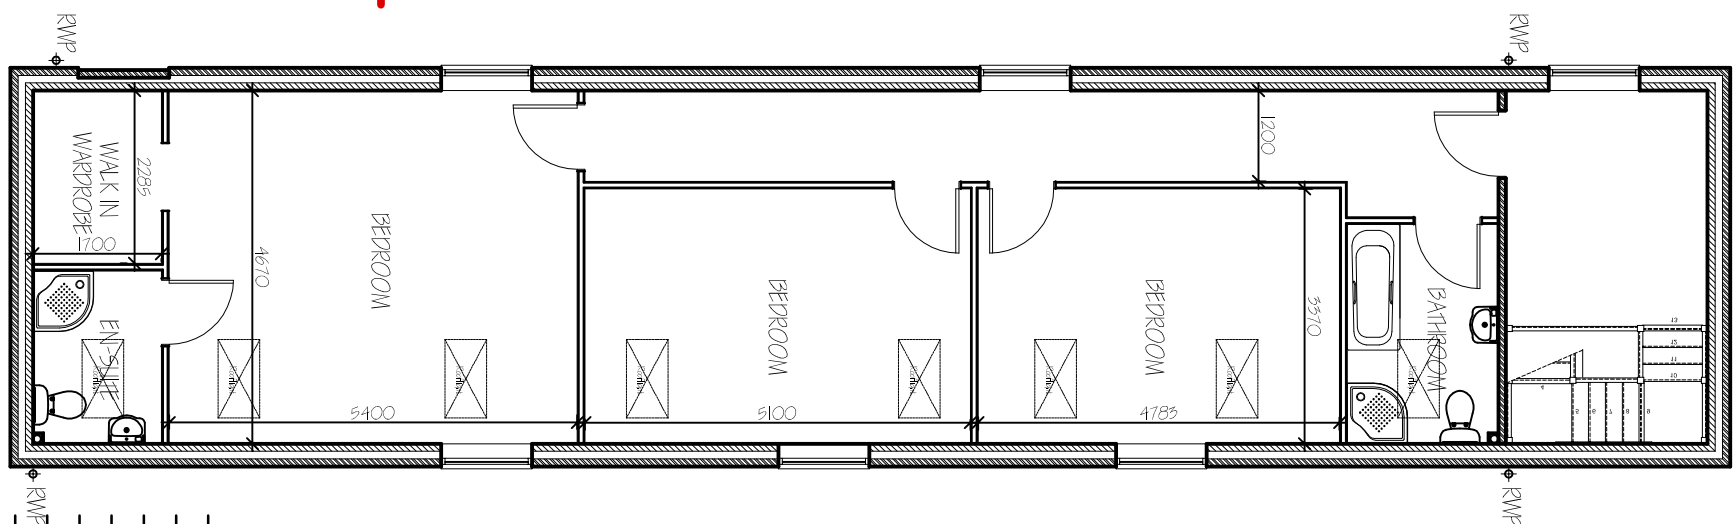

FIRST FLOOR PLAN

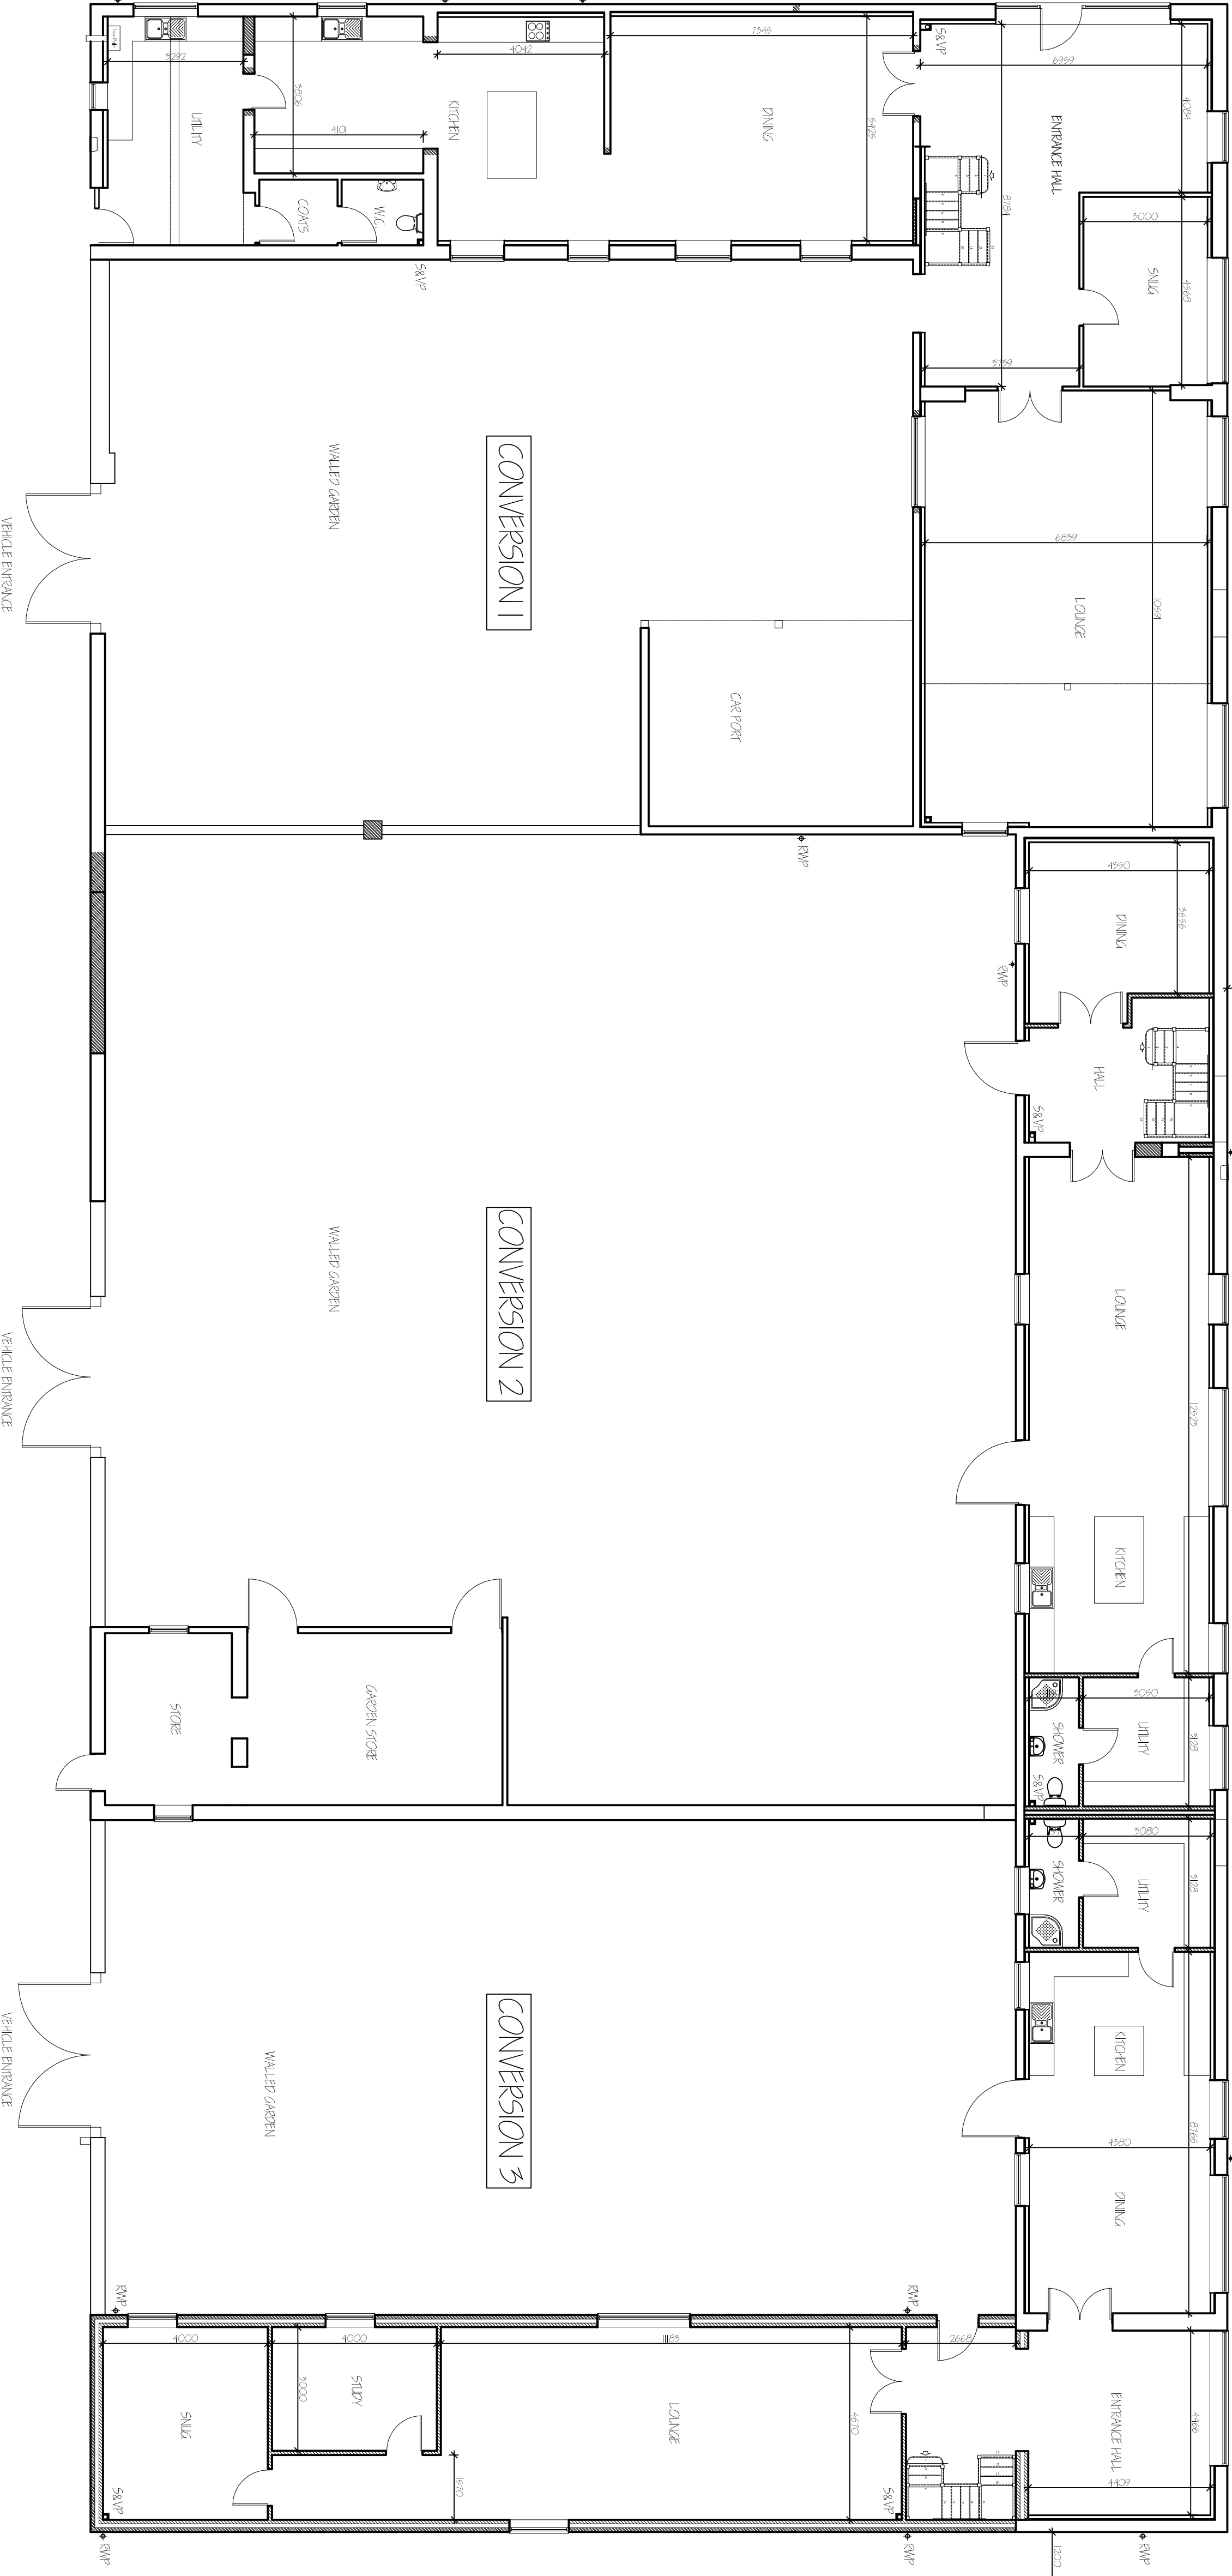

GROUND FLOOR PLAN

	G. R. MERCHANT LTD. I.ENG AMICE FWO	
	ARCHITECTURAL, STRUCTURAL AND LAND DRAINAGE CONSULTANTS	
4 Wrights Meuse 124 Park Road, Holbeach, Spalding, Lincs. PE12 7EE Tel: 01406 480800 Fax: 01406 488744 E-Mail: gr.merchant@btconnect.com		
Project	BARN CONVERSION ESTATE OFFICE, NEW ROAD SUTTON BRIDGE, SPALDING, Lincs.	
Client	HENRY SMITH CHARITY	
Drawing	FLOOR PLANS - PROPOSED	
Job Ref.	2955-16	Drawing No. 10
Date	JULY 2016	Drawn SLB
Scales	1:100 (Unless Otherwise Stated)	
DO NOT SCALE FROM THIS DRAWING		
This drawing is a preliminary design and is not to be used for construction purposes. It is the responsibility of the client to ensure that the design is suitable for the intended use and that all necessary permissions and approvals are obtained. The client is advised that the design is subject to change without notice and that the client is responsible for any errors or omissions. The client is also advised that the design is not to be used for any other purpose without the written consent of the consultants.		