



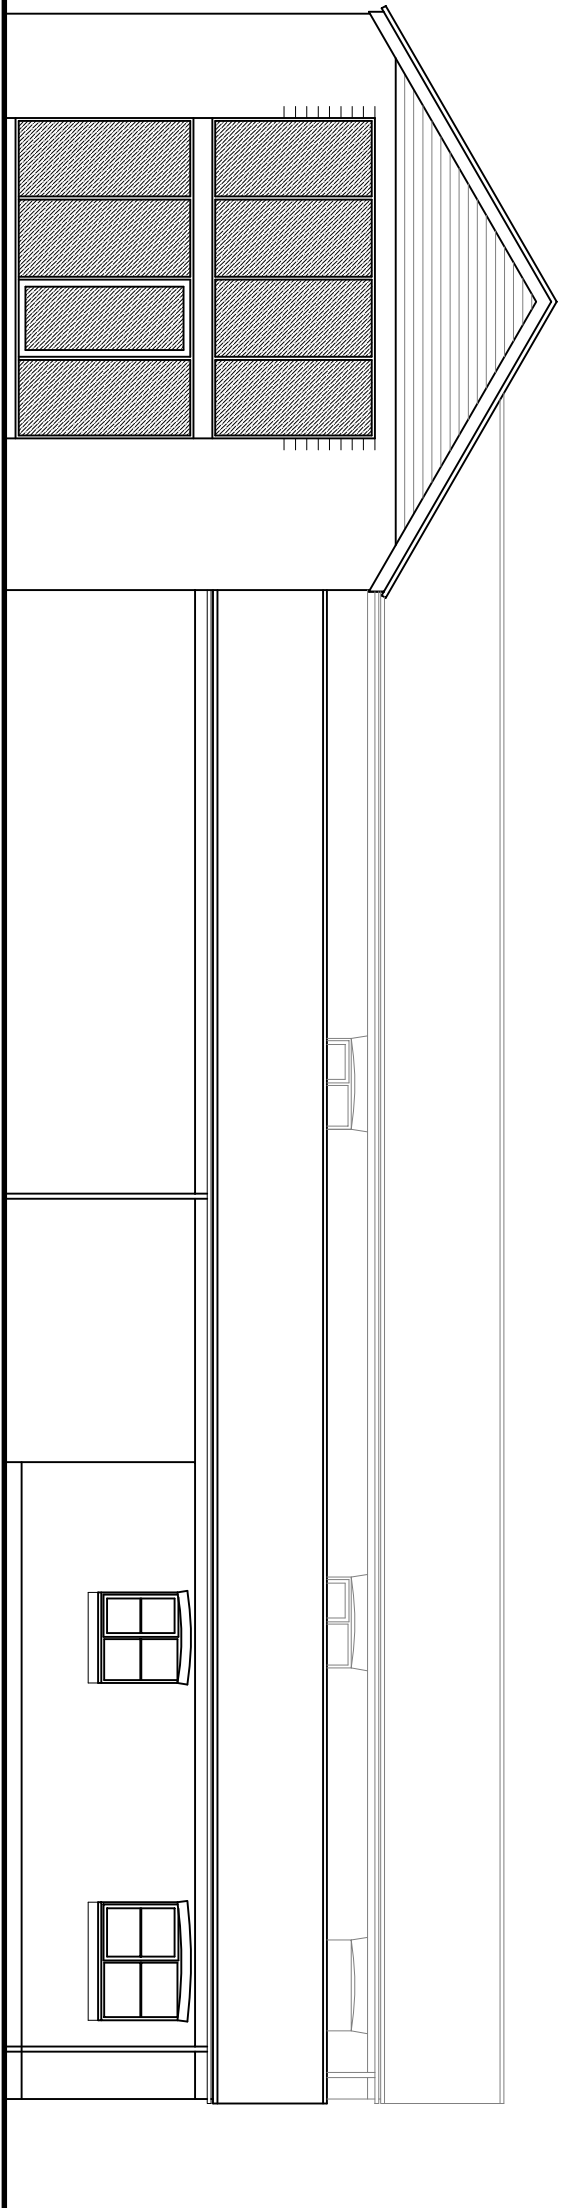


WEST ELEVATION

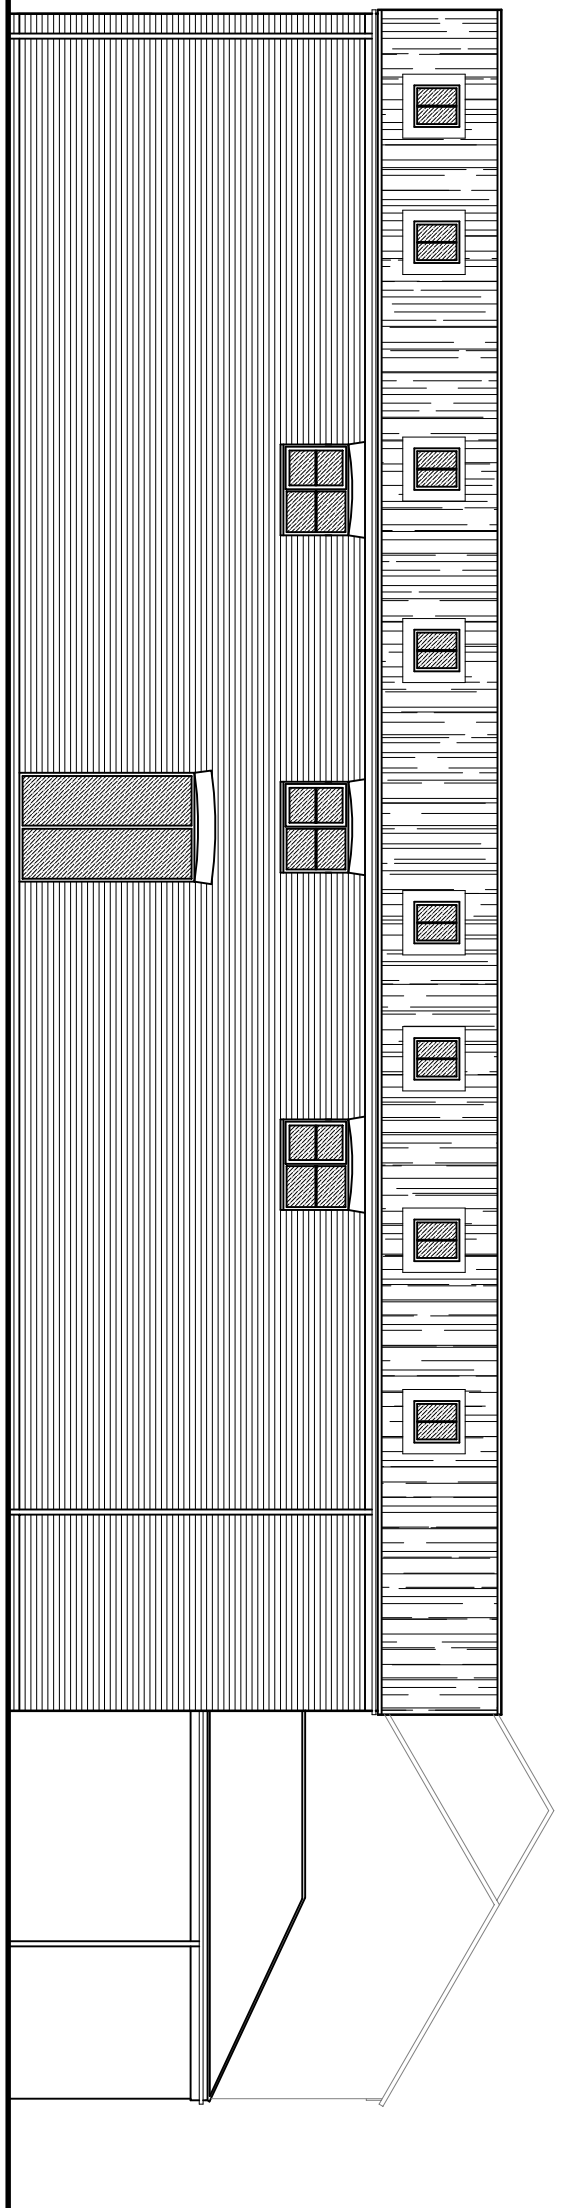

NORTH ELEVATION



EAST ELEVATION

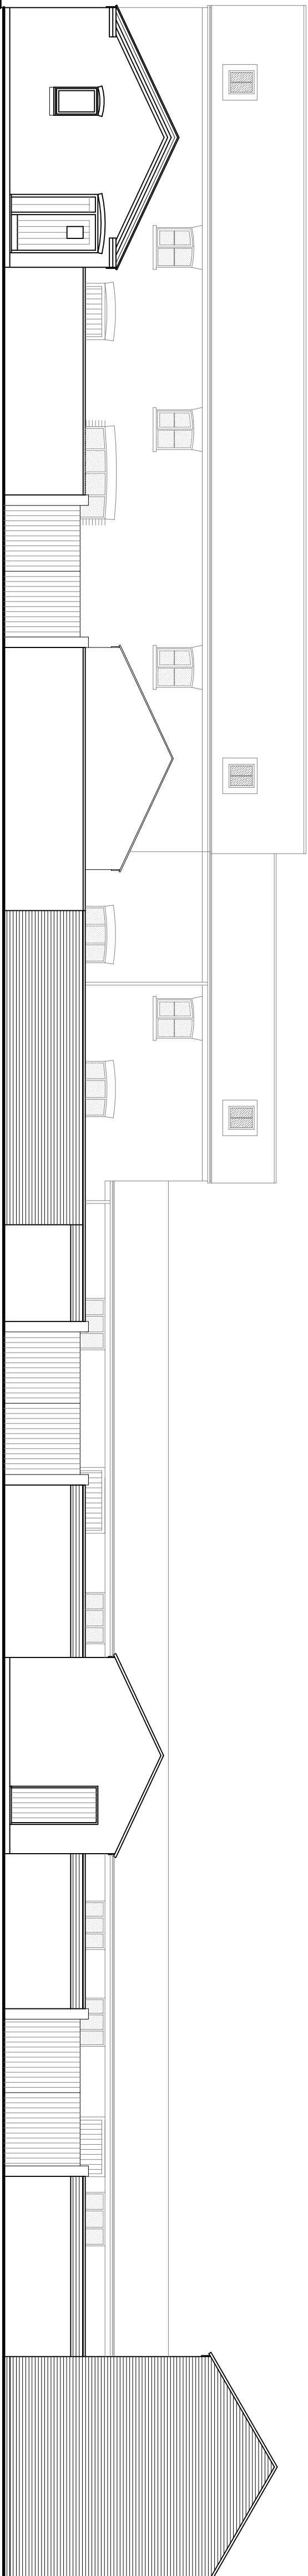

SOUTH ELEVATION

[illegible]

G. R. MERCHANT LTD.
I.ENG AMICE FMO

**ARCHITECTURAL, STRUCTURAL
AND LAND DRAINAGE
CONSULTANTS**

4 Wrights Mews
12A Park Road, Holbeach,
Spalding, Lincs. PE12 7EE
Tel: 01406 490800
Fax: 01406 425744
E-Mail: gr.merchant@btconnect.com

Project
BARN CONVERSION
ESTATE OFFICE, NEW ROAD
SUTTON BRIDGE, SPALDING,
Lincs.

Client
HENRY SMITH CHARITY

Drawing
ELEVATIONS - PROPOSED

Job Ref.	Drawing No.
2935-16	11
Date	Drawn
APR 2016	SLB

1:00 (Unless Otherwise Stated)

DO NOT SCALE FROM THIS DRAWING

anyone who has been involved in a dispute with a neighbour, it is important to understand the law in order to protect your rights. The law is not always what you think it is, and it is not always what you want. It is important to know the law in order to protect your rights. The law is not always what you think it is, and it is not always what you want. It is important to know the law in order to protect your rights.