




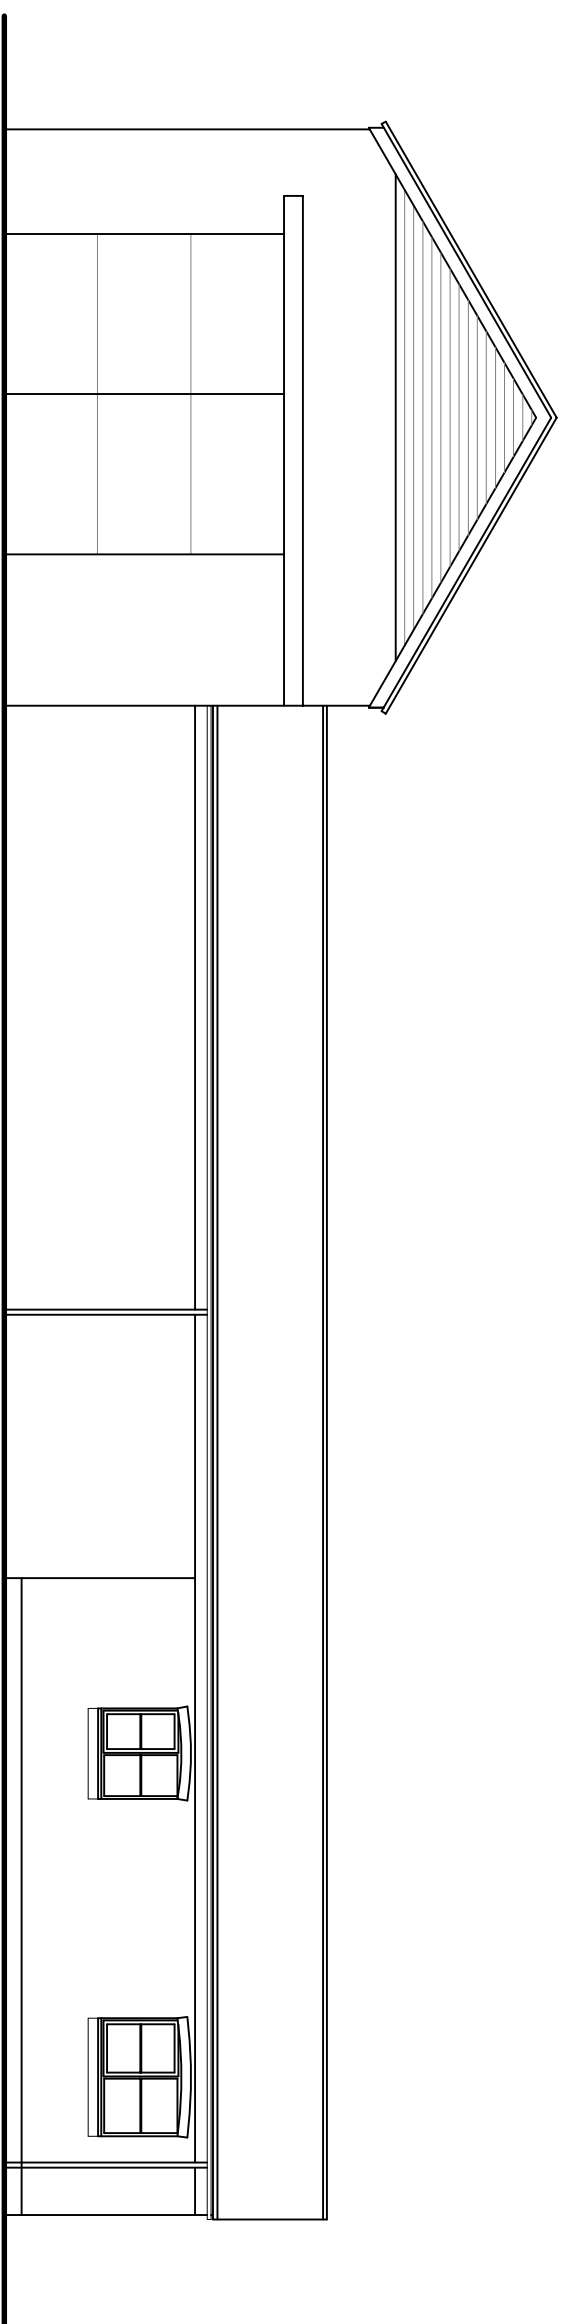


WEST ELEVATION

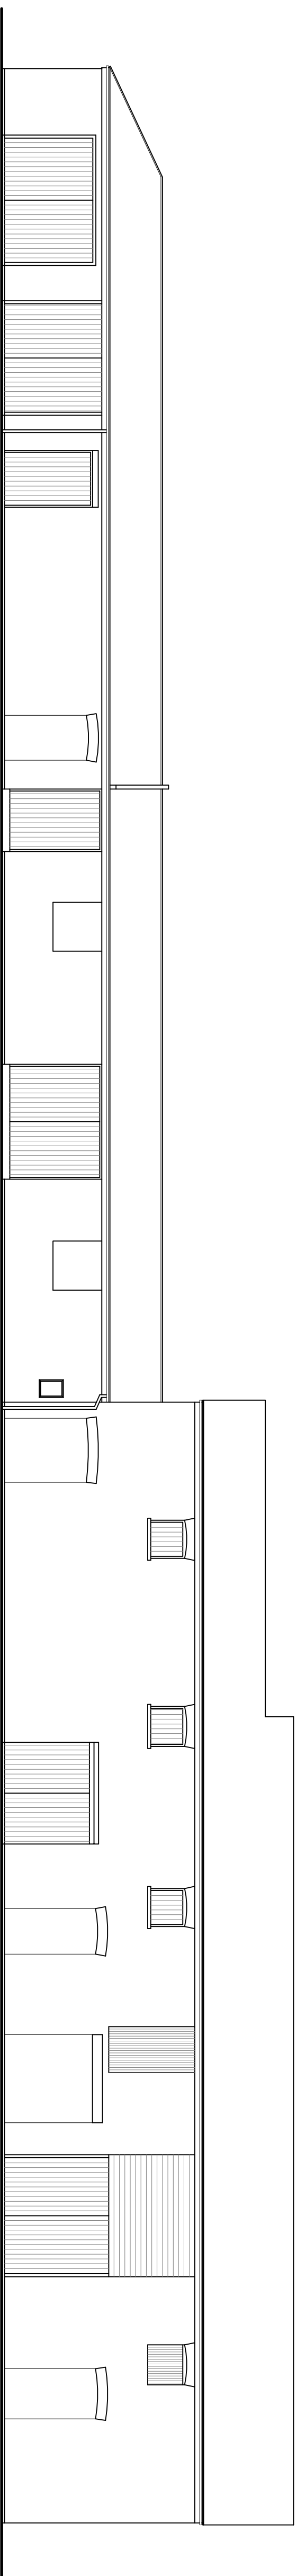

NORTH ELEVATION

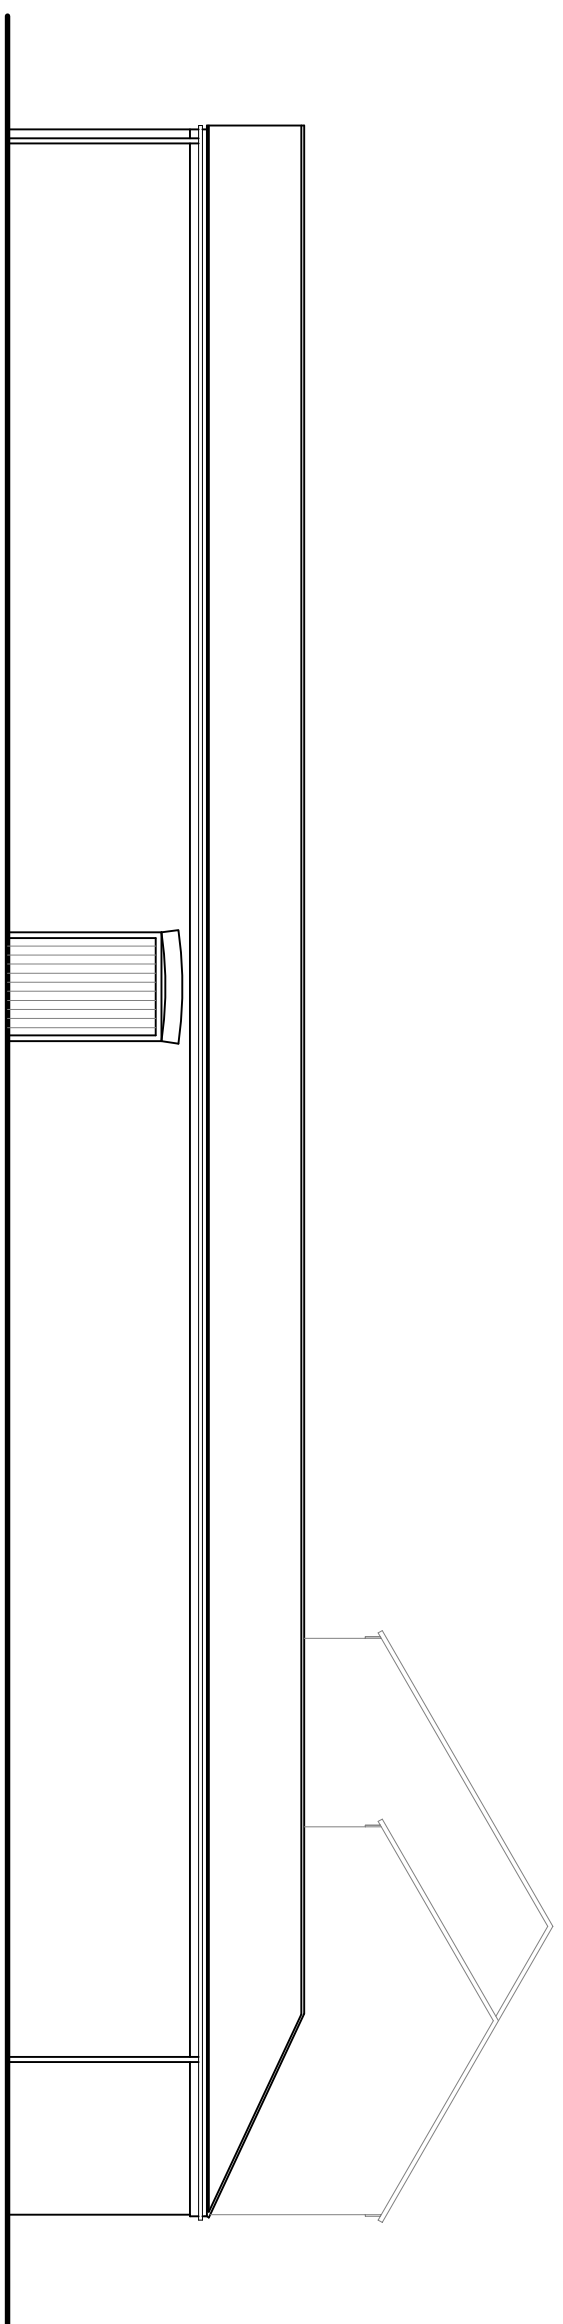

EAST ELEVATION

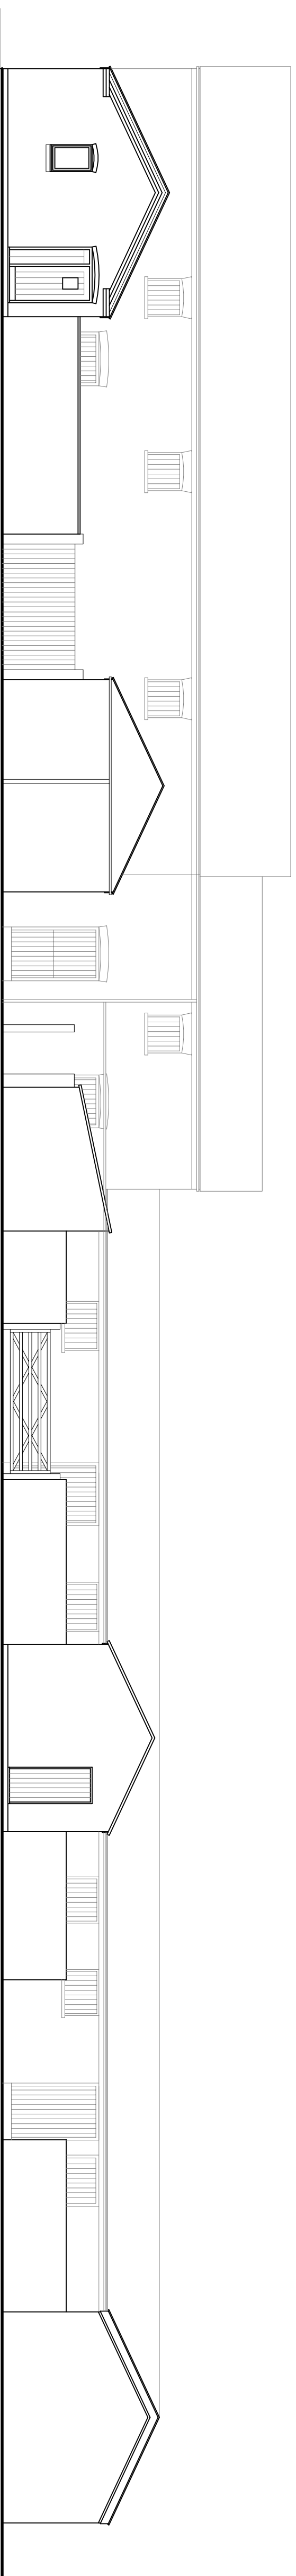

SOUTH ELEVATION

[illegible]

G. R. MERCHANT LTD.
I. ENG AMICE FWO

**ARCHITECTURAL, STRUCTURAL
AND LAND DRAINAGE
CONSULTANTS**

4 Wrights Mews
12A Park Road, Holbeach,
Spalding, Lincs. PE12 7EE
Tel: 01406 490800
Fax: 01406 425744
E-Mail: gr-merchant@btconnect.com

E-Mail: gr.merchant@btconnect.com

BARN CONVERSION
ESTATE OFFICE, NEW ROAD
SUTTON BRIDGE, SPALDING,
Lincs.

Client
HENRY SMITH CHARITY

Drawing
ELEVATIONS - EXISTING

Joe Reel	Drawing No.
2935-16	02
Date	Drawn
APR 2016	SLB

1:00 (Unless Otherwise Stated)

DO NOT SCALE FROM THIS DRAWING

[illegible]