



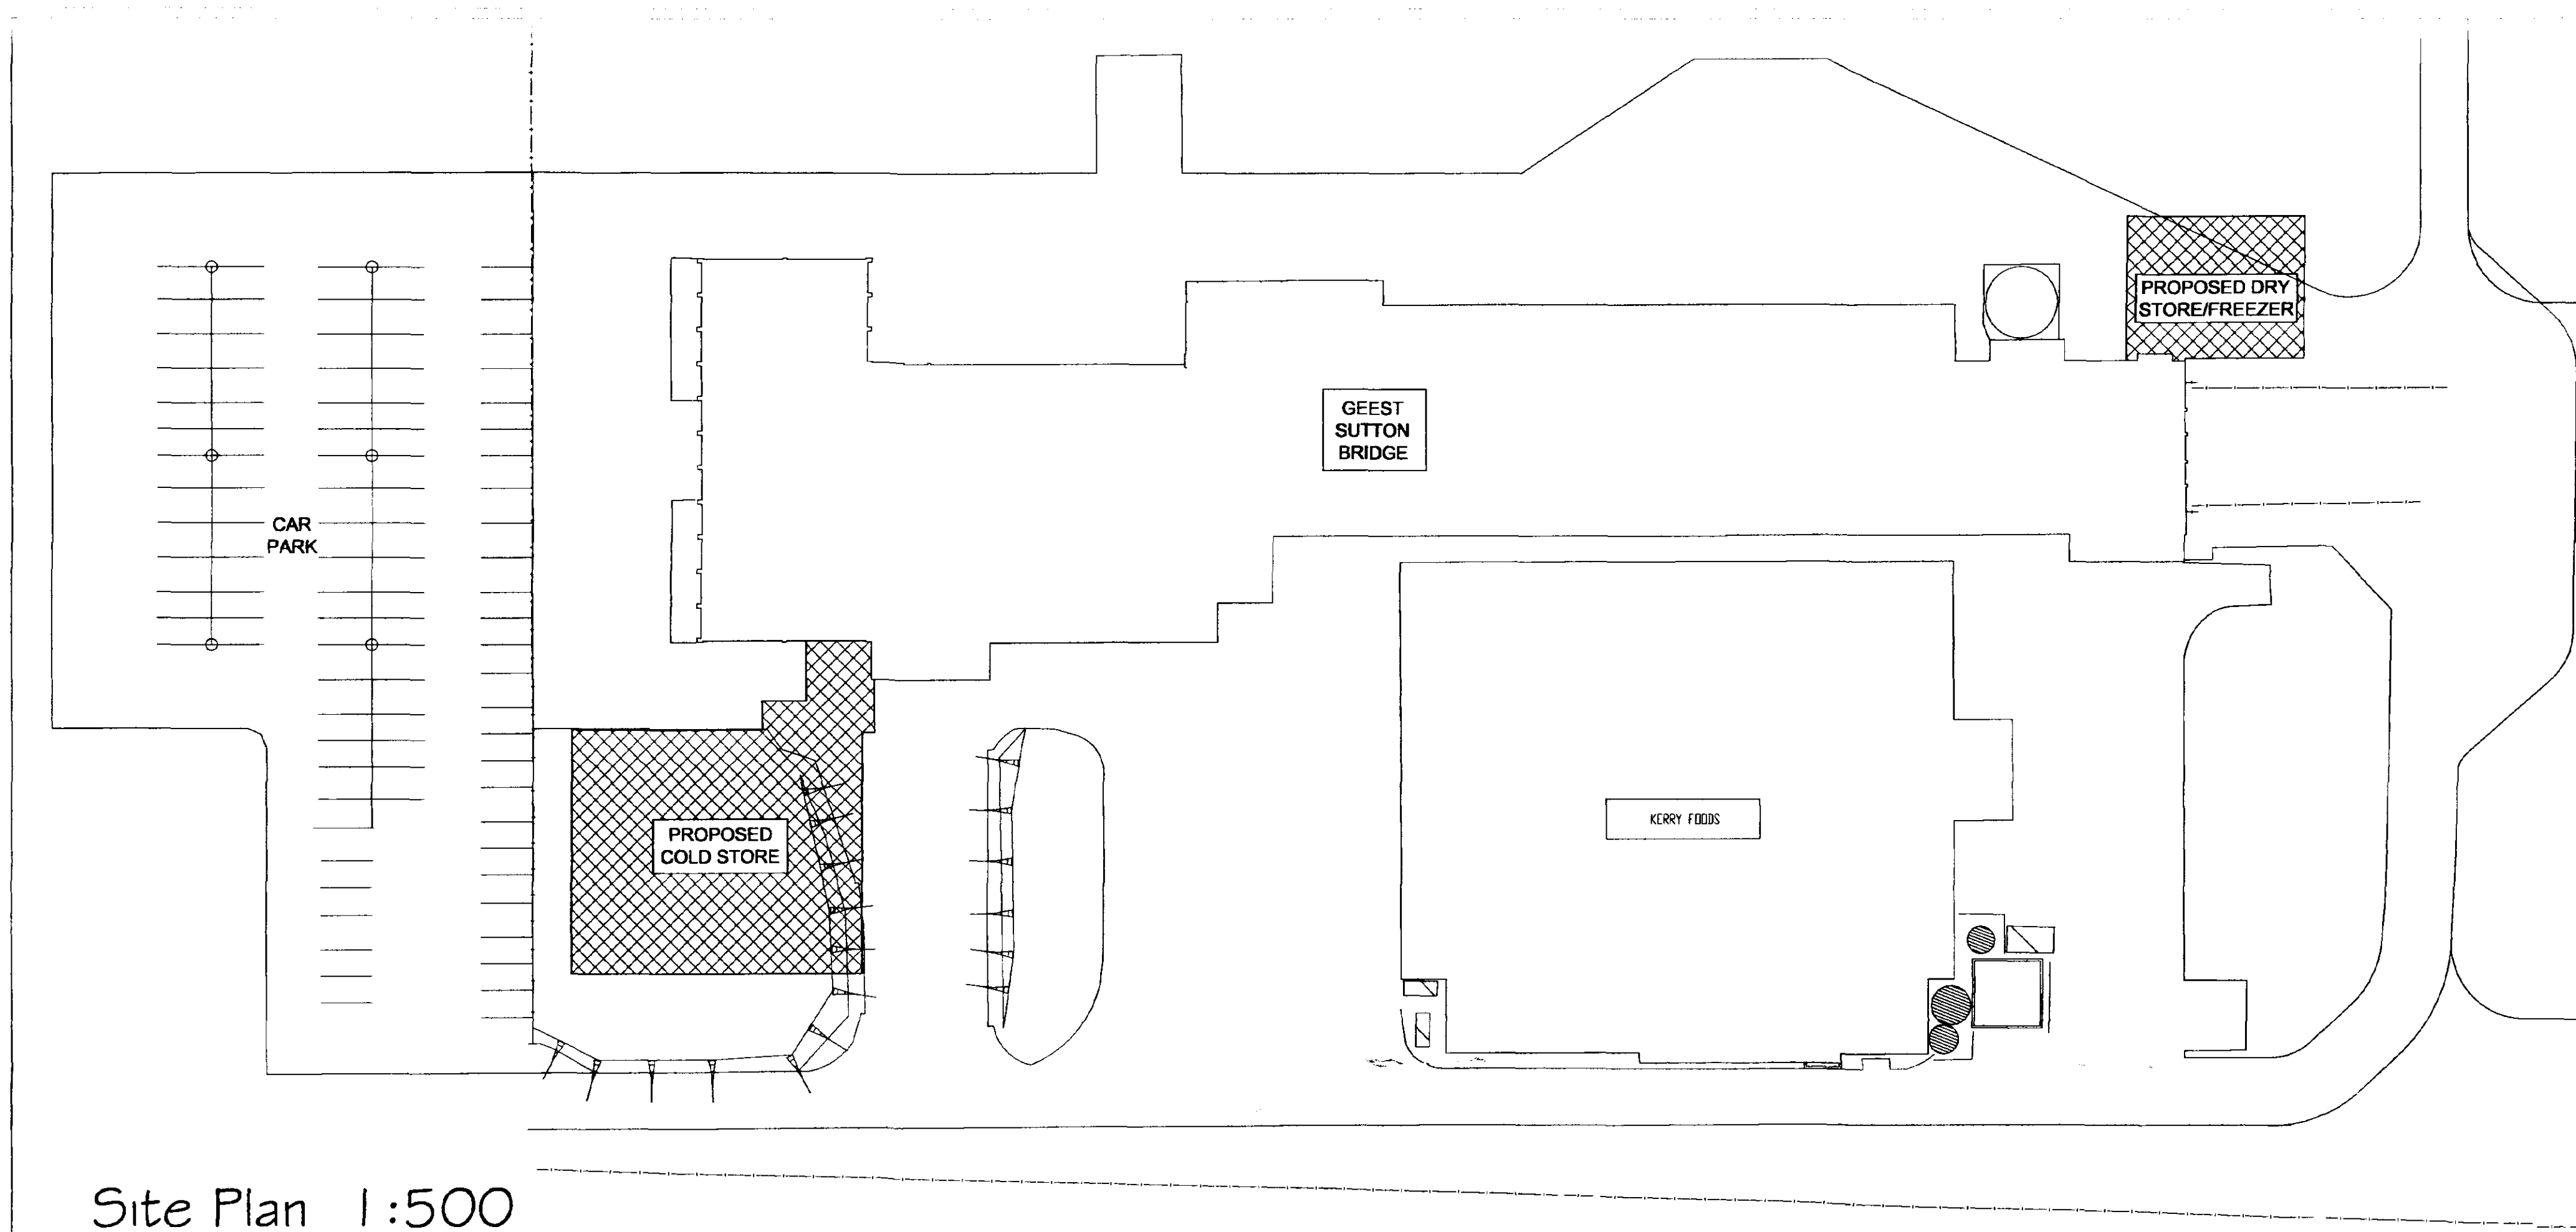

Site Plan 1:500

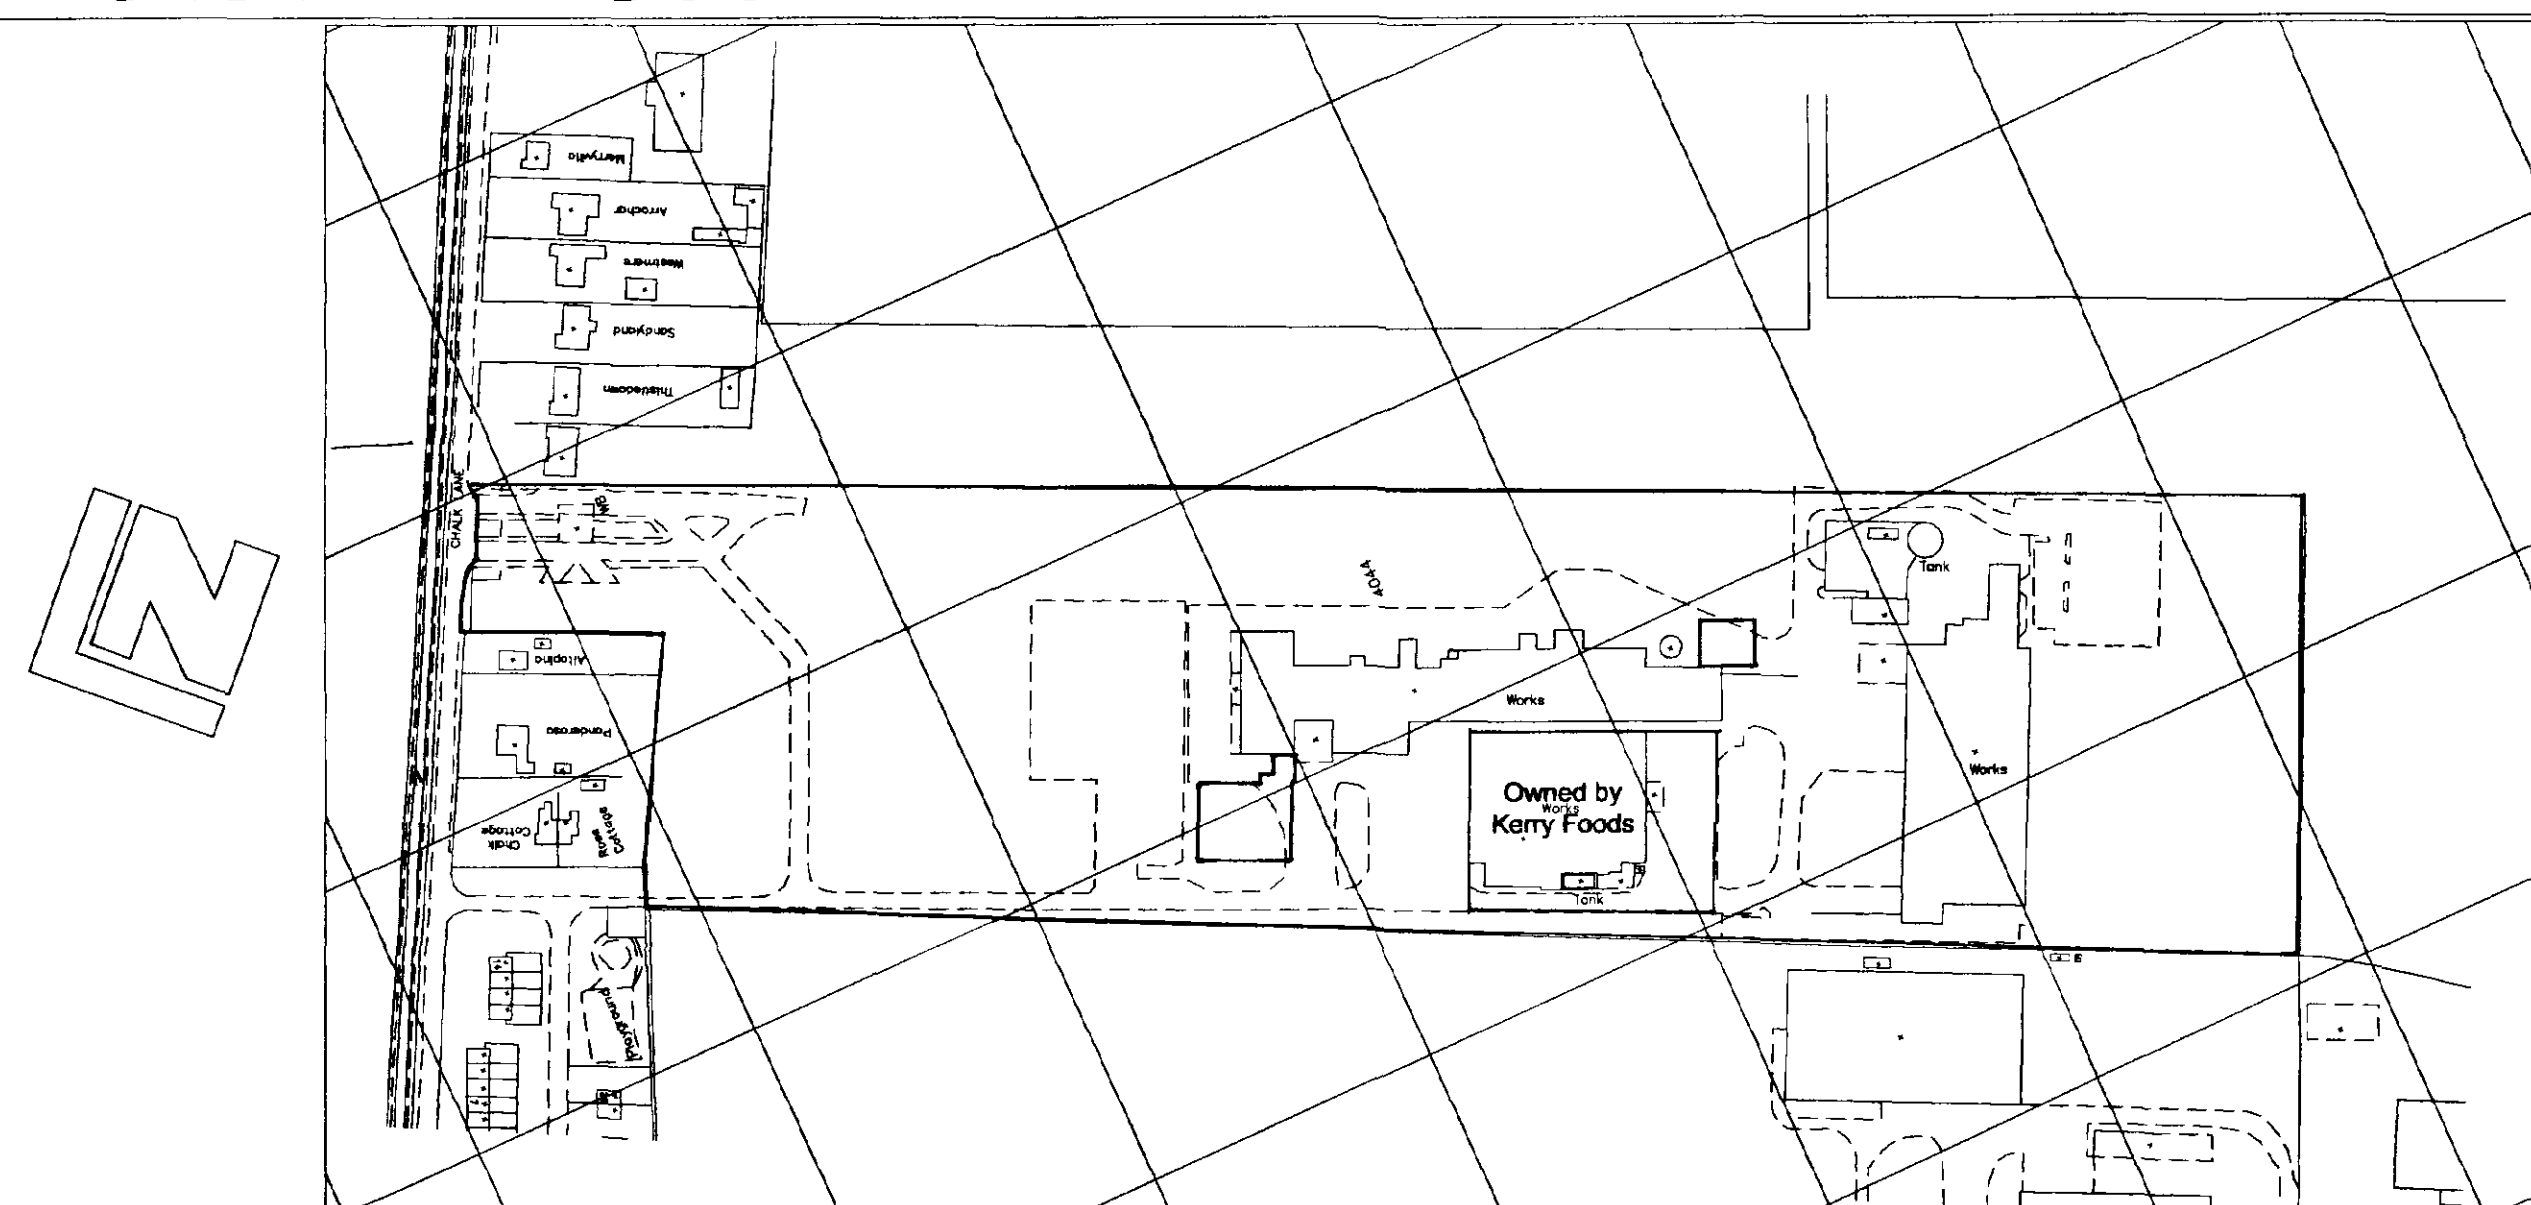

Location Plan 1:2500

27 Nov 2001
Ref: 1324/01

Client Steel Structures Ltd
Project New Cold Store, Dry Store & Freezer Unit for Geest, Sutton Bridge
Drawing Planning Submission Site Plan
Scale As Marked
Date November 2001

DETERMINED
PLAN



HEPPENSTALLS

ARCHITECTURE SURVEYING PLANNING

135 Armitage Road, Milnsbridge

Huddersfield HD3 4JY

Tel 01484 658411 Fax 01484 647320


Email hepps@globalnet.co.uk

Dwg 3595-5 Rev

© COPYRIGHT LISTS ON THE DRAWING AND BY INFORMATION SHOWN ON THE DRAWING



NOT FOR
CONSTRUCTION
SUBJECT TO
SURVEY

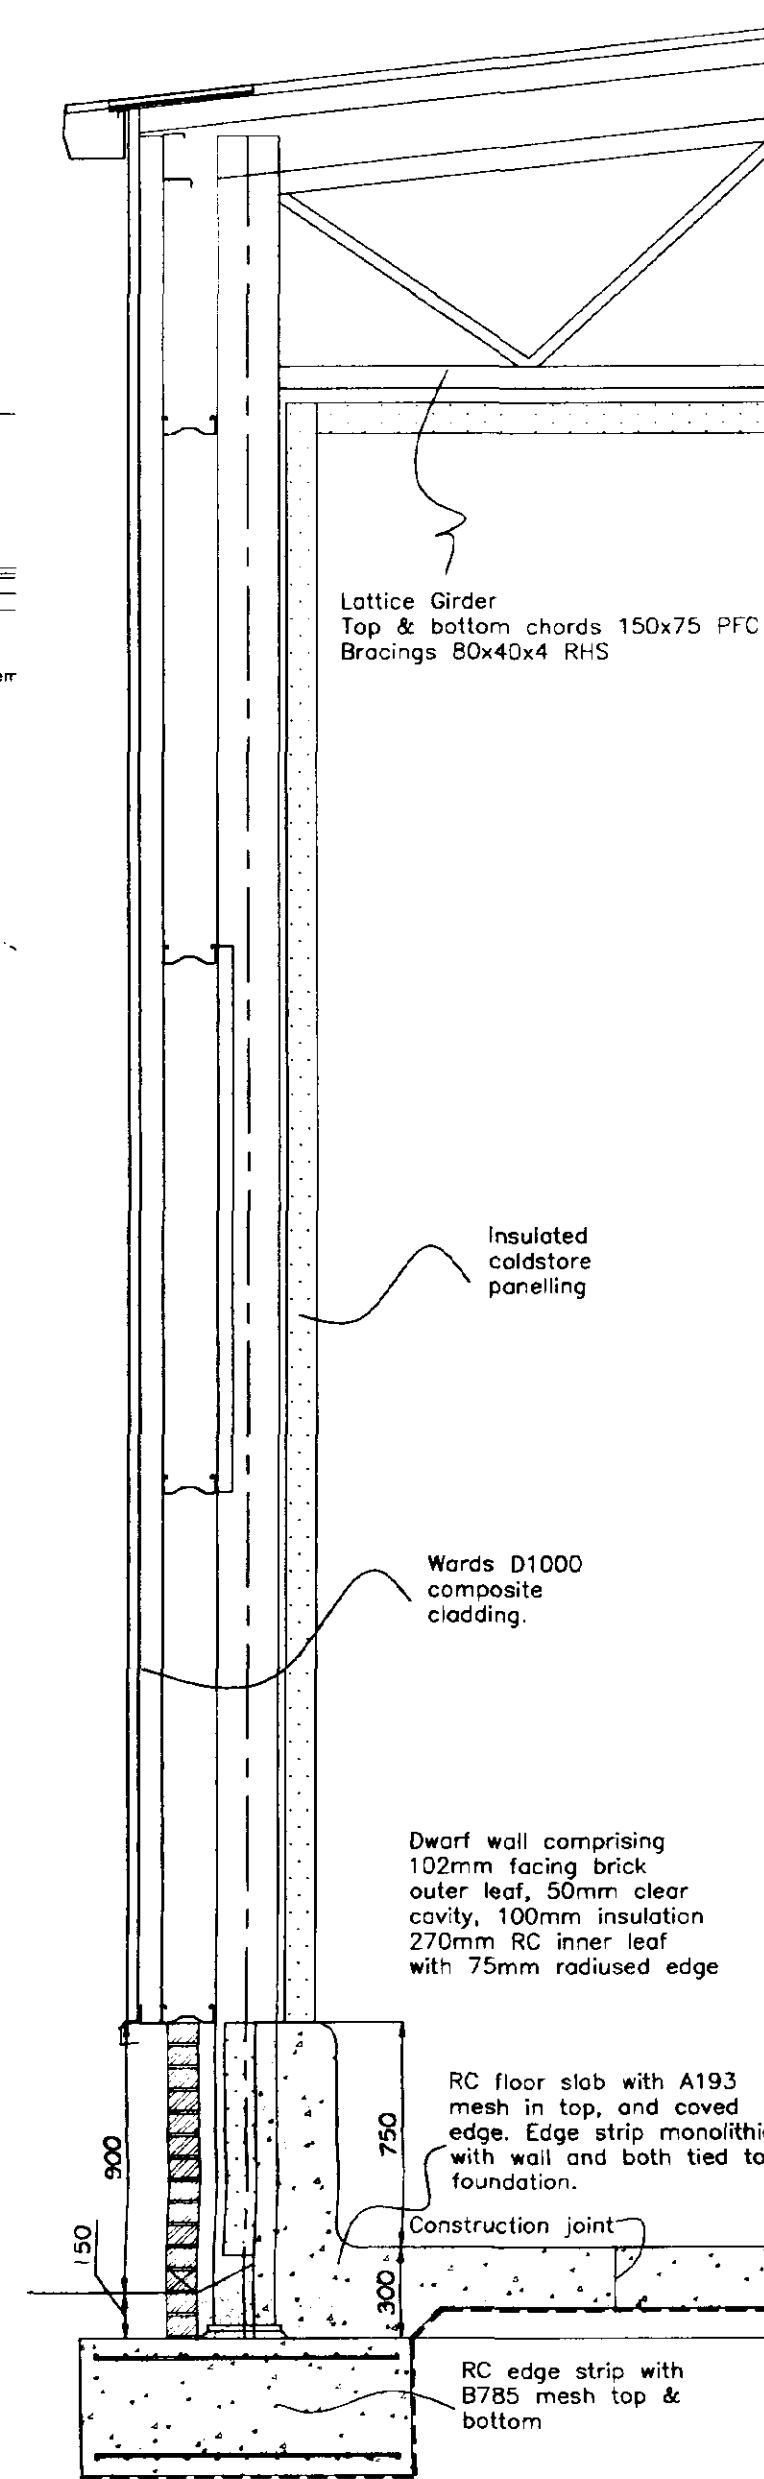

Detail section 1:25

Client **STEEL STRUCTURES LTD.**

Project Cold storage facility
for Geest, Sutton Bridge.
(Geest P05789)

Drawing **Scheme drawing**



Scale 1:100, 1:25

Date 04-01

Revision A (24-05-01) : 1

Revision B (16-10-01) : Link revised, loading doors moved.
Revision C (25-10-01) : Steelwork revised, link doors moved
extg, drainage added.
Revision D (01-11-01) : Plant room door moved, door refs.
added, enquiry window added.

SOUTH HOLLAND DC
HOUSING & PLANNING
21 NOV 2001

Ref: 132410

HEPPENSTALLS

ARCHITECTURE SURVEYING PLANNING

135 Armitage Road, Milsbridge

Huddersfield HD3 4JY

Tel 01484 658411 Fax 01484 647320

Email hepps@globalnet.co.uk

Dwg 3595-1

CONTROLLED BY THE DESIGNS AND IN

100-443887-1

