


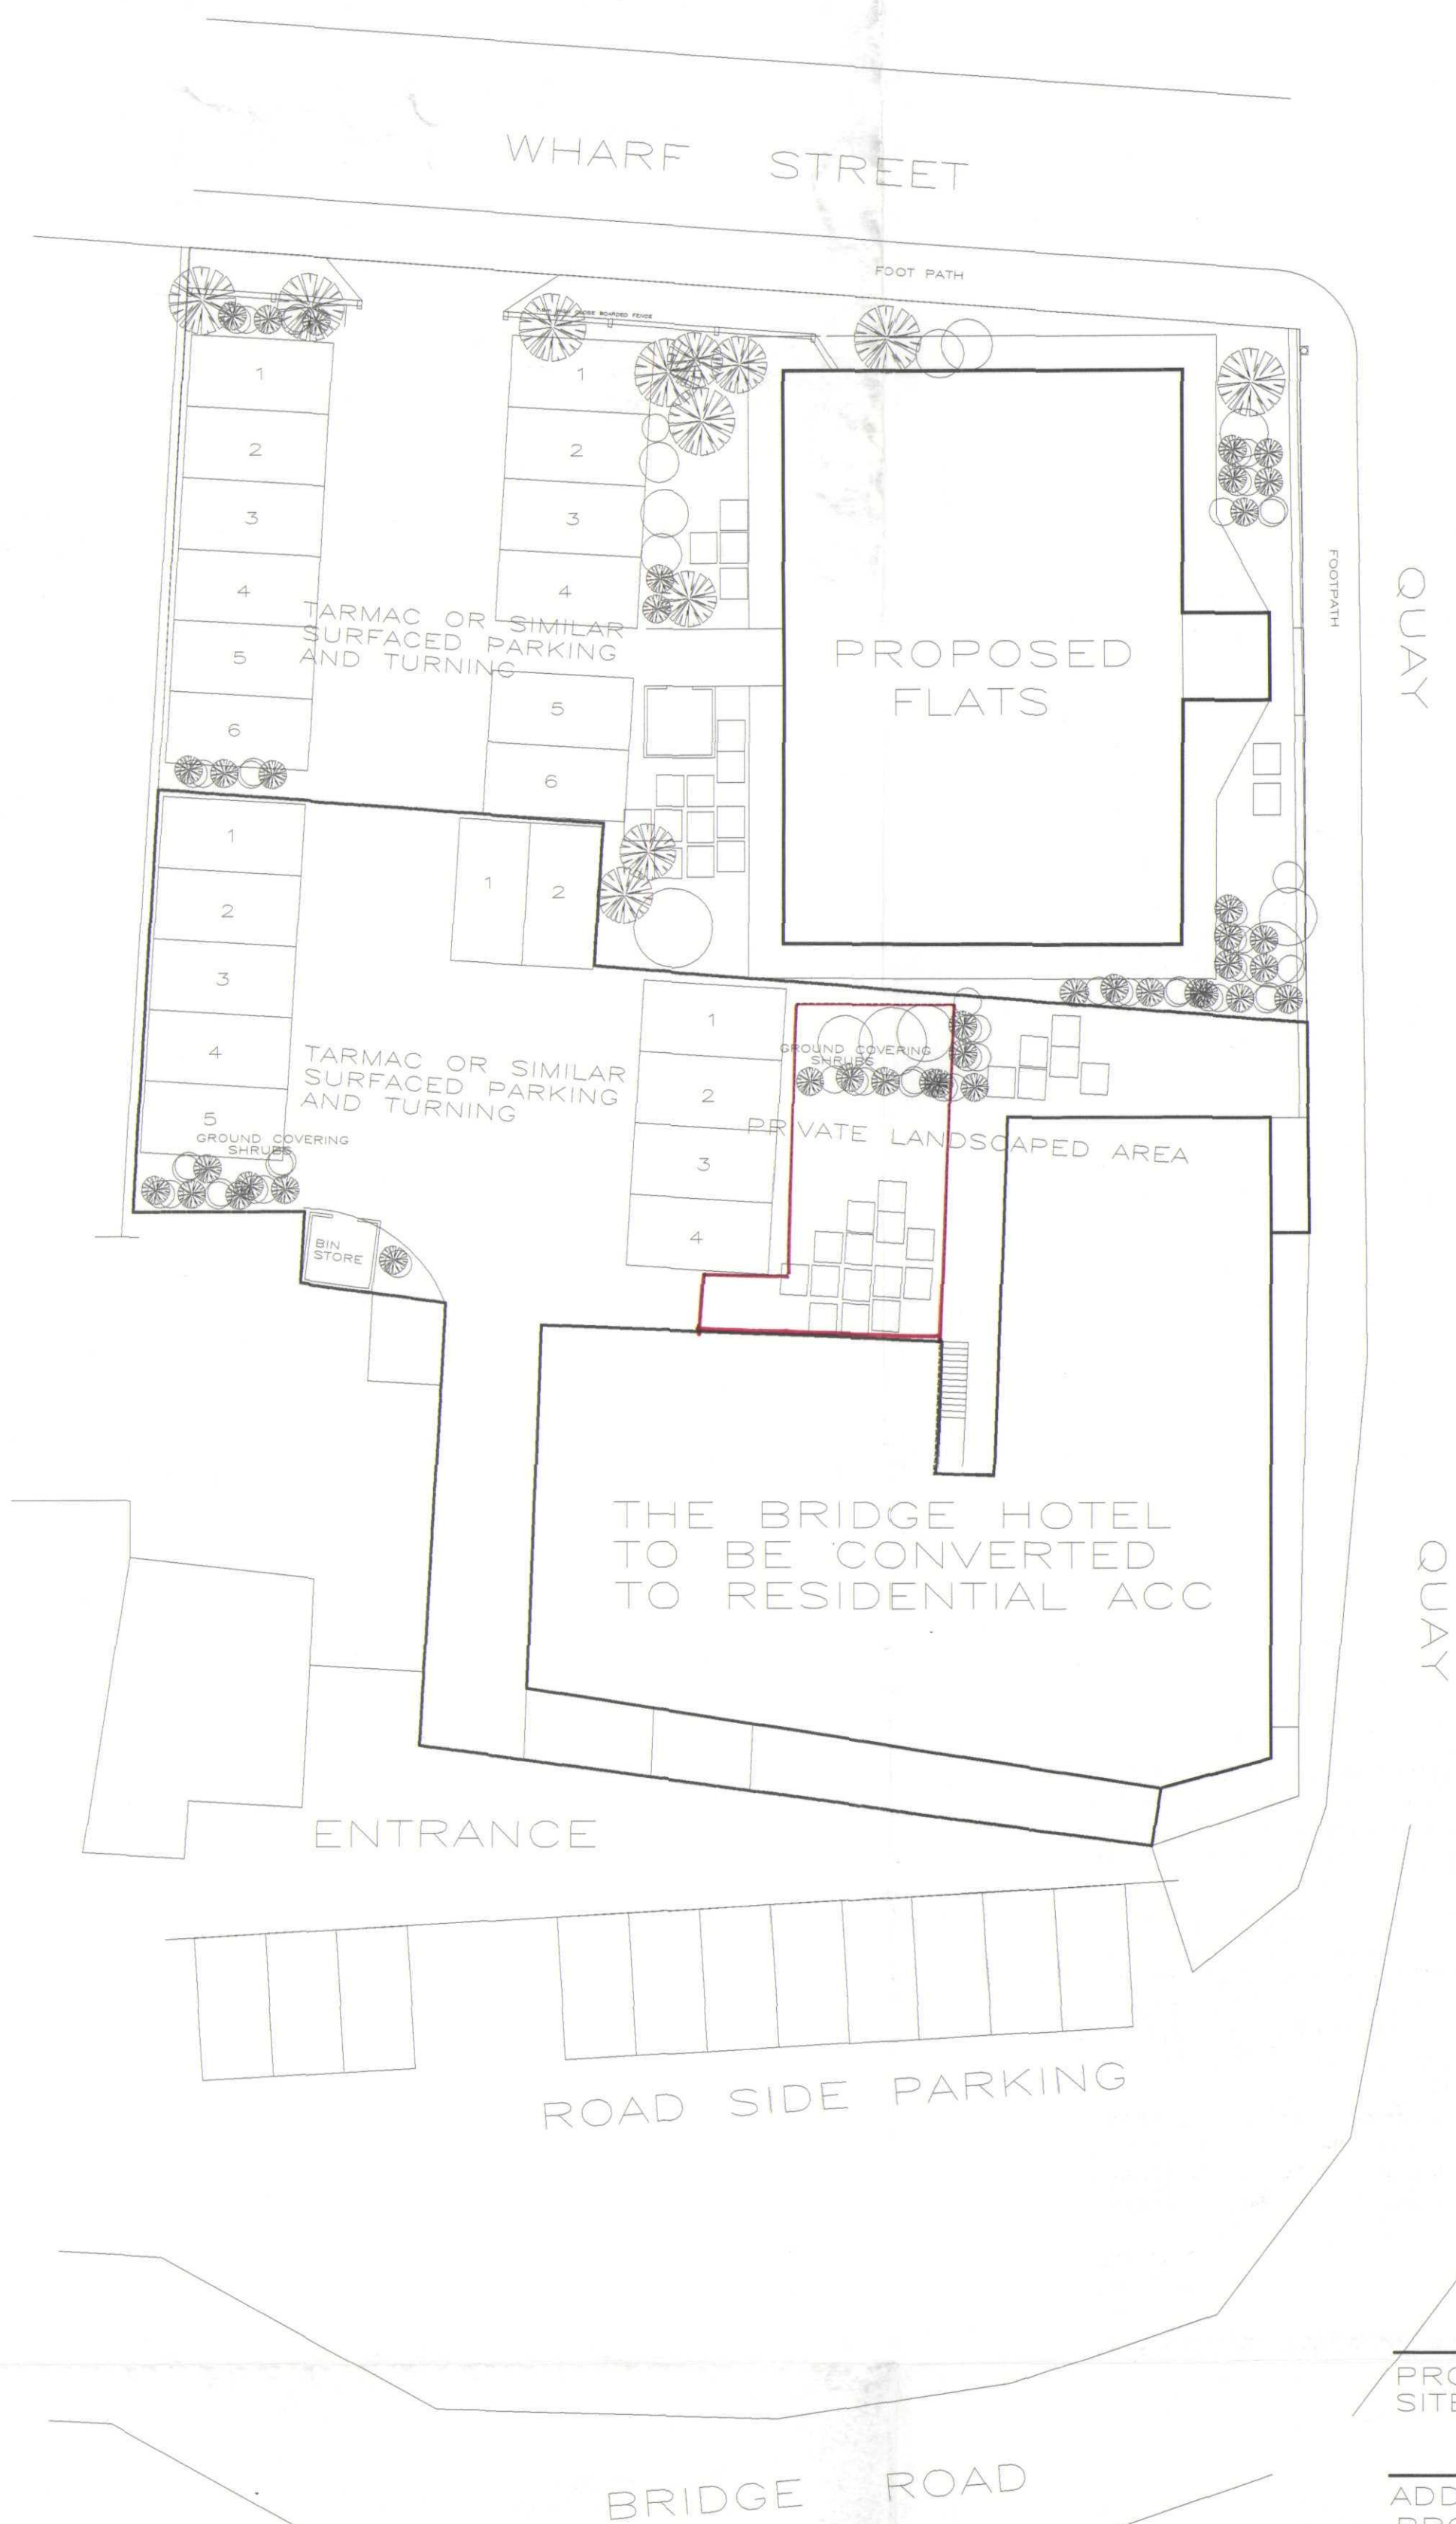

PROPOSED
SITE PLAN

ADDRESS
PROPOSED CONVERSION OF
THE BRIDGE HOTEL TO
RESIDENTIAL ACCOMMODATION
BRIDGE ROAD SUTTON BRIDGE

SCALE 1:200
DATE AUG 04
DRAWN DB

CONCEPT 2000 DESIGN
AND DEVELOPMENT LTD
DANBROOKE HOUSE
STATION ROAD
WISBECH ST MARY
WISBECH CAMBS
PE13 4RW

FILE No.777

DRAWING No.777 SP

REVISION:
DATE