


AMENDED PLAN
Ref. A2

SHDC
Planning & Development
21 JAN 2005
Ref: 1356/04


David Broker Design Services
Concept 2000 Design
Development Ltd

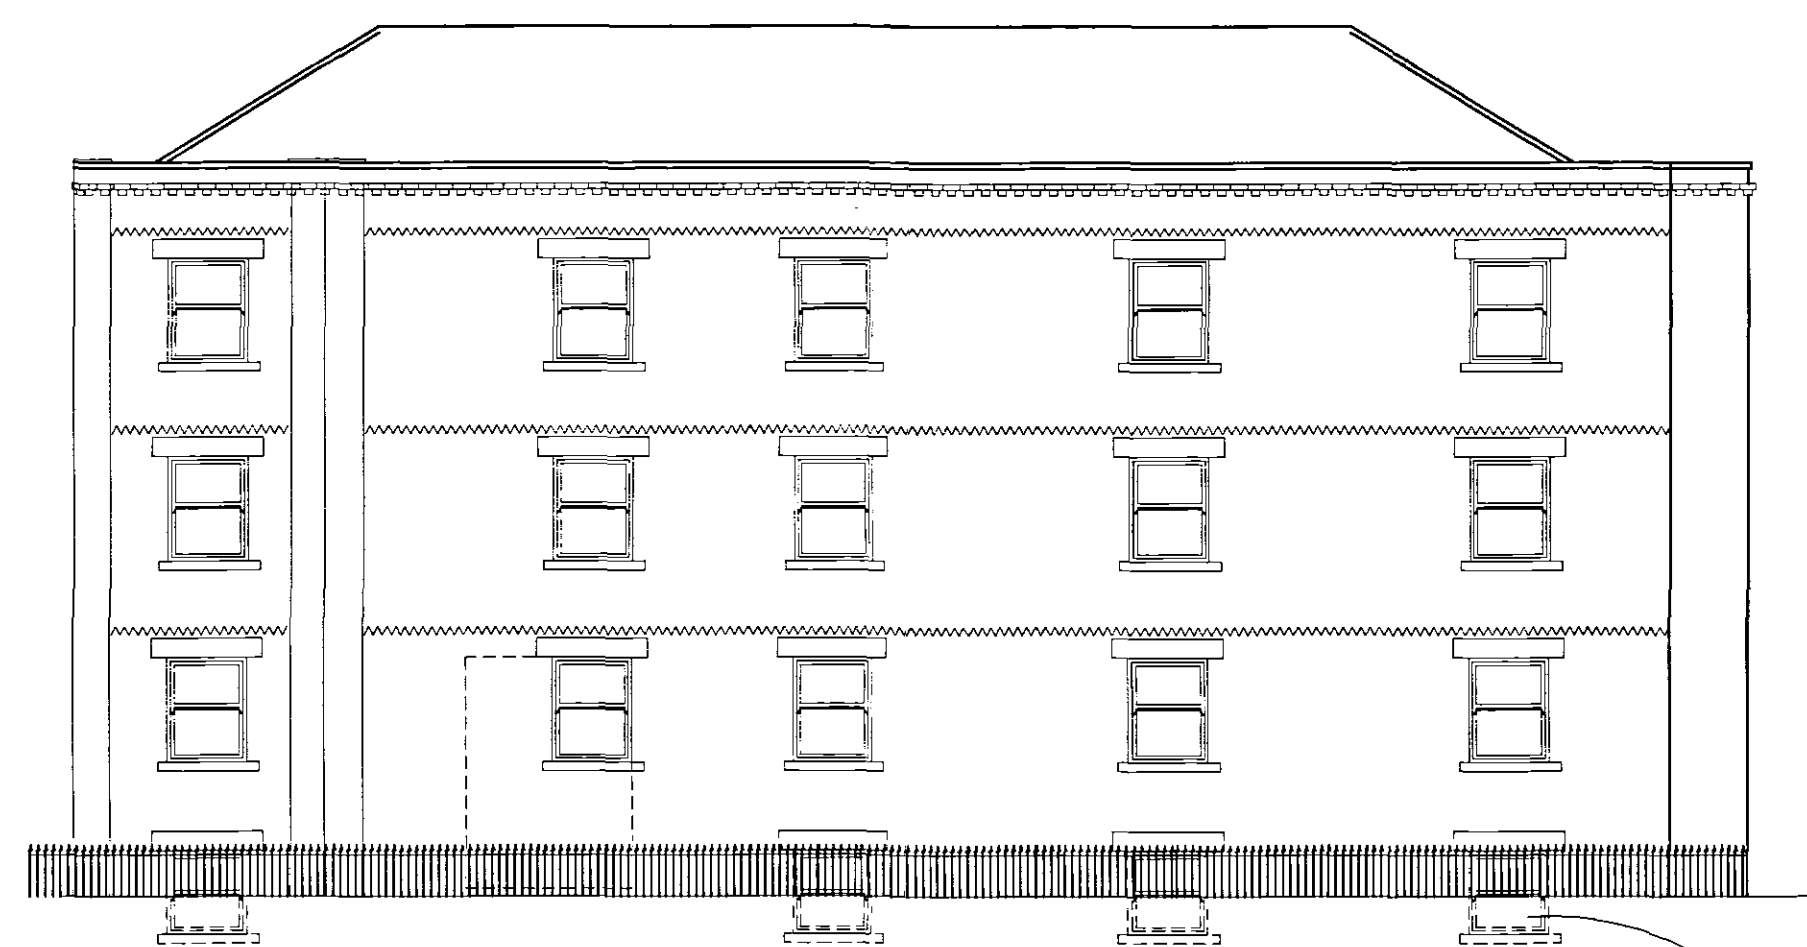

PROPOSED
EAST ELEVATION

Iron railings to extend
existing, from front part
of building

Window well excavated to
accommodate new windows
to basement rooms

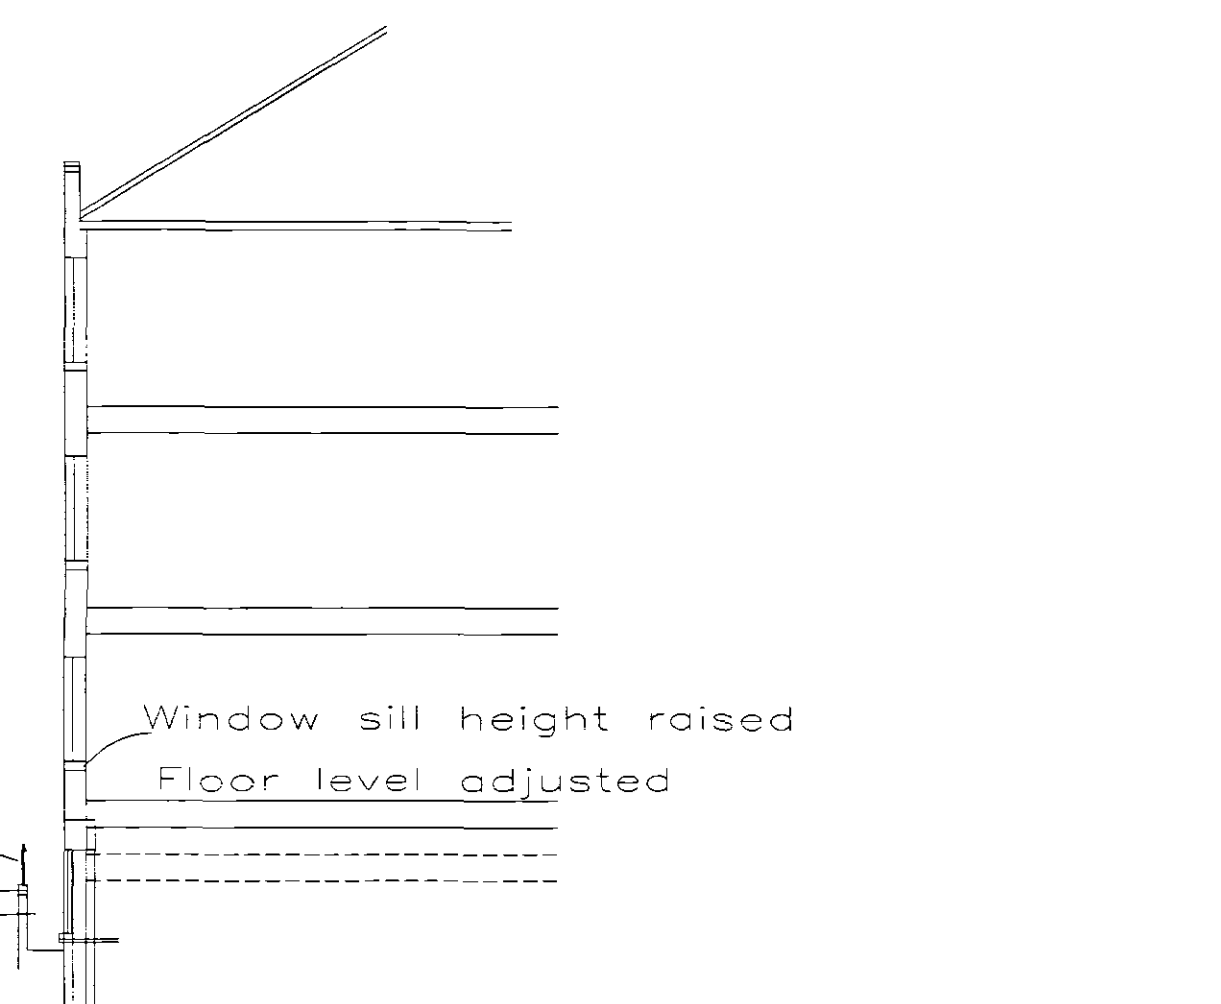

SECTION



EXISTING
EAST ELEVATION

DETERMINED
PLAN

THE BRIDGE HOTEL
BRIDGE ROAD
SUTTON BRIDGE

DRAWING/FILE No 777 BHC
CLIENT MLA CONSTRUCTION

PROPOSED
ELEVATIONAL CHANGES
EAST ELEVATION

SCALE 1:100
DATE JAN 05
DRAWN DB

Issued
Revisions

ARCHITECTURAL TECHNICIANS
DANBROOKE HOUSE STATION ROAD
WISBECH ST MARY
WISBECH CAMBS. PE13 4RW
Telephone 01945410421
Facsimile 01945410400