


AMENDED PLAN
Ref. A2

David Broker Design Services
Concept to Design
2000
Development Ltd


SHDC
Planning & Development
21 JAN 2005
Ref: 1335/20

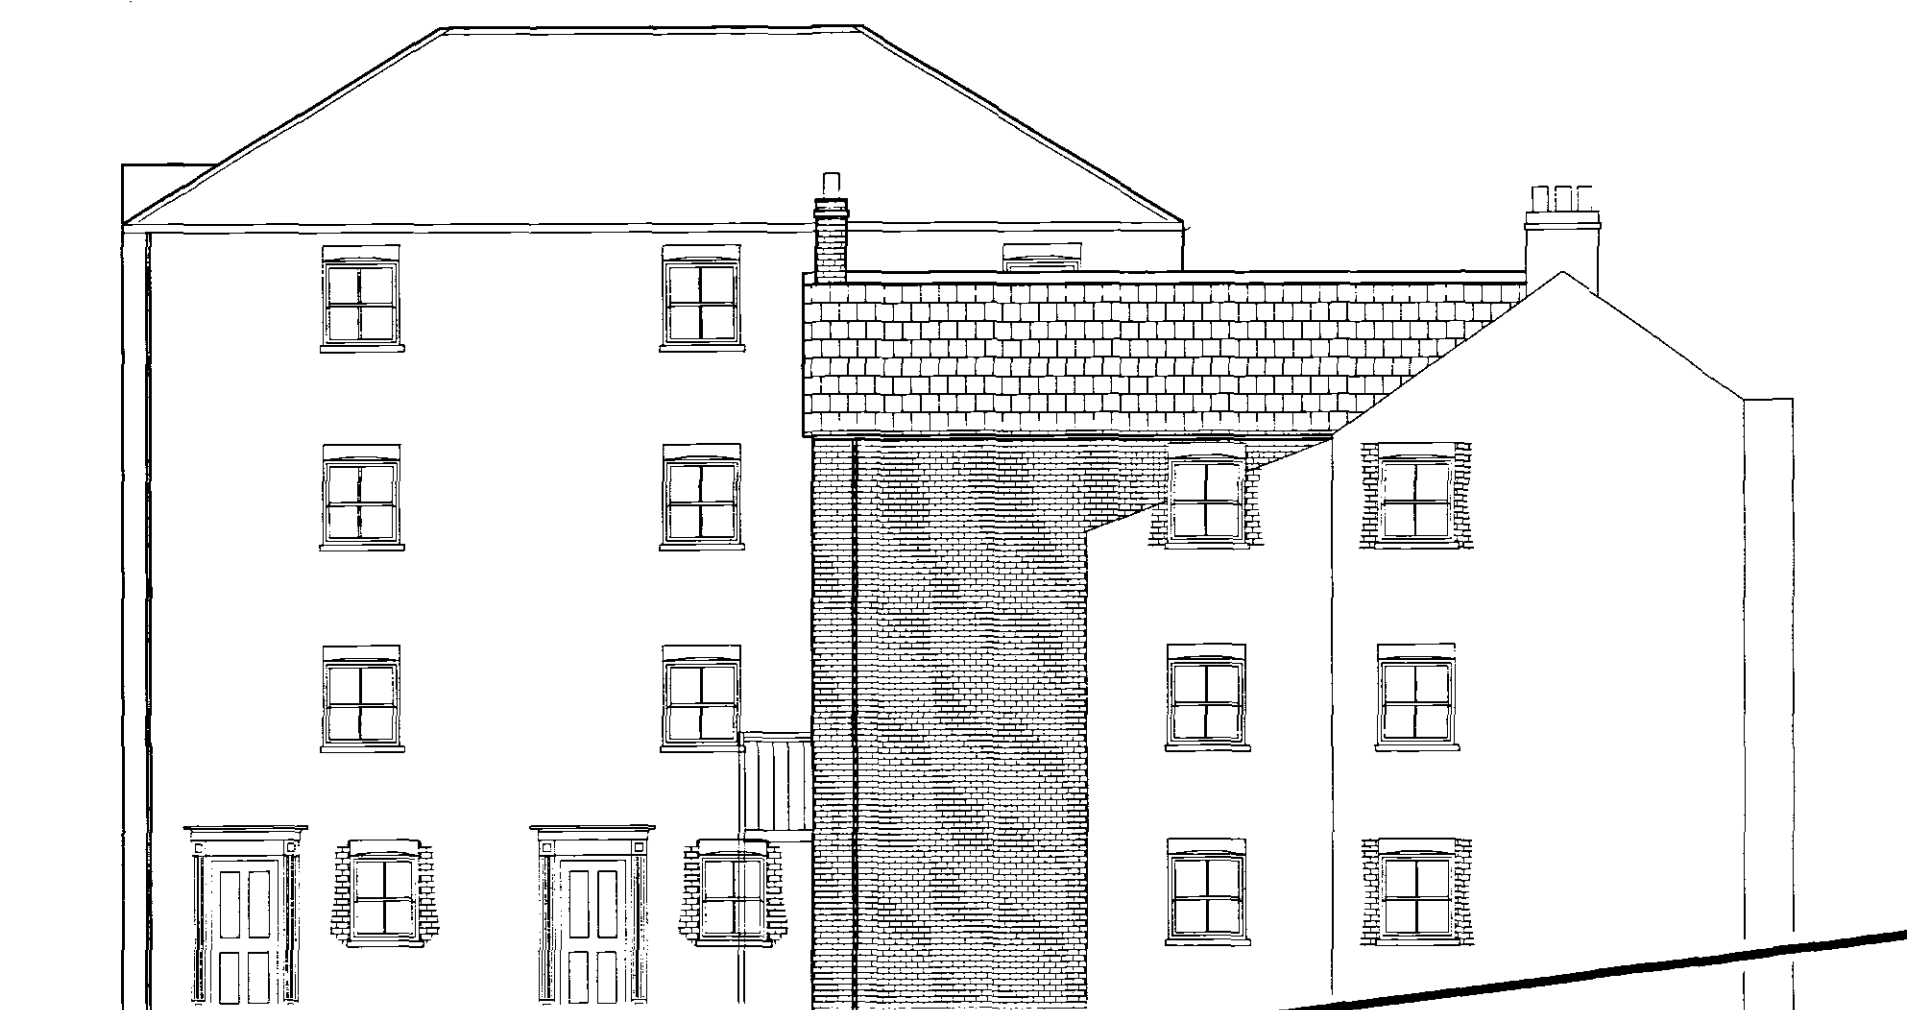

WEST ELEVATION



NORTH ELEVATION

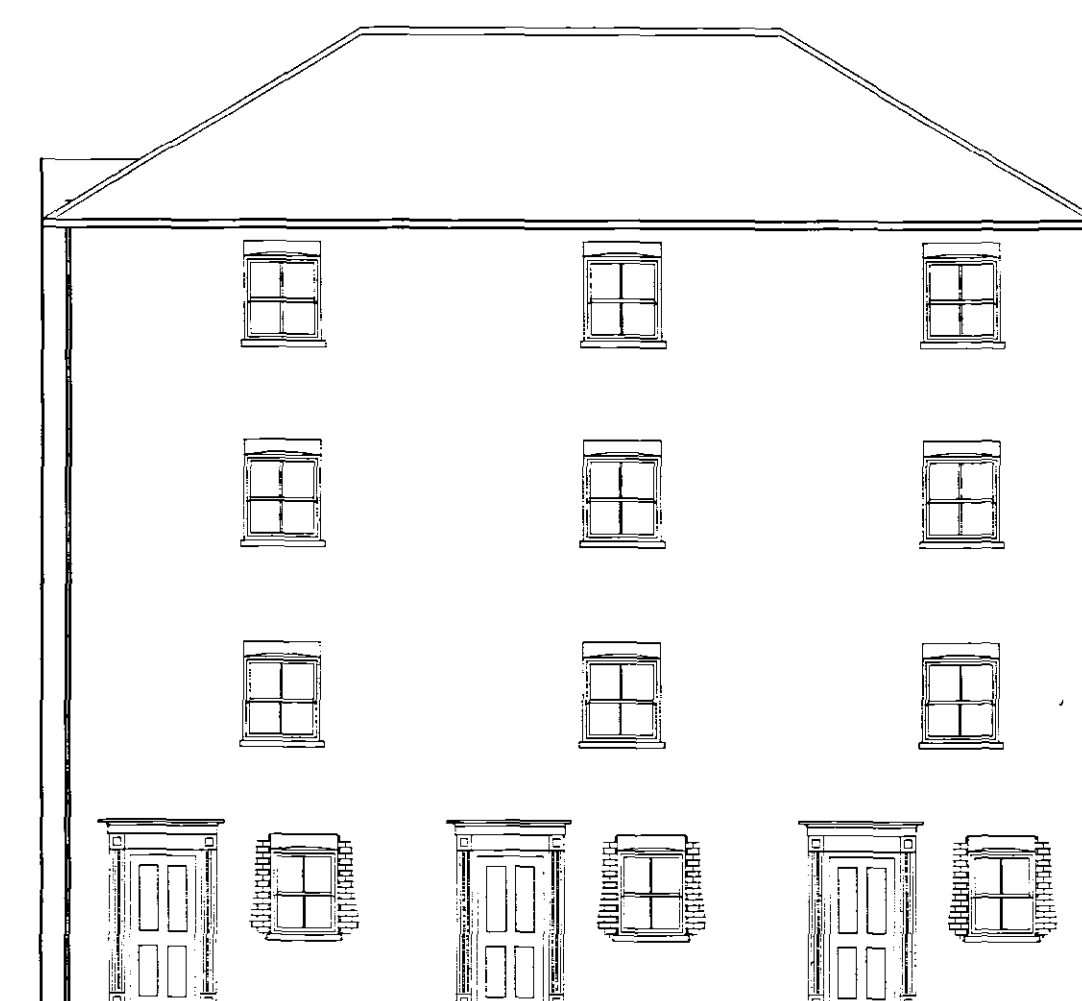

WEST ELEVATION part

THE BRIDGE HOTEL
BRIDGE ROAD
SUTTON BRIDGE

DRAWING/FILE No 777 BHC
CLIENT MLA CONSTRUCTION

PROPOSED
ELEVATIONAL CHANGES

SCALE 1:100
DATE SEPT 04
DRAWN DB

Issued
Revisions A Planning 9-01-05

ARCHITECTURAL TECHNICIANS
DANBROOKE HOUSE STATION ROAD
WISBECH ST MARY
WISBECH CAMBS PE13 4RW
Telephone 01945410421
Facsimile 01945410400