




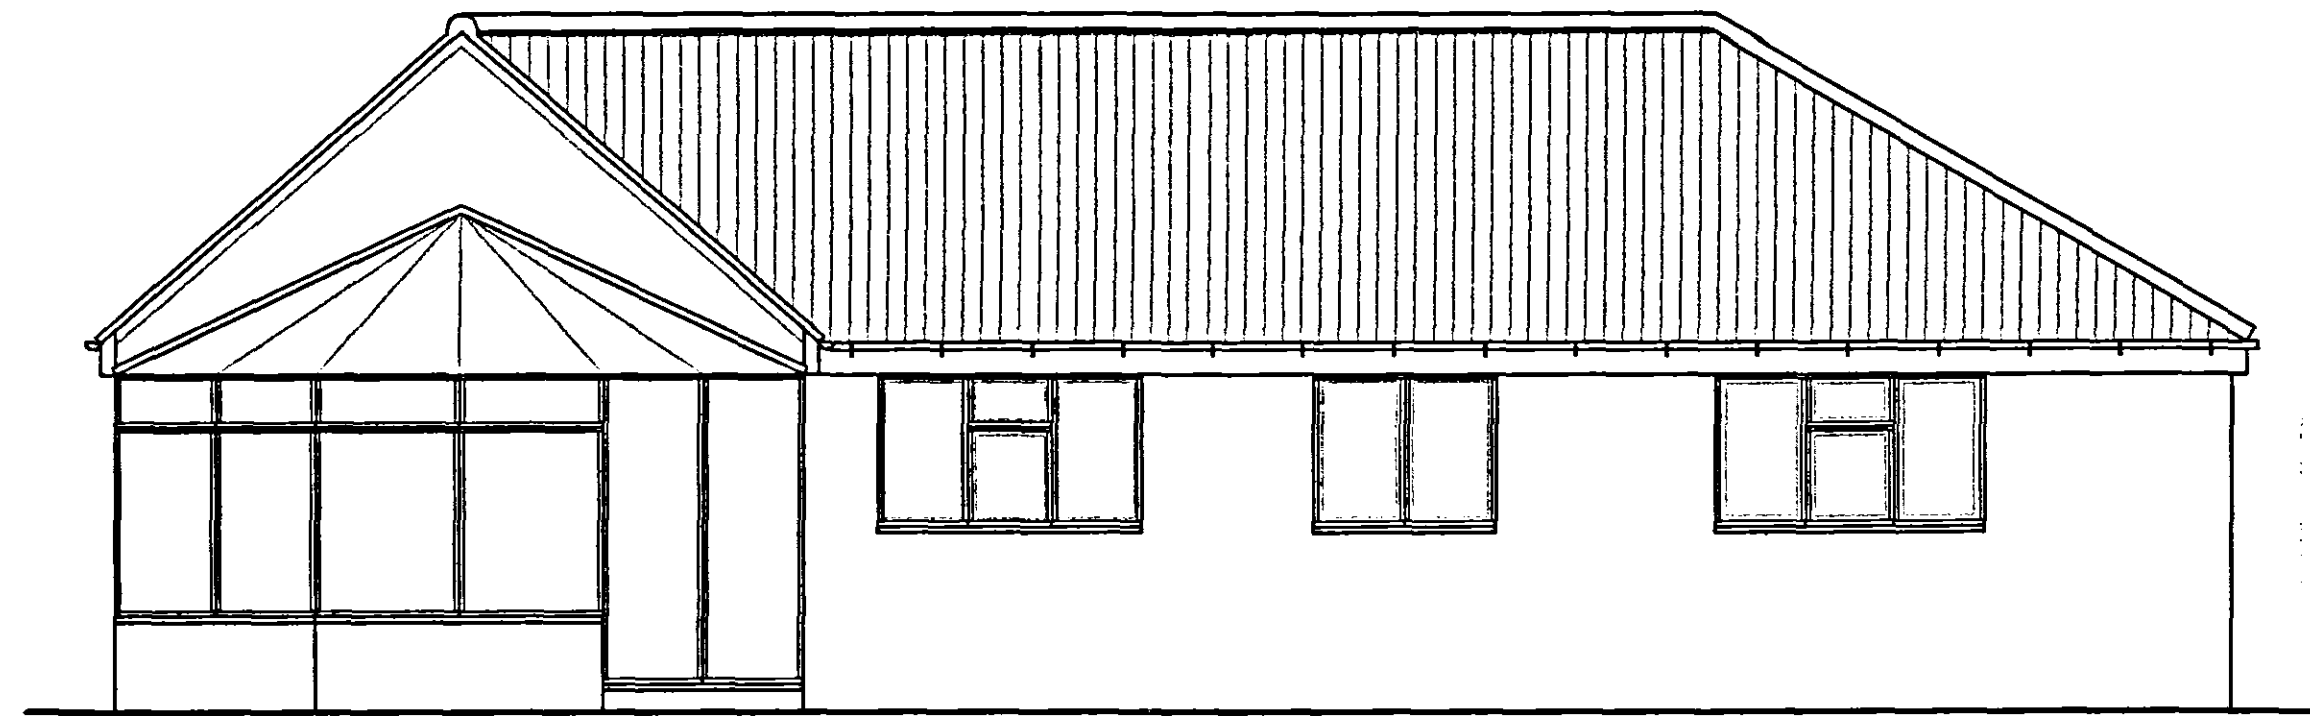


Existing rear elevation

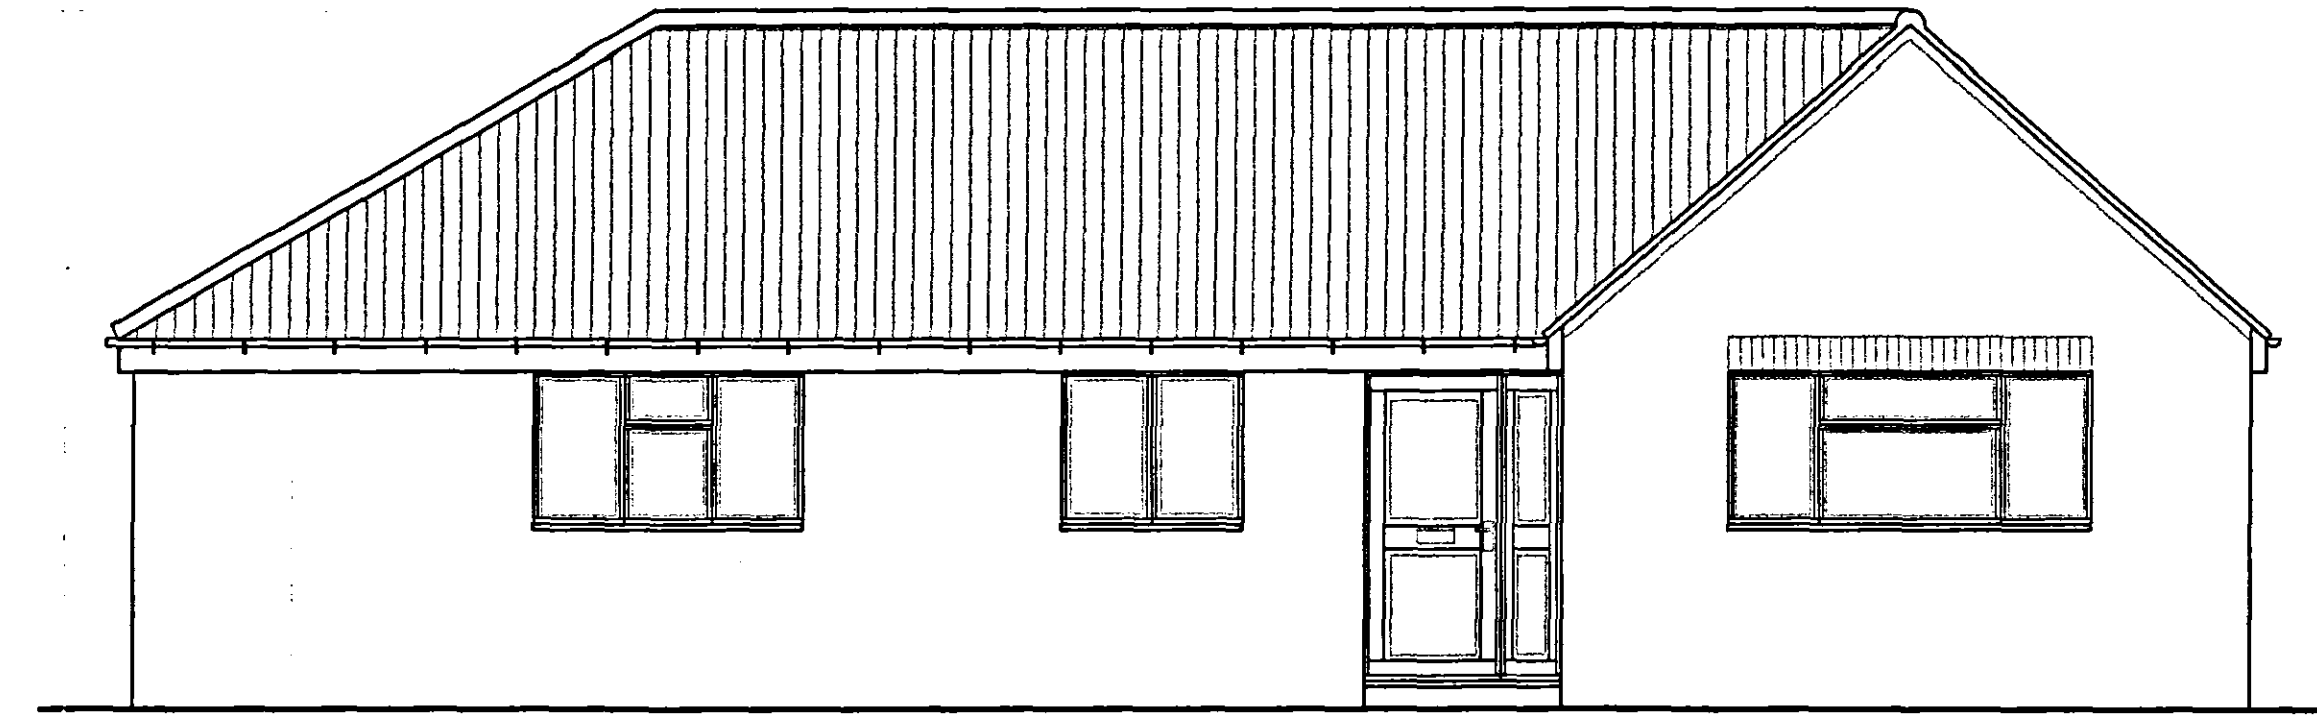


Existing front elevation

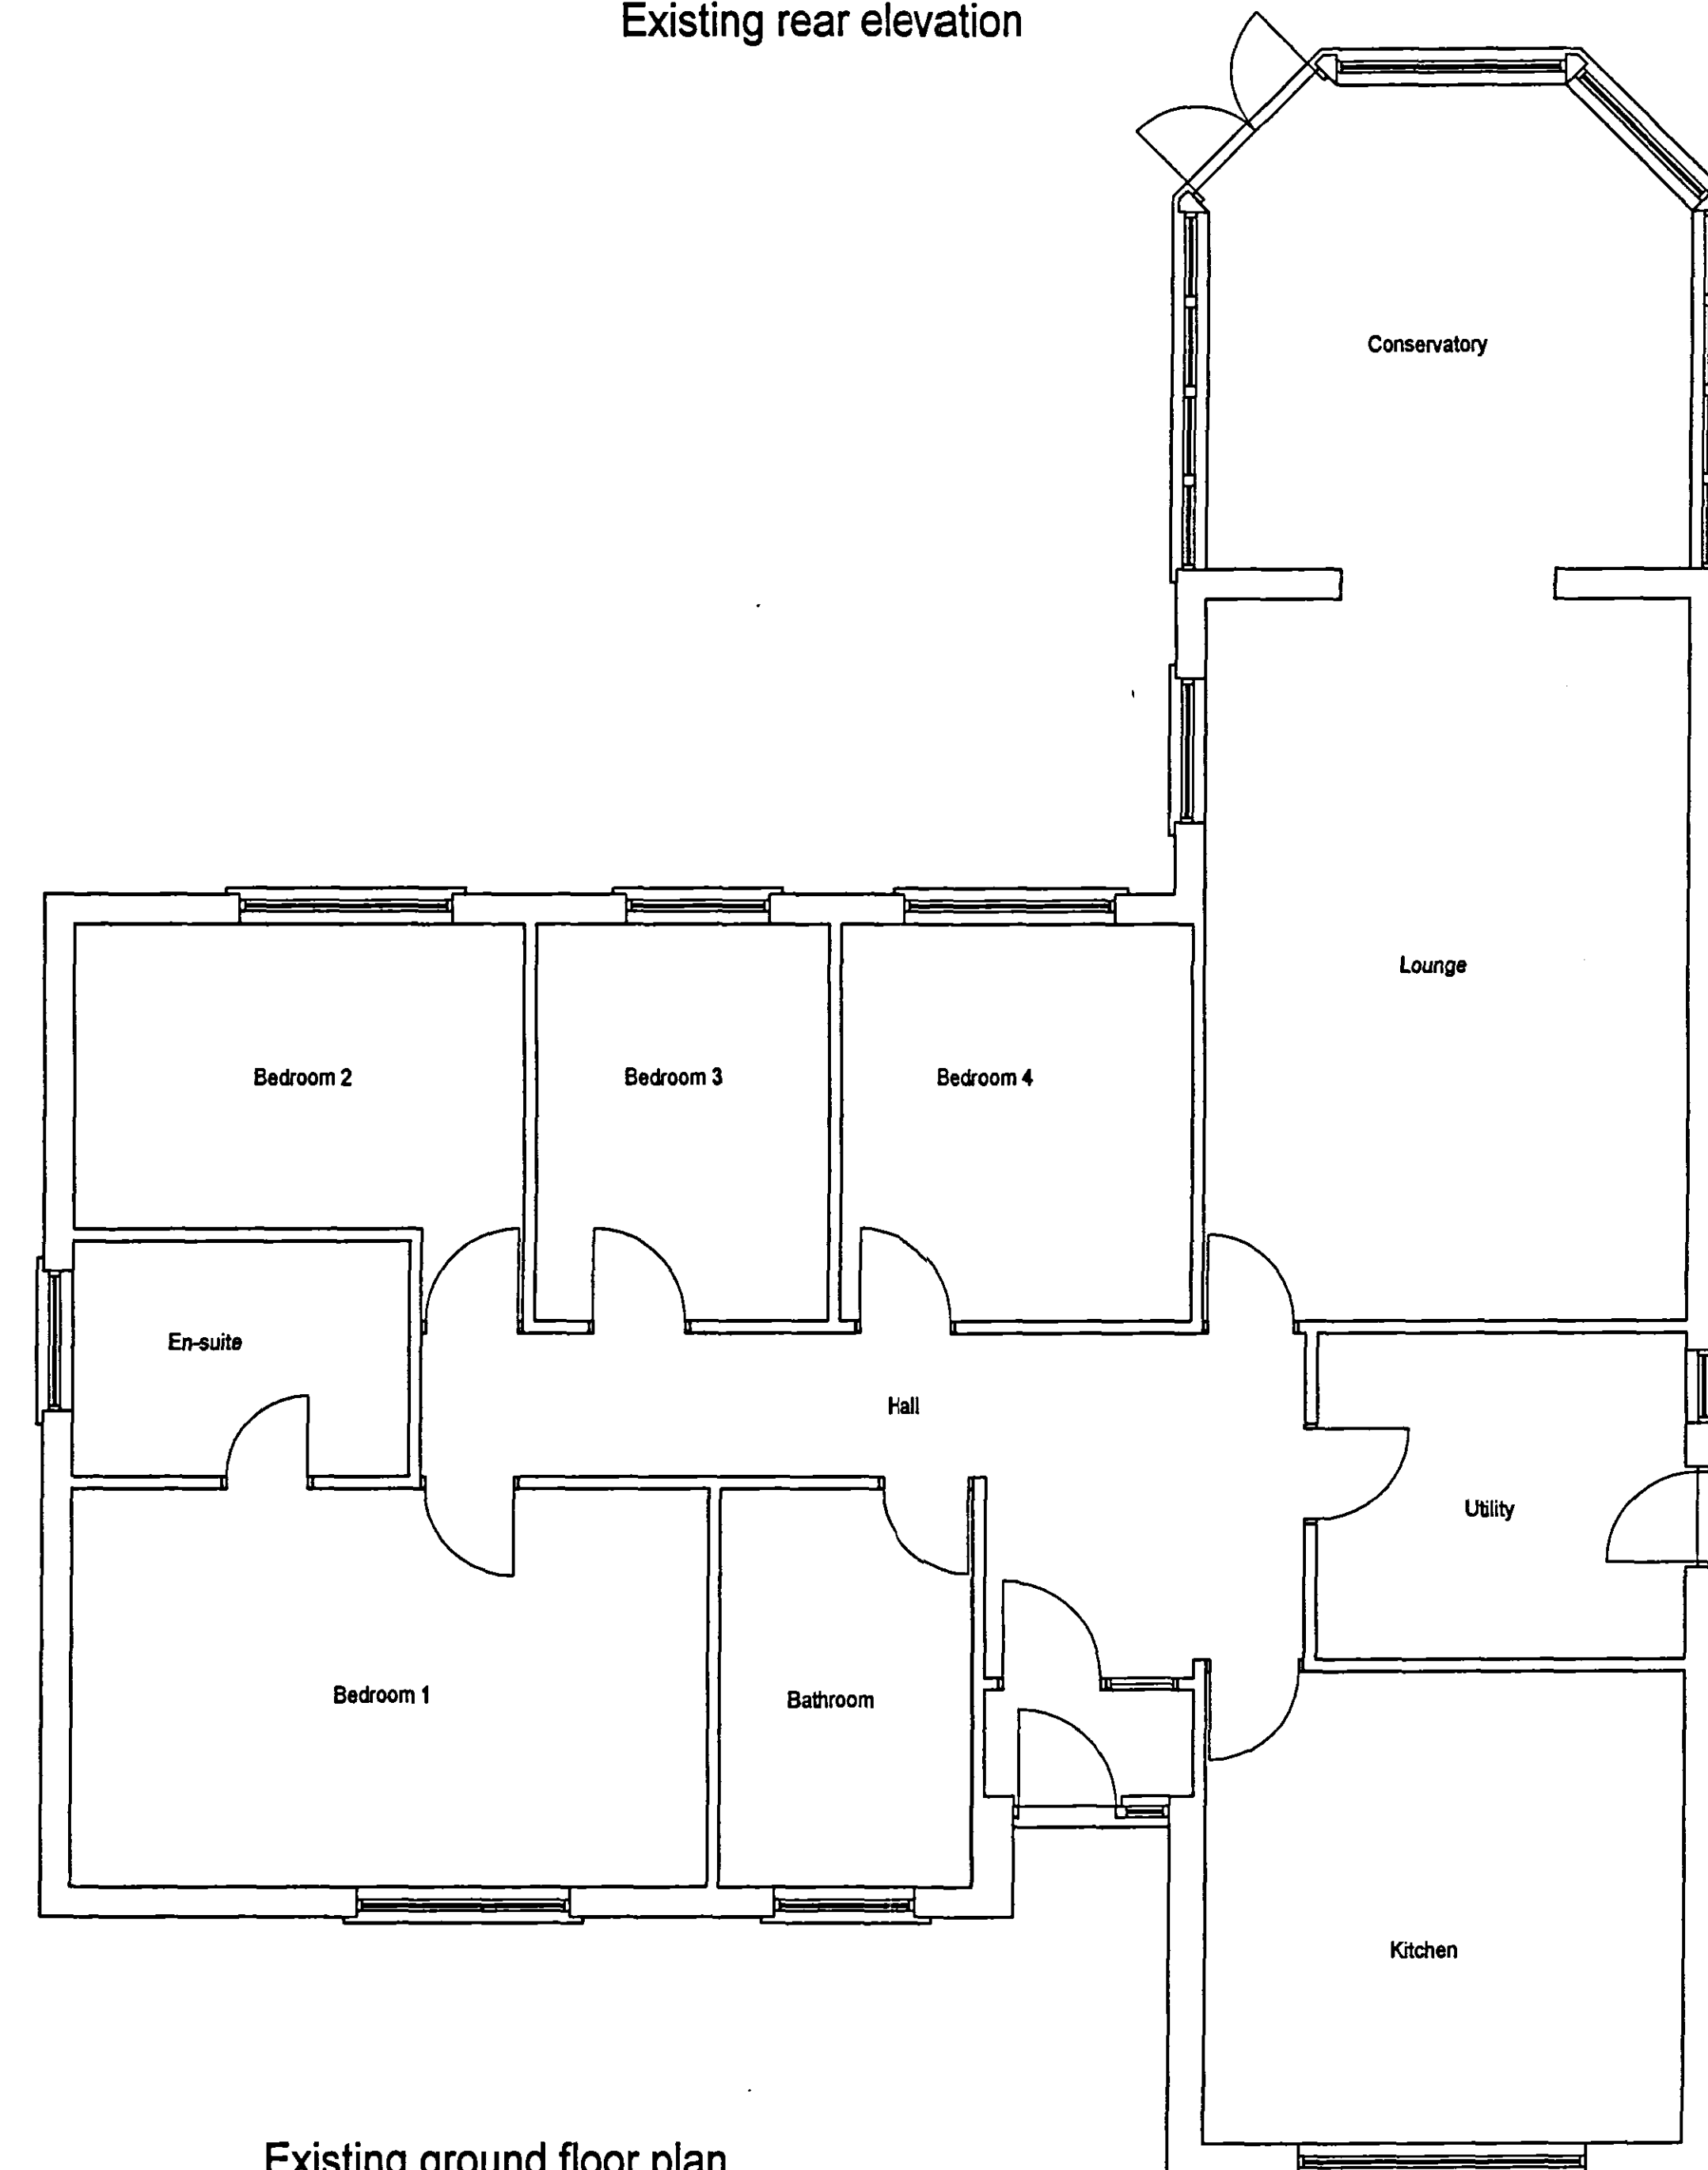

Existing ground floor plan

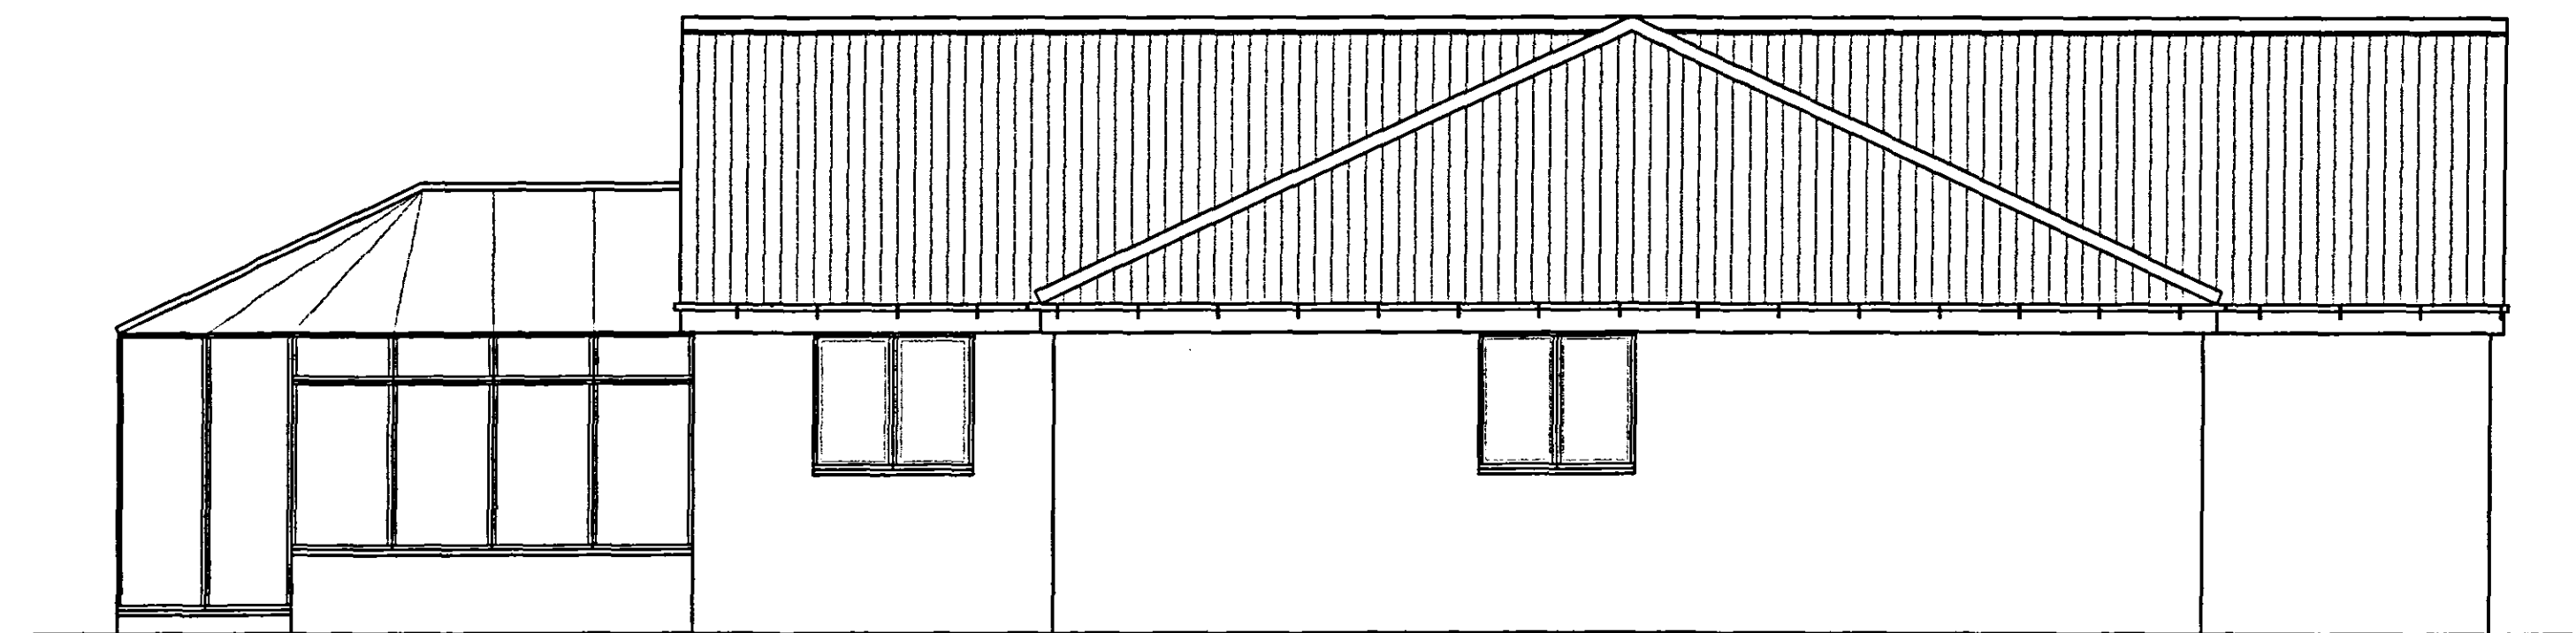

Existing side elevation

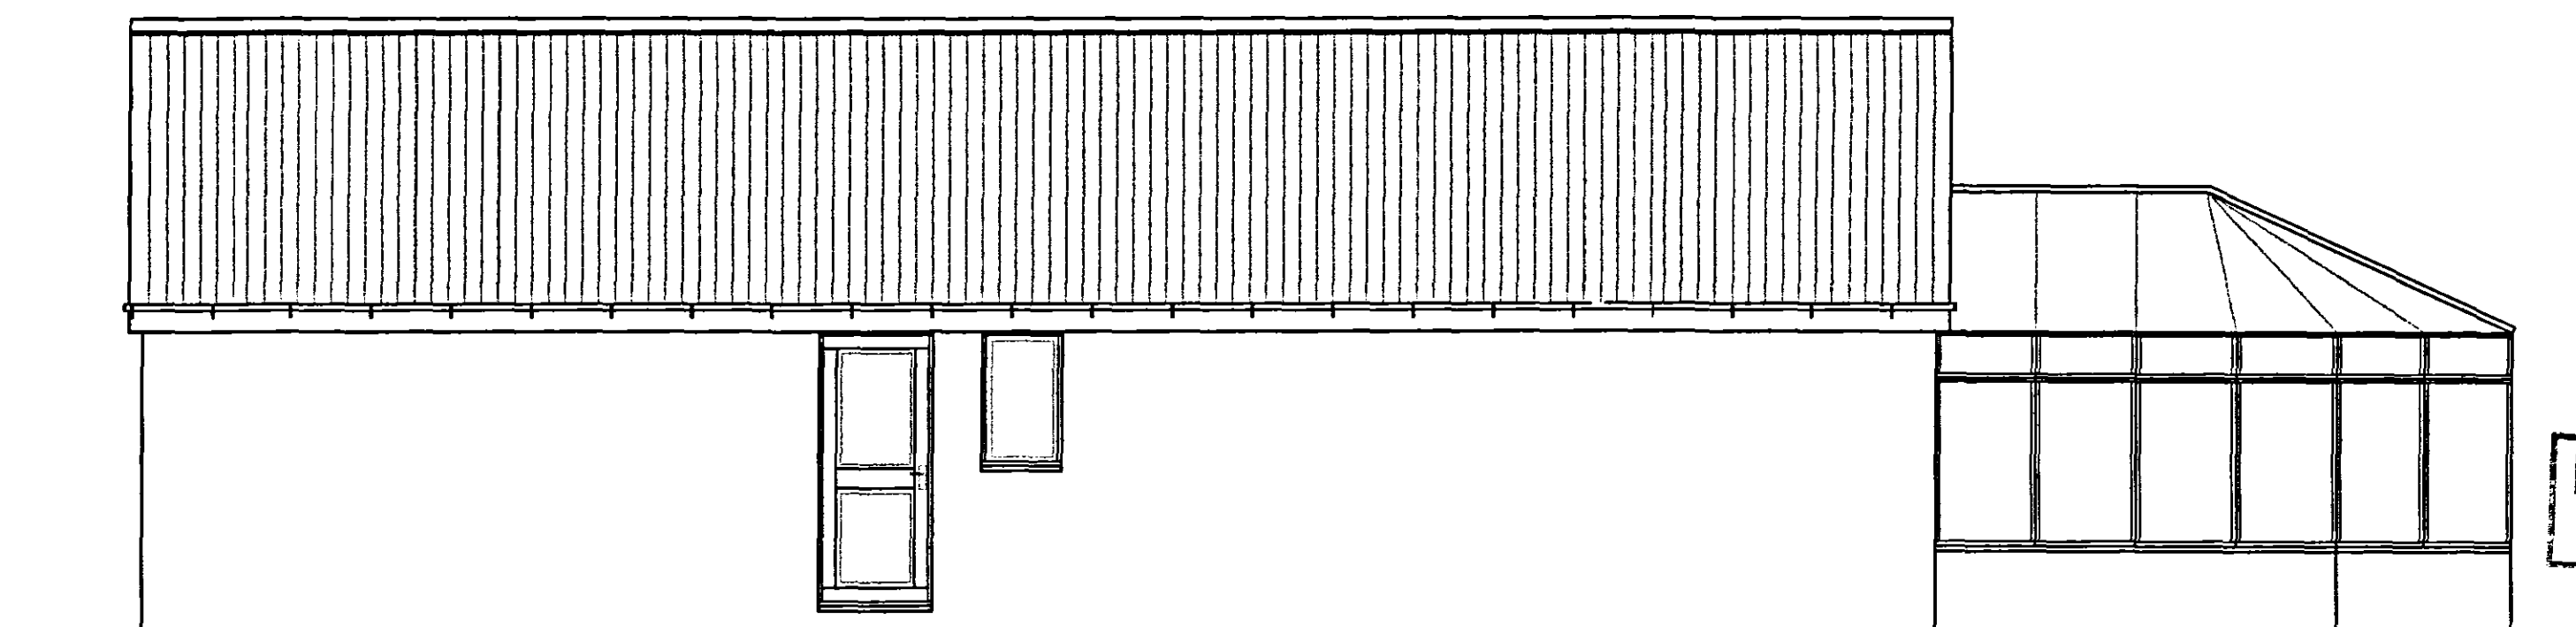

Existing side elevation

**DETERMINED
PLAN**

SHDC
PLANNING & DEVELOPMENT
28 SEP 2006
Ref. 1356106

NOTE:
THIS DRAWING IS INTENDED FOR CONSULTATION PURPOSES ONLY AND IS
SUBJECT TO CHANGE. WORK SHOULD NOT BE STARTED UNTIL FULL APPROVAL
UNDER BOTH PLANNING AND BUILDING REGULATIONS IS GRANTED.
All dimensions are approximate & to be checked on site.

Drawing title:
EXISTING FLOOR PLANS
& ELEVATIONS

Revisions:

Client:
MR. & MRS. UPTON.

Drawing No.
U/01/03/073/06.

Scale:
1/50.

Date:
Sept. 2006.

Project:
LOFT CONVERSION TO DWELLING,
17 LONGDON CLOSE, SUTTON BRIDGE.

R M Potterton Ltd.
Architectural Services

1st Floor,
1 Cowd Road,
Scurthorpe,
North Lincolnshire,
DN15 7PU.

Telephone: (01724) 847847
Mobile: 07944 302278
richpotterton@supanet.com