


Existing Shop Elevations 1:100

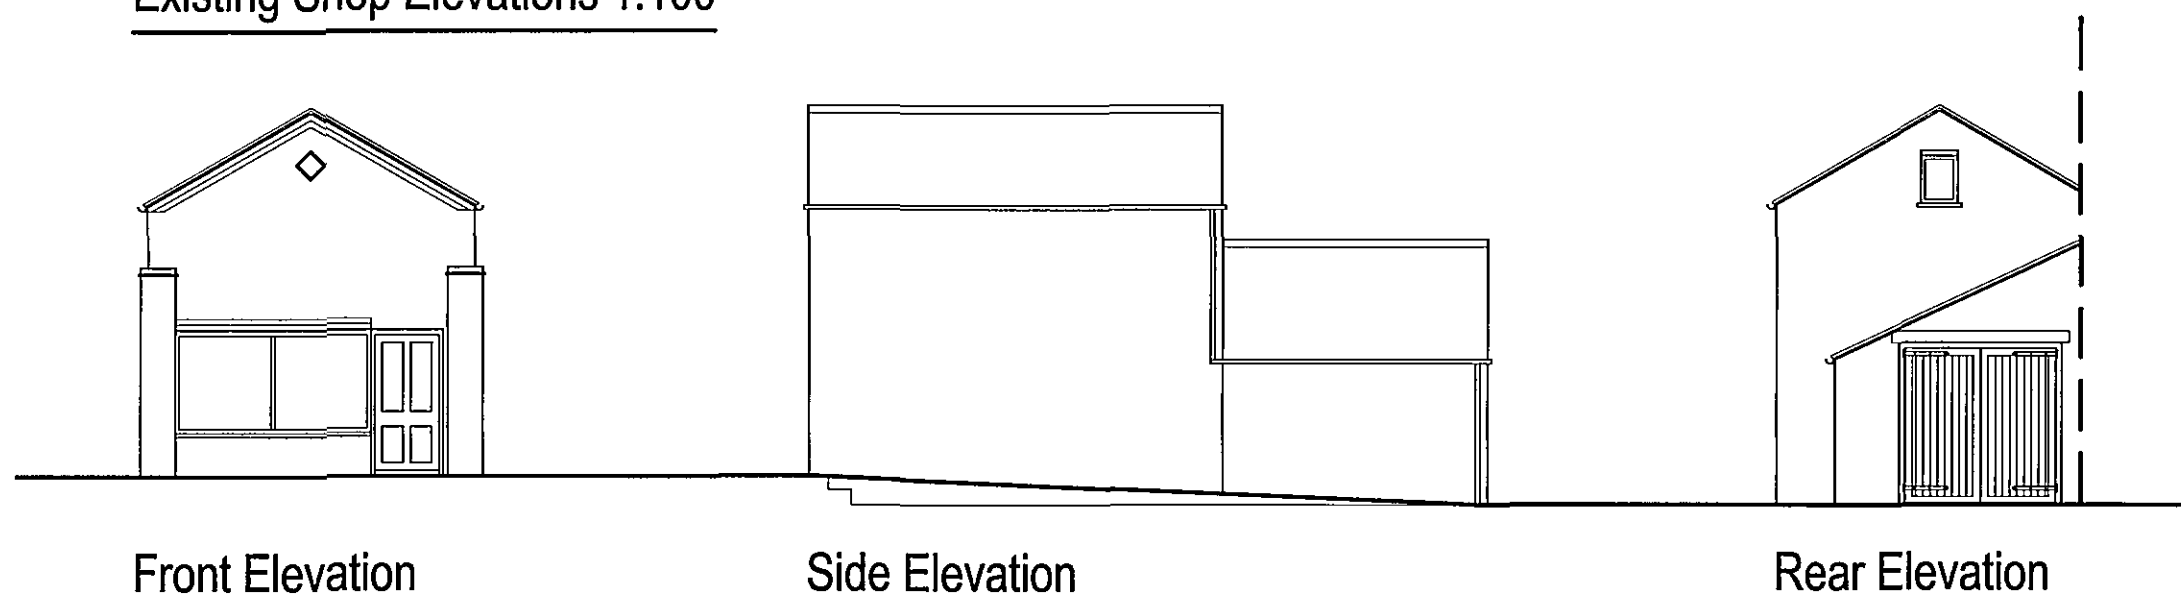


Front Elevation

Side Elevation

Rear Elevation

Proposed Shop Elevations 1:100

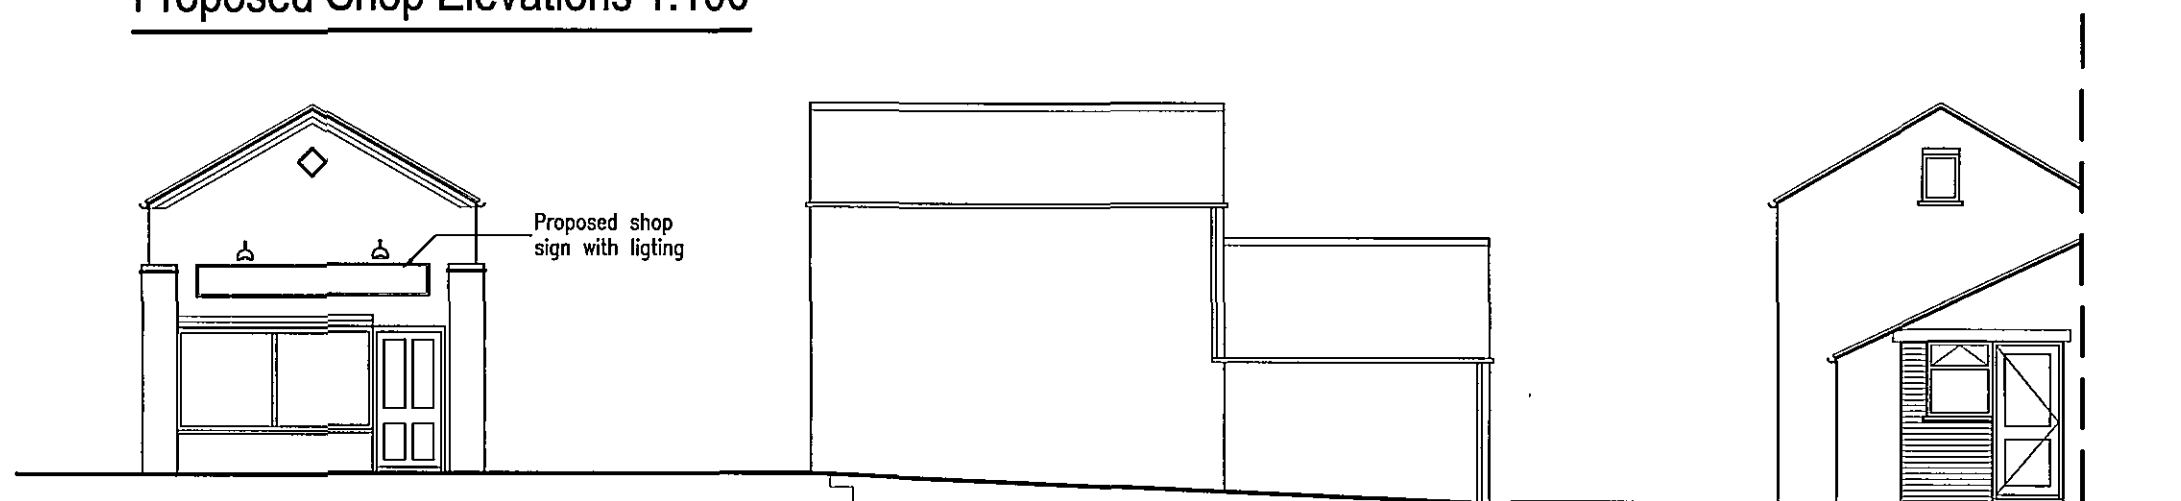


Front Elevation

Side Elevation

Rear Elevation

Proposed Temporary Sales Office Elevations 1:100

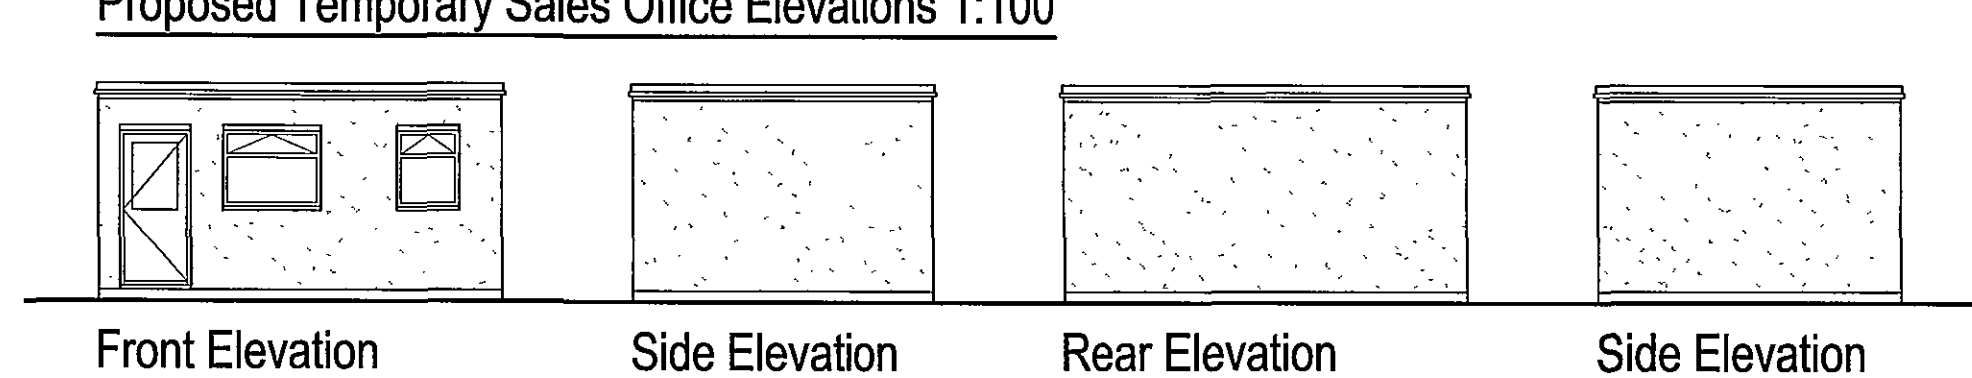


Front Elevation


Side Elevation

Rear Elevation


Side Elevation

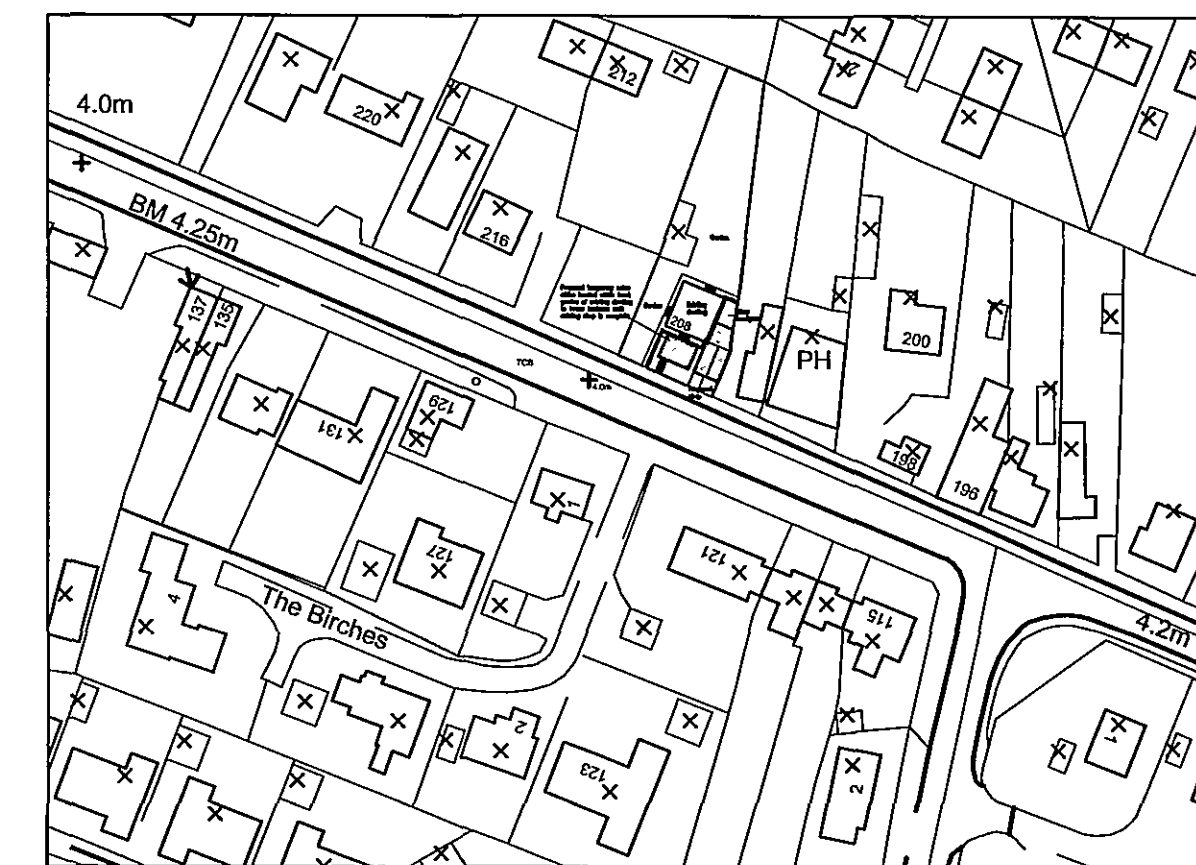


Location Plan 1:1250

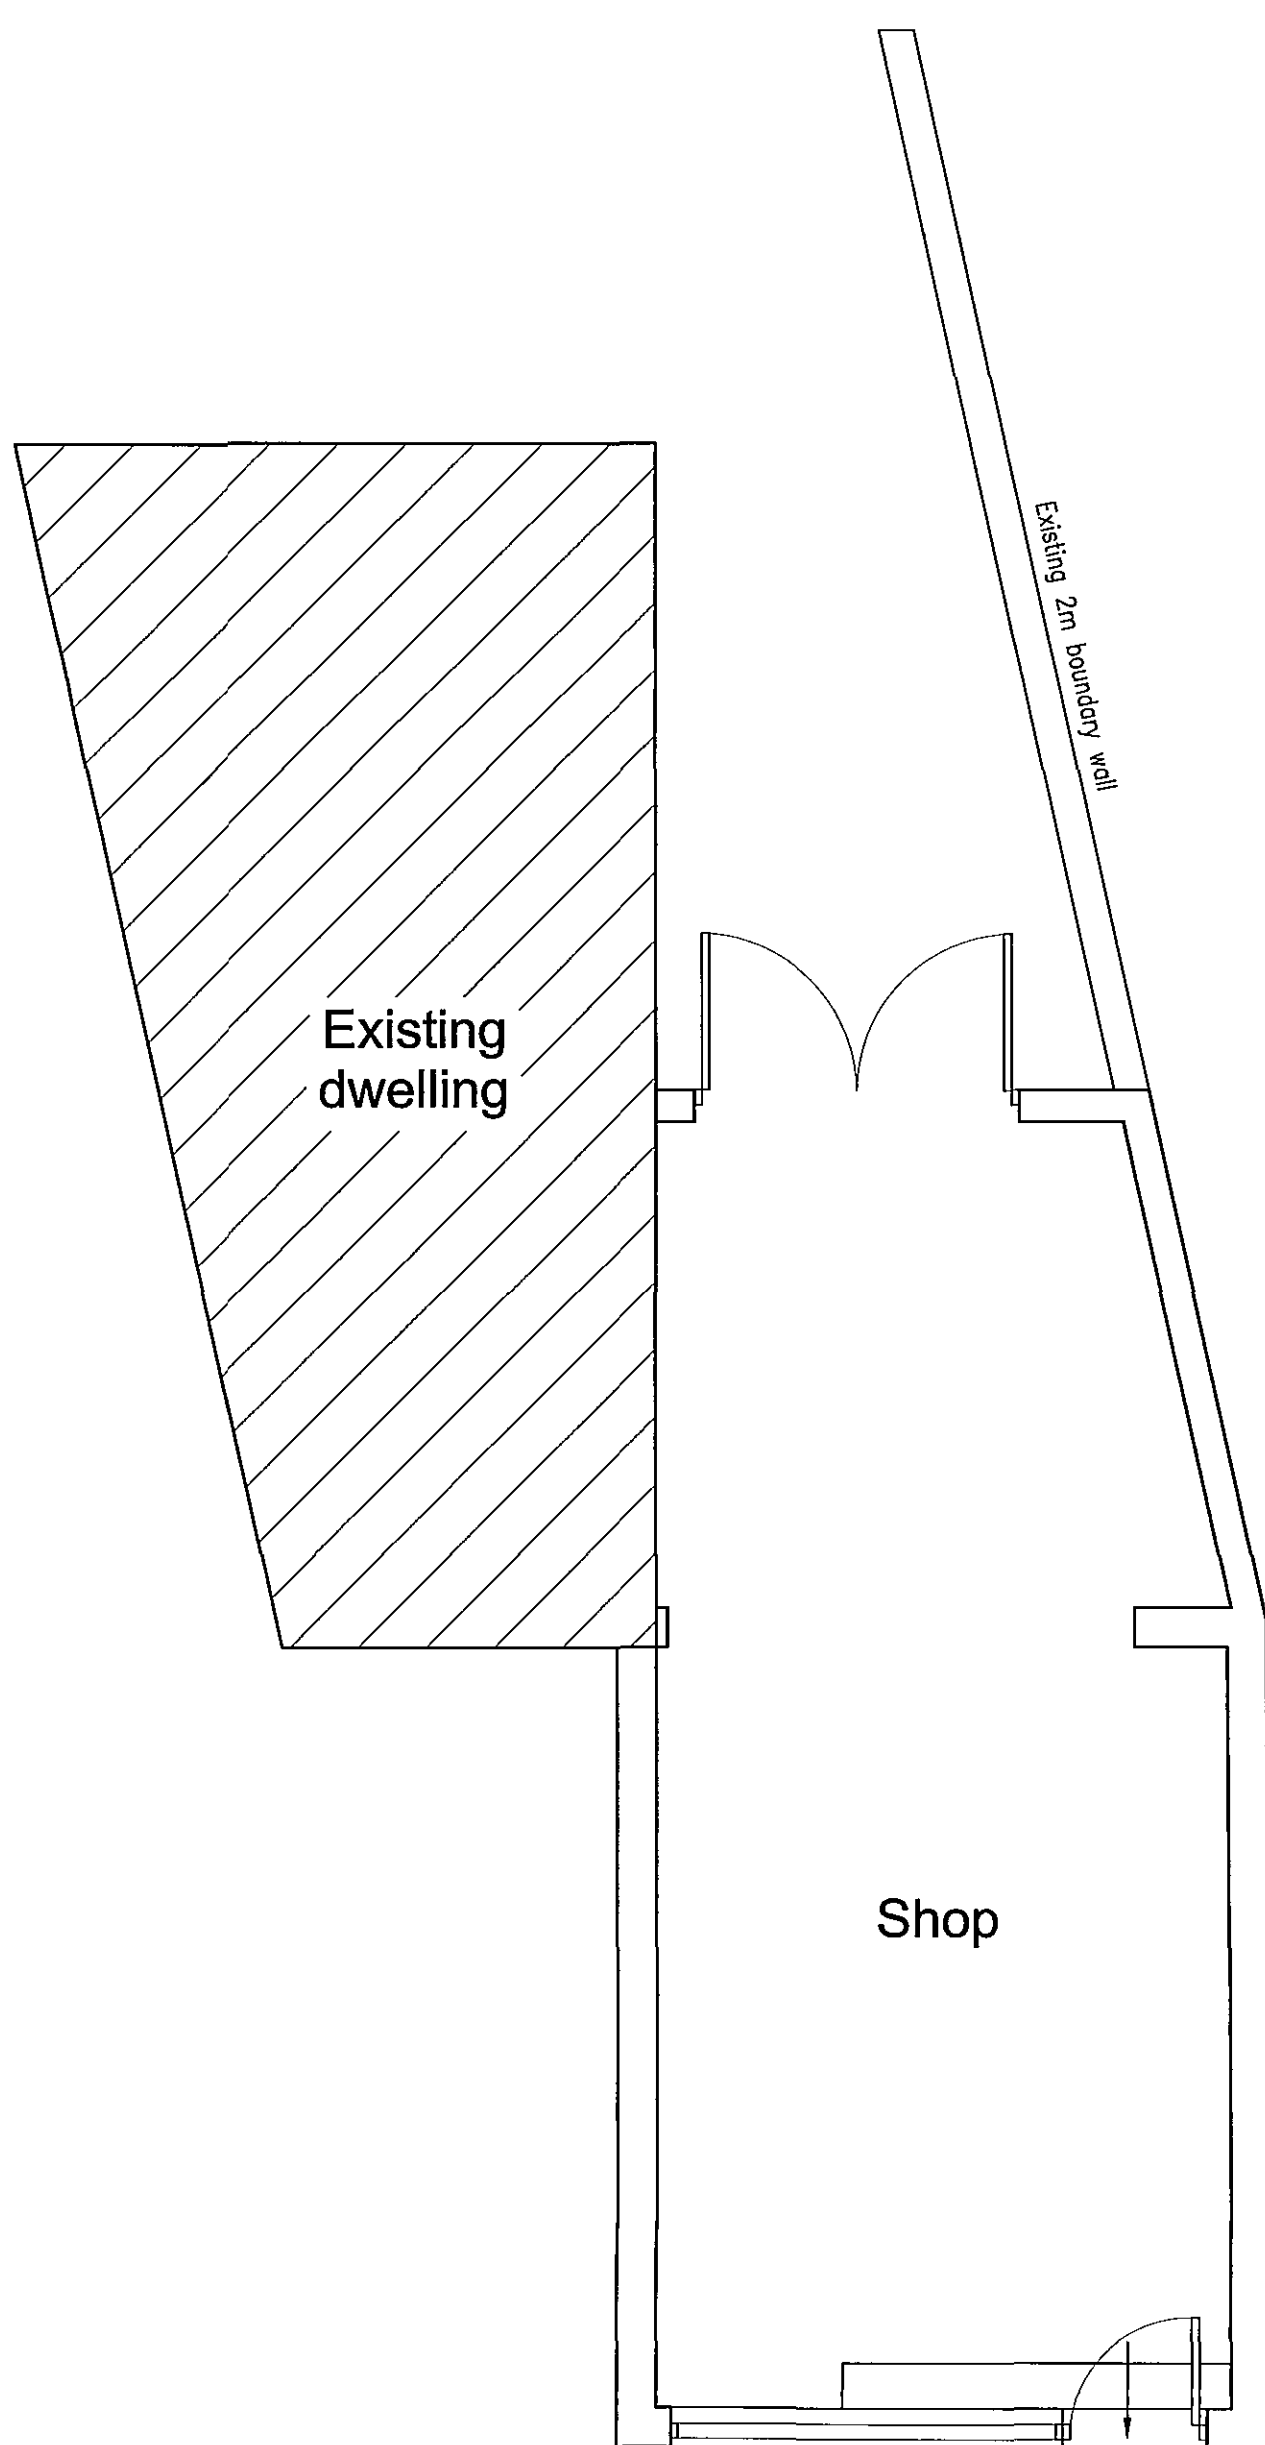

Existing Floor Plan 1:50

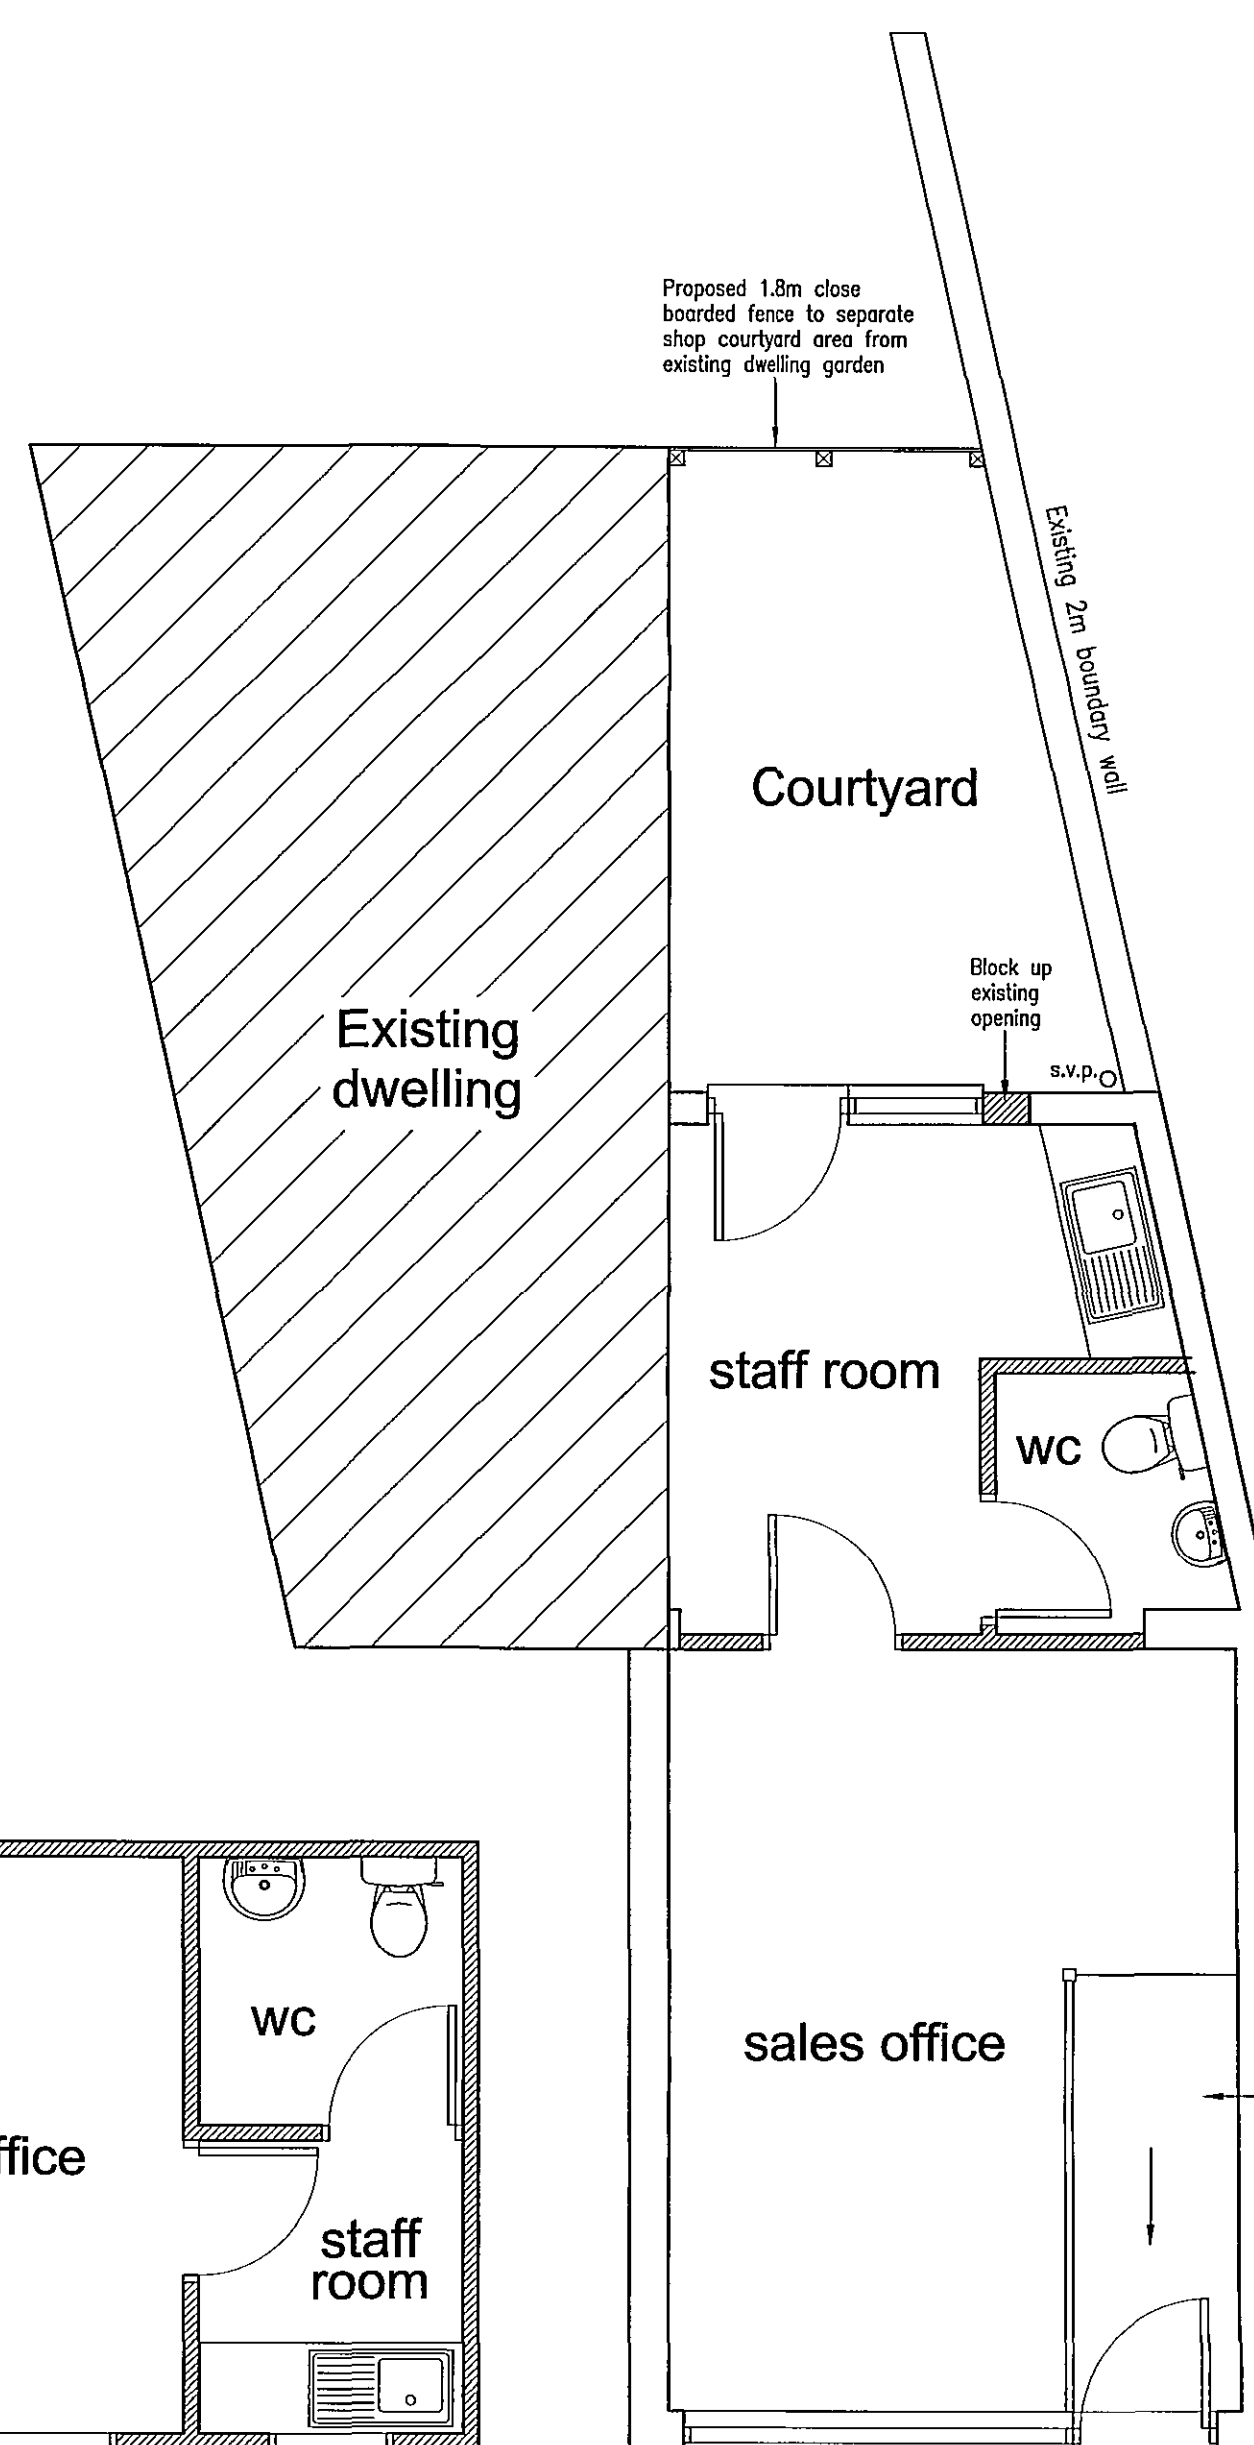

Proposed Floor Plan 1:50

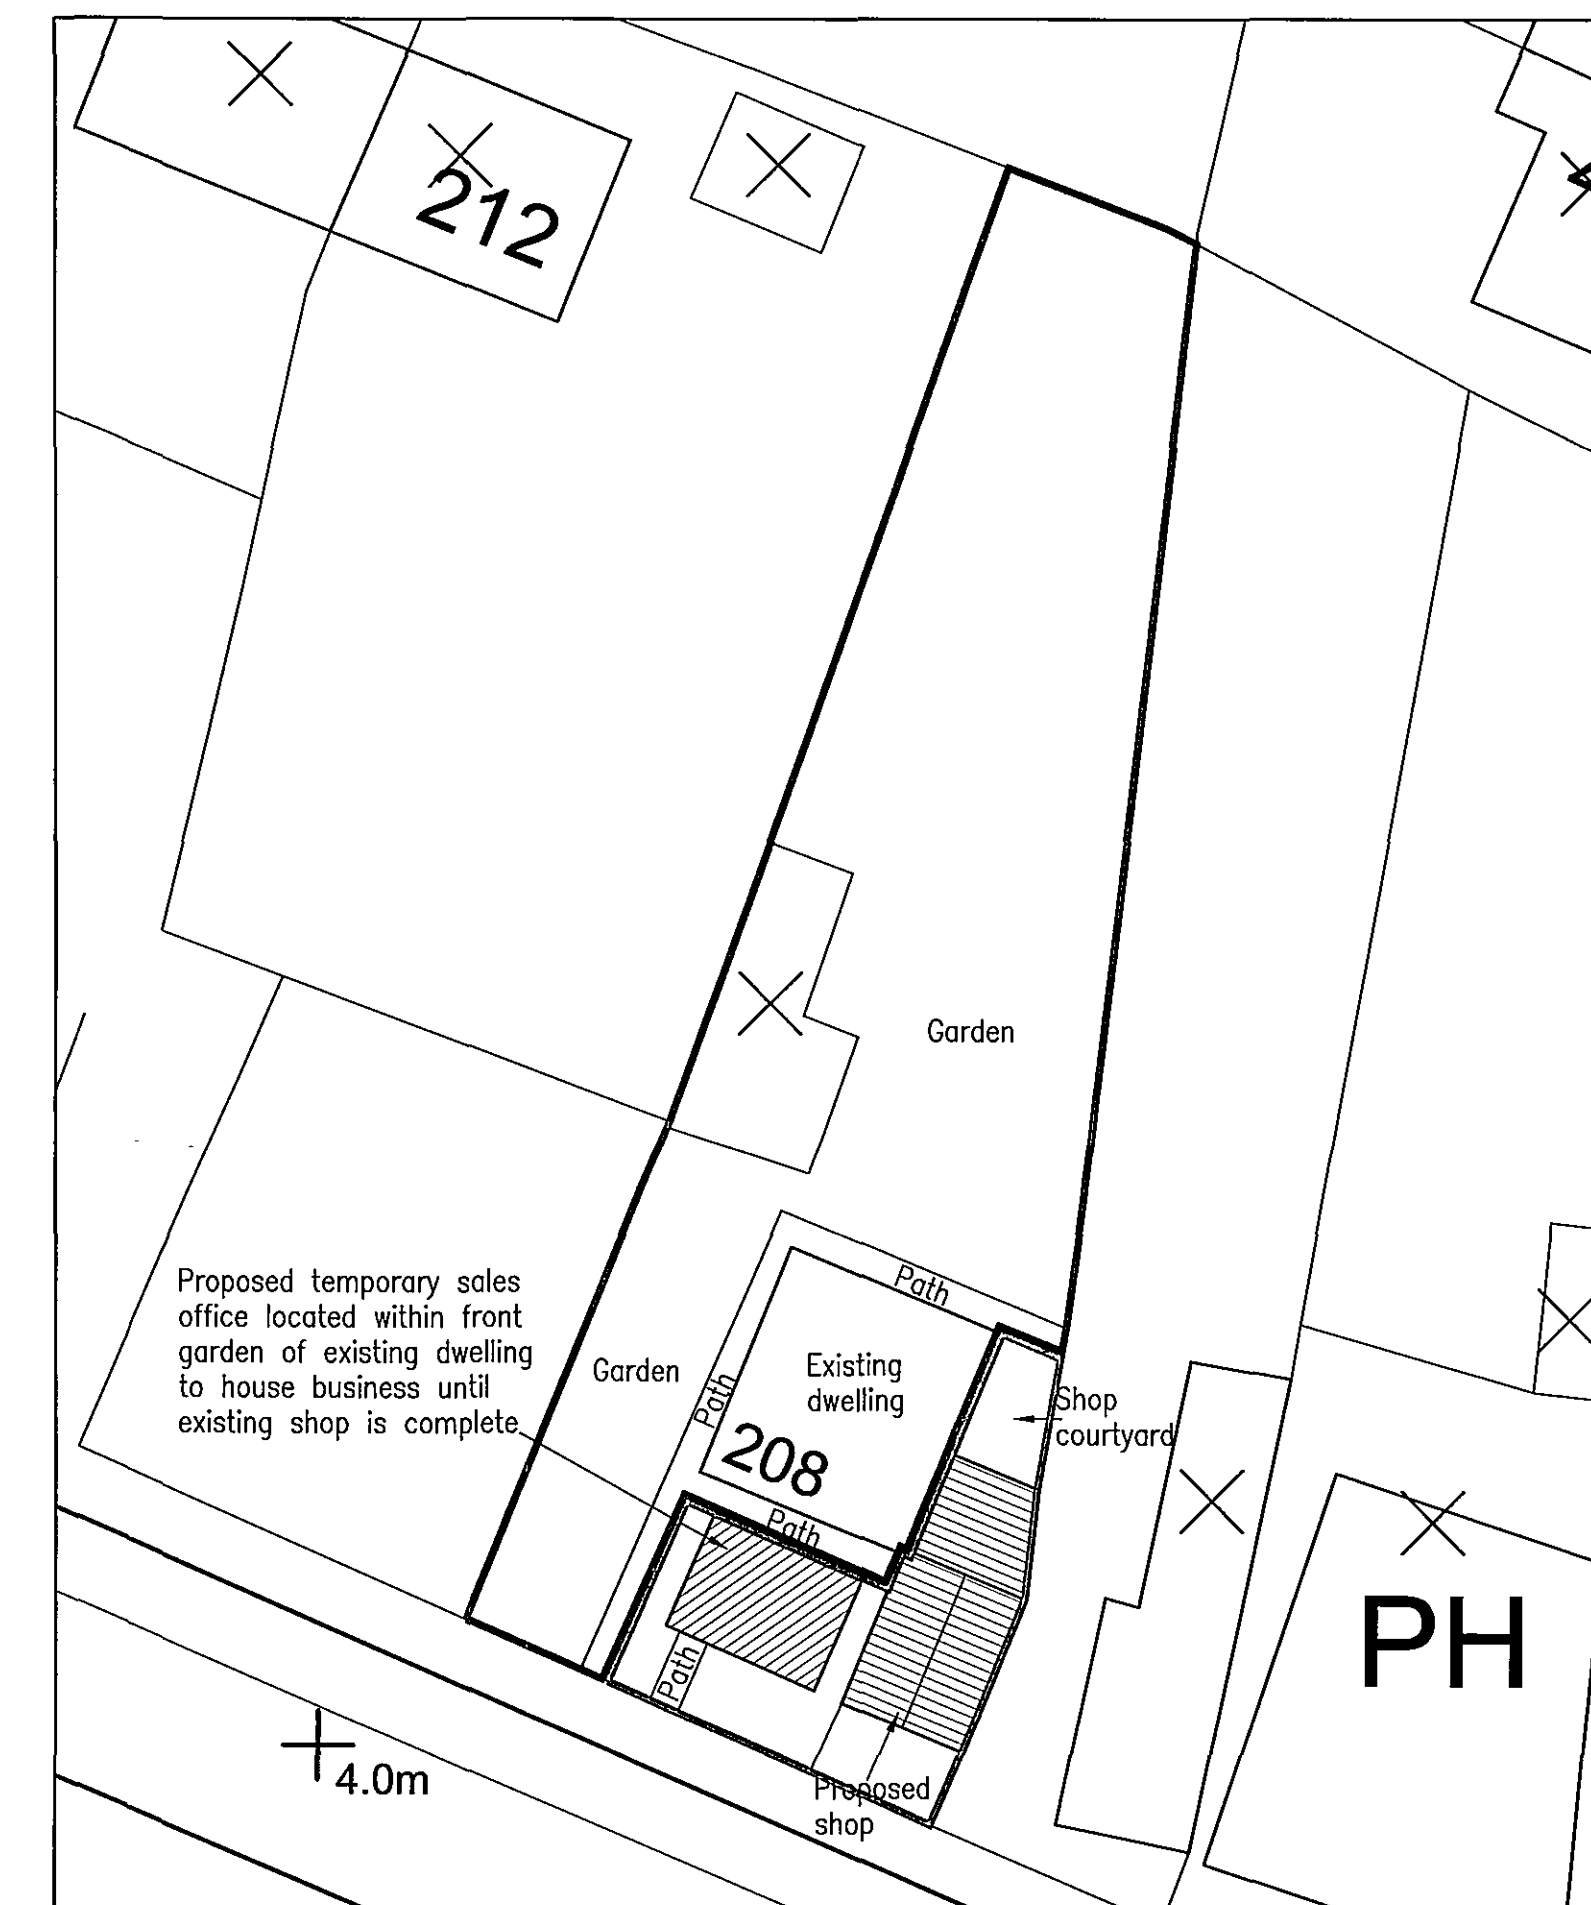

Site Plan 1:250

Peter Humphrey Associates Ltd.
ARCHITECTURAL DESIGN AND BUILDING

PROJECT
PROPOSED CHANGE OF USE - A1 TO A2
206 BRIDGE ROAD
SUTTON BRIDGE
SPALDING
Lincs
PE12 9SG

CLIENT
Mrs J Sutton

DATE Oct 2007 SCALE As Shown JOB No. 4224

DO NOT SCALE FROM THIS DRAWING
COPYRIGHT: THIS DRAWING MUST NOT BE ISSUED, LOANED OR COPIED
WITHOUT THE CONSENT OF PETER HUMPHREY ASSOCIATES

Peter Humphrey Associates
ARCHITECTURAL DESIGN AND BUILDING
TELEPHONE 01945 466 966
FAX 01945 466 433
E-MAIL: pha_ltd@btconnect.com
30 OLD MARKET WISBECH CAMBS PE13 1NS
Chartered Institute of
Architectural Technologists

**DETERMINED
PLAN**

Planning Department
- 5 NOV 2007
1459107