


Proposed Front Elevation
Scale 1:100

Proposed Side Elevation
Scale 1:100

Proposed Rear Elevation
Scale 1:100

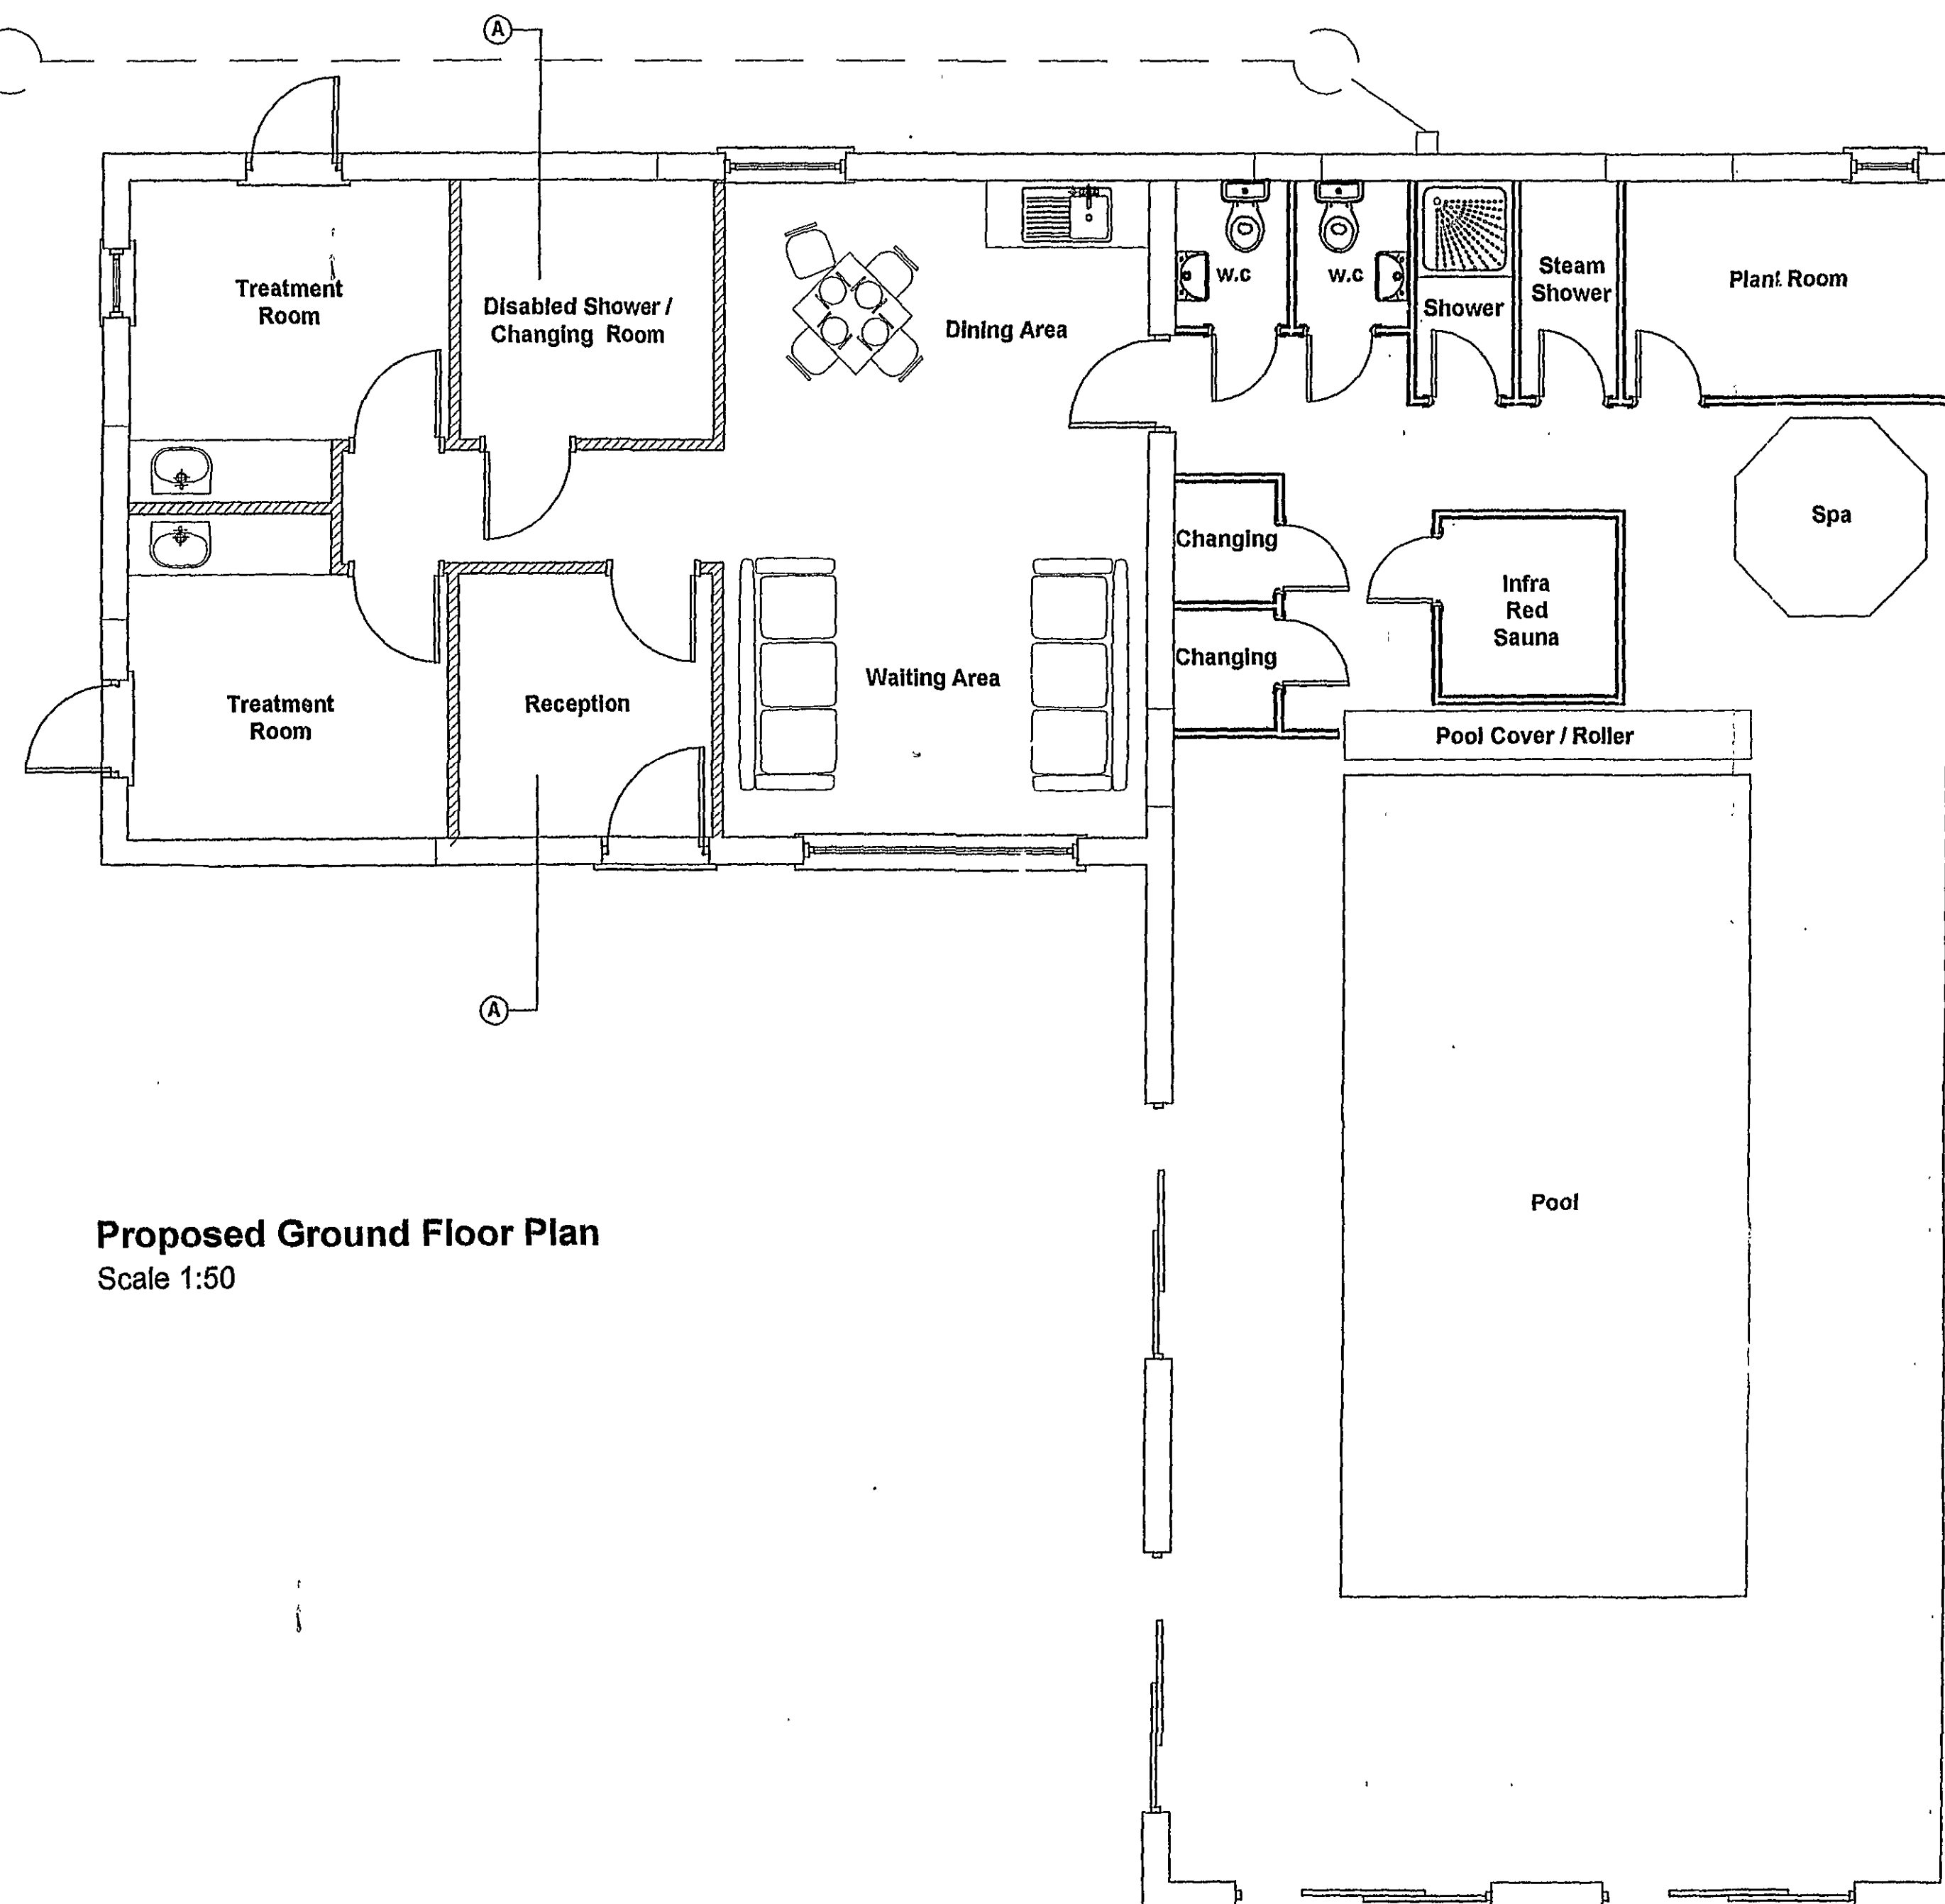

Proposed Ground Floor Plan
Scale 1:50

PLEASE NOTE:
This drawing is for information only and is not to be used for construction purposes. It is the responsibility of the client to ensure that the design is suitable for the intended use and that all necessary permissions are obtained.

SHED
14 APR 2009
430/08

Client:
Mr & Mrs D Croucher
179 Rookery Rd
Sutton Bridge
PE12 9QG

Site:
Proposed Change of Use to
Commercial "Day Spa"

remway
Design Ltd
2 Red Lion Street
Spalding
PE11 1SX
Tel / Fax: 01775 788 821
Mobile: 07815 112 058
e-mail: jason@remwaydesign.co.uk

DETERMINED
PLAN

Date: Oct 07 Scale: As Noted

Drawing No:
1505-02