




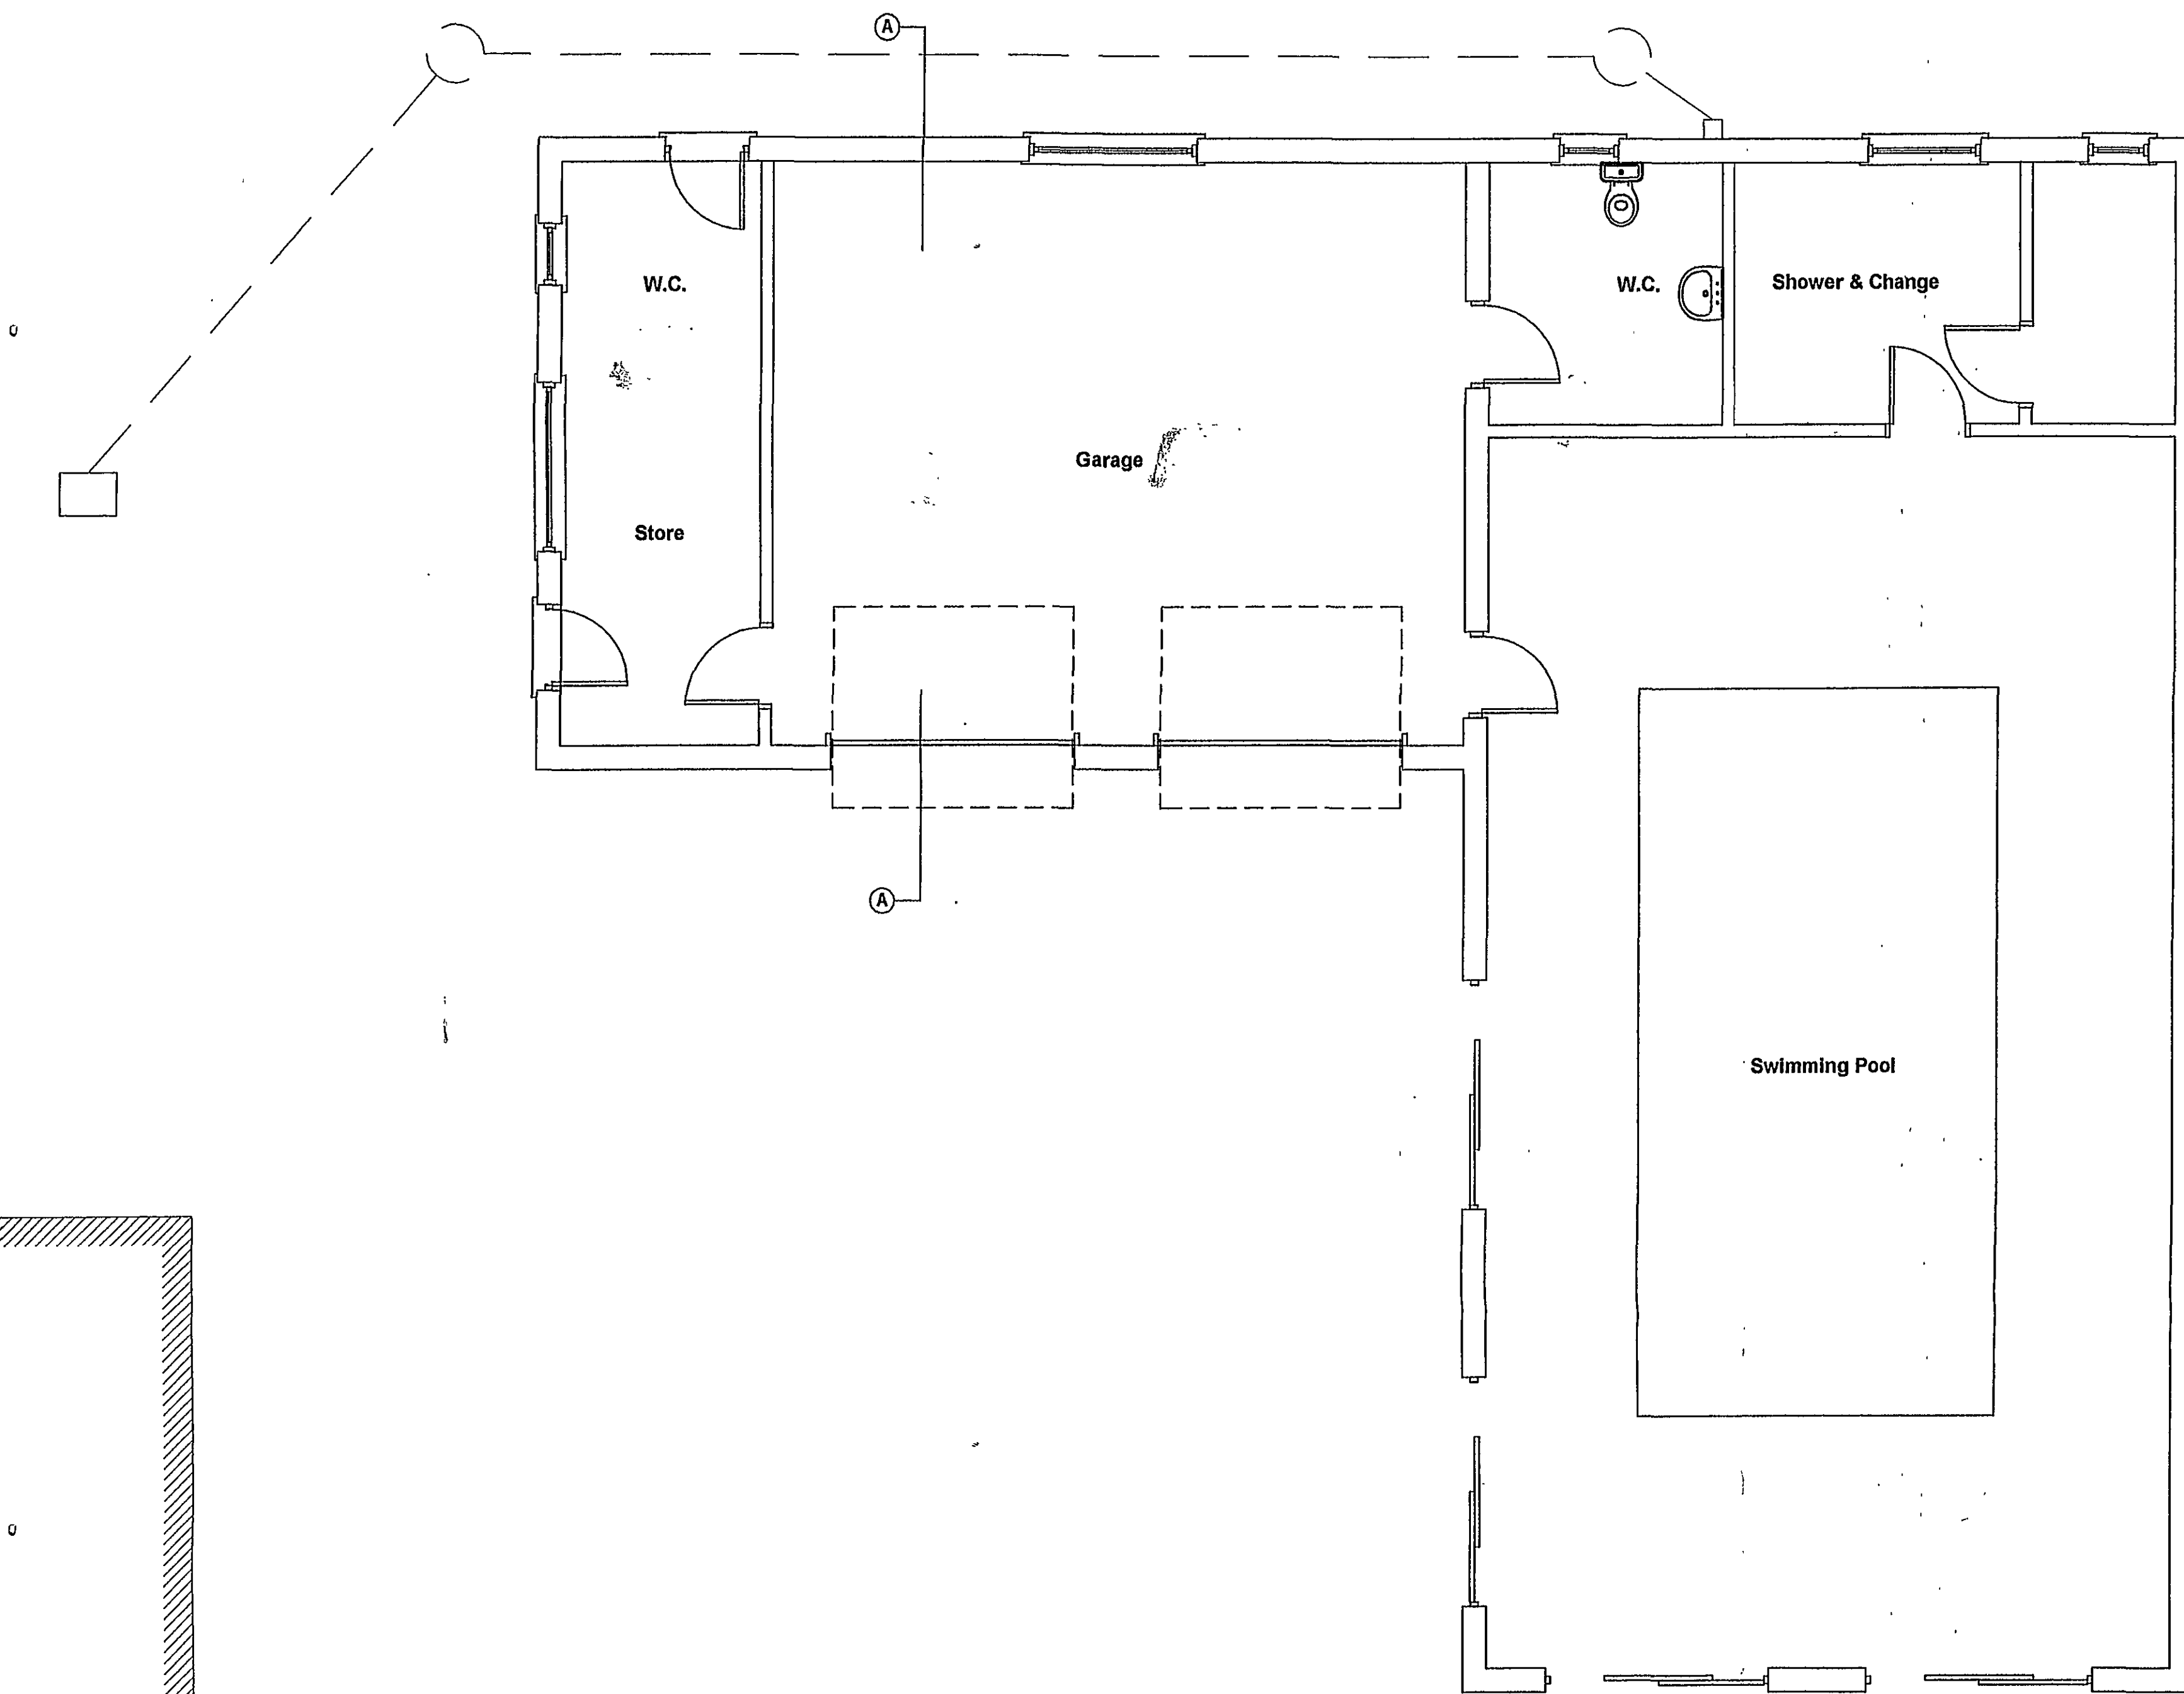


Existing Ground Floor Plan
Scale 1:50

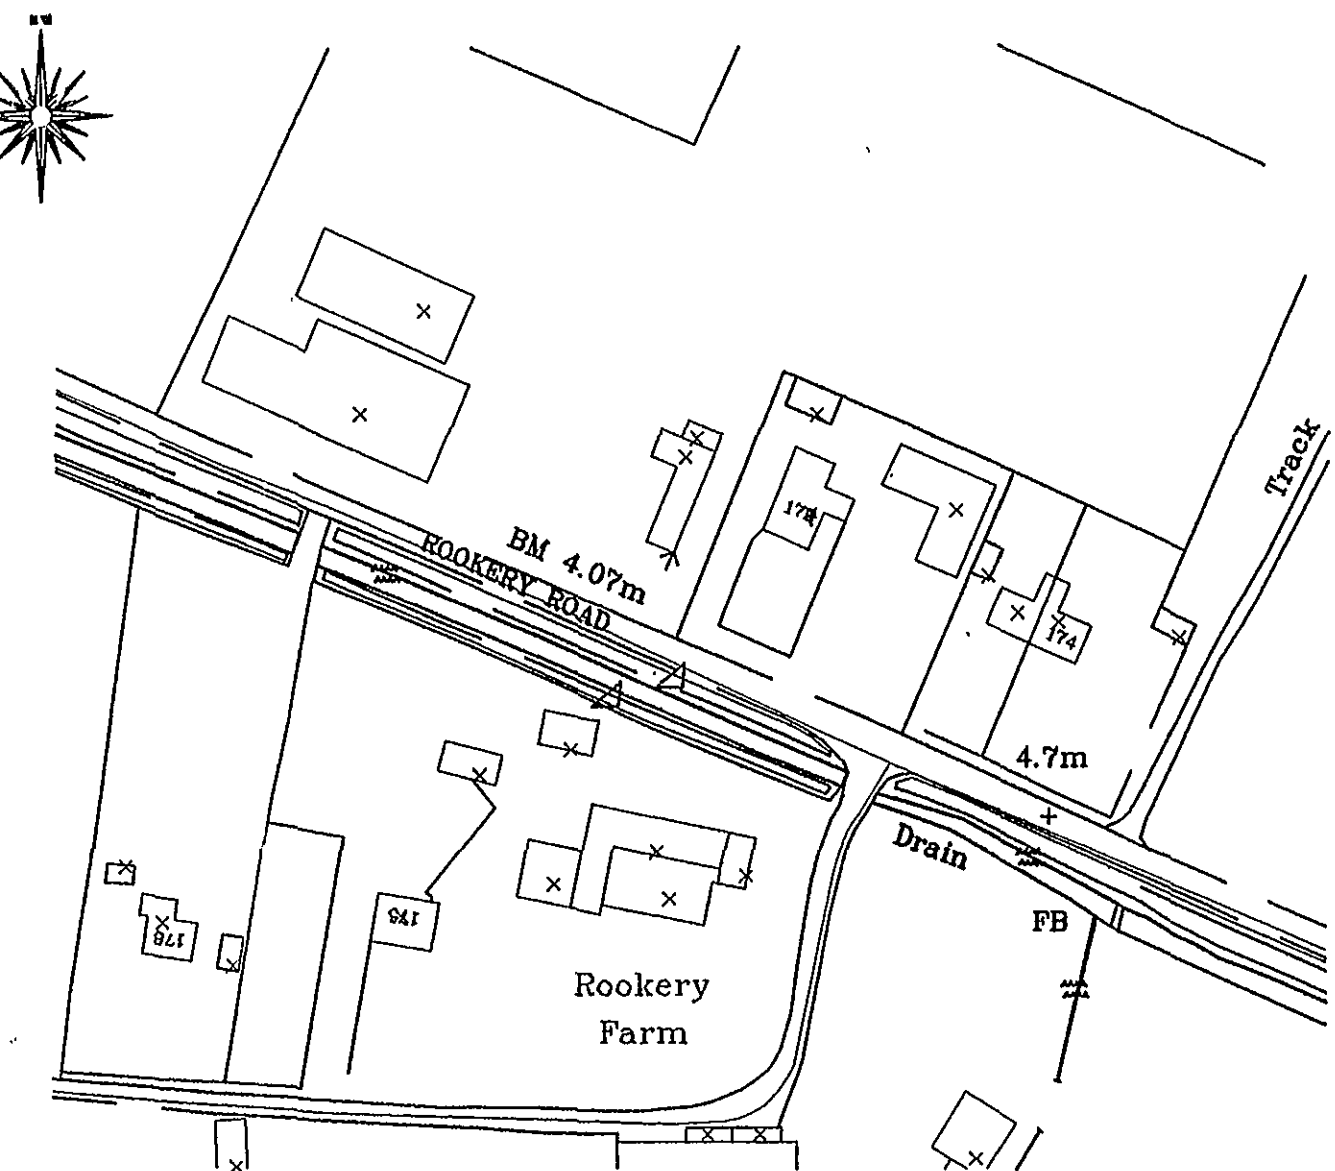


Site Location Plan
Scale 1:1250

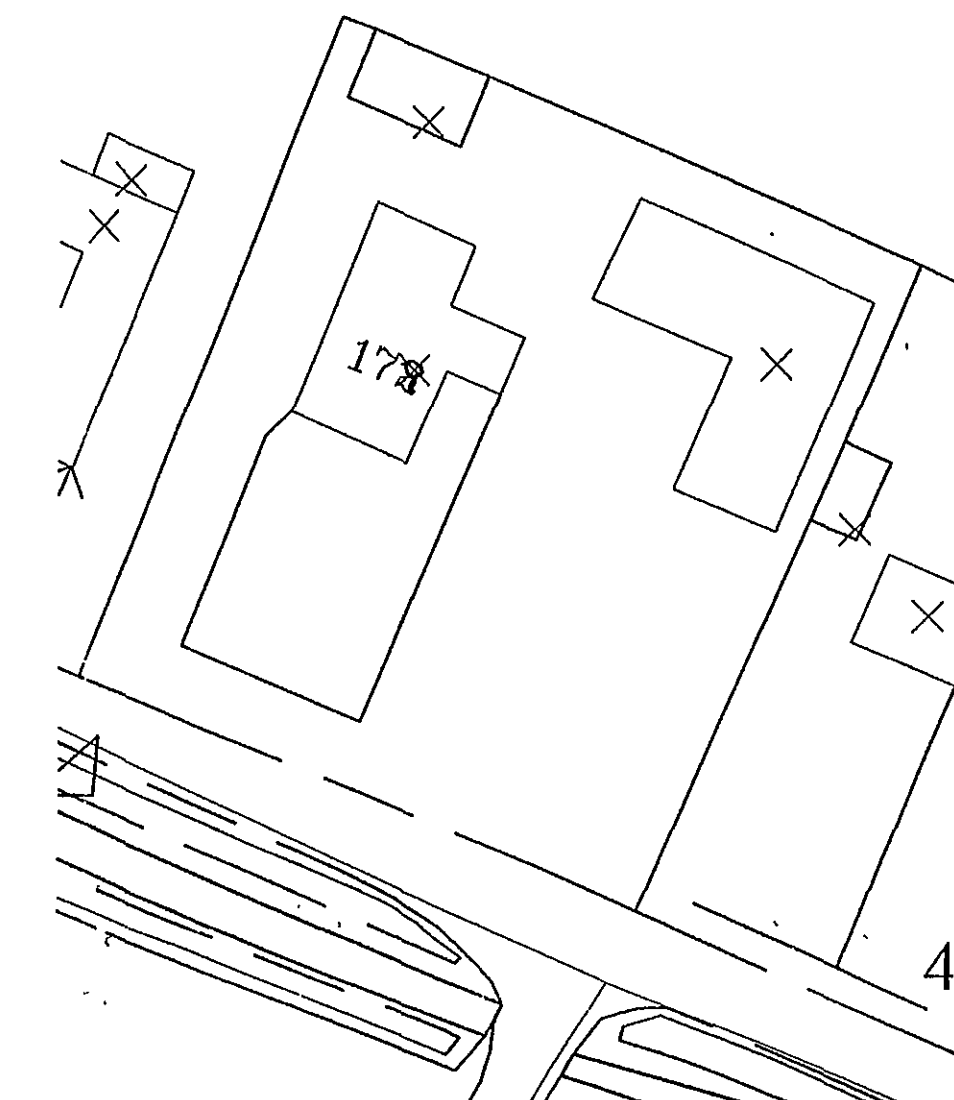


Site Block Plan
Scale 1:500

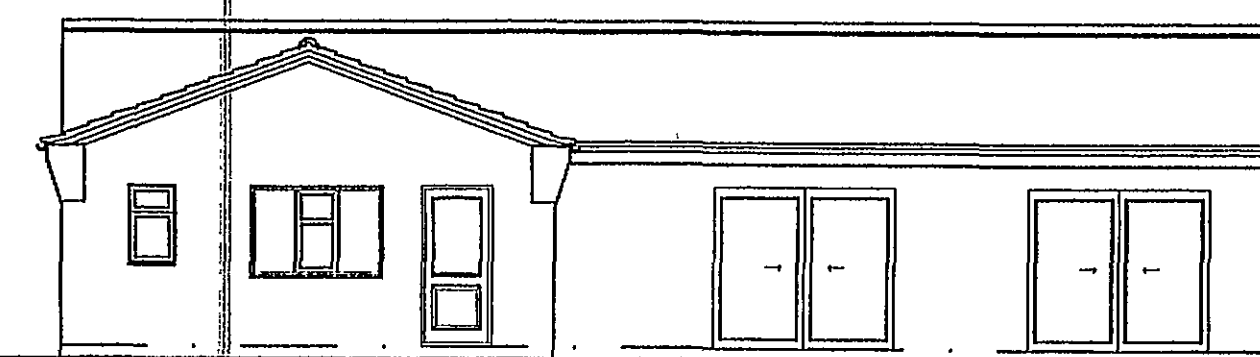


Existing Side Elevation
Scale 1:100

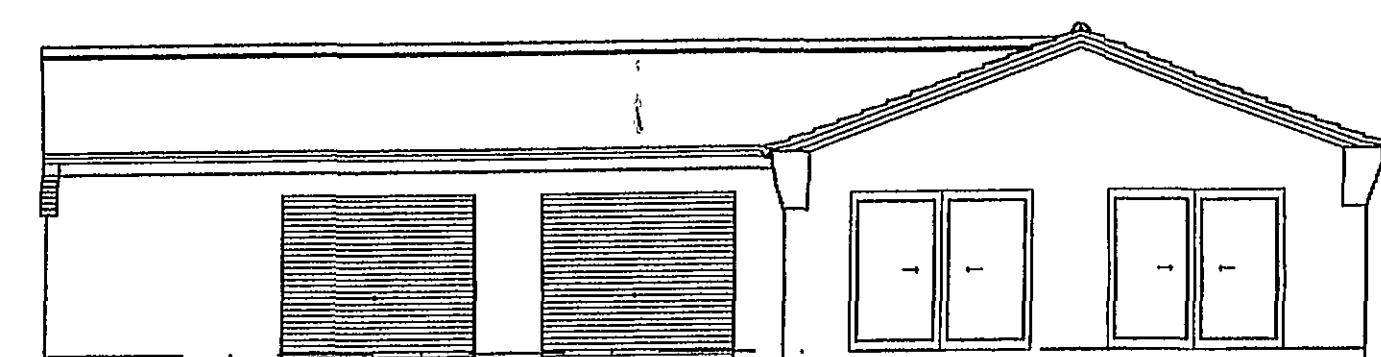

Existing Front Elevation
Scale 1:100

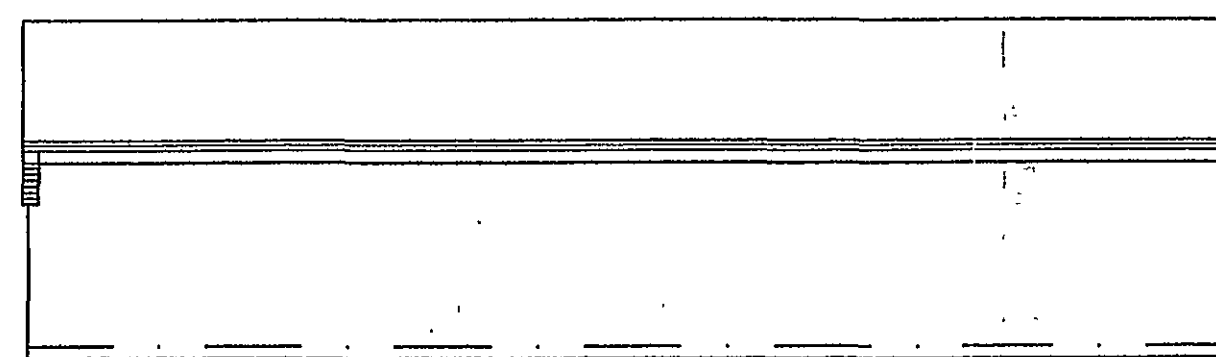

Existing Side Elevation
Scale 1:100

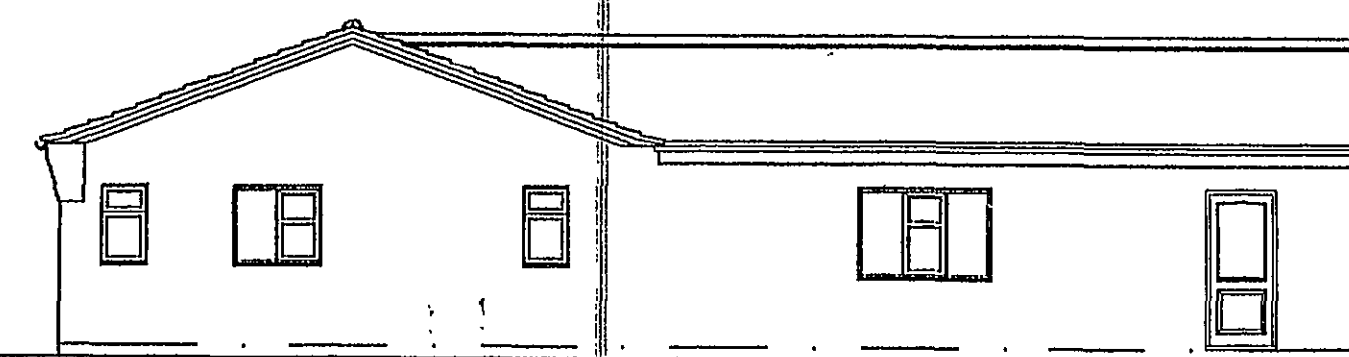

Existing Rear Elevation
Scale 1:100

14/10/2008
430/08

Client:
Mr & Mrs D Croucher
179 Rookery Rd
Sutton Bridge
PE12 9QG

Site:
**Proposed Change of Use to
Commercial "Day Spa"**

**DETERMINED
PLAN**

remway
Design Ltd
2 Red Lion Street
Spalding
PE11 1SX
Tel / Fax: 01775 788 921
Mobile: 07815 112 058
e-mail: jason@remwaydesign.co.uk

Date: **Oct 07** Scale: **As Noted**

Drawing No:
1505-01