




Contractor to check all Dimensions on site prior to ordering materials / commencing work. Do Not Scale from this Drawing - If in doubt then please ask

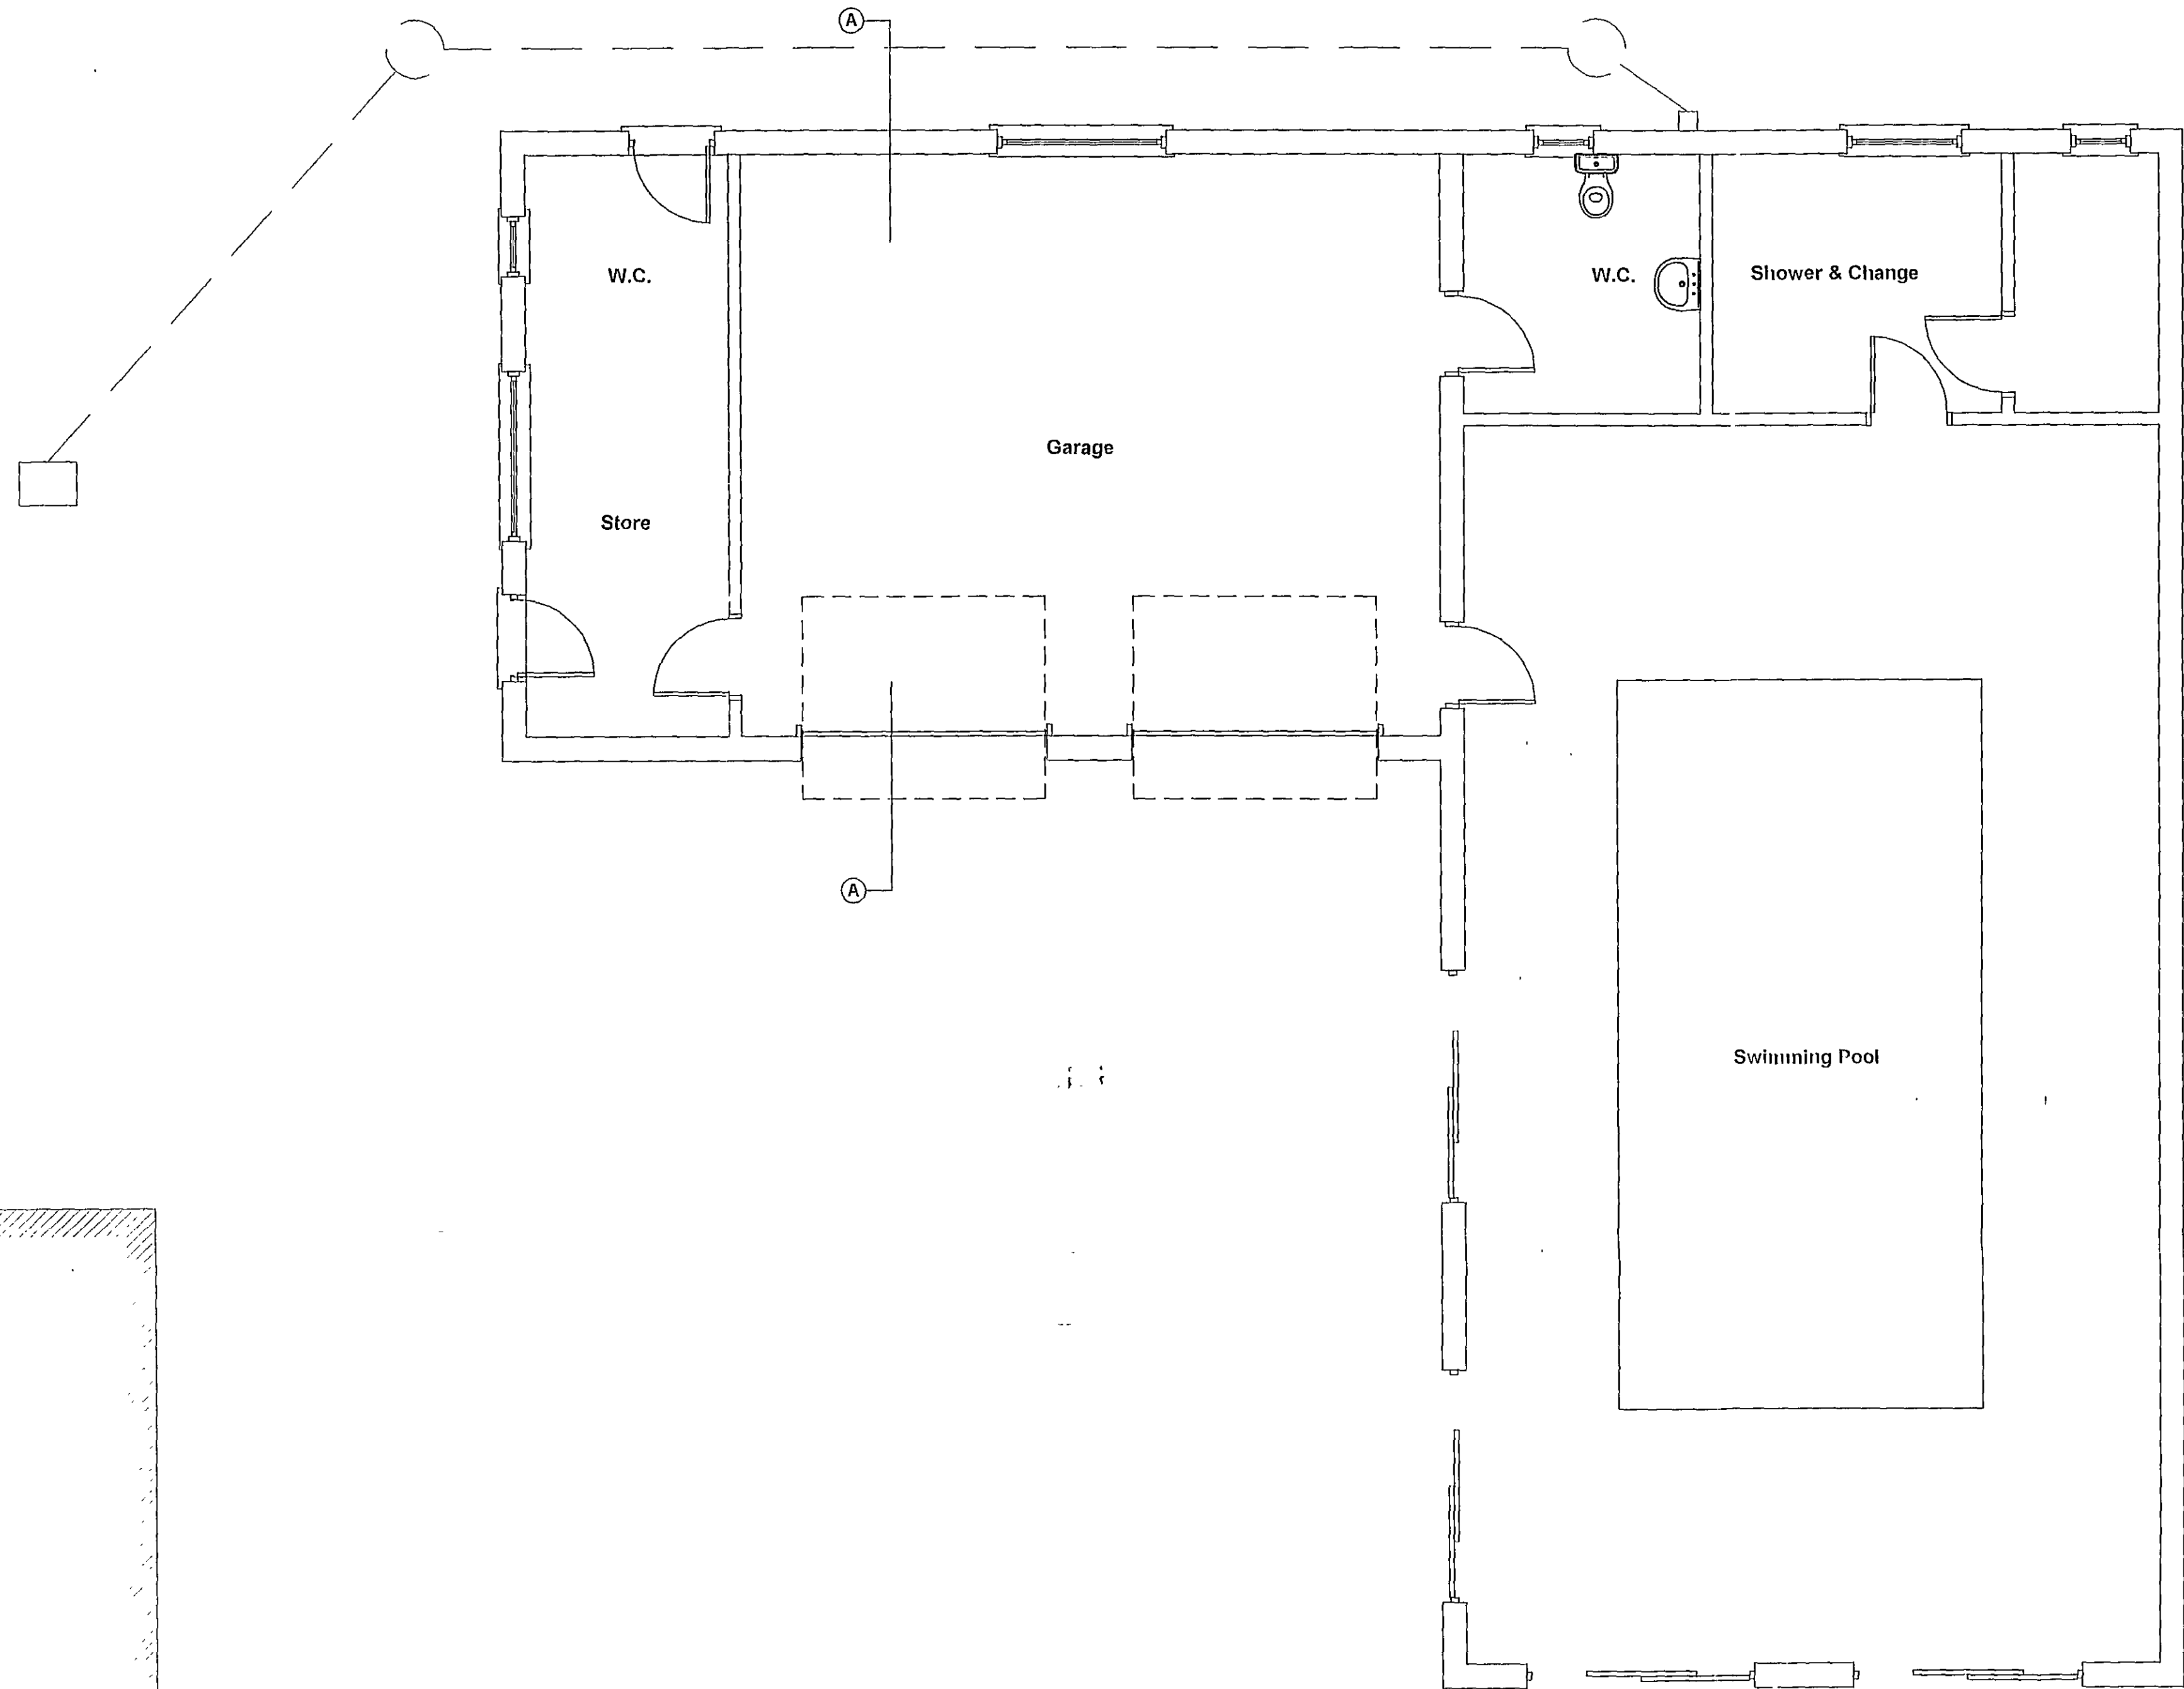


Existing Ground Floor Plan
Scale 1:50

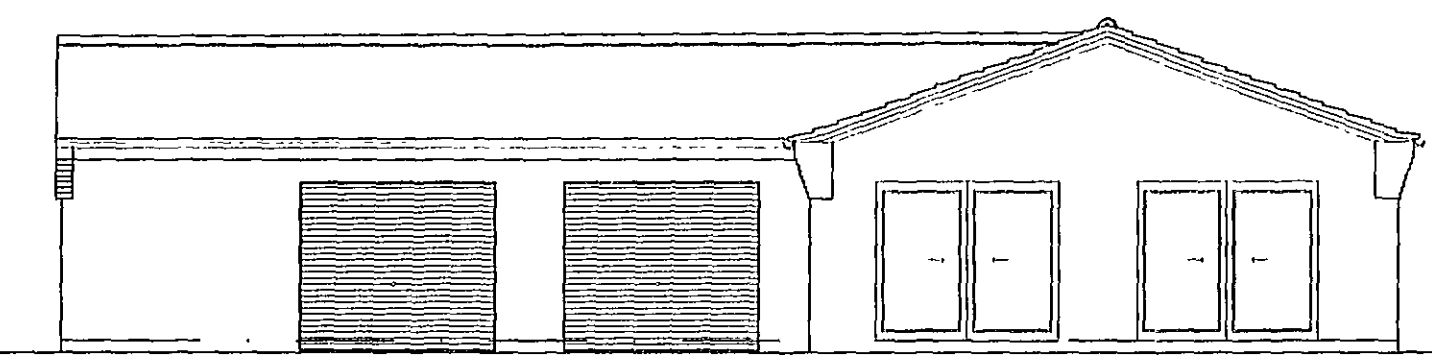


Existing Front Elevation
Scale 1:100

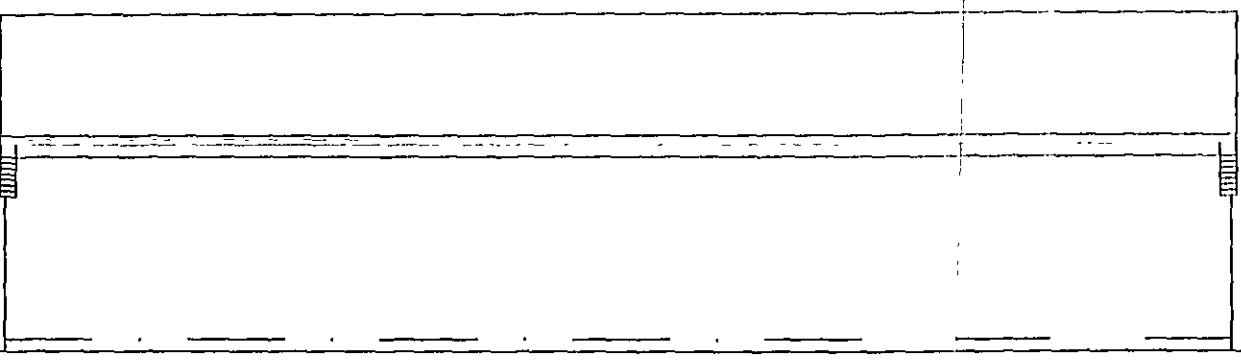


Existing Side Elevation
Scale 1:100

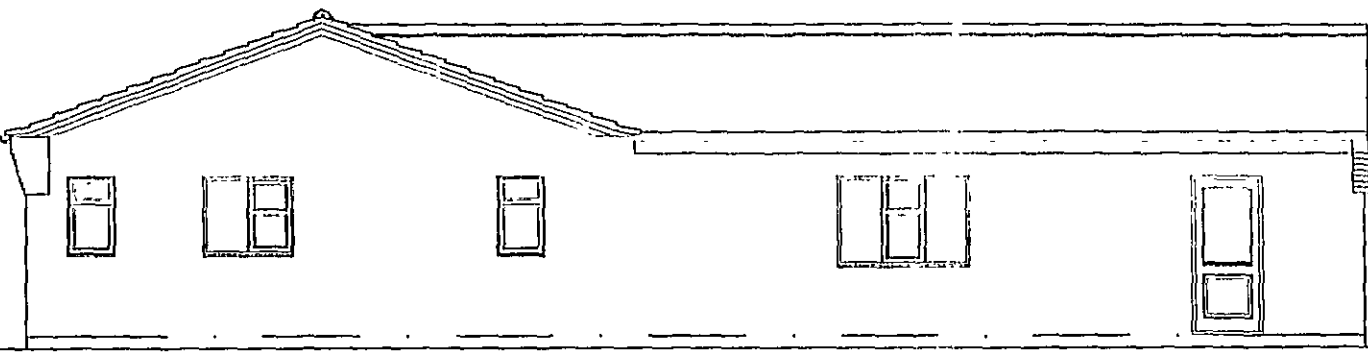


Existing Rear Elevation
Scale 1:100

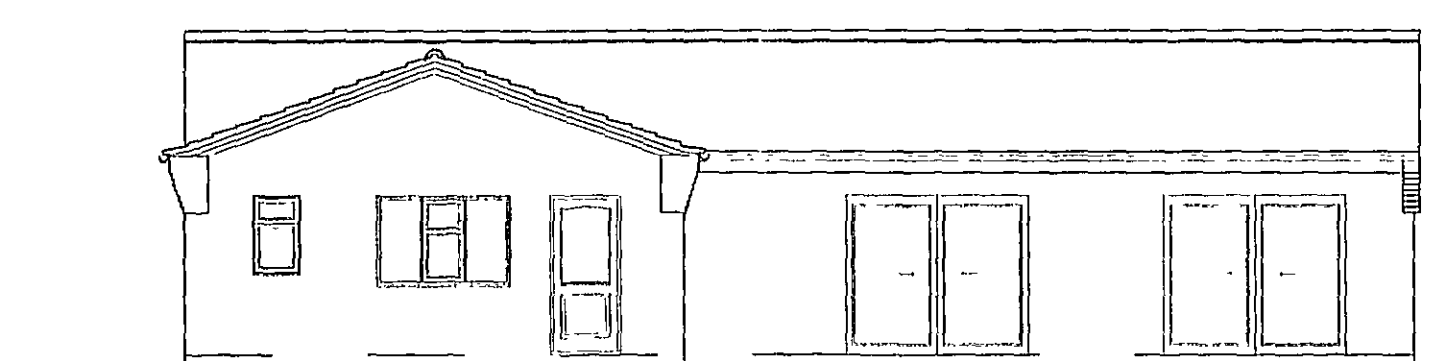

Existing Side Elevation
Scale 1:100

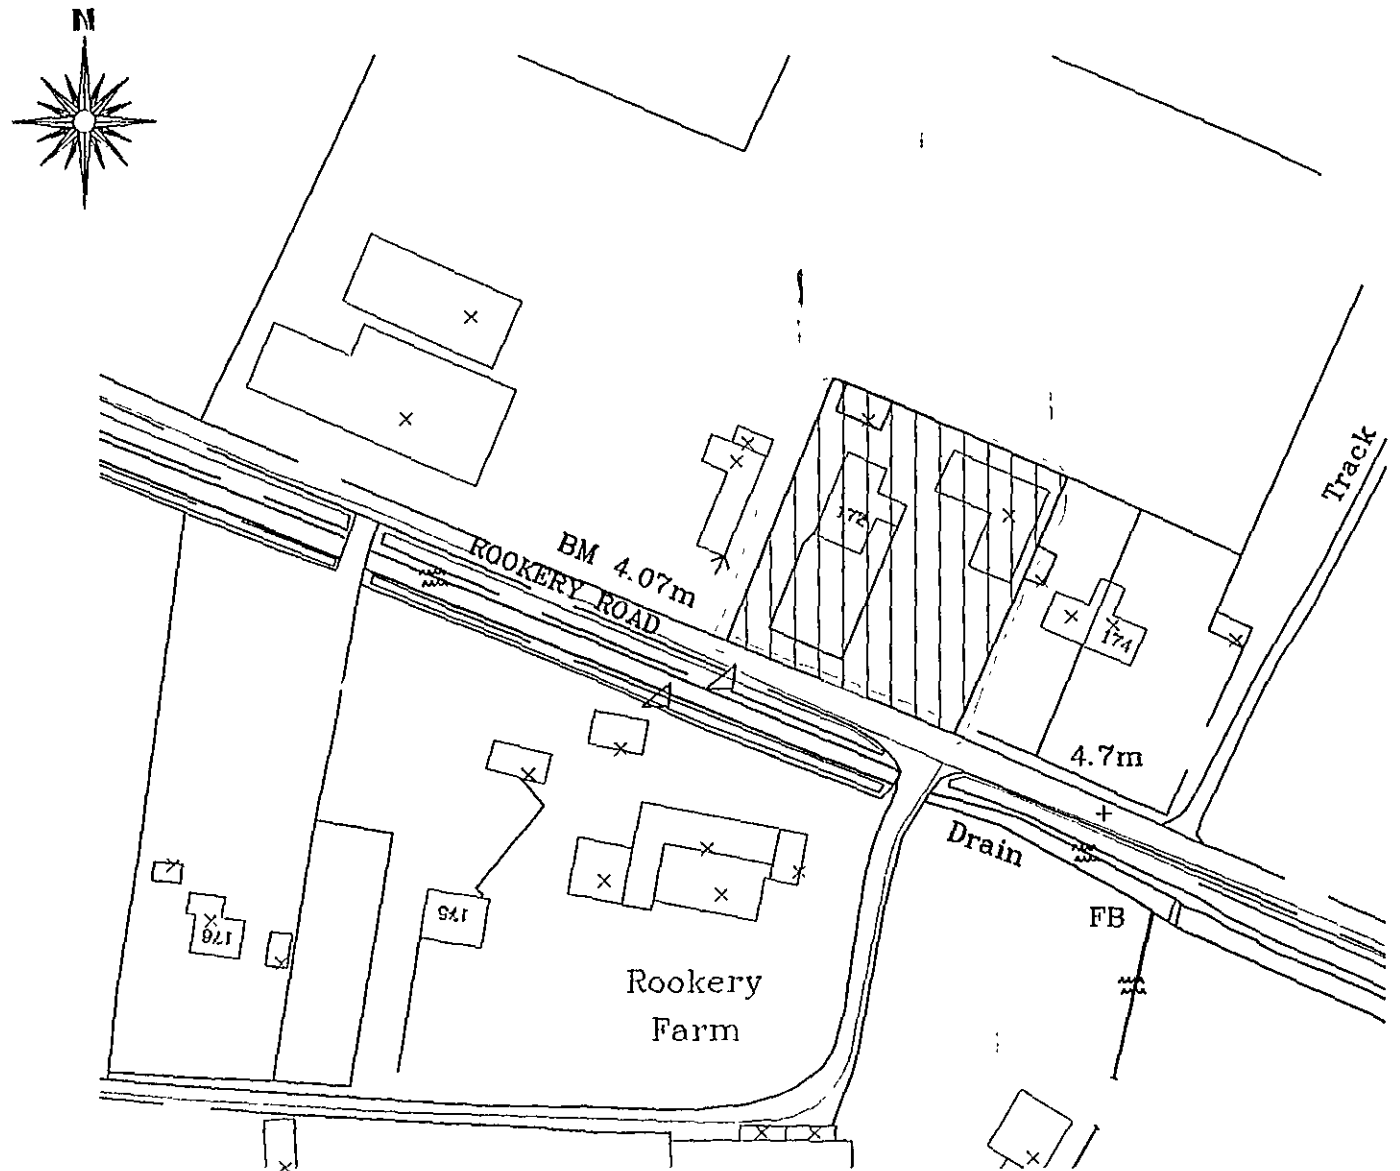

Site Location Plan
Scale 1:1250

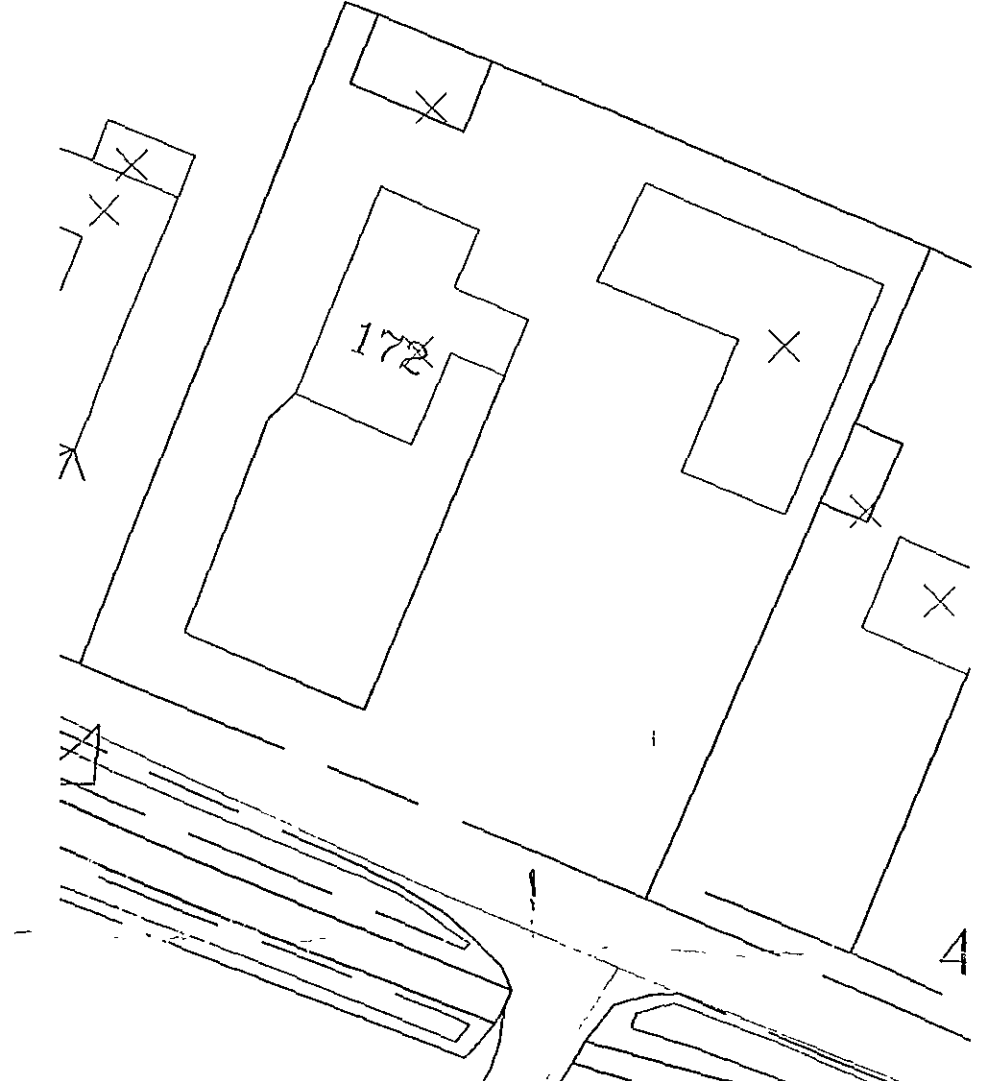

Site Block Plan
Scale 1:500

SHDC
Planning & Development
29 NOV 2007
Ref: 1569/07

DETERMINED
PLAN

Client :
Mr & Mrs D Croucher
179 Rookery Rd
Sutton Bridge
PE12 9QG

Site :
Proposed Change of Use to
Commercial "Day Spa"

remway
Design Ltd
2 Red Lion Street
Spalding
PE11 1SX
Tel / Fax: 01775 768 921
Mobile : 07815 112 058
e-mail: jason@remwaydesign.co.uk

Date : Oct 07 Scale : As Noted

Drawing No:
1505-01