


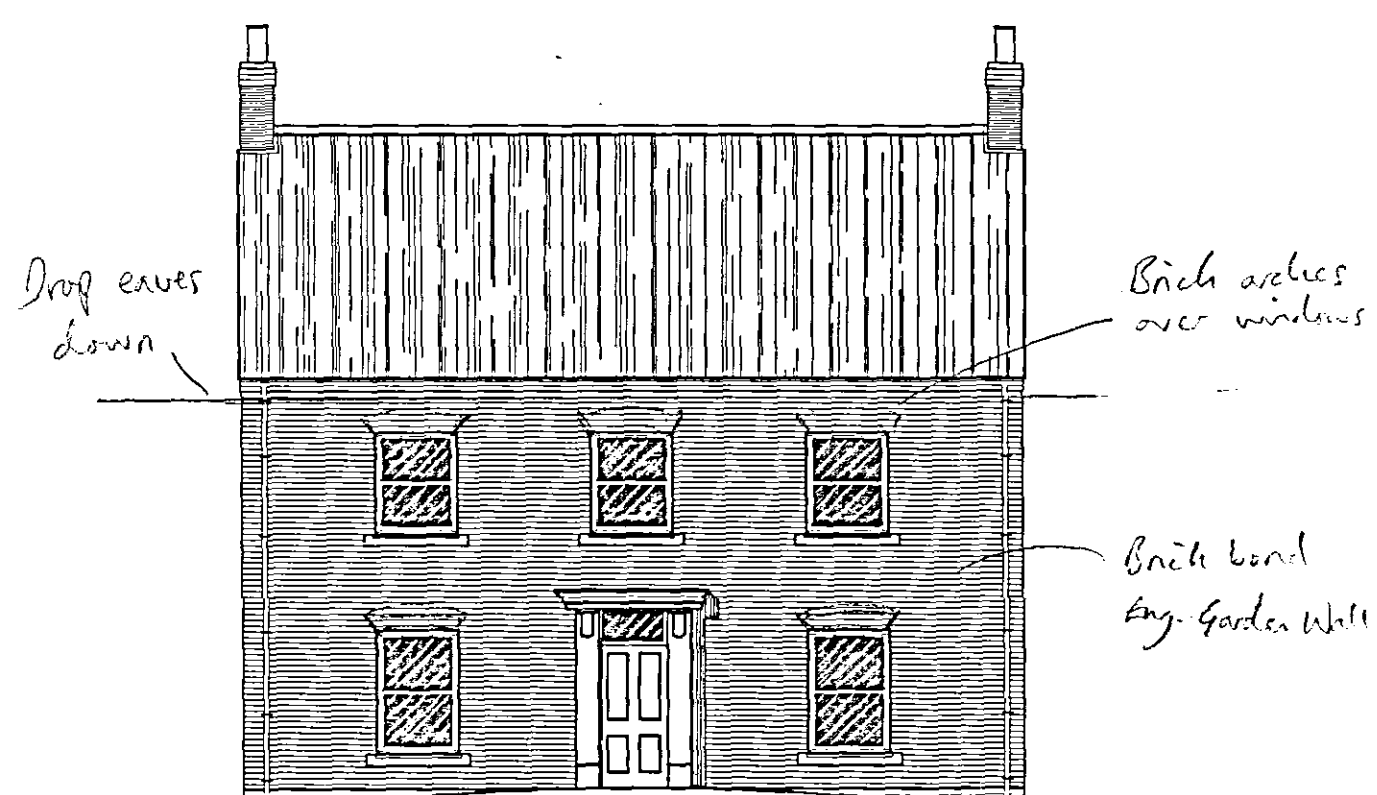

FRONT ELEVATION



SIDE ELEVATION





REAR ELEVATION



SIDE ELEVATION

Door design improved!

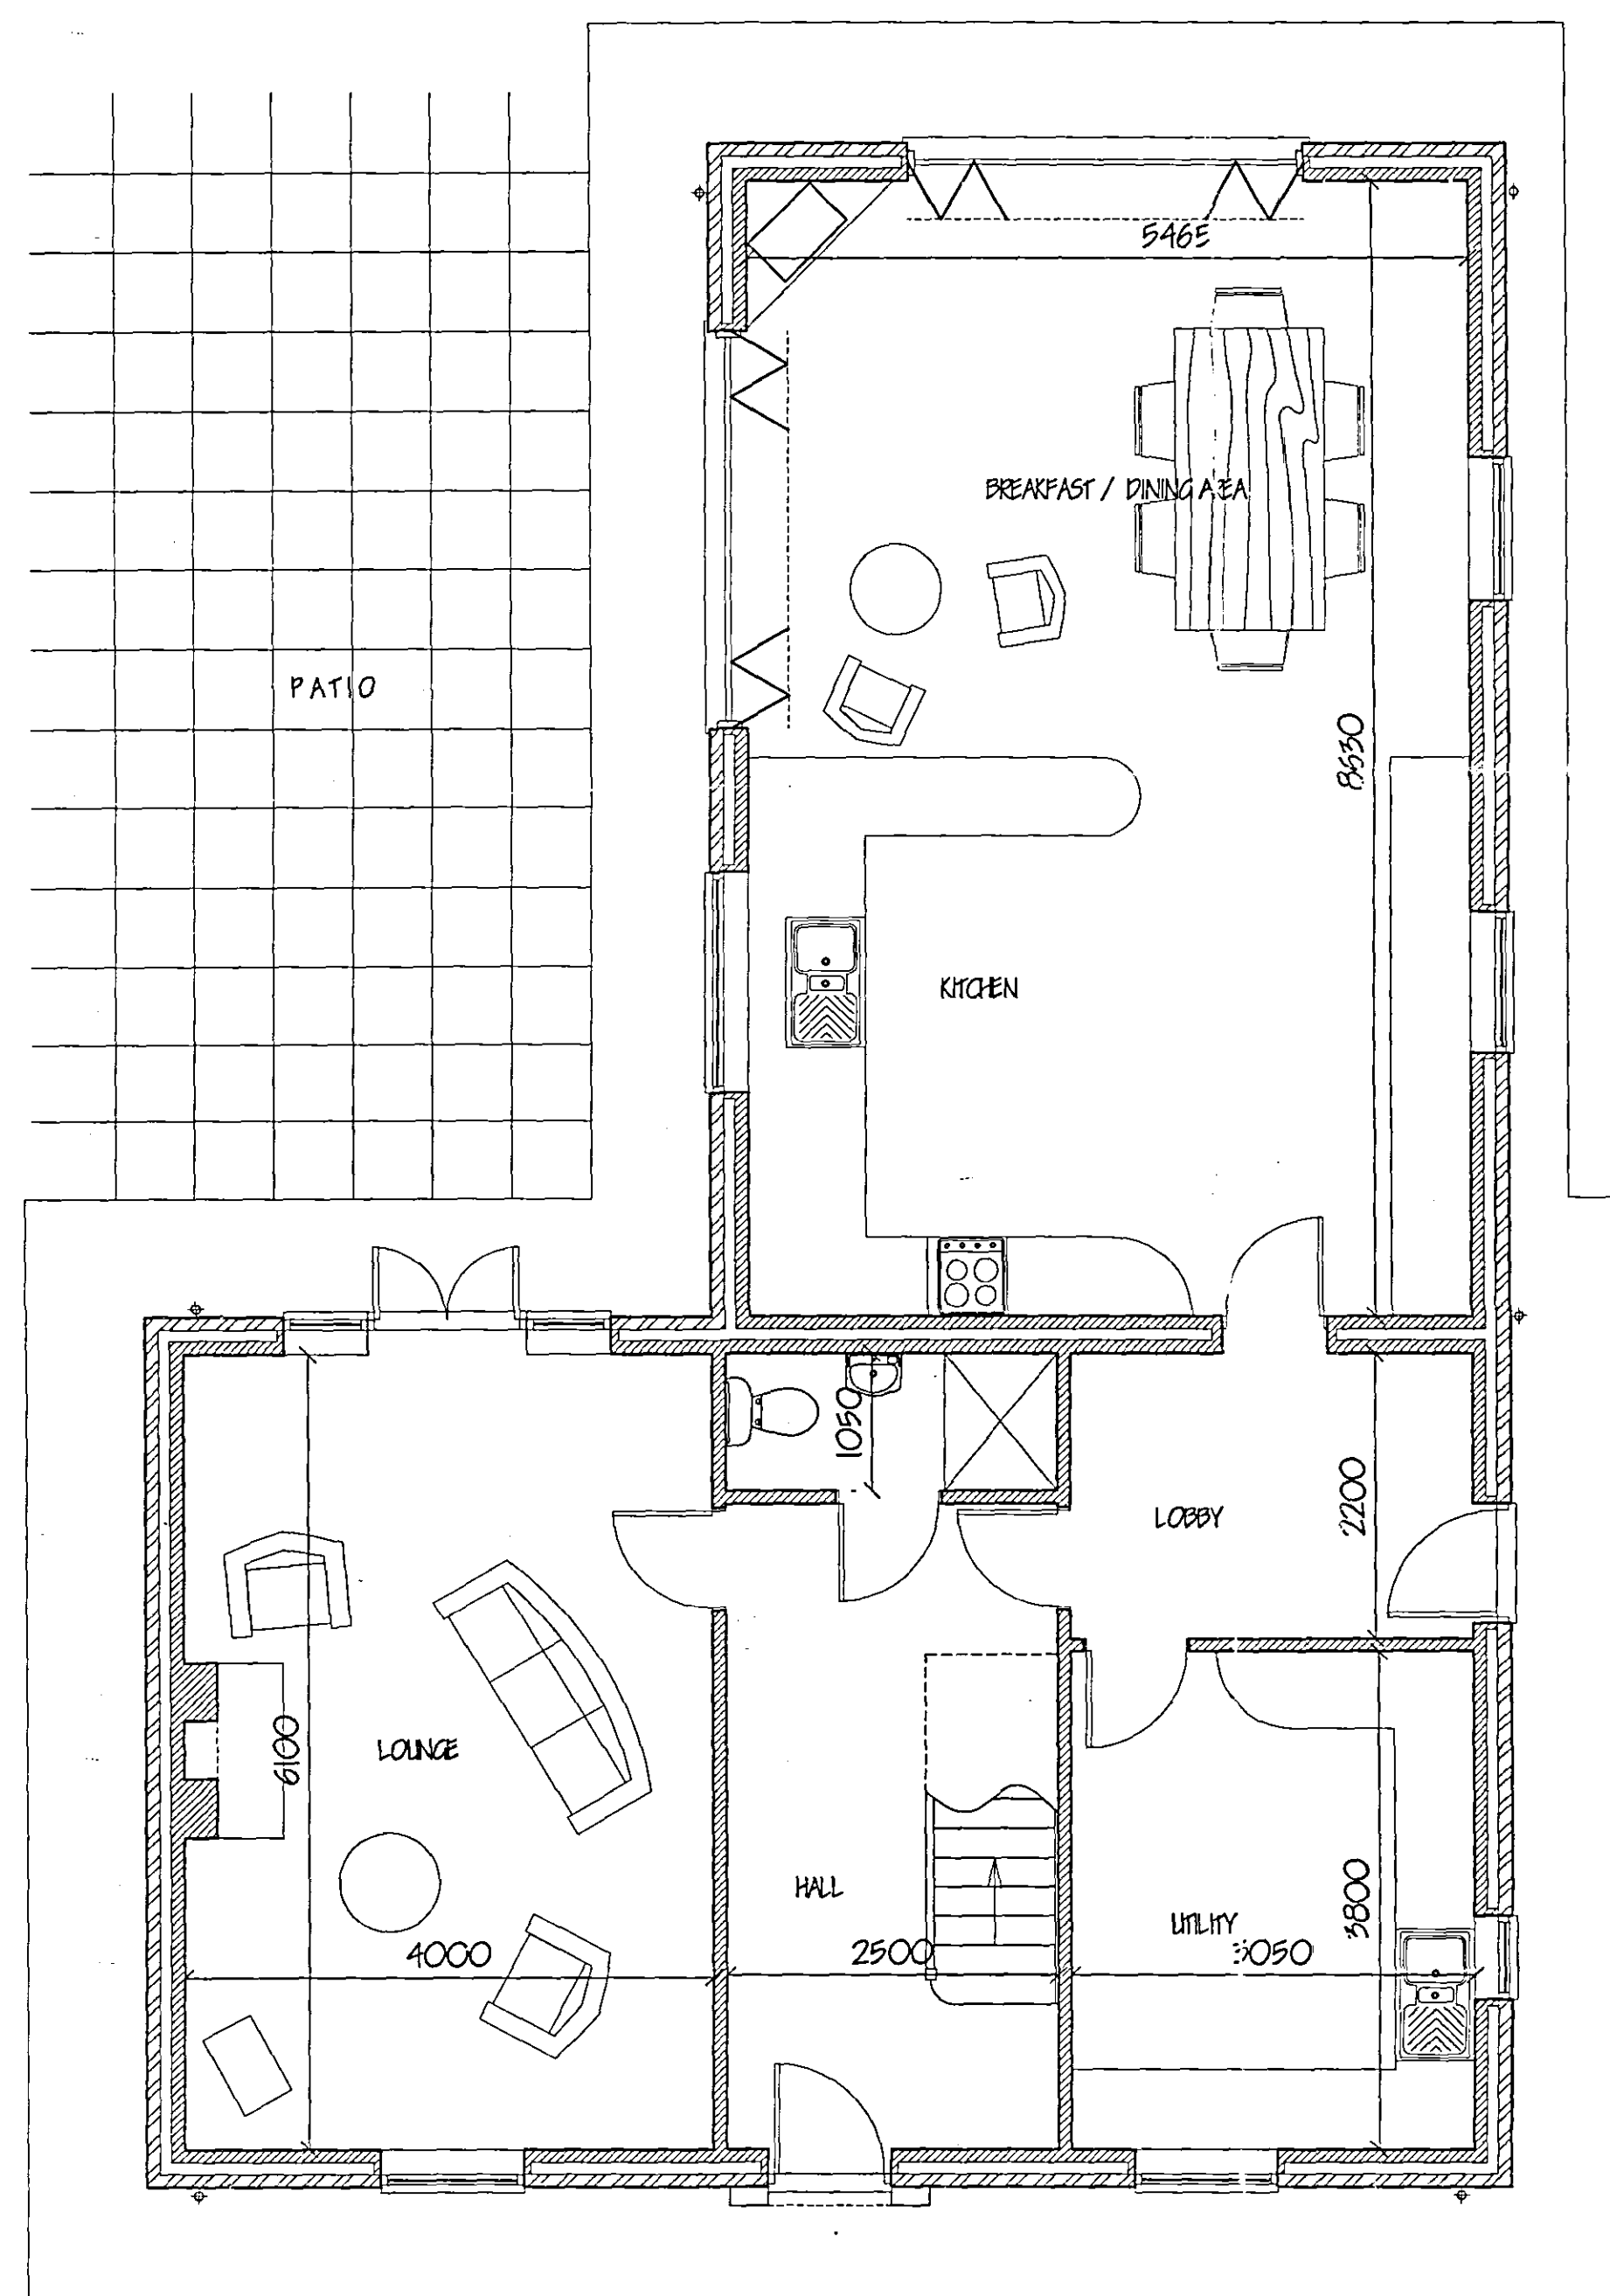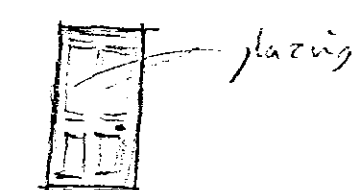


GROUND FLOOR PLAN

FOOT PRINT AREA - 121 Square metres.

2 styles of windows in dwelling,
do they work together?

Total floor area
= 247 m²
(34% increase on existing)

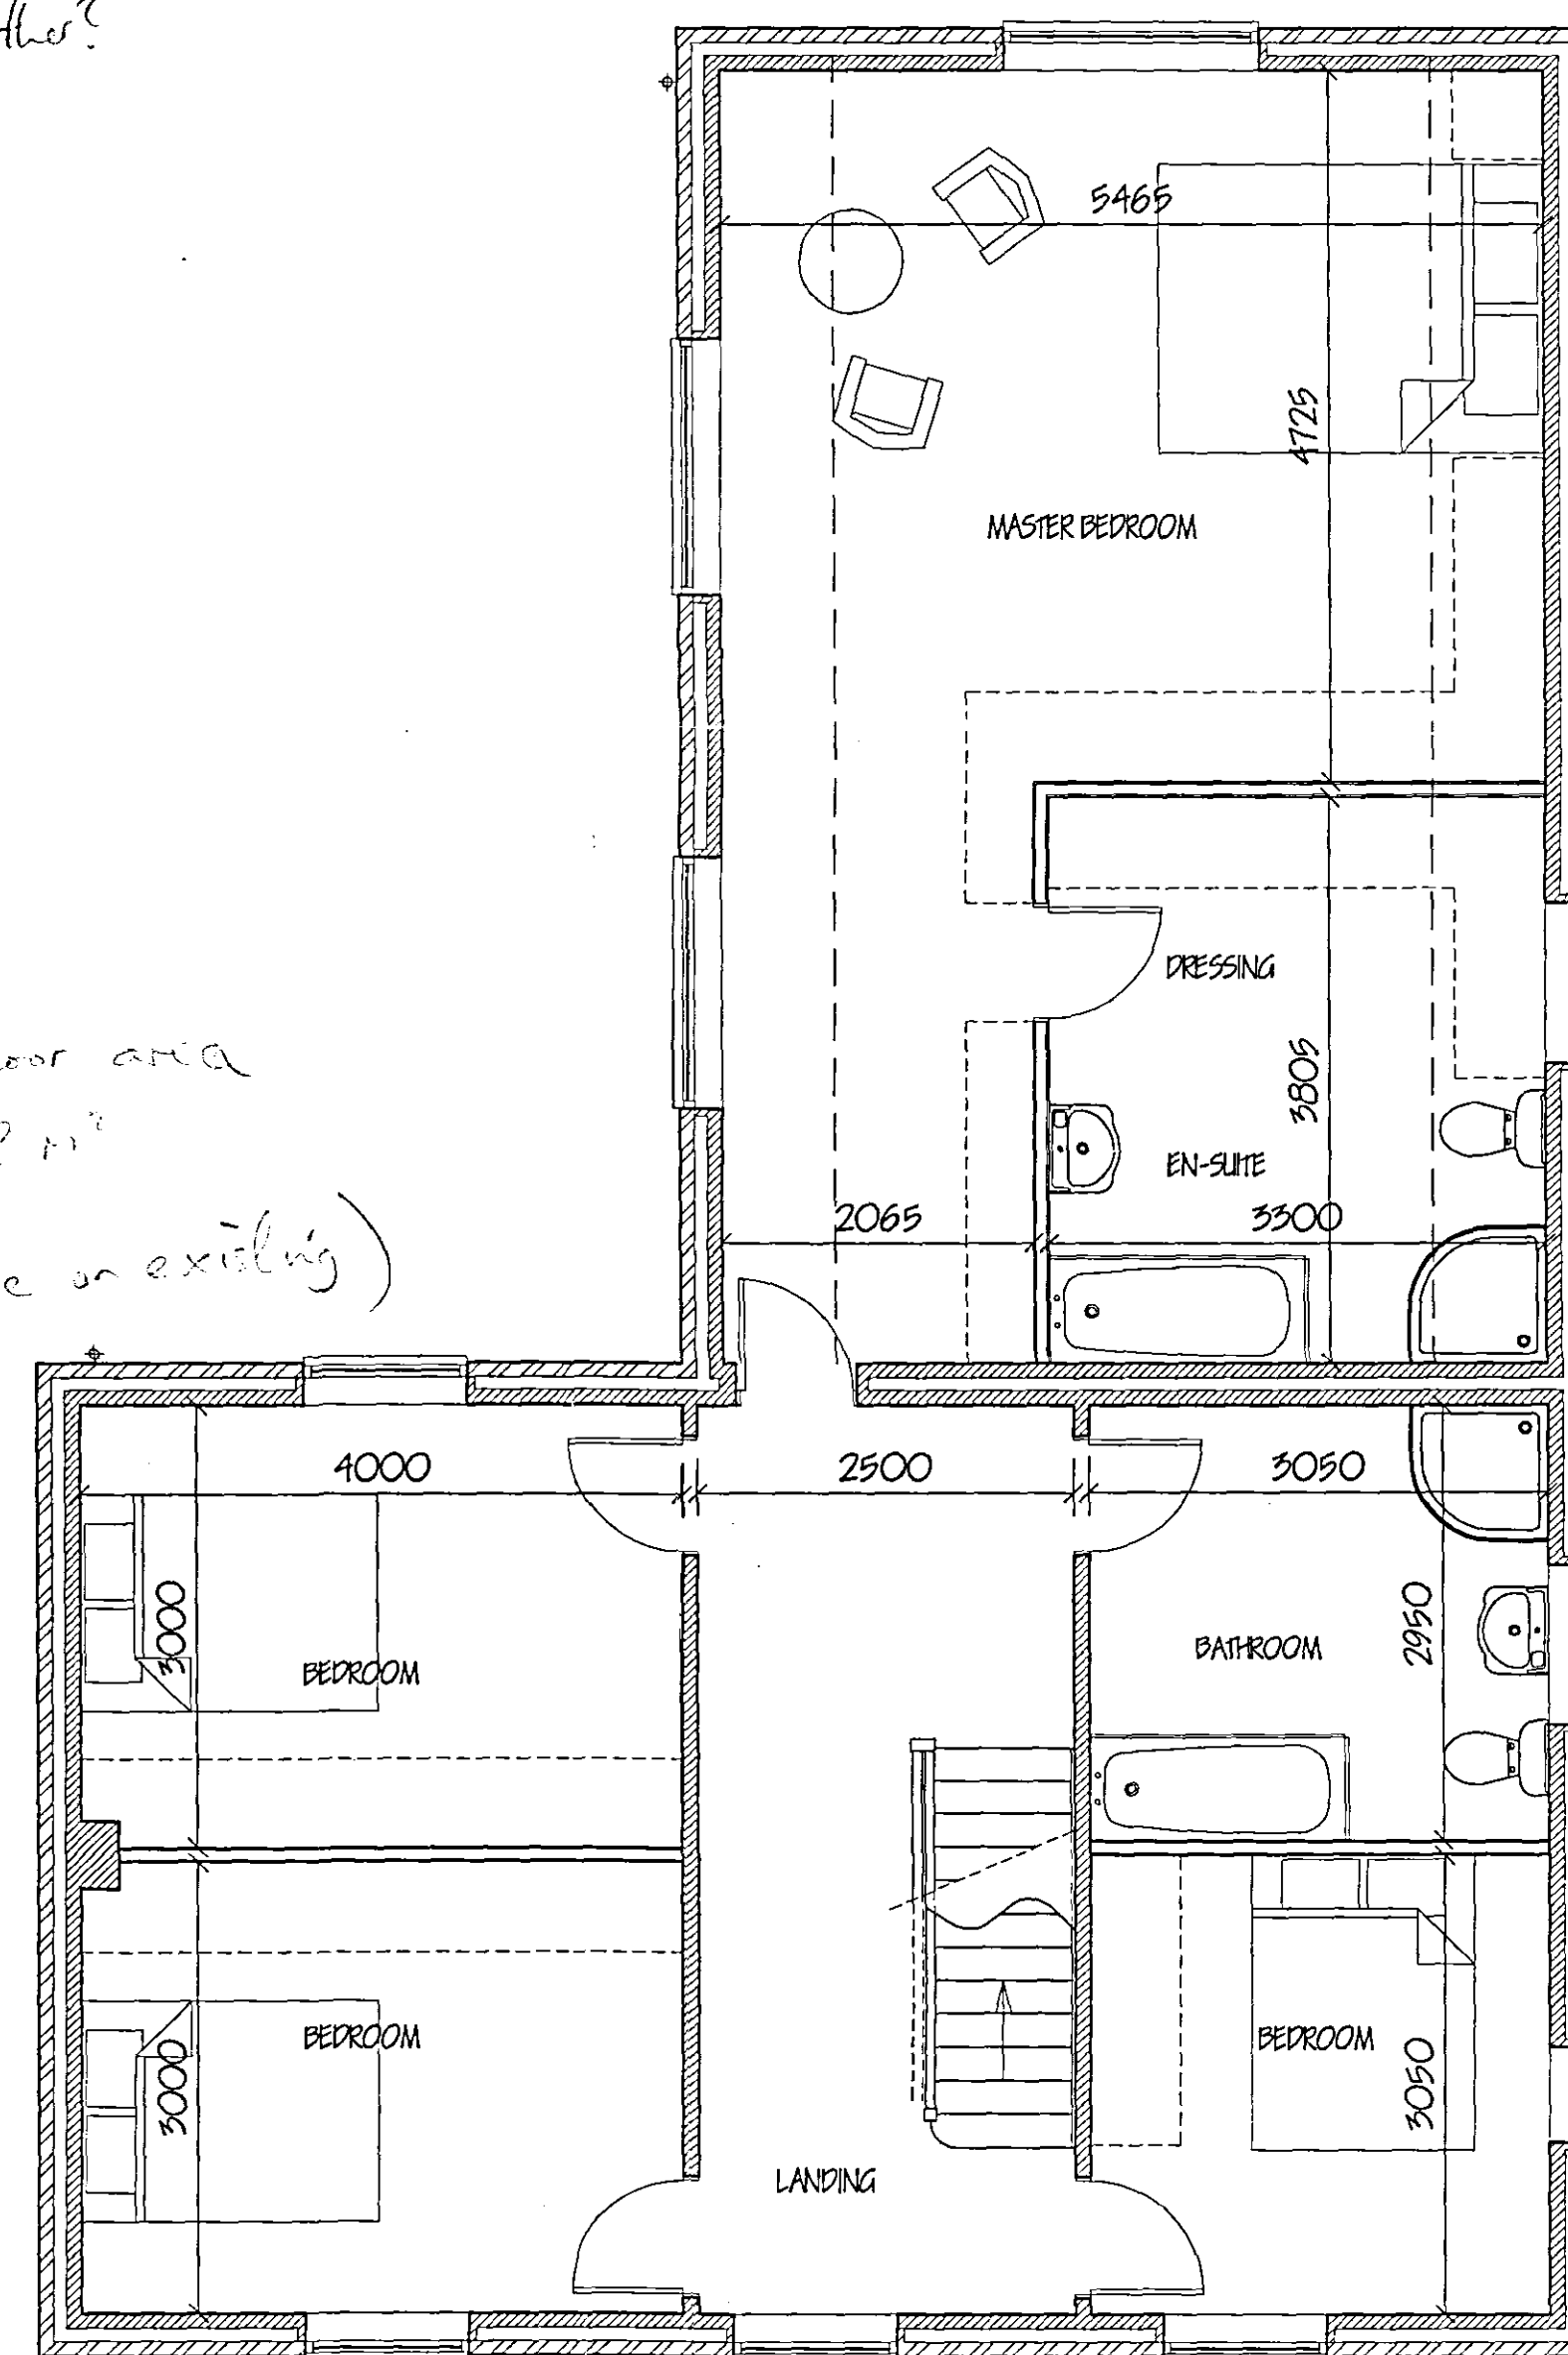

FIRST FLOOR PLAN

SHDC
Planning & Development
- 7 DEC 2006
Ref: 1640106

SUPERSEDED

A. Amend ELEVATIONS - PLANNING		DEC '06
Ref:	Revision	Date
G. R. MERCHANT LTD. LENO AMICE FWVO ARCHITECTURAL, STRUCTURAL AND LAND DRAINAGE CONSULTANTS 4 Wrights Mews 12A Park Road, Holbeach, Spalding, Lincs. PE12 7EZ Tel: 01400 400000 Fax: 01400 400744 E-Mail: gr.merchant@btconnect.com		
Project REPLACEMENT DWELLING, PEMBERY FARM HOUSE, PETERS POINT, SUTTON BRIDGE, SPALDING, Lincs.		
Client MR. & MRS. K. HARGREAVES.		
Drawing FLOOR PLANS & ELEVATIONS.		
Job Ref.	Drawing No.	
1410-06.	04A.	
Date	Drawn	
NOV '06.	GRM.	
Scales 1/50, 1/100.		
DO NOT SCALE FROM THIS DRAWING This drawing is copyright and may not be altered, traced, photographed or used for any other purpose other than that for which it is issued. The Designer/Consultant is to be held responsible for the accuracy and content of the drawing. It is the responsibility of the client to ensure that the drawing is used for the purpose intended. The drawing is issued on the basis of the information provided to the Designer/Consultant. The Designer/Consultant is not responsible for the accuracy of the information provided to the client. 