


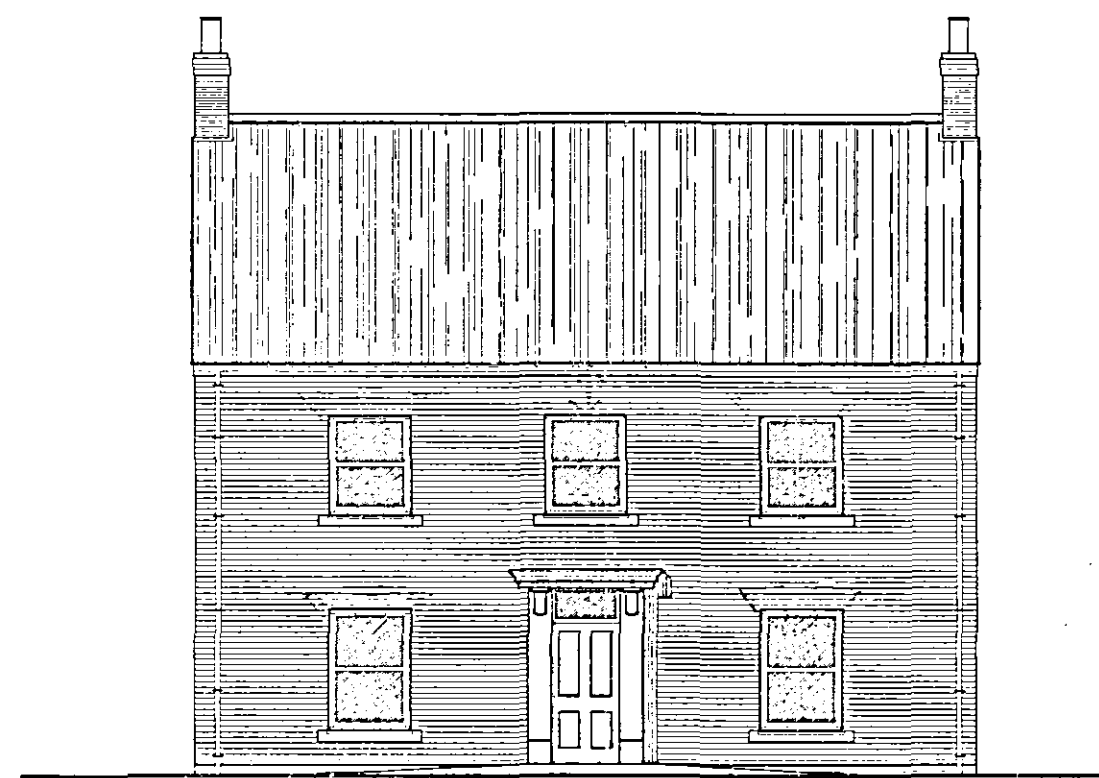


FRONT ELEVATION




SIDE ELEVATION



REAR ELEVATION

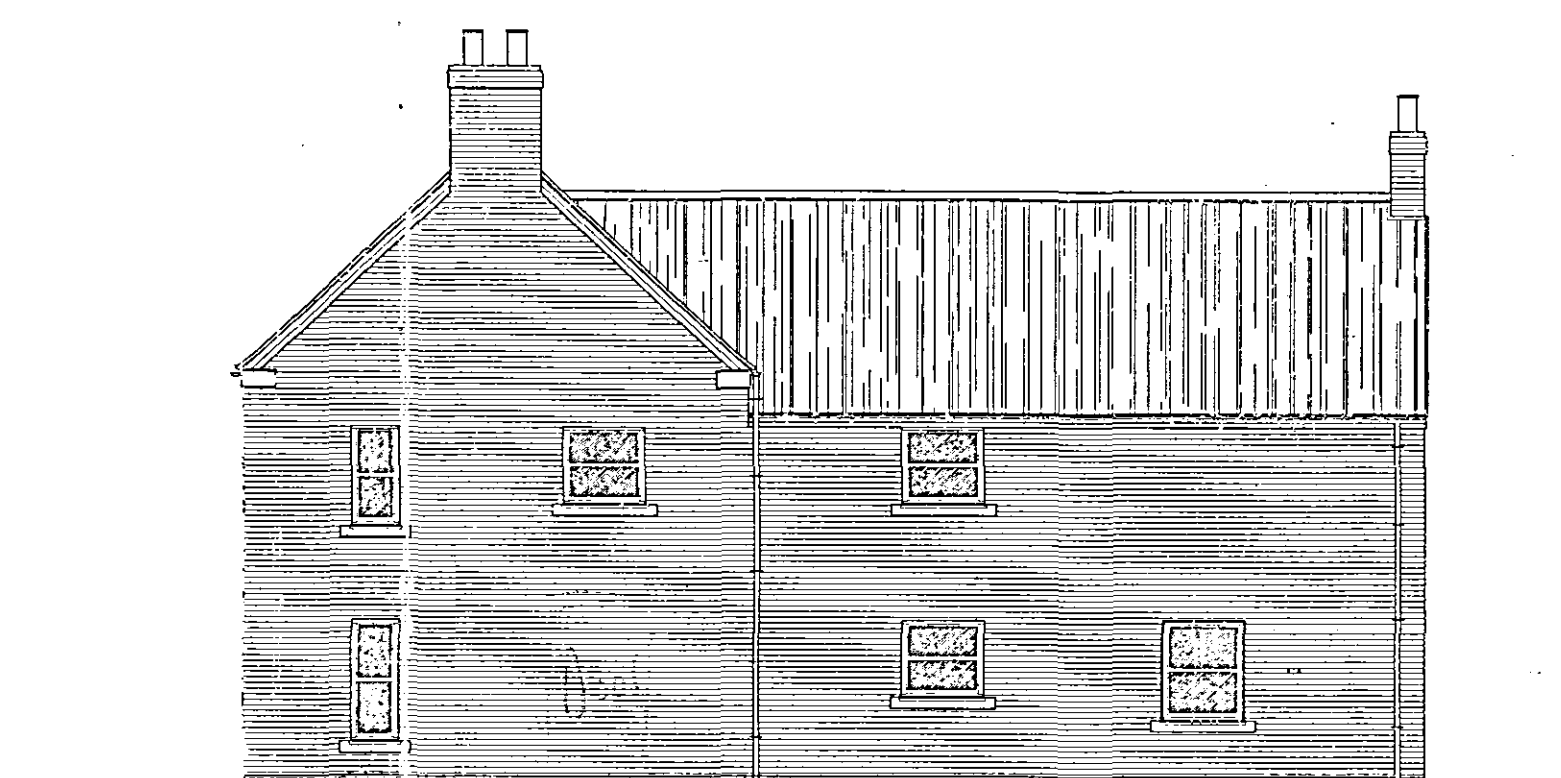

SIDE ELEVATION

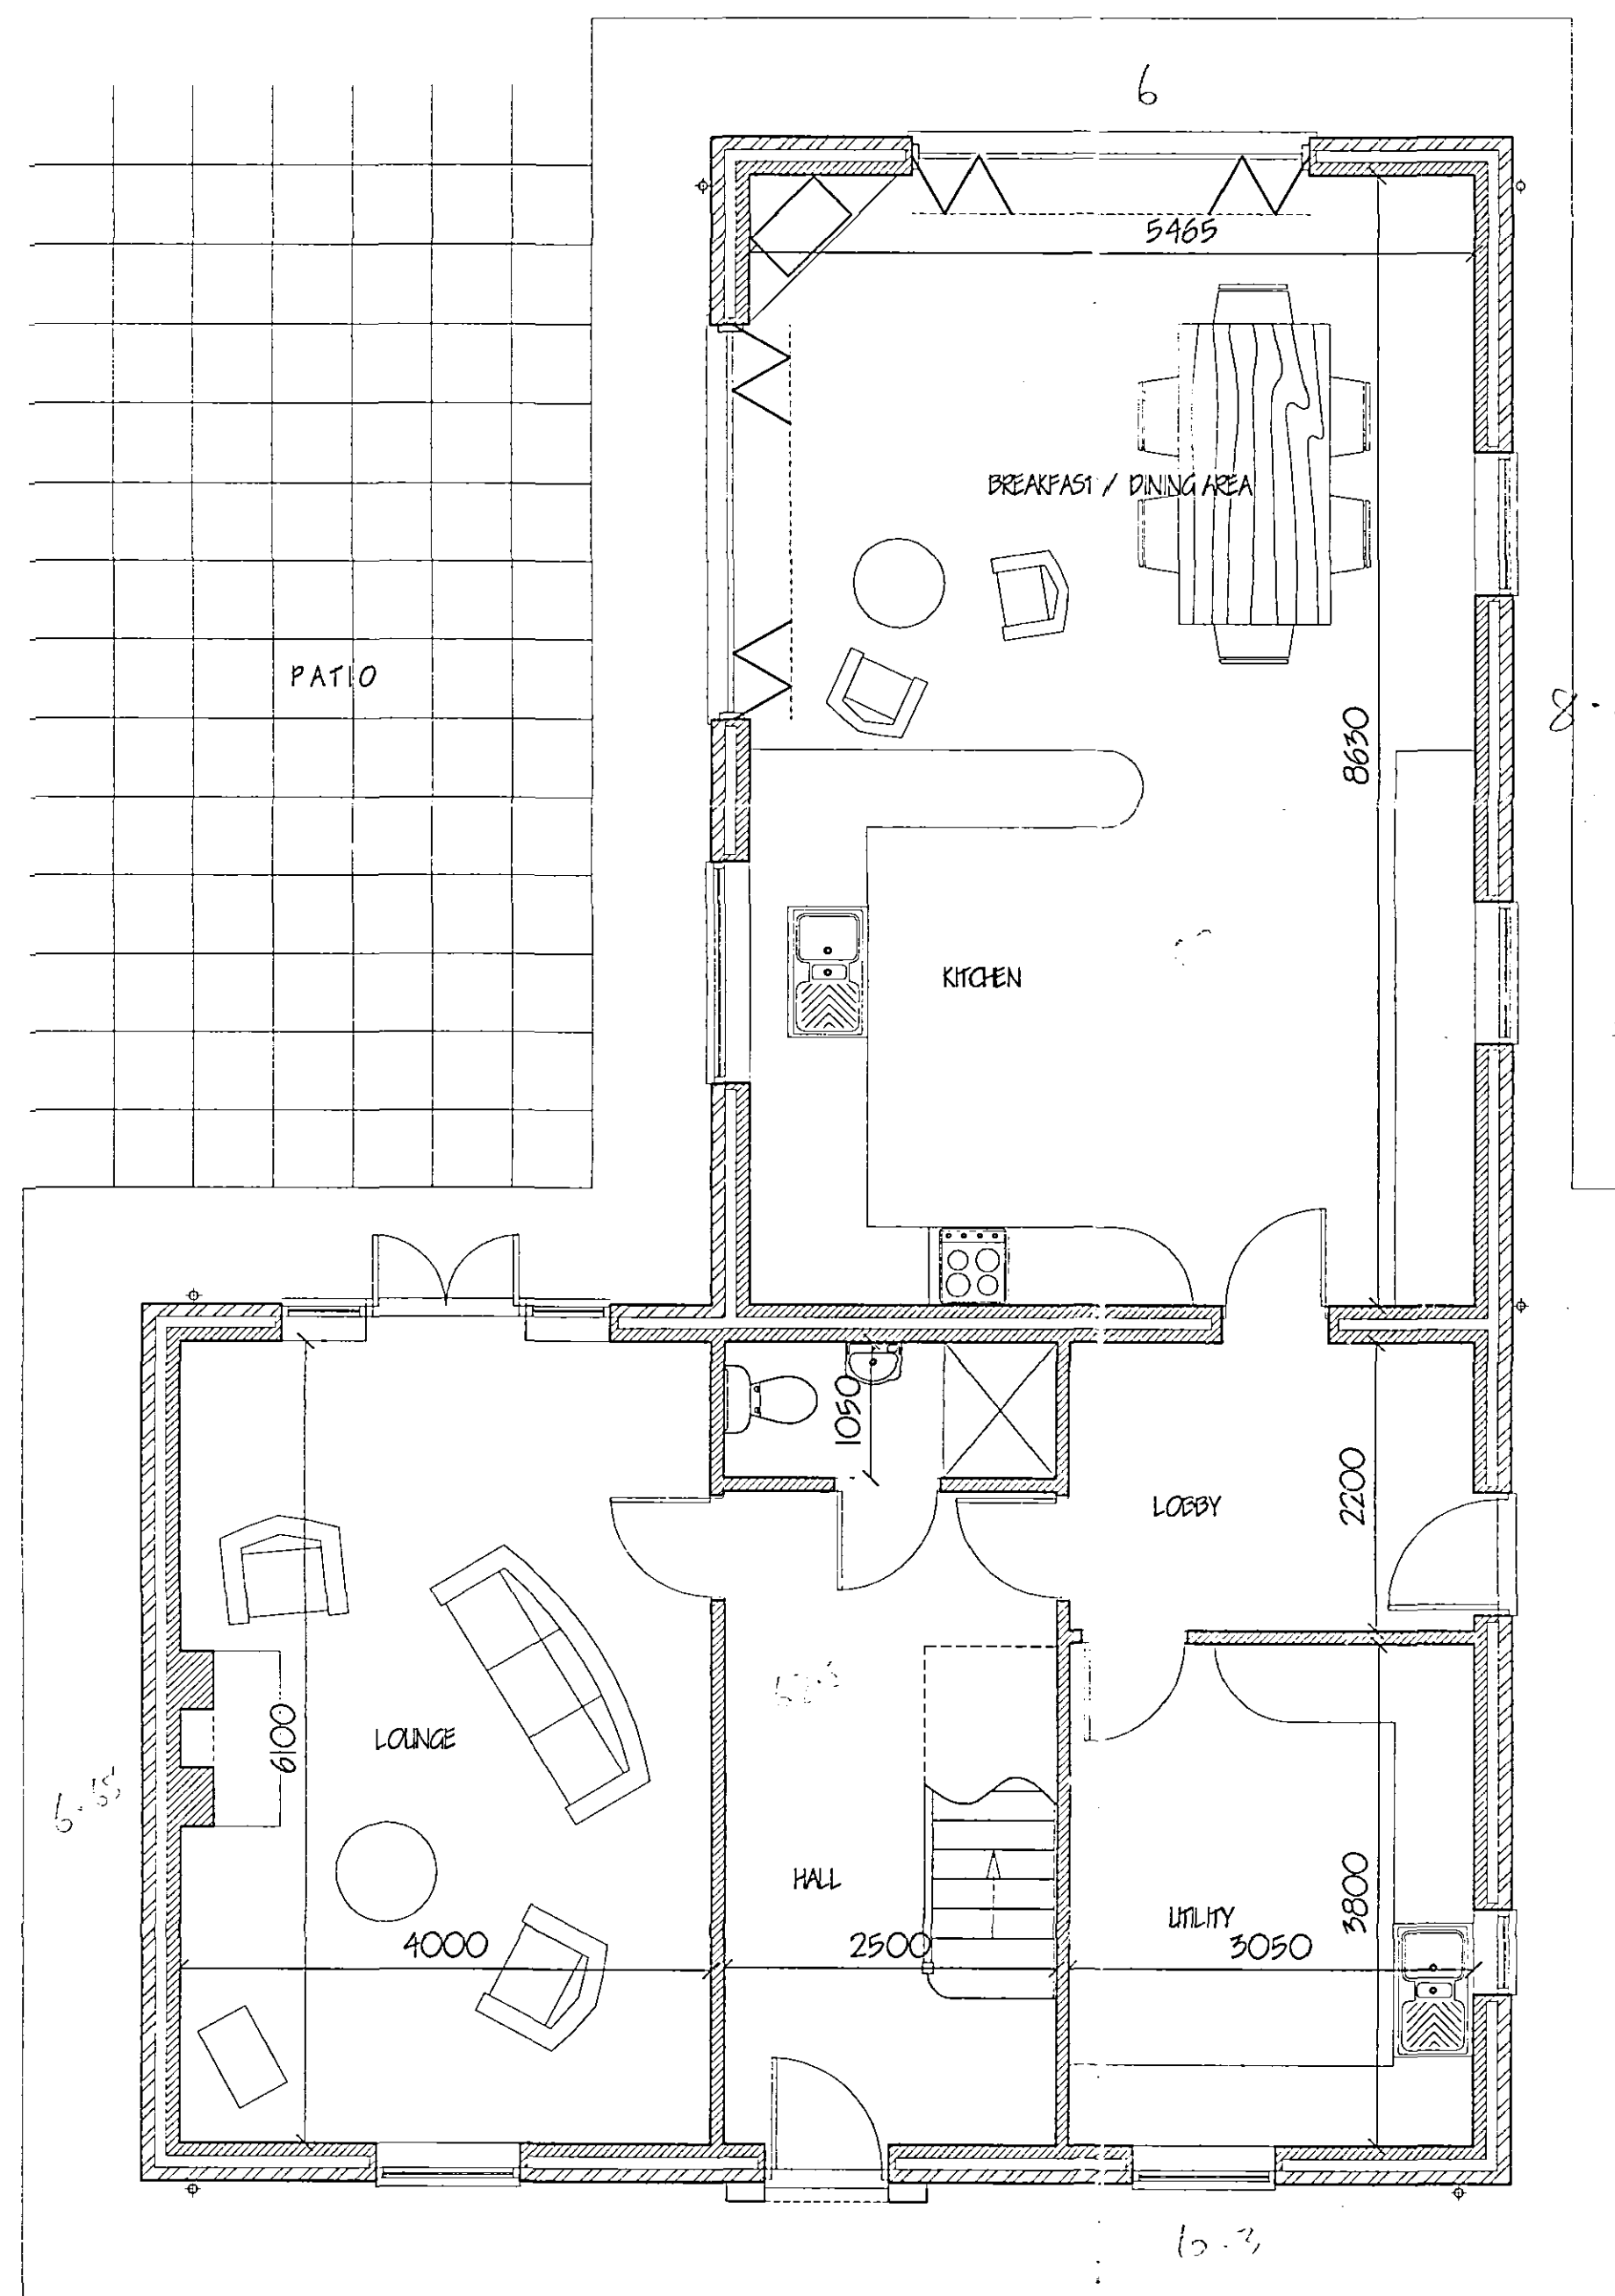


GROUND FLOOR PLAN

FOOT PRINT AREA - 110 Square metres.

8.5

Total gl.
= 121.5 m²

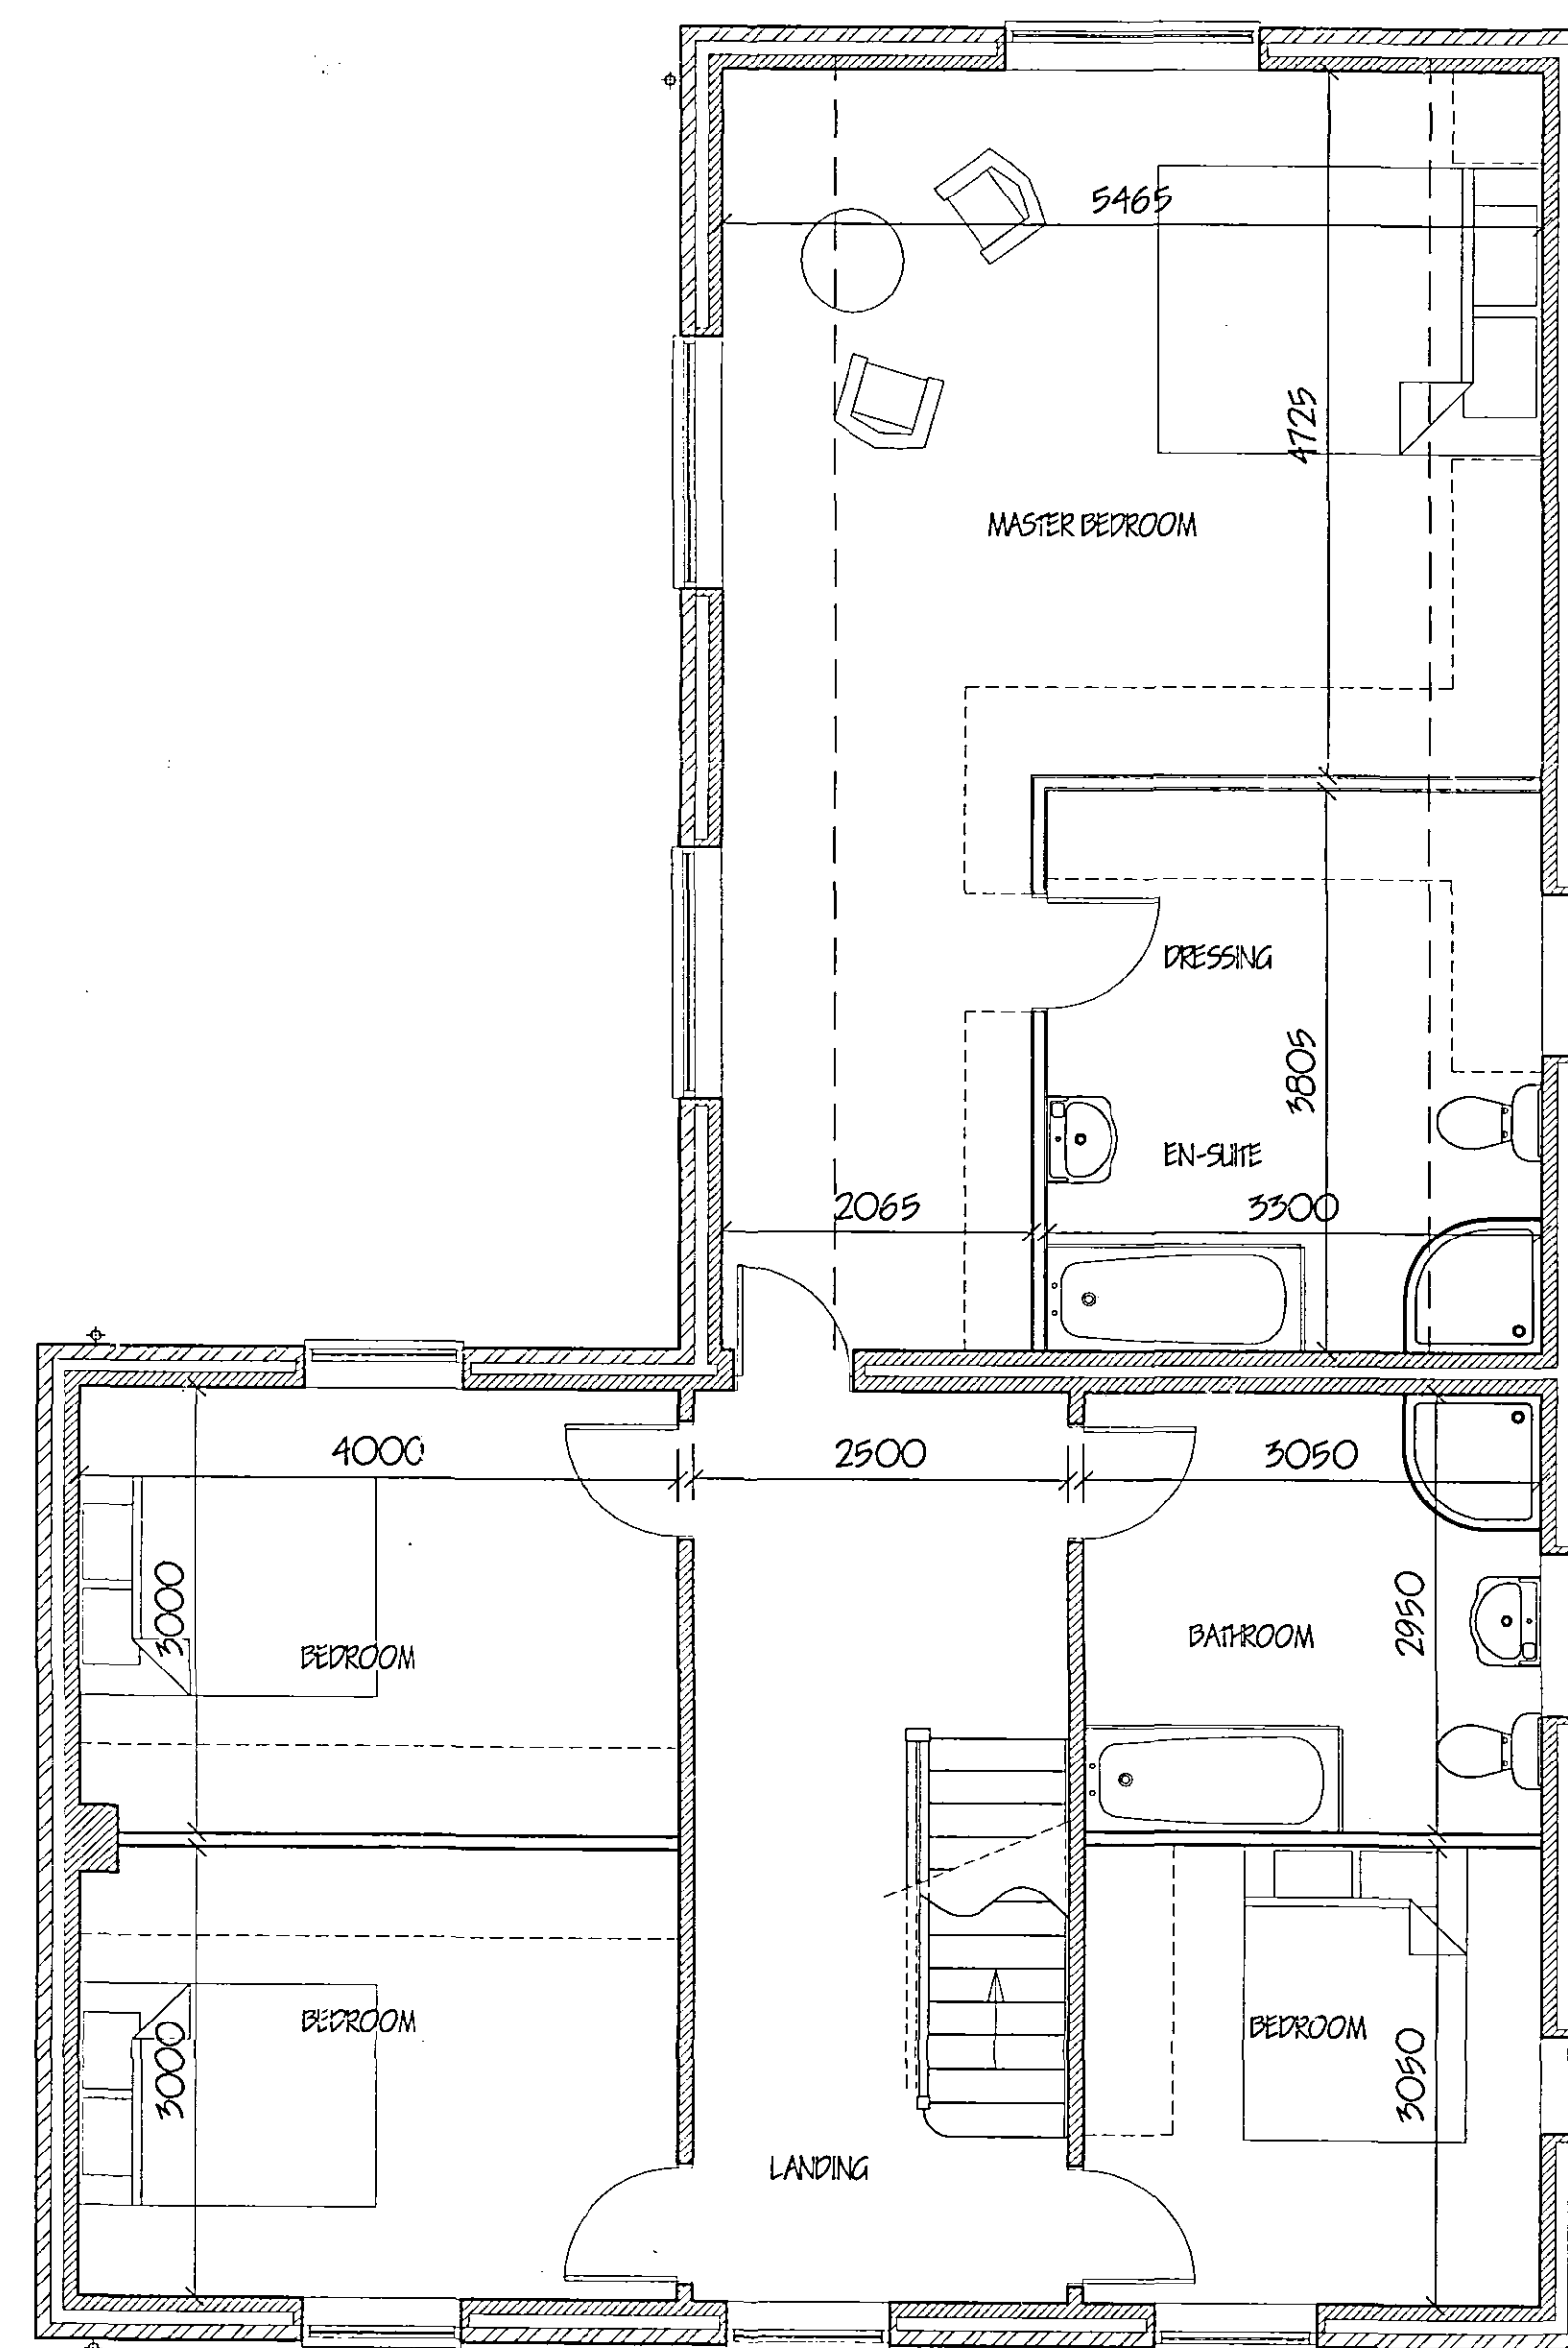

FIRST FLOOR PLAN

220 m²
Floor area

SHDC
PLANNING & DEVELOPMENT
28 NOV 2006
Ref. 1640/06

SUPERSEDED

G. R. MERCHANT LTD.	
LENG AMICE FWO	
ARCHITECTURAL, STRUCTURAL AND LAND DRAINAGE CONSULTANTS	
4 Wrights Mews 12A Park Road, Holbeach, Spalding, Lincs. PE12 7HL Tel: 01406 420500 Fax: 01406 425744 E-Mail: gr.merchant@btconnect.com	
Project REPLACEMENT DWELLING, PENGERRY FARM HOUSE, PETERS POINT, SUTTON BRIDGE, SPALDING, Lincs.	
Client MR. & MRS. K. HARGREAVES.	
Drawing FLOOR PLANS & ELEVATIONS.	
Job Ref. 1410-06.	Drawing No. 04.
Date NOV '06.	Drawn GRM.
Scales 1/50, 1/100.	
DO NOT SCALE FROM THIS DRAWING This drawing is copyright and may not be altered, copied, reproduced or used for any other purpose without the prior written consent of the Architect. The Architect's responsibility is to provide a design and report any discrepancies to the Architect. All details shown on the drawing including boundaries are based upon the site conditions and are not to be taken as a guarantee of accuracy. The Architect is not responsible for any errors or omissions which may be discovered during construction unless reported to the Architect as they arise. 