



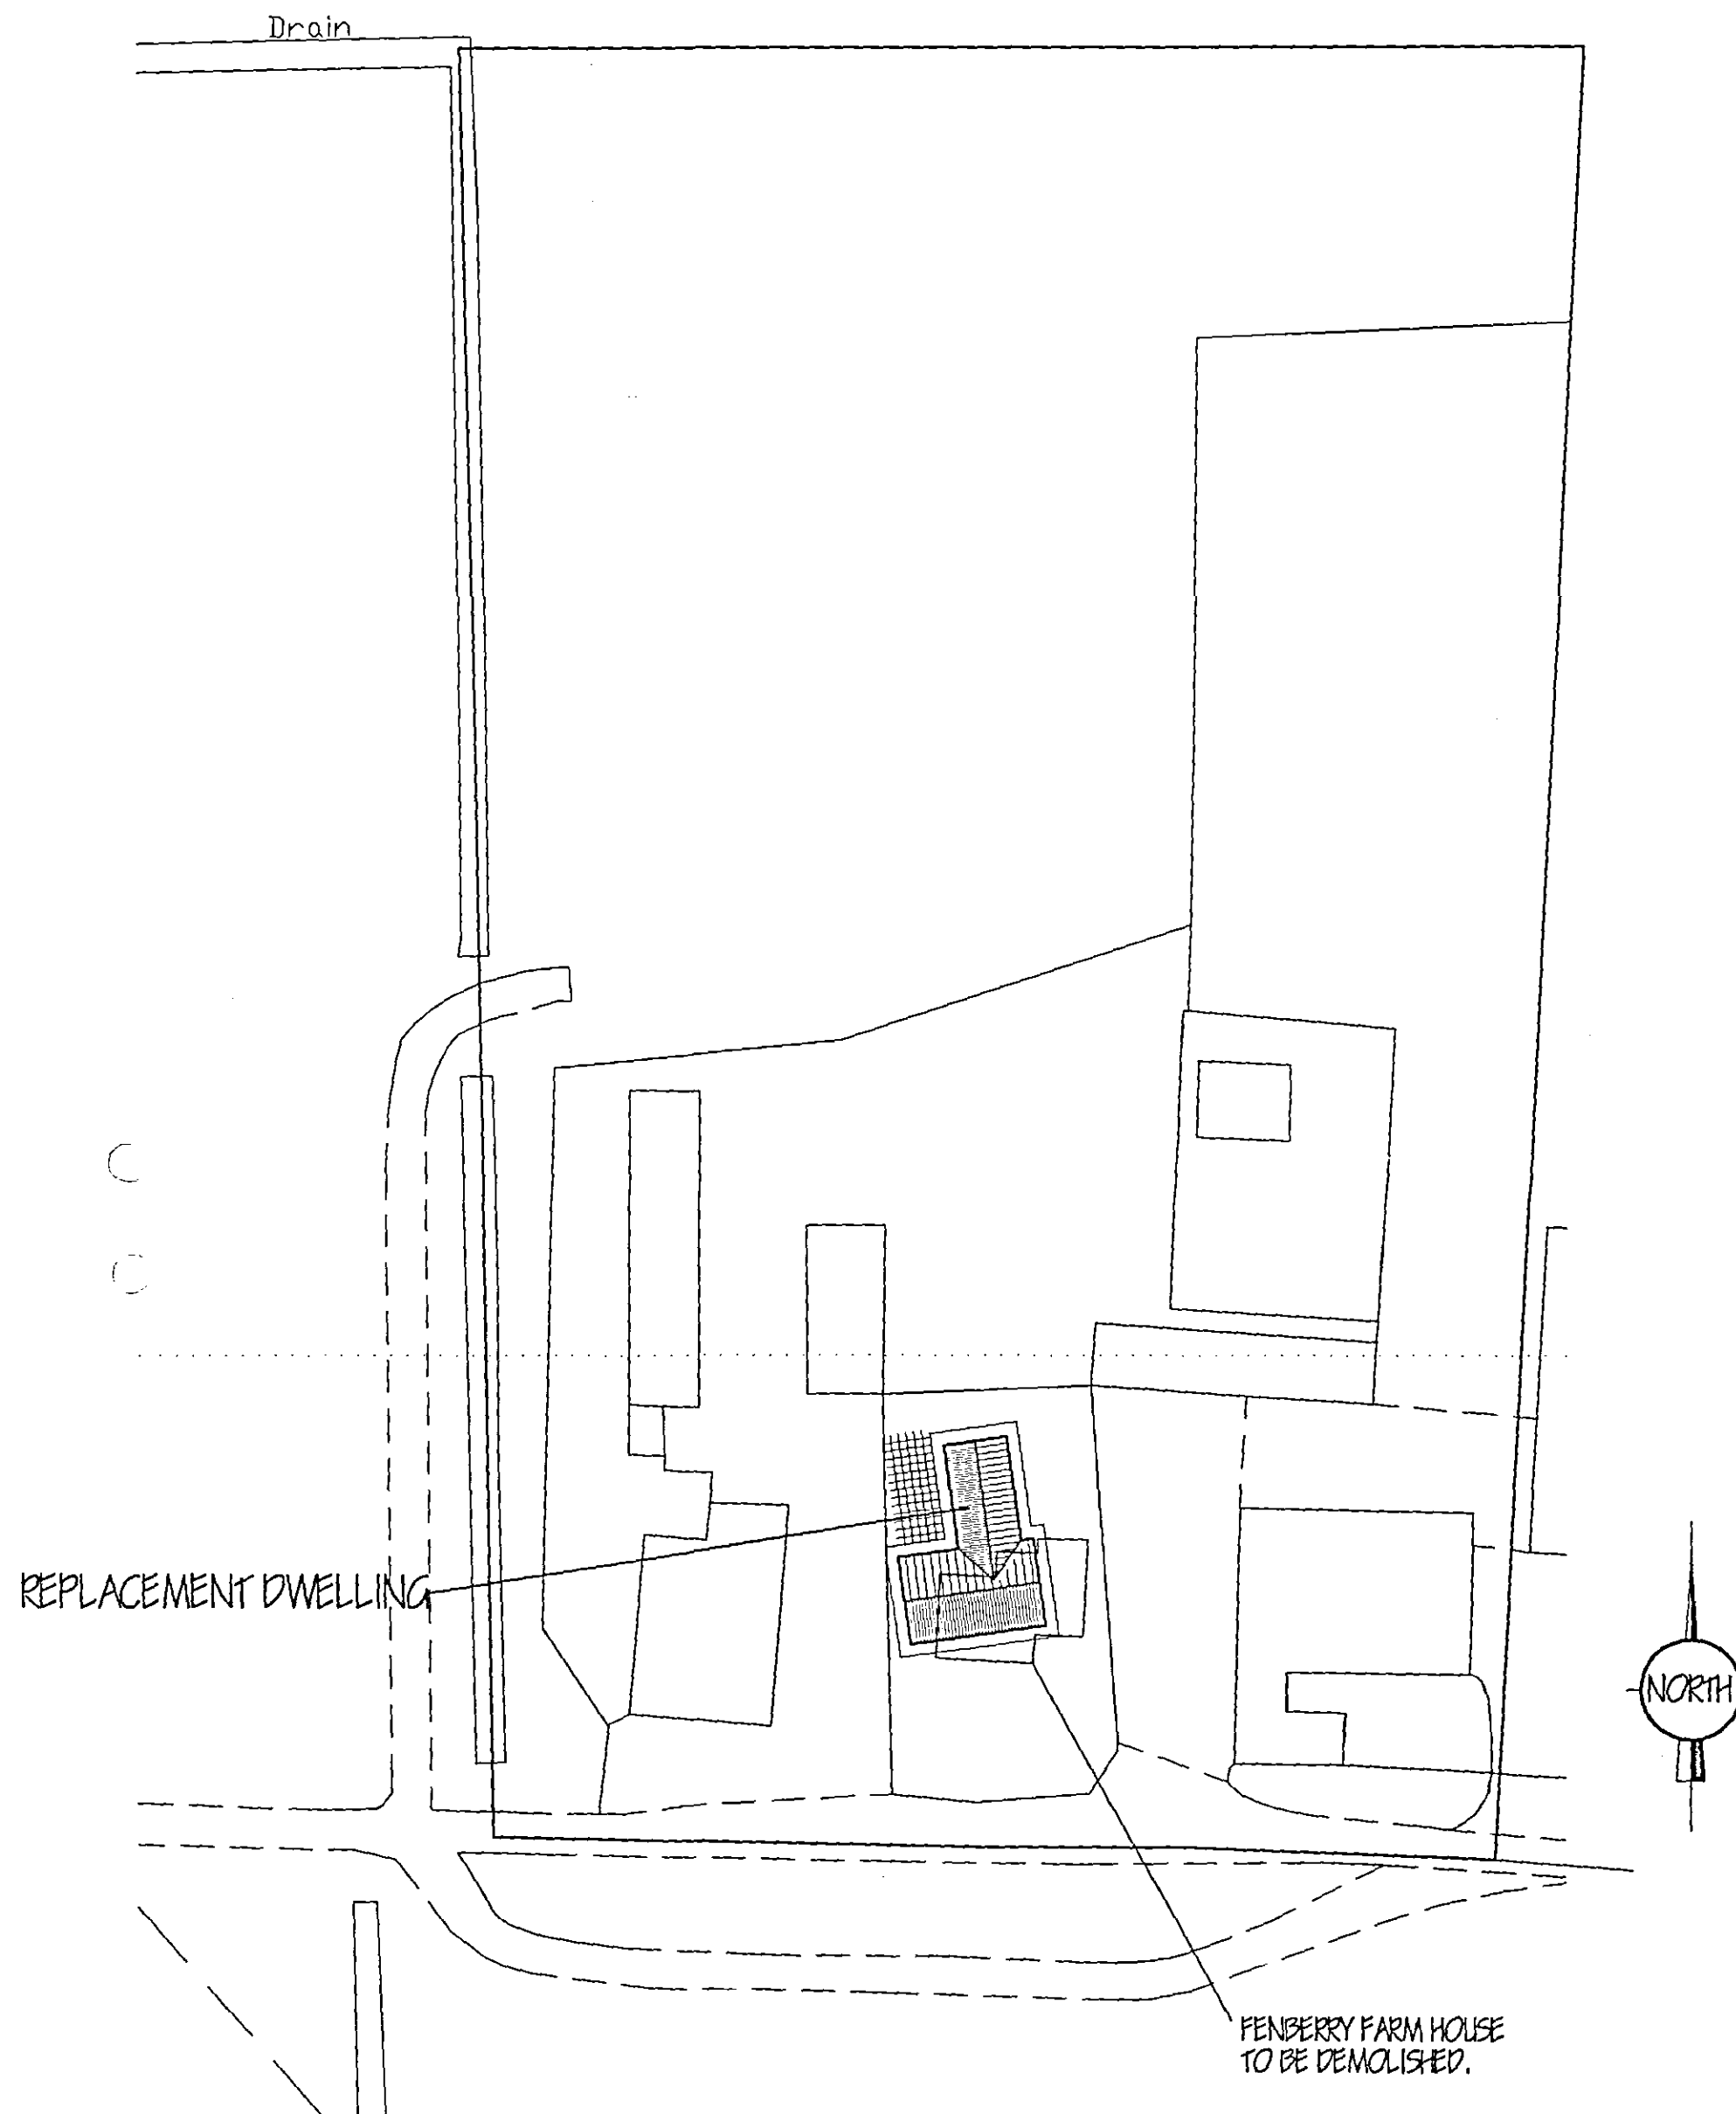

SITE PLAN.
1/500

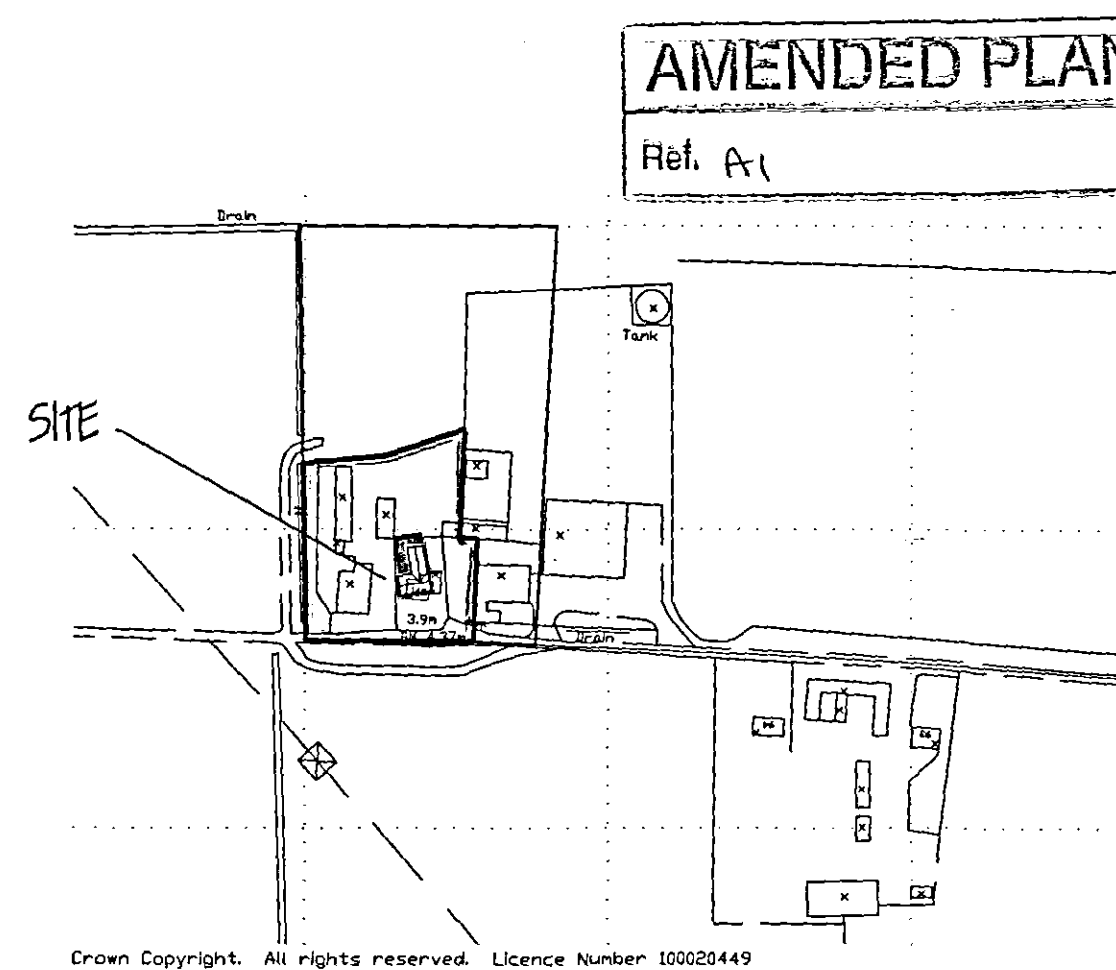

Crown Copyright. All rights reserved. Licence Number 100020449

LOCATION PLAN.
1/2500

SHDC
PLANNING & DEVELOPMENT
- 3 JAN 2007
Ref. 1640106

A. REDUCE OUTLINE OF SITE - PLANNING		JAN '07.
G. R. MERCHANT LTD.		15
IENG AMICE PIWO		15
ARCHITECTURAL, STRUCTURAL AND LAND DRAINAGE CONSULTANTS		
4 Wrights News 12A Park Road, Holbeach, Spalding, Lincs. PE21 2 7EZ Tel: 01406 450800 Fax: 01406 455744 E-Mail: gr.merchant@btconnect.com		
Project REPLACEMENT DWELLING, FENSBERRY FARM HOUSE, PETER POINT, SUTTON BRIDGE, SPALDING, LINC'S.		
Client MR. & MRS. K. HARGREAVES.		
Drawing LOCATION & SITE PLANS.		
Job Ref. 1410-06.	Drawing No. 05.	
Date SEPTEMBER '06.	Drawn G.R.M.	
Scales AS INDICATED.		
DO NOT SCALE FROM THIS DRAWING		
This drawing is copyright and may not be shared, loaned, photographed or used for any other purpose other than that for which it is issued. The General Contractor is to check all dimensions on site and report any discrepancies to the Architect. All details shown on this drawing including foundations are based upon typical site conditions related to the area. No responsibility can be accepted for abnormal conditions which may be discovered during construction unless reported to the Architect so that design amendments may be considered. Site and survey are recommended in respect of foundations to ascertain specific site conditions before foundation work is undertaken. The drawing is limited to the amount of information contained and does not purport to constitute a full specification of the works. It is issued for the purpose of obtaining Planning / Building Regulation approval. This drawing must not be used as a contract document alone. The works will not be supervised or inspected on site by G.R. Merchant or any representative thereof. It is the client or their appointed agents responsibility to correct inaccuracies, omissions, misstatements of materials, references to specifications, variations to contract documents, drawings and any other matters stated and all components and materials etc. to be used must be checked and approved by the client or their appointed agents before use. The drawing is issued in accordance with the provisions of the Building Regulations and the Building Act 1984. The Employer / Client must ensure that the selected contractor is competent with and complies with all measures necessary to achieve compliance with Health and Safety legislation for the works.		