





FRONT ELEVATION

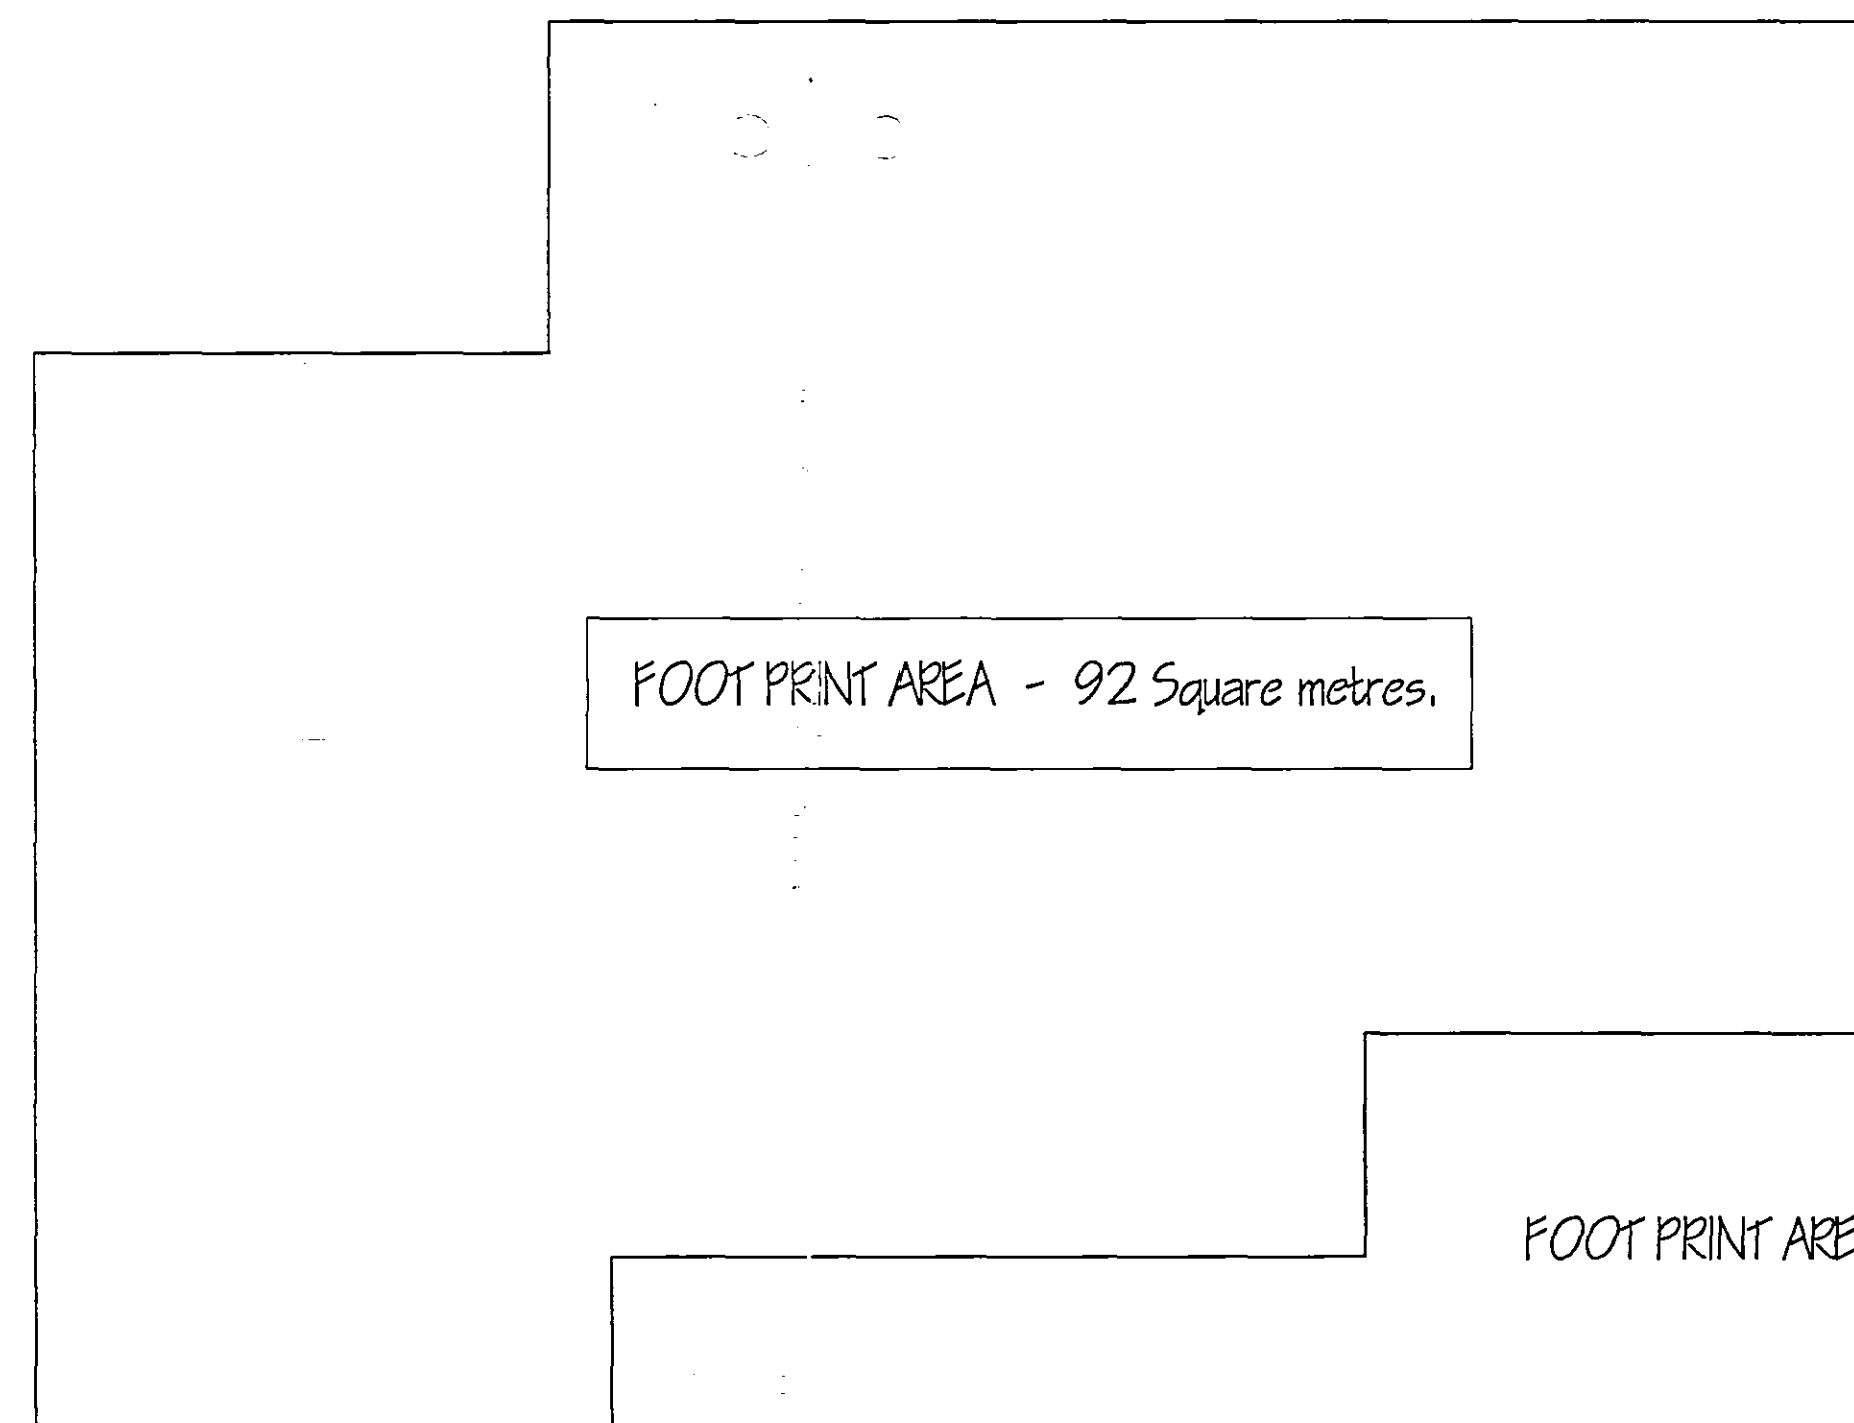

FOOT PRINT AREA - 92 Square metres.

FOOT PRINT AREA + 20% = 110 Square metres.

EXISTING FLOOR PLAN [FOOT-PRINT] OF FENBERRY FARM HOUSE.

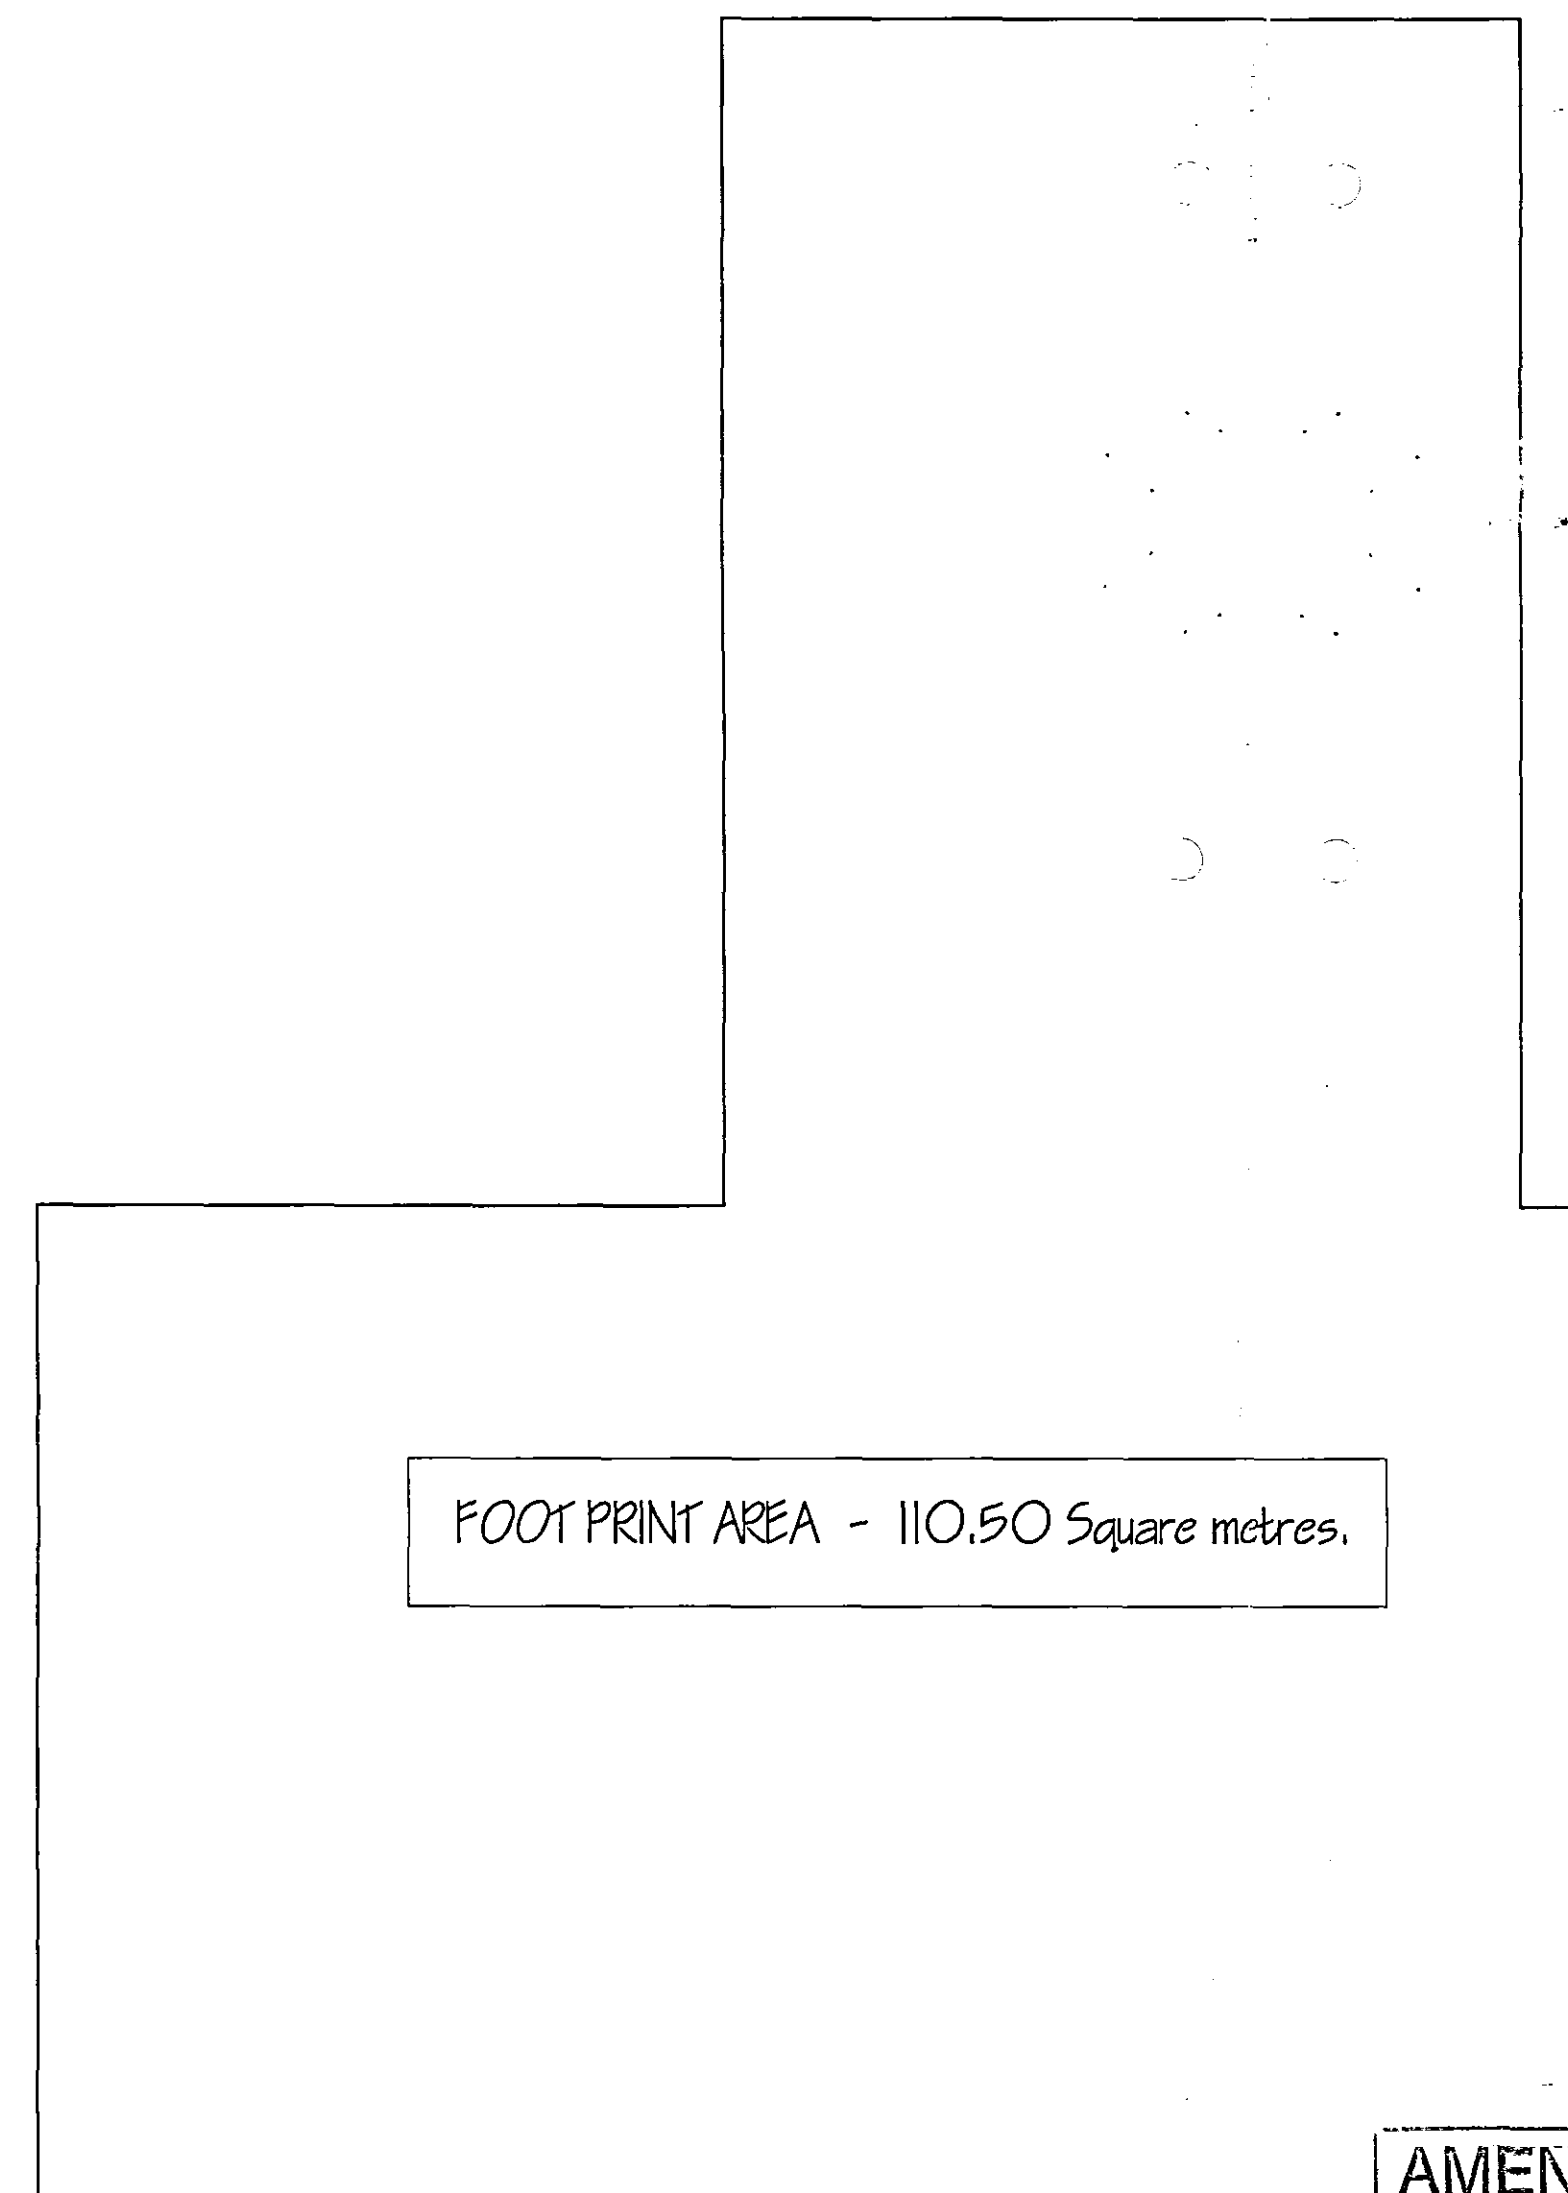

FOOT PRINT AREA - 110.50 Square metres.

PROPOSED FLOOR PLAN. [FOOT-PRINT]

AMENDED PLAN

Ref. A1

SHDC
PLANNING & DEVELOPMENT
- 3 JAN 2007
Ref. 1640106

A. REPLACE DWELLING - PLANNING		JAN '07.
ref.	revision	date

G. R. MERCHANT LTD.
LENG AMICE FWFO
**ARCHITECTURAL, STRUCTURAL
AND LAND DRAINAGE
CONSULTANTS**
4 Wrights Blaws
12A Popk Road, Holbeach,
Spalding, Lincs. PE12 7EX
Tel: 01403 400000
Fax: 01406 425744
E-Mail: gr.merchant@btconnect.com

Project
REPLACEMENT DWELLING,
FENBERRY FARM HOUSE,
PETERS POINT,
SUTTON BRIDGE, SPALDING, Lincs.

Client
MR. & MRS. K. HARGREAVES.

Drawing
ELEVATION & SIZE COMPARISONS.

Job Ref. 1410-06.	Drawing No. 02A.
Date SEPT '06.	Drawn GRM.

Scales
1/50.

DO NOT SCALE FROM THIS DRAWING
This drawing is copyright and may not be shared, copied, photocopied or used for any other purpose other than that for which it is issued. The General Contractor is to check all dimensions on site and report any discrepancies to the Architect. All details shown on the drawing including foundations are based upon typical site conditions related to the area. No responsibility can be accepted for abnormal conditions which may be discovered during construction unless reported to the Architect in time for design amendments may be considered. This and surveys are recommended in respect of foundations to establish specific site conditions and to provide such a foundation. The drawing is issued for the sole purpose of obtaining Planning / Building Regulation approval. This drawing must not be used as a contract document. The Architect is not responsible for the construction of the building. It is the responsibility of the General Contractor to ensure that the building is constructed in accordance with the Building Regulations and all other relevant legislation. The Employer / Client shall ensure that the General Contractor is licensed with and adopts all measures necessary to achieve compliance with health and safety legislation for building sites and work places. The Employer / Client is advised that should the services need to comply with the Construction Design and Management Regulations an Independent Planning Supervisor will be required. The works shall comprise of all work shown on the drawing and details. Work that may be required to be done but may be necessary to be done in order to carry out the work that is shown to be required. It is the job of the General Contractor to ensure that the work is done in accordance with the Building Regulations and all other relevant legislation. It is the responsibility of the General Contractor to ensure that the building is constructed in accordance with the Building Regulations and all other relevant legislation.