



© Design Copyright reserved. Written consent must be obtained before copying or reproducing this drawing.
Do not scale this drawing, use figured dimensions only. Contractors are responsible for taking and checking
site dimensions. Any discrepancy must be reported to the Architectural Technologist immediately.

LEGEND / NOTES COLUMN : Rev A SDR 24-11-2005. Increased floor area, window/door
positions changed, rooflights changed, chimney removed, stairs
changed, en-suite added.
Rev B SDR 16-12-2005. Minor amendments as per clients
requirements
Rev C SDR 21-12-2005. Minor amendments as per clients
requirements

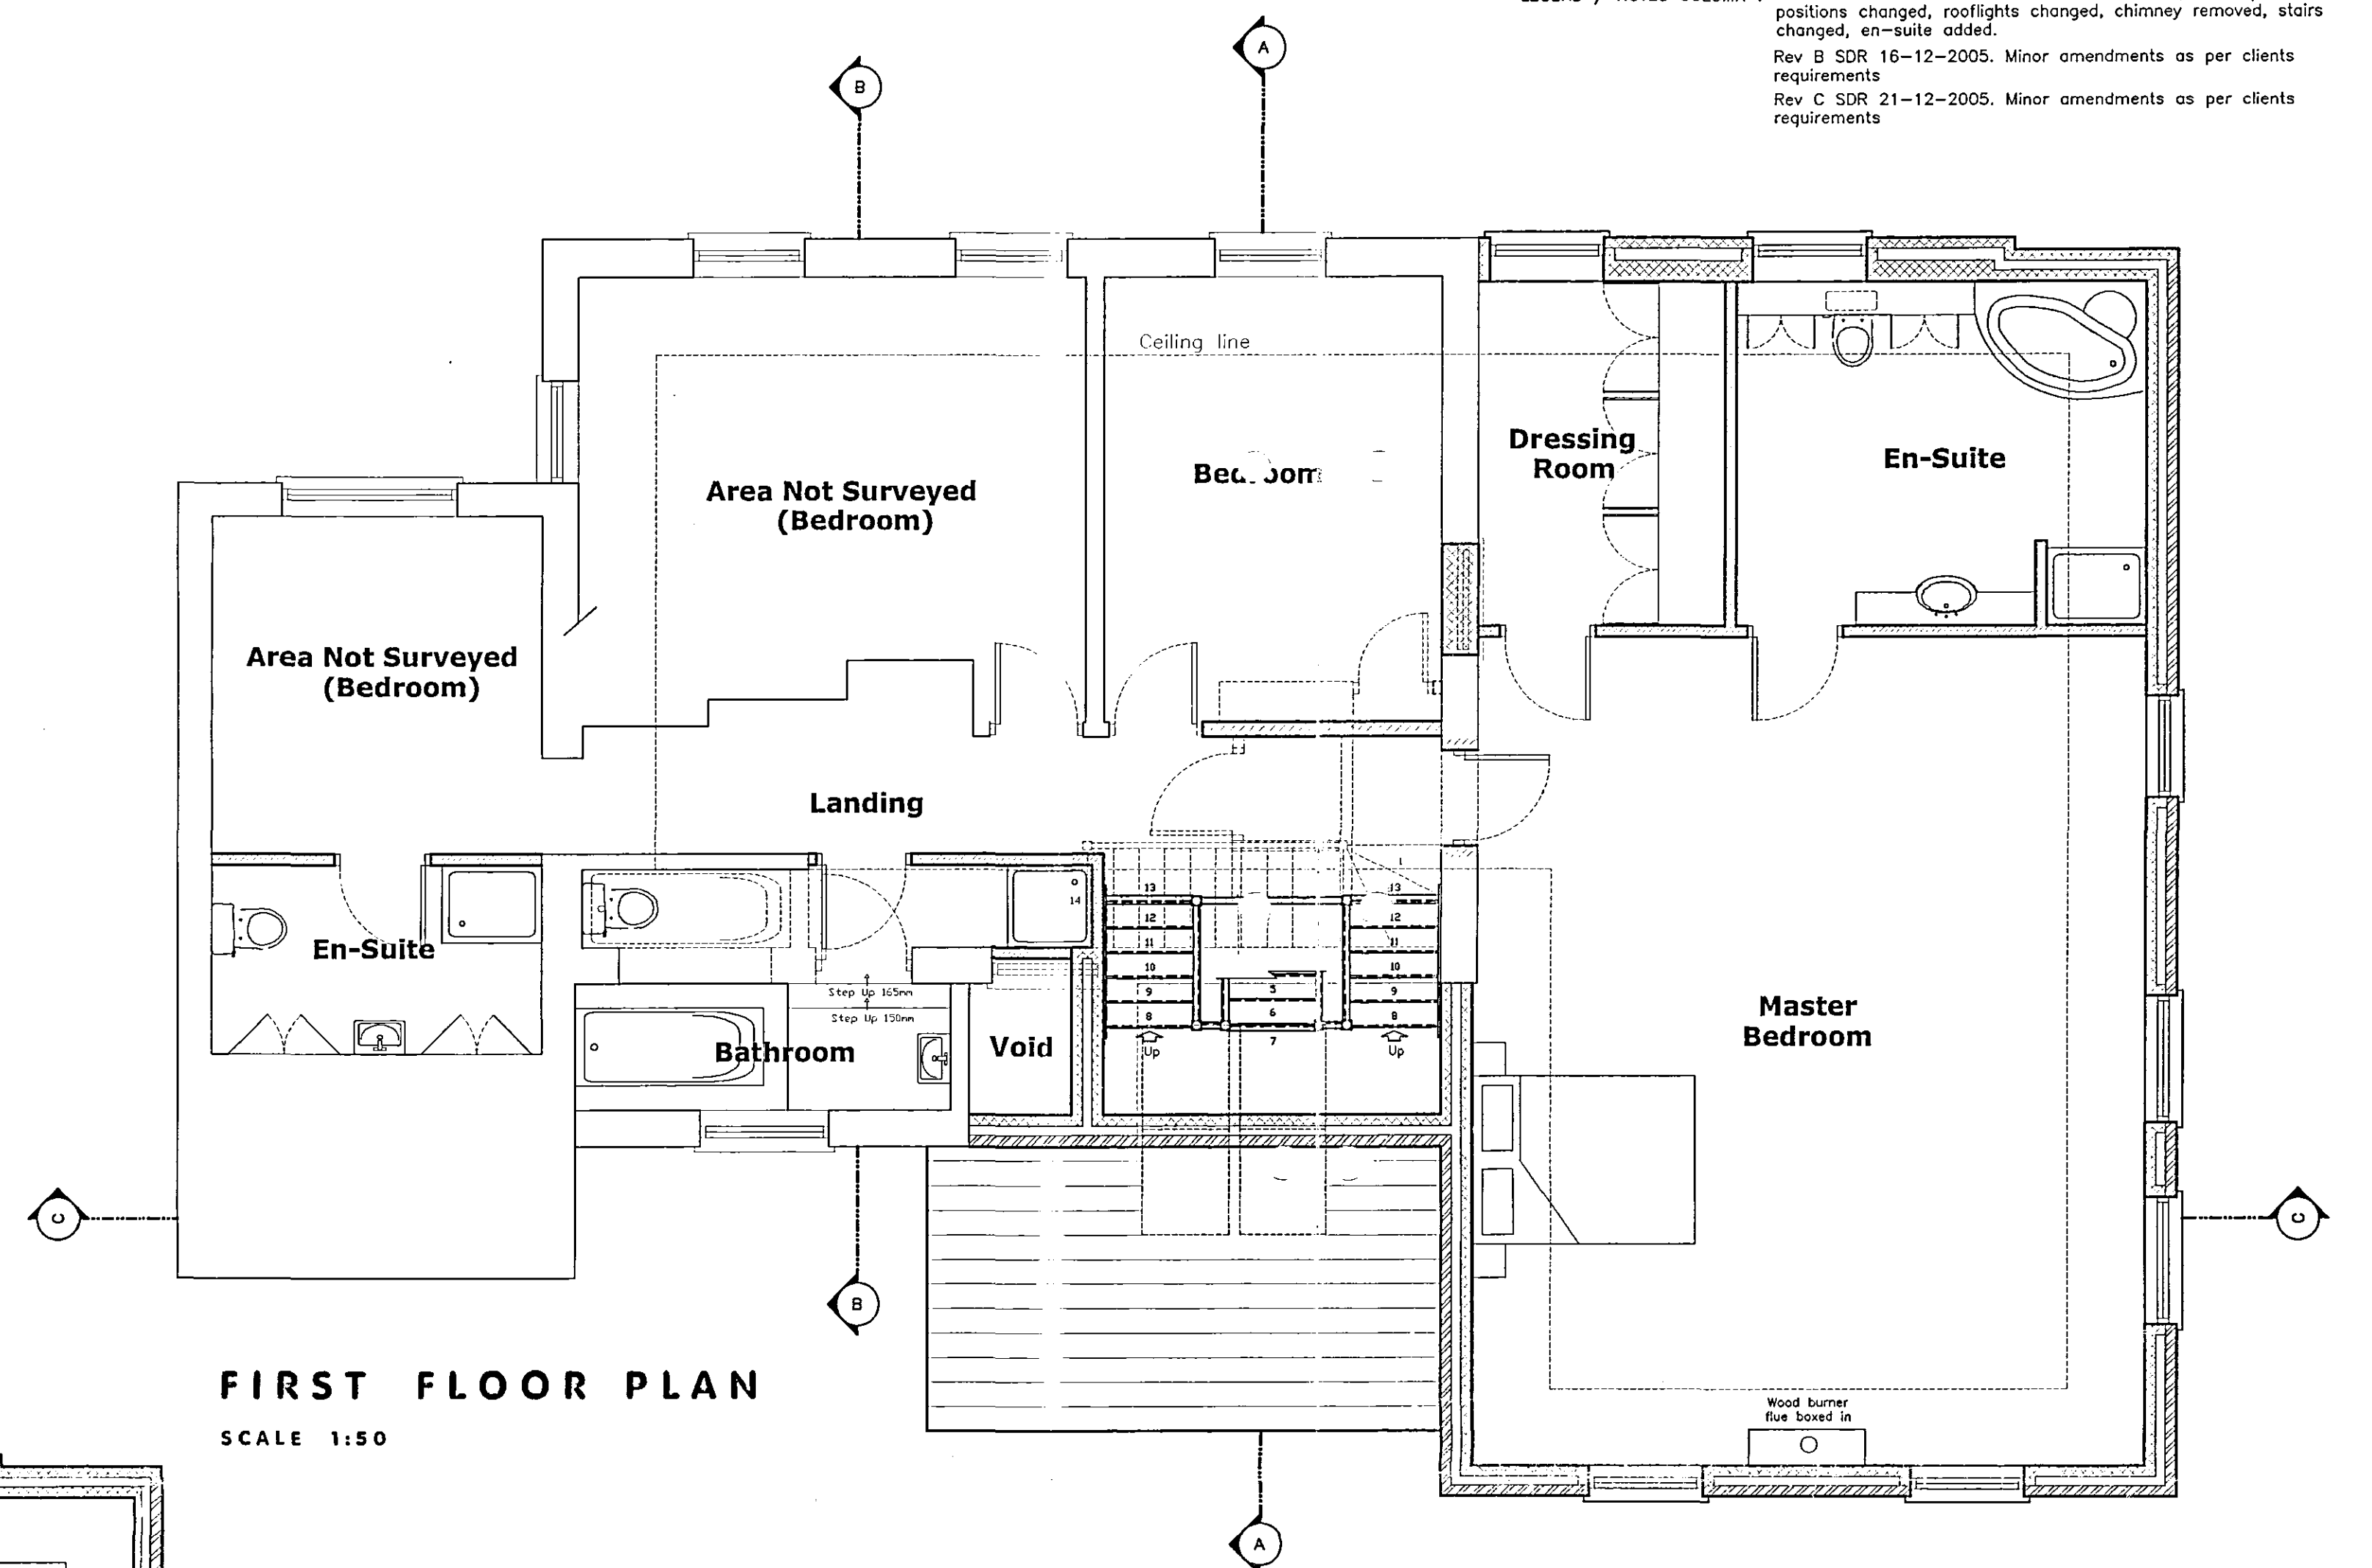

FIRST FLOOR PLAN
SCALE 1:50

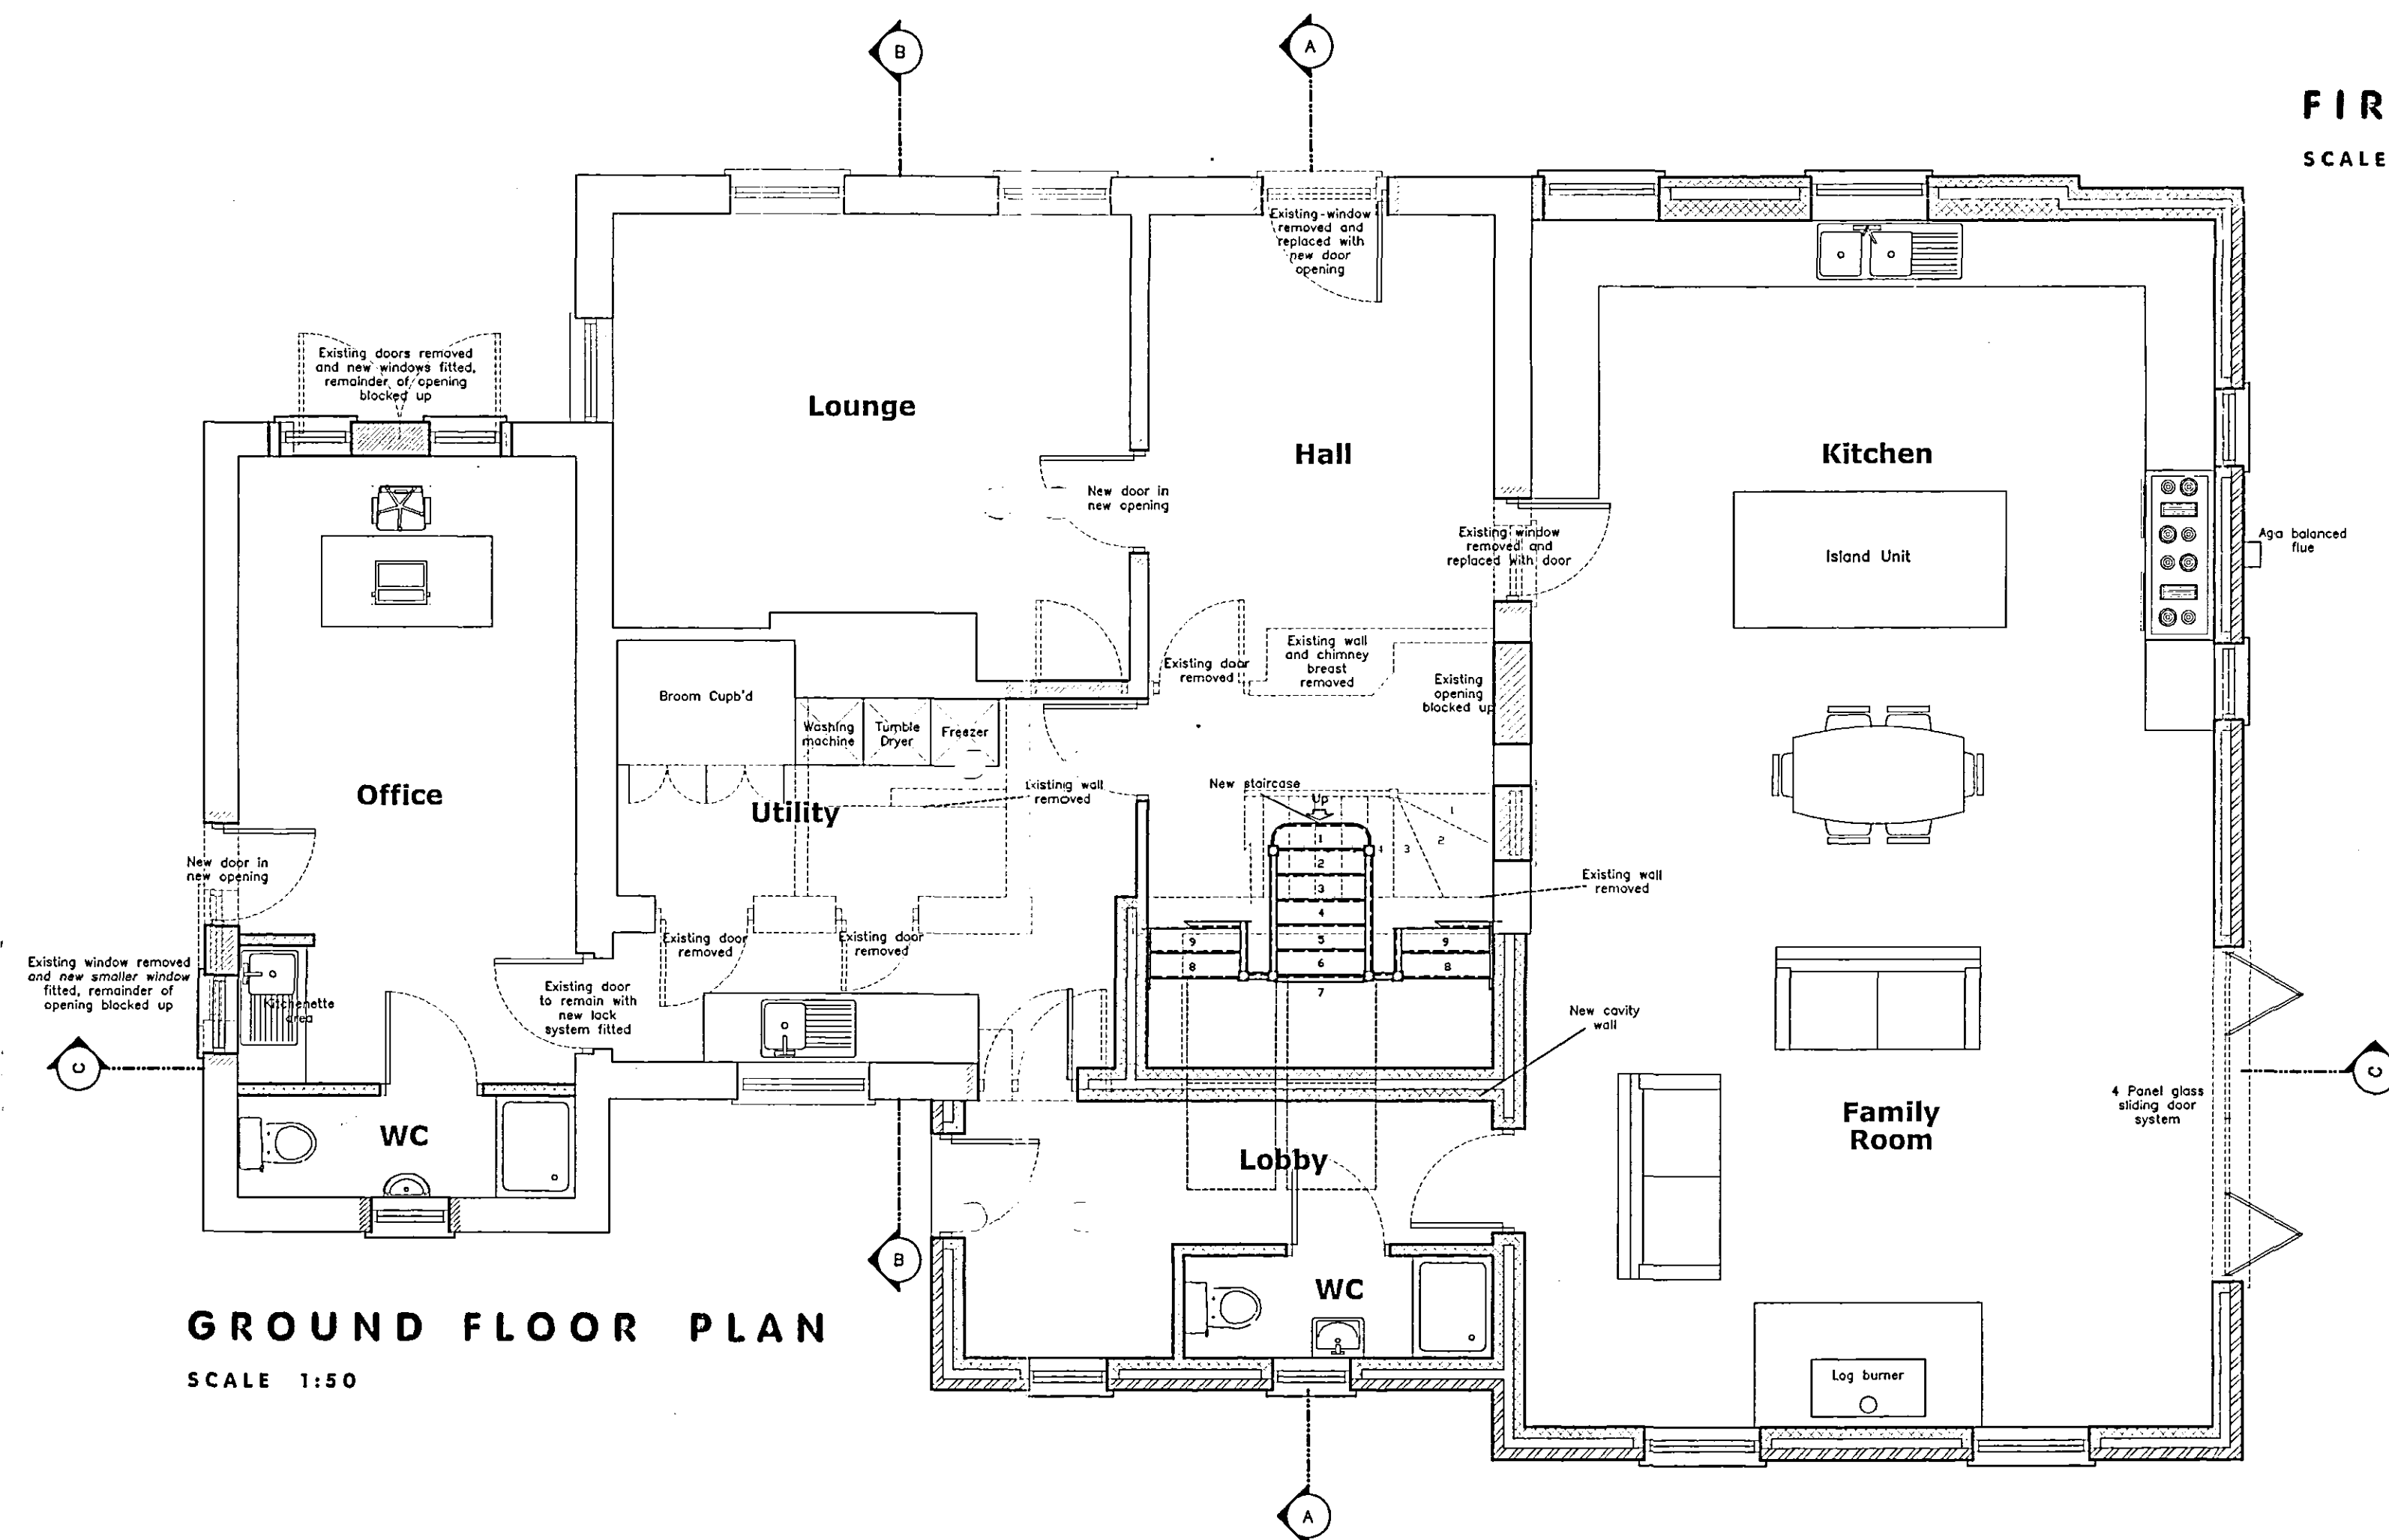

GROUND FLOOR PLAN
SCALE 1:50

NEIL DOWLMAN
Architecture

Neil Dowlman Architecture Ltd
14 Main Ridge West
Boston, Lincs PE21 6QQ
Tel: 01205 357272 Fax: 01205 351115
Email: boston@neildowlman-architecture.co.uk

Members of The Royal Institute of British Architects
Members of Chartered Institute of Architectural Technologists
Corporate Building Engineer

Chartered Architects * Architectural Technologists
Designers * Building Engineers * Project Managers
Planning Supervisors * Party Wall Surveyors * Access Consultants

www.neildowlman-architecture.co.uk

Client	Mr & Mrs Hargreaves	Scale	1:50
Project	Proposed Extension & Alterations Fenberry Farm House Sutton Bridge Spalding Lincs	Date	Nov '05 Drawn by: SDR
Title	Proposed Floor Plans	Drawing No.	B1721-04
		Revision	C