



NORTH ELEVATION

SCALE 1:50




EAST ELEVATION

SCALE 1:50



SOUTH ELEVATION

SCALE 1:50

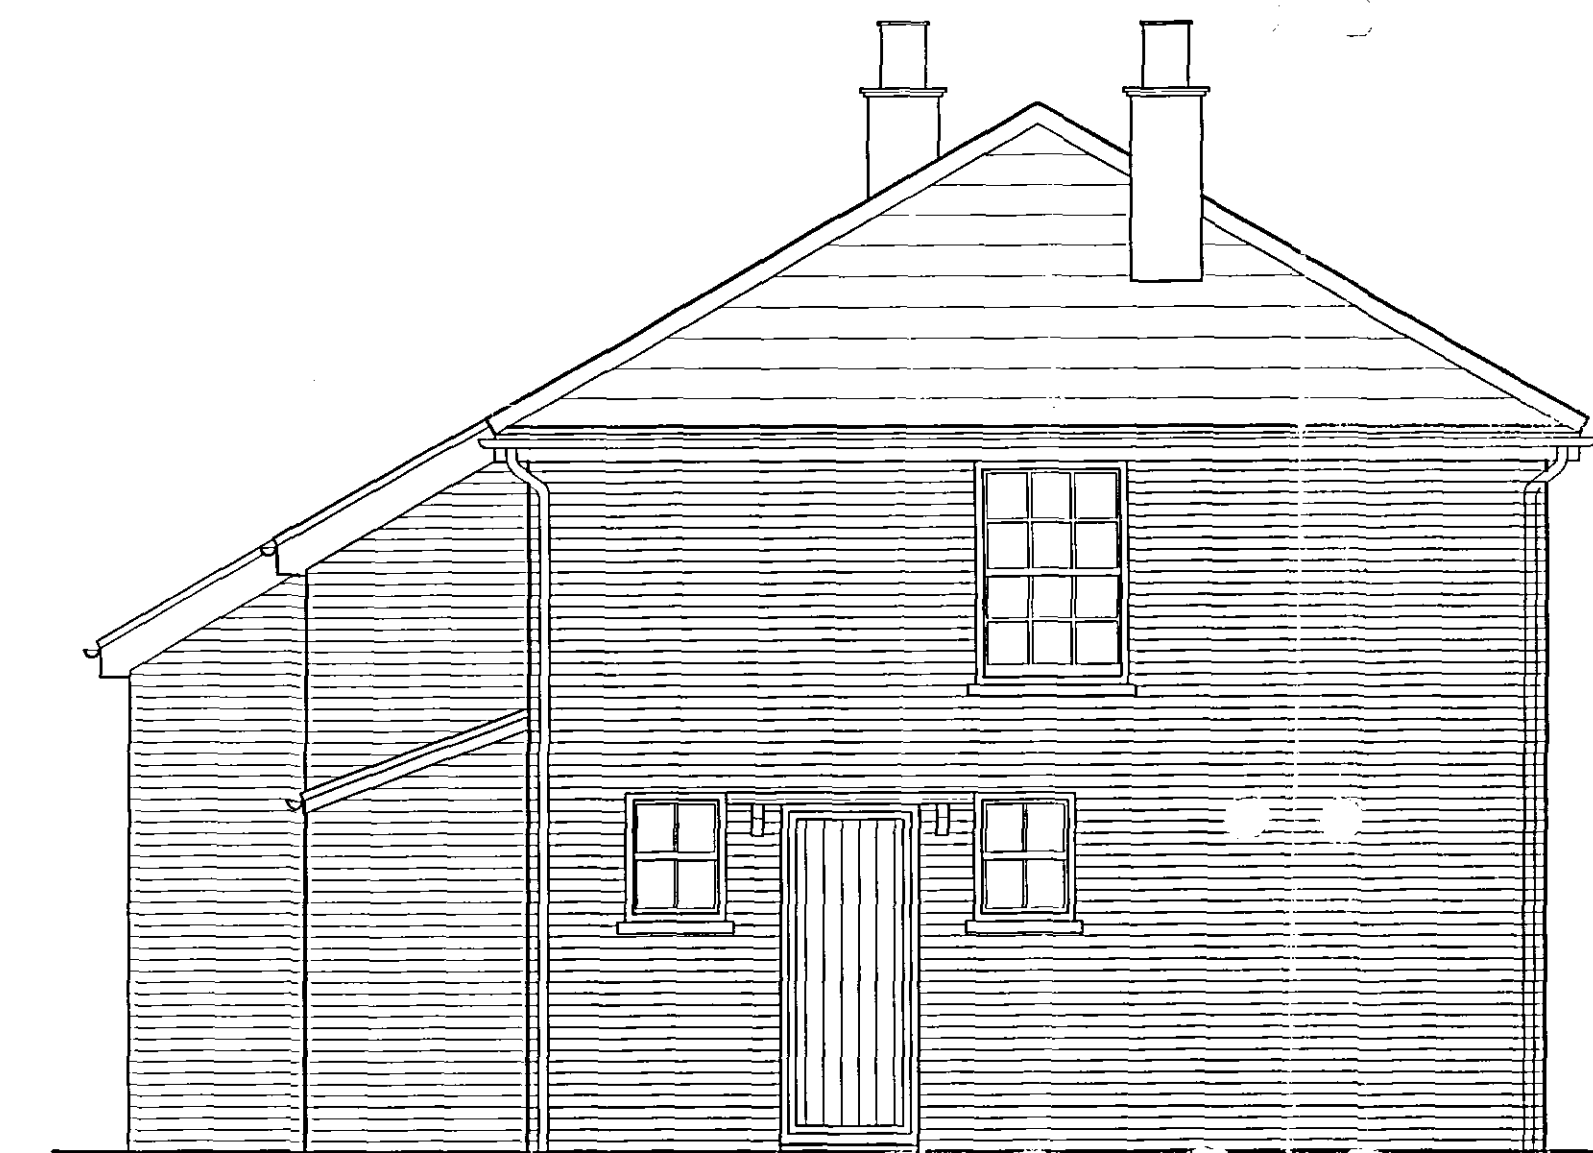

WEST ELEVATION

SCALE 1:50

NEIL DOWLMAN Architecture Neil Dowdman Architecture Ltd
14 Main Ridge West
Boston, Lincs PE21 6QQ
Tel: 01205 357272 Fax: 01205 351115
Email: boston@neildowdman-architecture.co.uk

Members of The Royal Institute of British Architects
Members of Chartered Institute of Architectural Technologists
Corporate Building Engineer

Chartered Architects * Architectural Technologists
Designers * Building Engineers * Project Managers
Planning Supervisors * Party Wall Surveyors * Access Consultants

www.neildowdman-architecture.co.uk

Client	Mr & Mrs Hargreaves	Scale	1:50
Project	Proposed Extension & Alterations Fenberry Farm House Peters Point Sutton Bridge Lincs	Date	Oct '05
		Drawn by:	SDR
		Drawing No.	B1721-01
Title	Existing Elevations	Revision	