



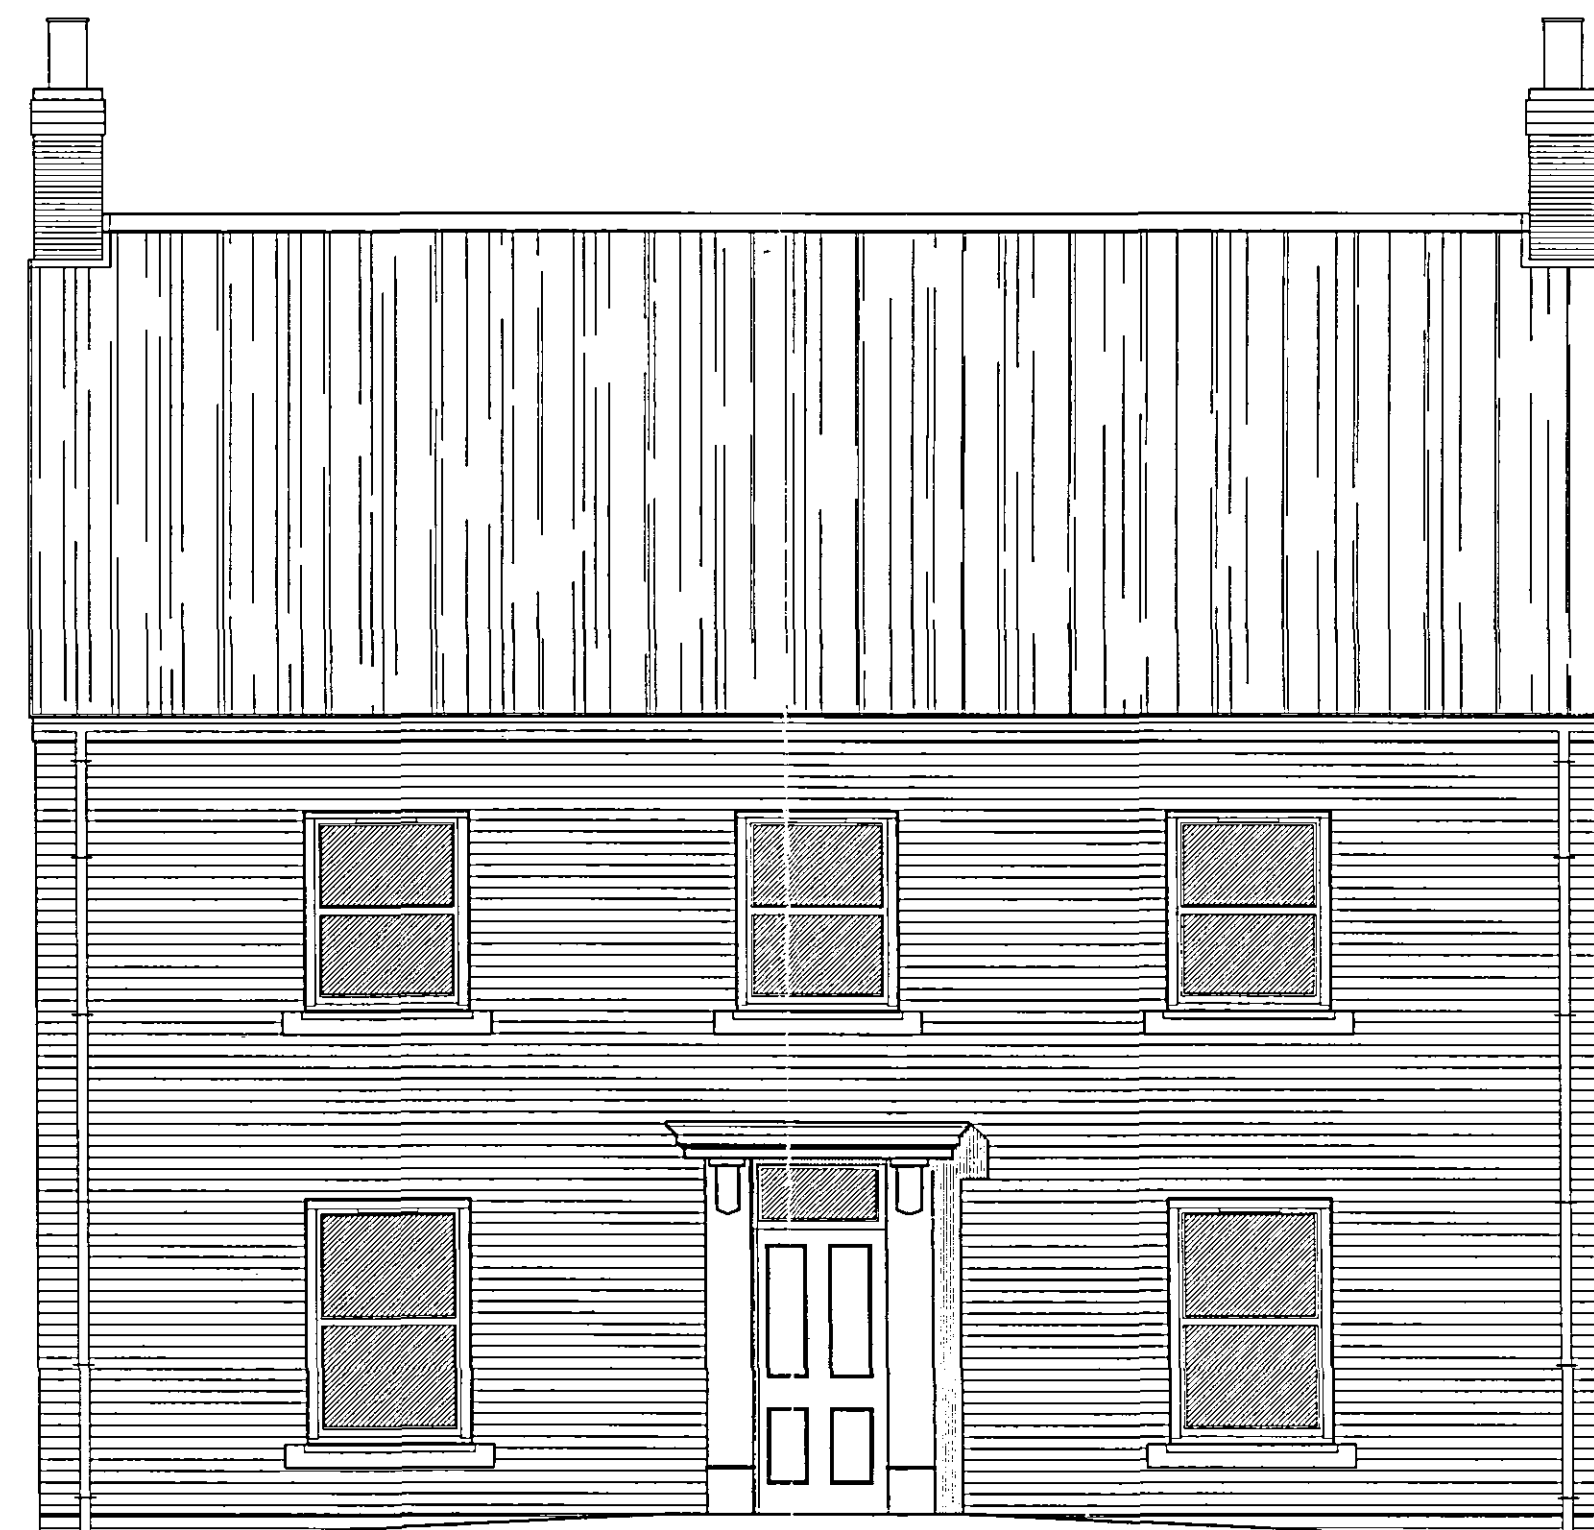


FRONT ELEVATION

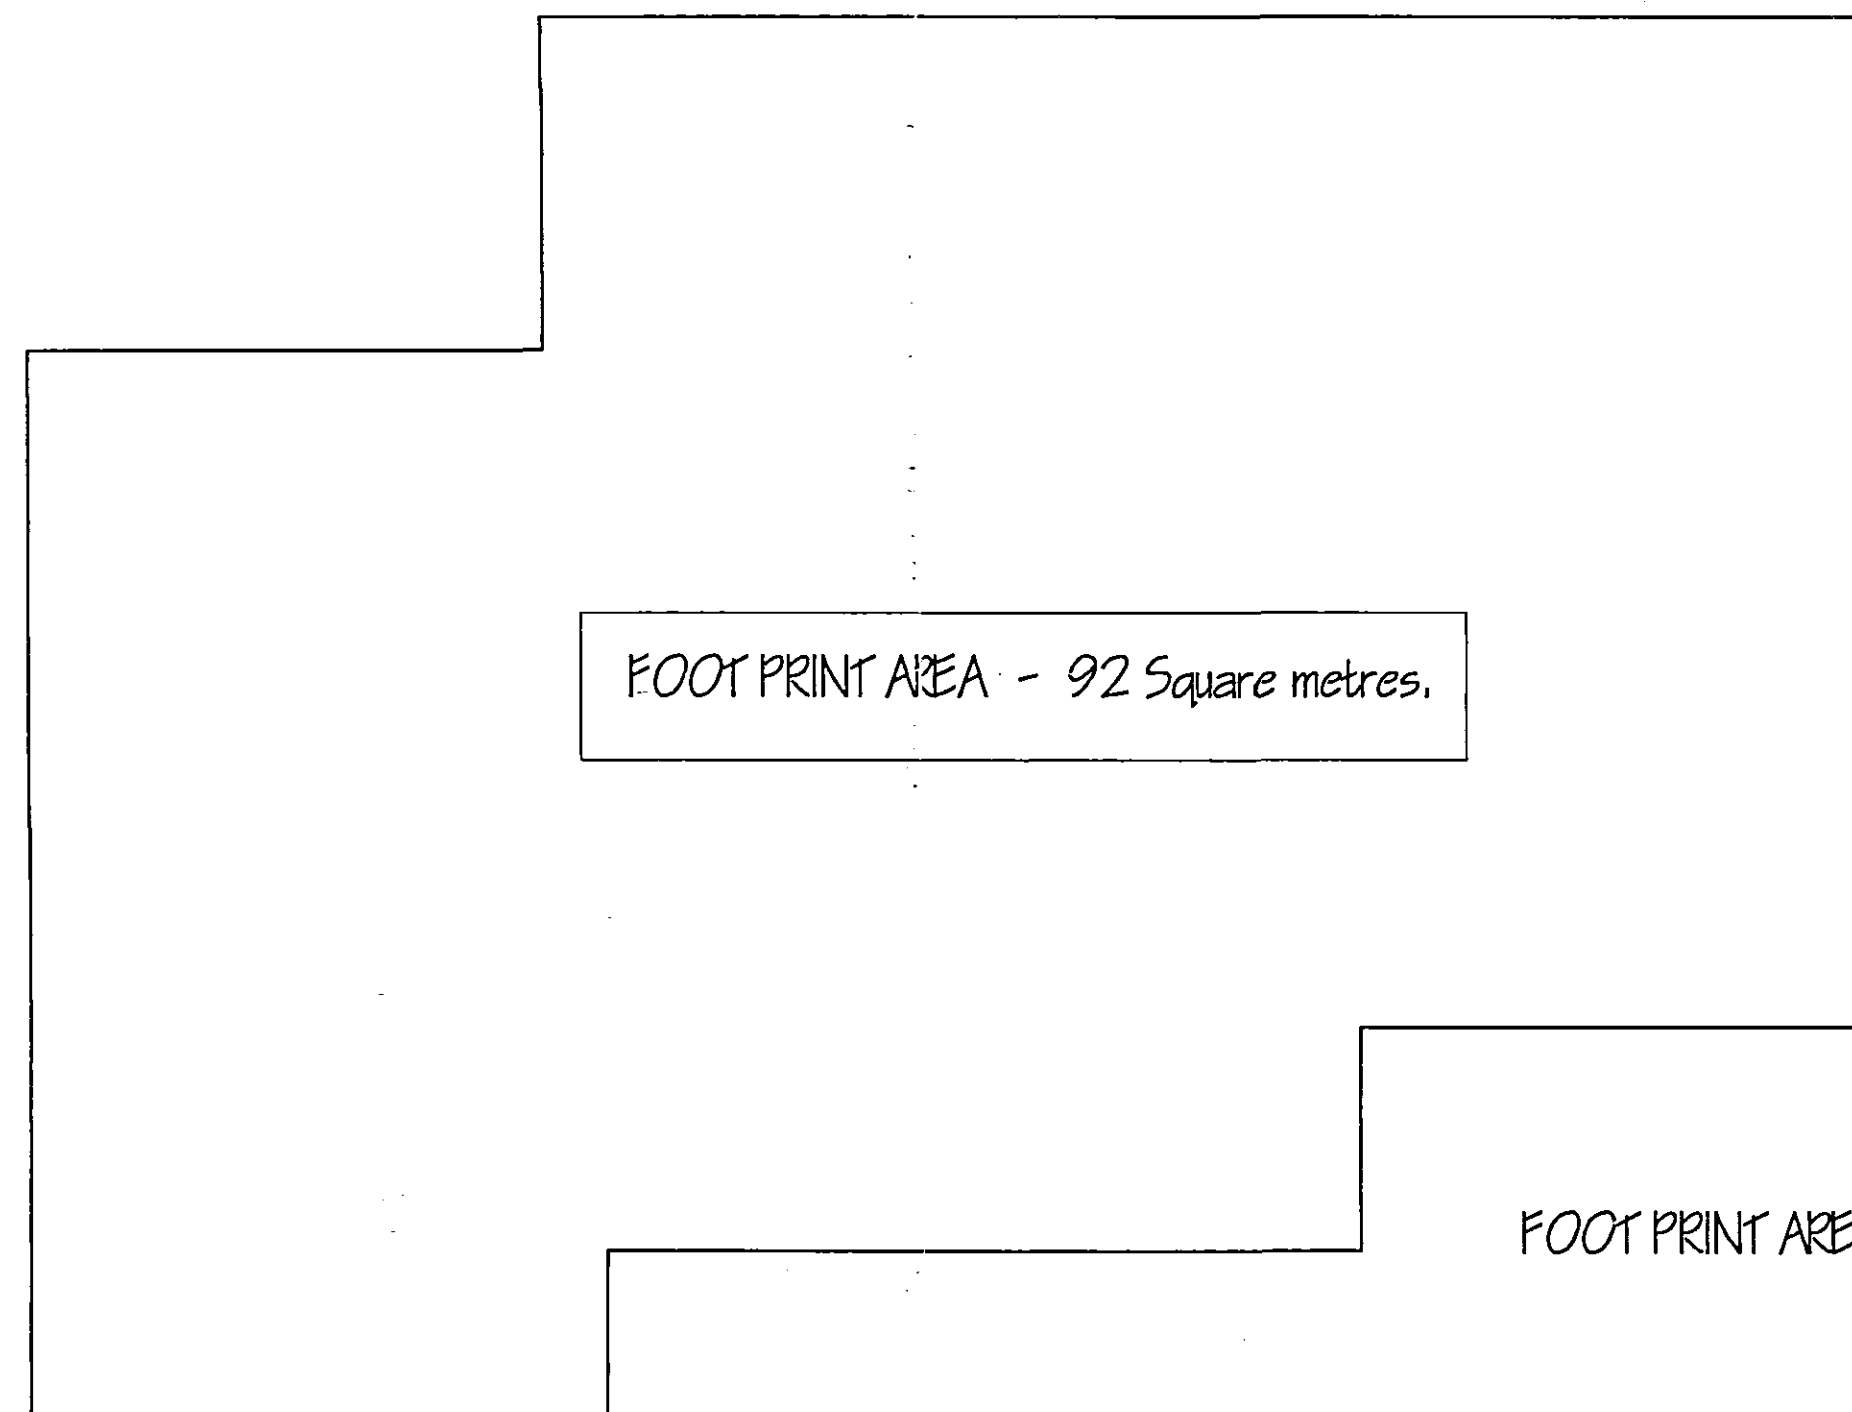

FOOT PRINT AREA - 92 Square metres.

FOOT PRINT AREA + 20% = 110 Square metres.

EXISTING FLOOR PLAN [FOOT-PRINT] OF PENBERRY FARM HOUSE.

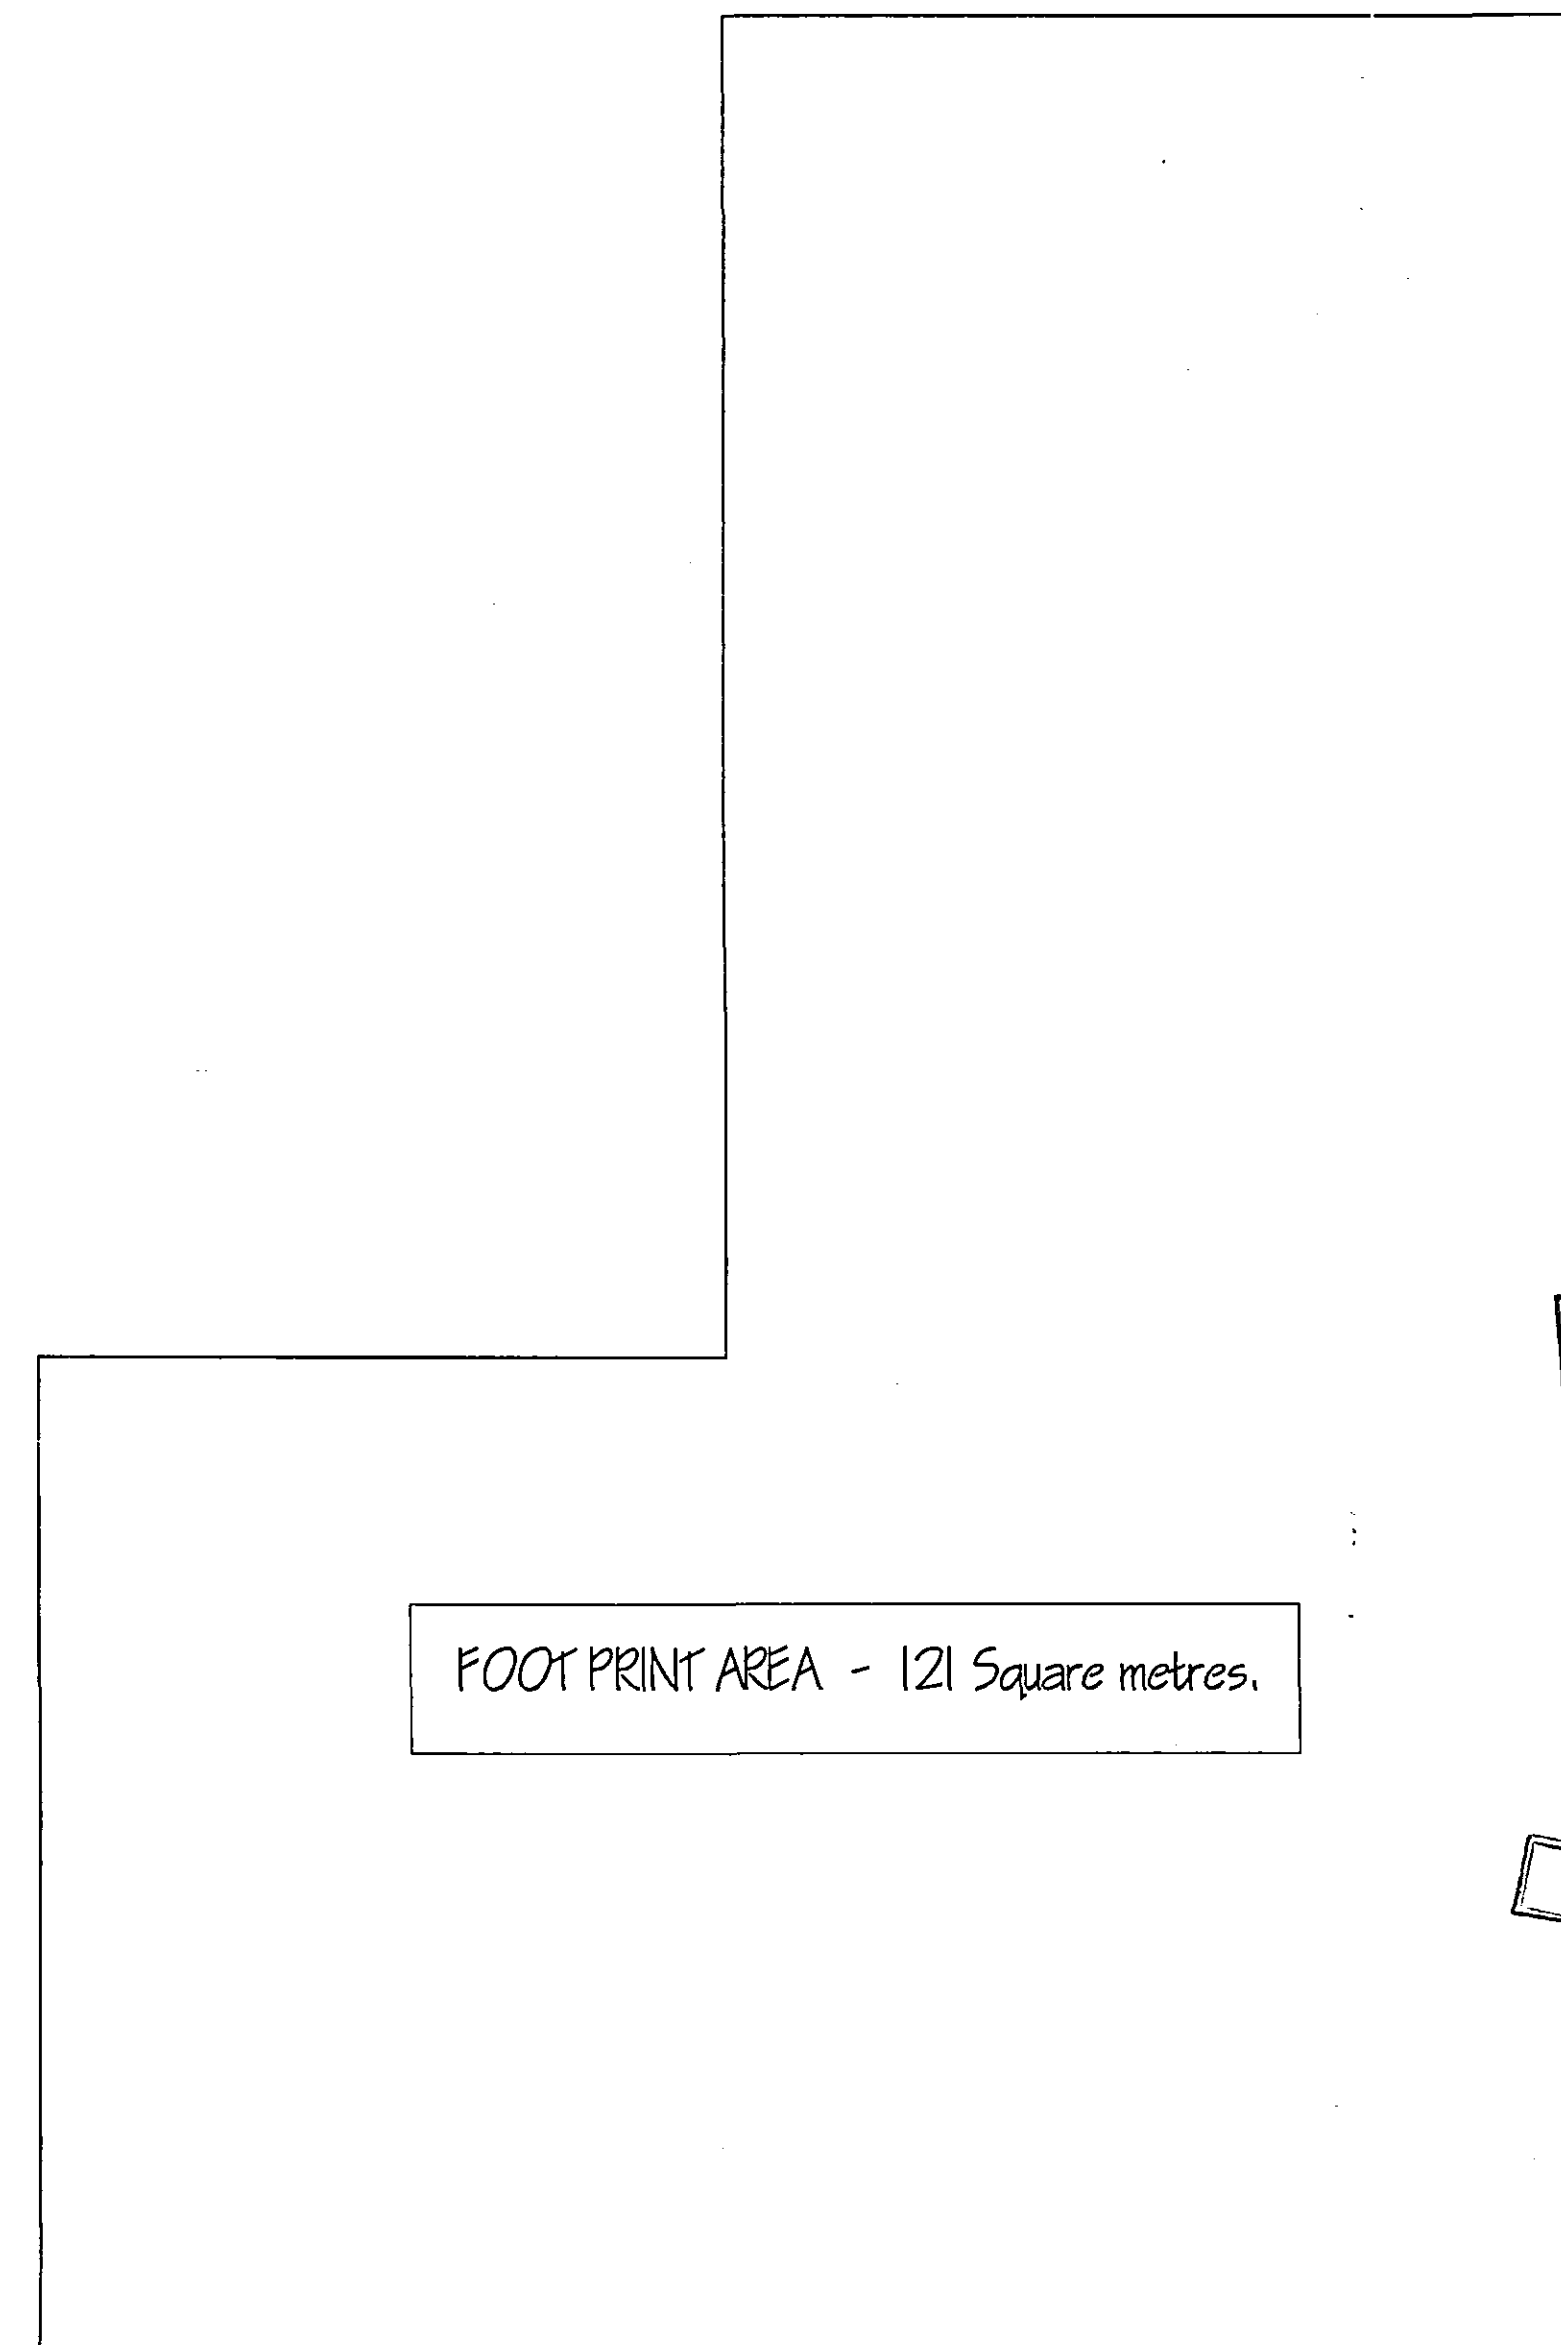

FOOT PRINT AREA - 121 Square metres.

PROPOSED FLOOR PLAN. [FOOT-PRINT]

SHDC
Planning & Development
- 7 DEC 2005
Ref: 1640/06

SUPERSEDED

G. R. MERCHANT LTD. 	
LENG AMICE FWO	
ARCHITECTURAL, STRUCTURAL AND LAND DRAINAGE CONSULTANTS	
4 Wrights Mews 12A Park Road, Holbeach, Spalding, Lincs. PE12 7EZ Tel: 01455 450000 Fax: 01455 428744 E-Mail: gr.merchant@btconnect.com	
Project REPLACEMENT DWELLING, PENBERRY FARM HOUSE, PETERS POINT, SUTTON BRIDGE, SPALDING, LINC'S.	
Client MR. & MRS. K. HARGREAVES.	
Drawing ELEVATION & SIZE COMPARISONS.	
Job Ref. 1410-06.	Drawing No. 02.
Date SEPT '06.	Drawn GRM.
Scales 1/50.	
DO NOT COPY FROM THIS DRAWING This drawing is copyright and may not be altered, traced, photocopied or used for any other purpose other than that for which it is issued. The Client/Contractor is to check all dimensions on site and report any discrepancies to the Architect. All details shown on this drawing including foundations are based upon existing site conditions revealed to the site. No responsibility can be accepted for structural conditions which may be discovered during construction unless reported to the Architect so that design amendments may be considered. Site and survey are recommended to be repeated if foundations to establish existing site conditions before foundation work is undertaken. This drawing is based on the amount of information provided and does not purport to contain a full specification of the works. It is ready for the purpose of obtaining Planning / Building Regulation approval. This drawing must not be used as a contract document. The works will not be supervised or inspected on site by G.R. Merchant or any representative thereof. It is the client or their appointed agents responsibility to ensure workmanship, substitution of materials, adherence to specification, resolution to correct errors, materials to be used unless otherwise stated and all components and materials etc. to be used meet and maintain etc. to meet acceptance etc. (Manufacturer's instructions and relevant code of practice, code of practice). The Designer / Client must ensure that the selected contractor is competent with any special materials necessary to ensure compliance with Health and Safety Regulations for Building and Work places. The Employer / Client is advised that should the works need to comply with the Construction Design and Management Regulations or Building Regulations, Supervision will be required. The works shall comprise of all that is shown on the drawing and details. Work that may be considered to be shown but may be necessary to ensure compliance with the works shall be deemed to be indicated. It is the job / and means responsibility to be aware of the Party that also has to take, when building to ensure compliance with Building Regulations.	