



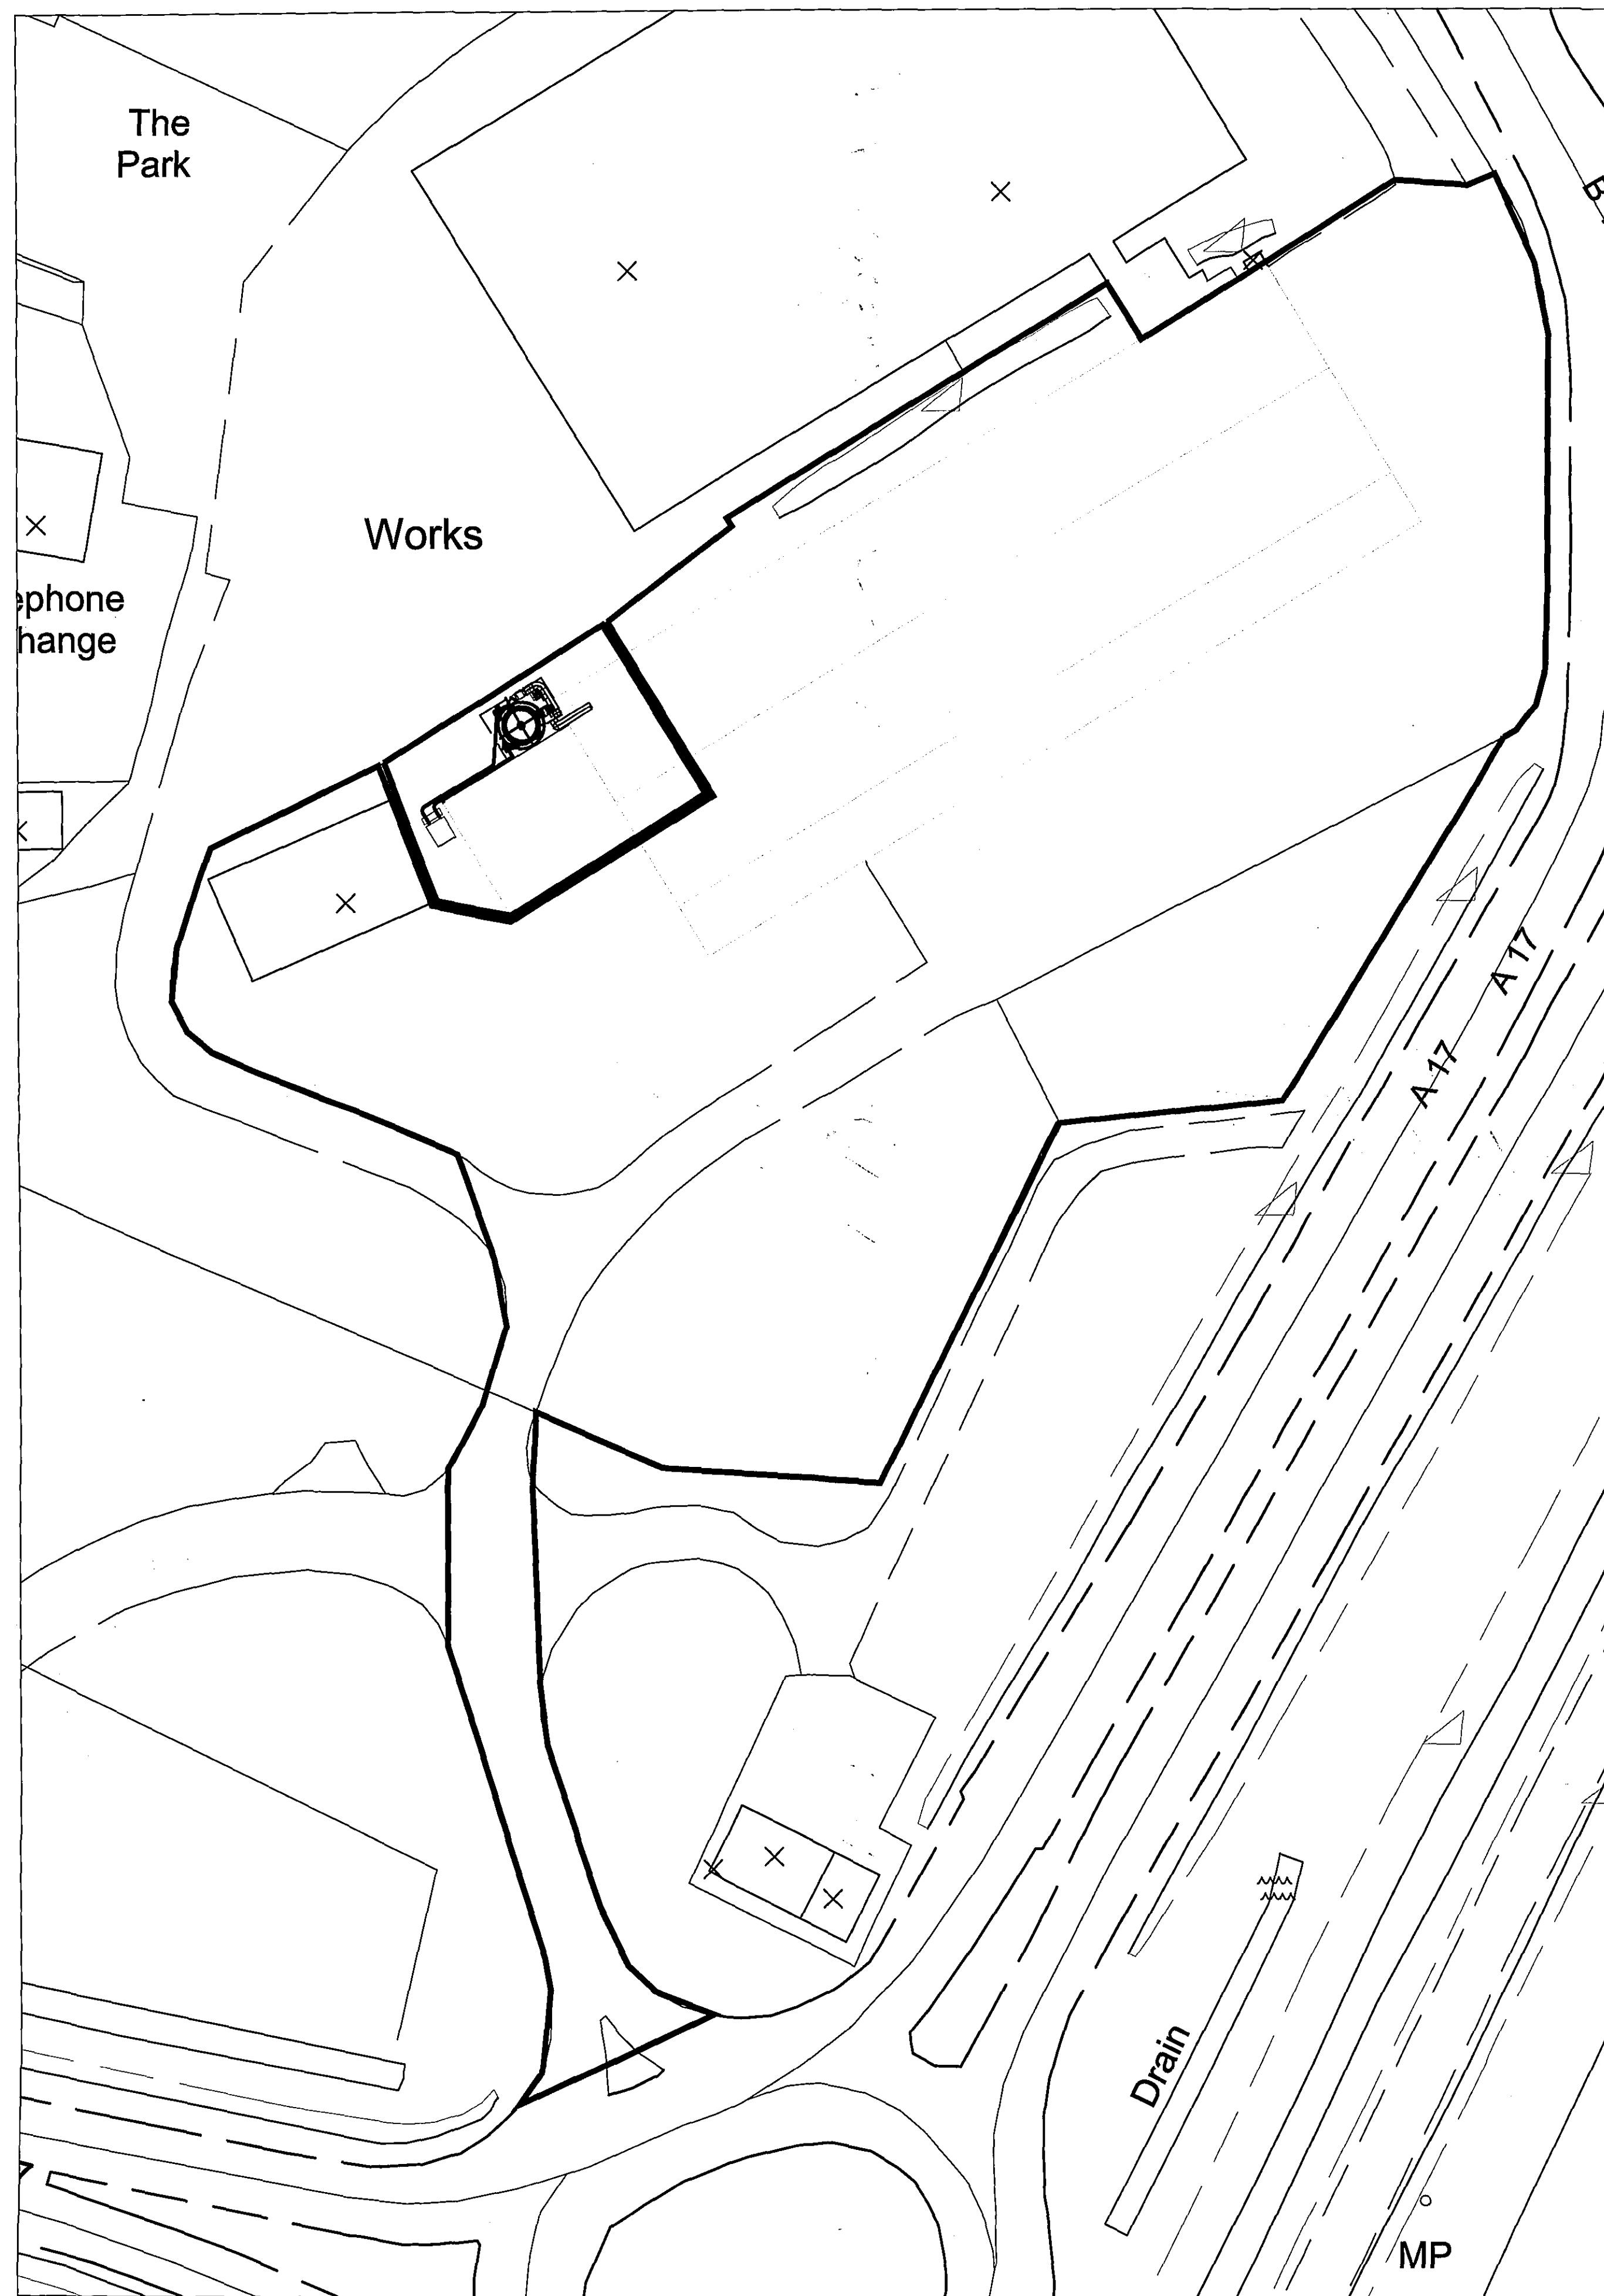

Site Plan 1:500

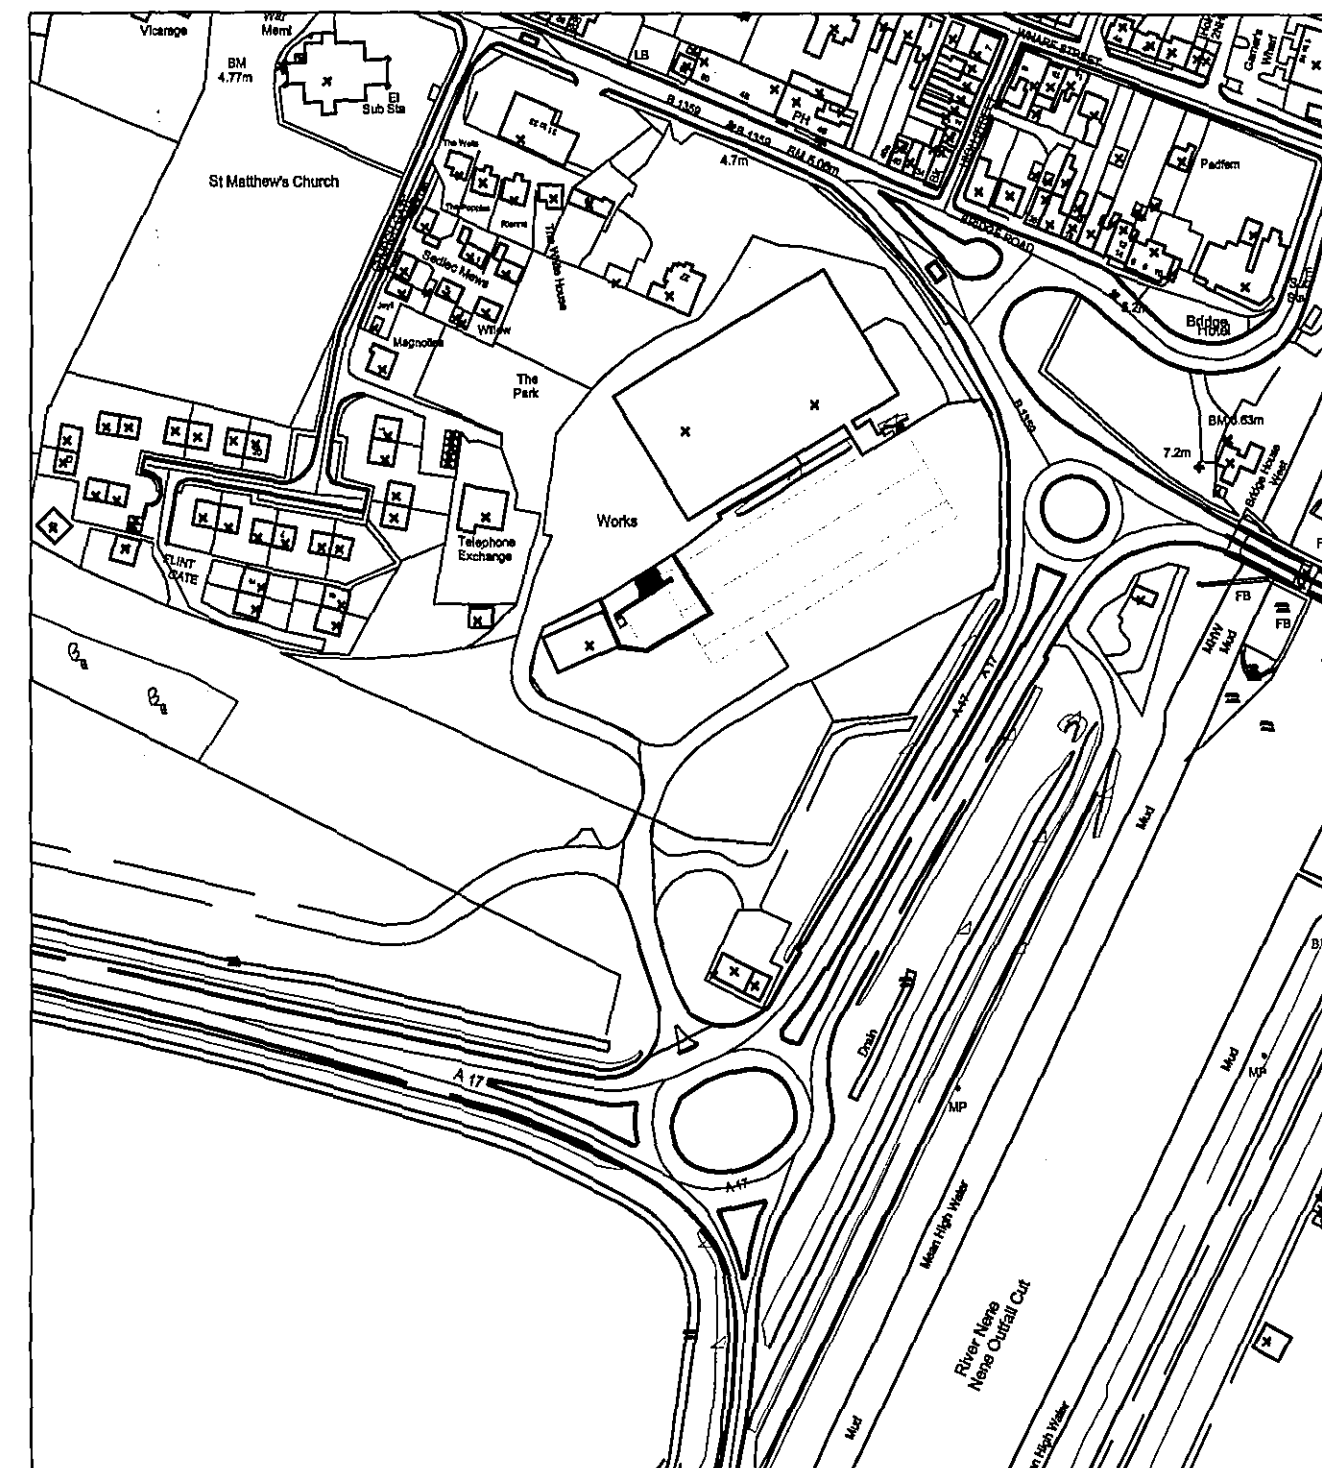

Location Plan 1:2500

DETERMINED
PLAN

SHDC
PLANNING & DEVELOPMENT
27 DEC 2006
Ref. 1778/06

Peter Humphrey Associates Ltd.
ARCHITECTURAL DESIGN AND BUILDING

PROJECT
PROPOSED DUST EXTRACOTR TO FACTORY UNIT
A17 / BRIDGE ROAD ROUNDABOUT
SUTTON BRIDGE
LINCS

CLIENT
Mr S Smeeth
DATE: Dec 2006 SCALE: As Shown JOB No: 4014/01

DO NOT SCALE FROM THIS DRAWING
COPYRIGHT: THIS DRAWING MUST NOT BE ISSUED, LOANED OR COPIED
WITHOUT THE CONSENT OF PETER HUMPHREY ASSOCIATES

Peter Humphrey Associates
ARCHITECTURAL DESIGN AND BUILDING
TELEPHONE: 01945 486 988
FAX: 01945 486 423
E-MAIL: phs_10@btconnect.com
35 OLD MARKET WISBECH CAMBS PE15 1NE
Chartered Institute of
Architectural Technicians